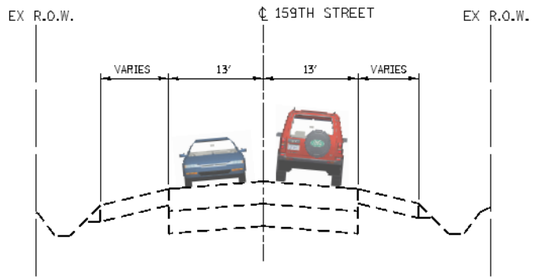

EXISTING TYPICAL SECTION – 159TH STREET

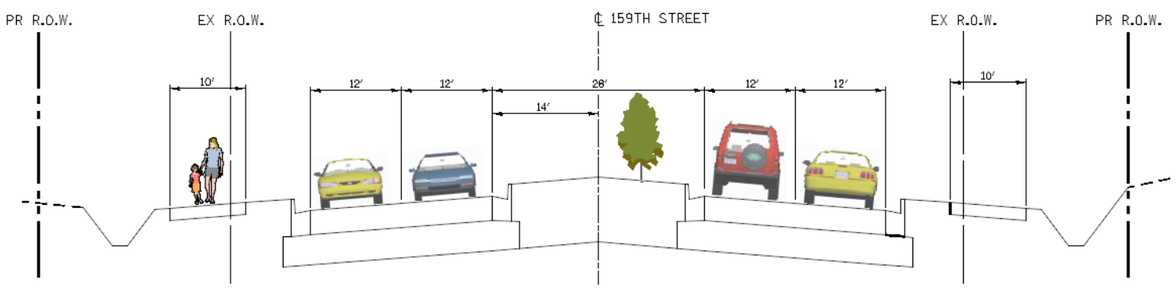

PROPOSED TYPICAL SECTION – 159TH STREET

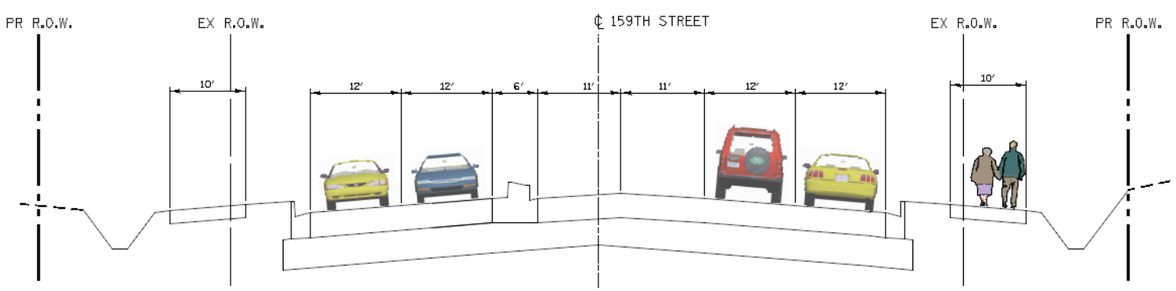

PROPOSED TYPICAL SECTION – 159TH STREET
DUAL LEFT TURN LANES

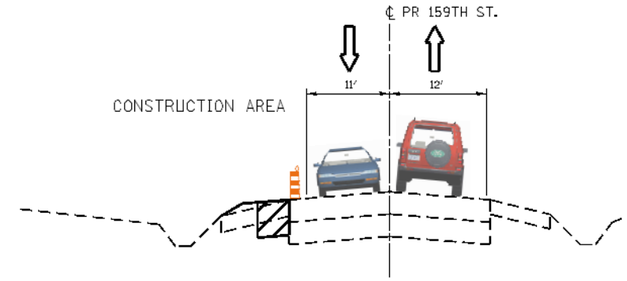

PRE-STAGE 1 – 159TH STREET

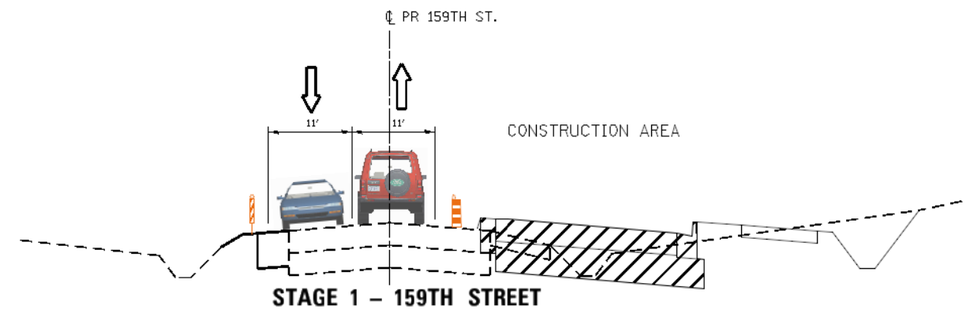

STAGE 1 – 159TH STREET
(EASTBOUND LANES)

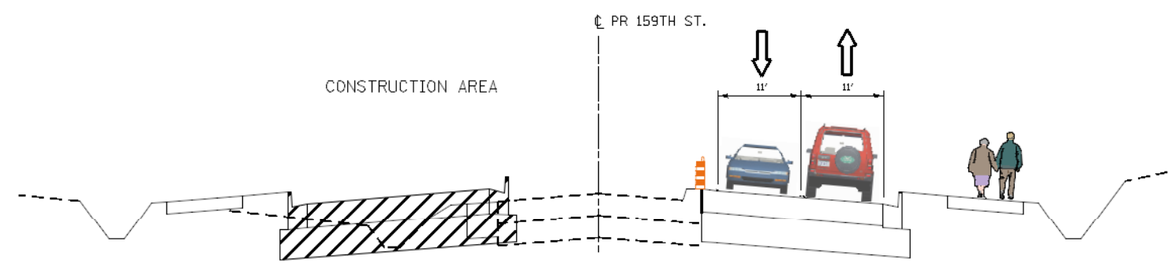

STAGE 2 – 159TH STREET
(WESTBOUND LANES)

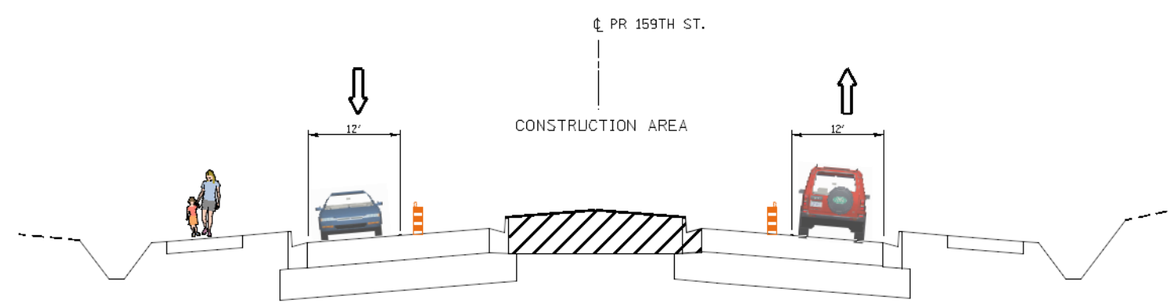

STAGE 3 – 159TH STREET
(PROPOSED MEDIAN)

FILE NAME = D160L72-sht-typical-MOT.dgn	USER NAME = mzorn	DESIGNED - RVM	REVISED -	STATE OF ILLINOIS DEPARTMENT OF TRANSPORTATION	TYPICAL SECTIONS 159TH STREET	F.A.P. RTE. 351	SECTION	COUNTY WILL/COOK	TOTAL SHEETS 1 / SHEET NO. 1
		DRAWN - RVM	REVISED -					CONTRACT NO.	
	PLOT SCALE = 1:100	CHECKED - MGZ	REVISED -						
	PLOT DATE = 4/29/2015	DATE - 10/28/14	REVISED -		SCALE: N.T.S. / SHEET 1 OF 1 SHEETS / STA. - TO STA. -			ILLINOIS FED. AID PROJECT	