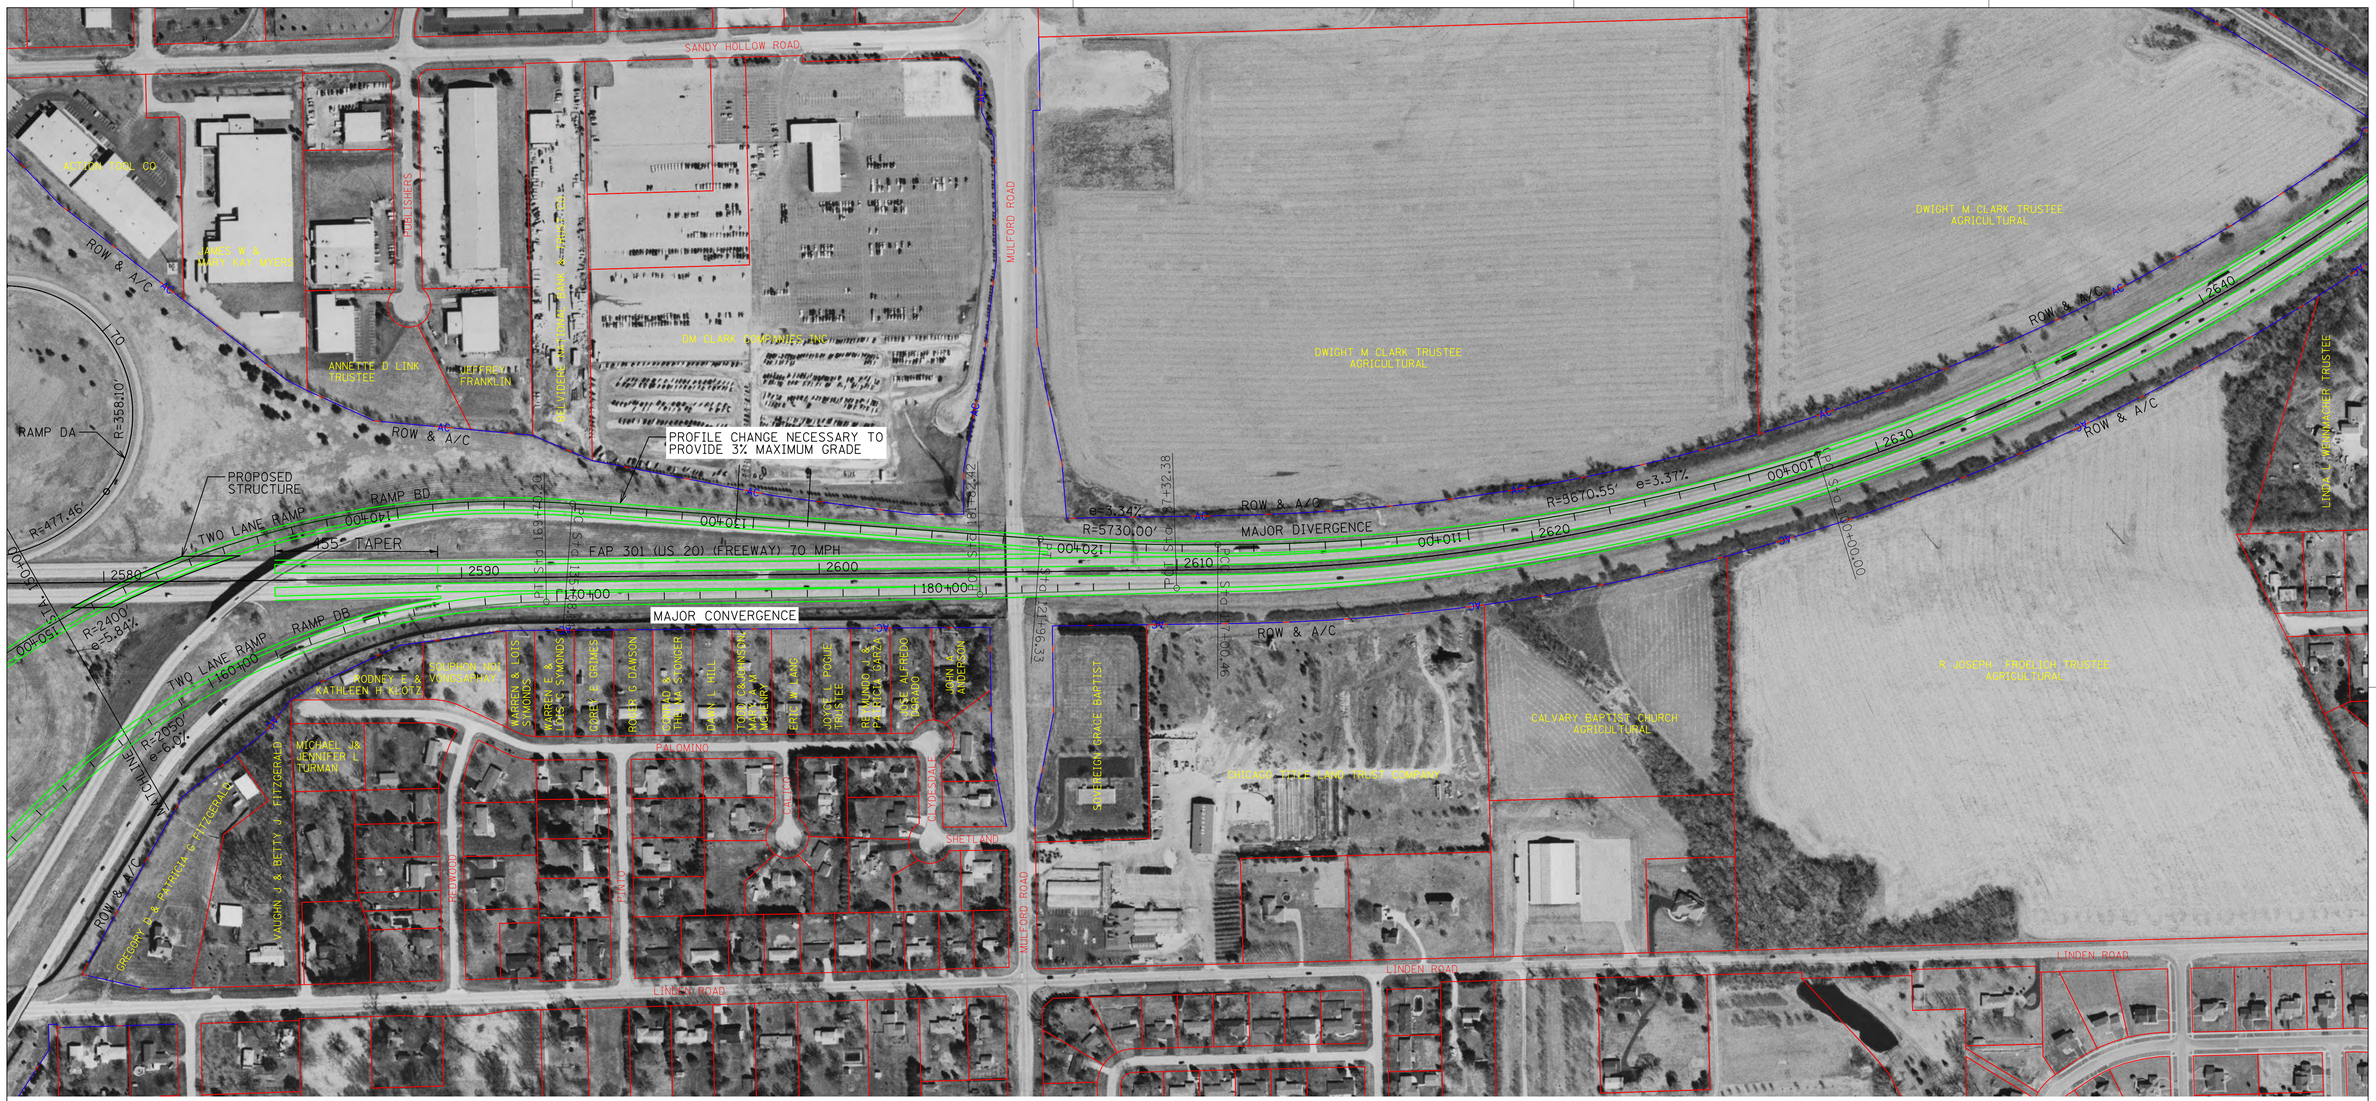

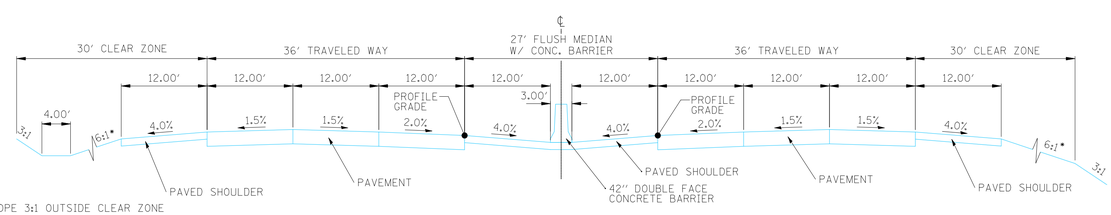

I-39 / U.S. 20

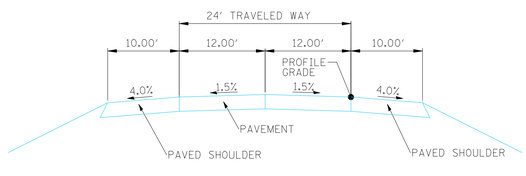

TYPICAL TWO LANE RAMP SECTION

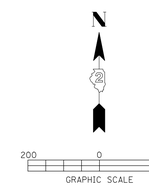

INTERCHANGE TYPE STUDY

FA ROUTE 39 ((I-39)
FAP ROUTE 301 WITH ((U.S. 20)

SEC. NO. (201-3)K&4-1,5)K PROJ. NO.
SCALE 200 COUNTY WINNEBAGO
SJN : P-92-111-06 REV. NO.
DATE 03/07/08 I.T.S. SHEET 2 OF 7

BDE-9908 FIGURE NO. 16

LAYOUT	JDM	11/01/07
DRAWN	JDM	11/01/07
REVIEWED	DPA	11/01/07

mxtdr00377
03/07/2008 11:36 AM
I:\06Jobs\06x2055\CADD\Road\Sheet\C-IDS-02.dgn

HANSON
Hanson Professional Services Inc.
© Copyright Hanson Professional Services Inc. 2007