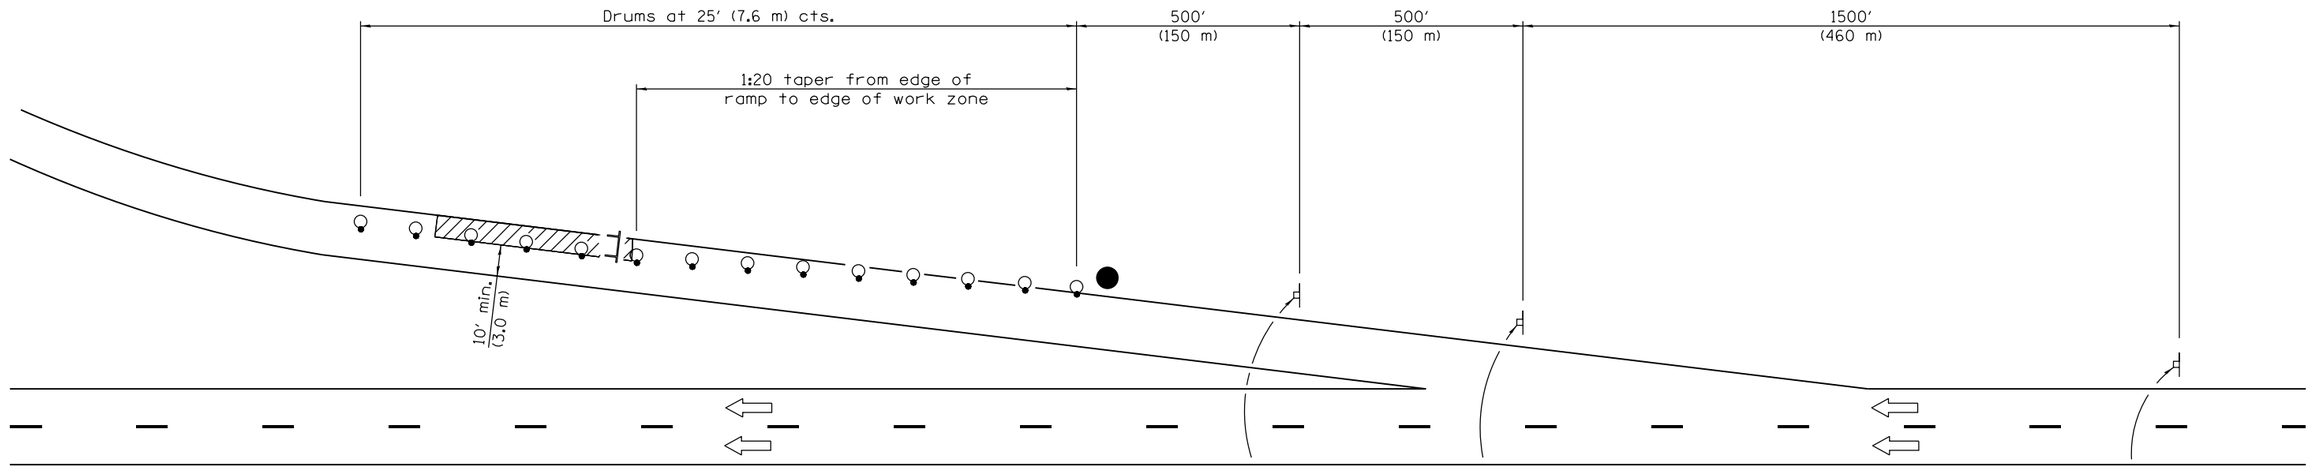

PARTIAL EXIT RAMP CLOSURE

W20-7(0)-48

W5-4(0)-48

W20-I103(0)-48

W13-4p-3636

Or

W20-I103(0)-48

W13-4p-3636

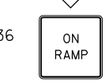

SYMBOLS

- Sign
- Type III barricade
- Drum with steady burning light
- Work area
- Flagger with traffic control sign

All dimensions are in inches (millimeters) unless otherwise shown.

Illinois Department of Transportation

APPROVED January 1, 2014
ENGINEER OF SAFETY ENGINEERING

APPROVED January 1, 2012
ENGINEER OF DESIGN AND ENVIRONMENT

ISSUED 1-1-09

DATE	REVISIONS
1-1-14	ON RAMP sign now 36x36.
	Del. G20-2 & W13-1 signs.
	Added dim. at work area.
1-1-12	Changed 'Work zone' to
	'Work area' in symbol
	legend.

PARTIAL EXIT RAMP CLOSURE FREEWAY /EXPRESSWAY

STANDARD 701456–03