PLOT DATE = 04\17\2008, 10:07 AM
FILE NAME = i:\06Jobs\06s2605\Admin\04-Reports\Interchange Type Studies\I-39-Harrison Figures\Fig19-RecAltLdgn
PLOT SCALE = 400.0000 ' / IN.
USER NAME = Aus\08148

FIGURE 19

RECOMMENDED ALTERNATIVE-
ALTERNATIVE "B"
FOUR-QUADRANT
PARTIAL CLOVERLEAF

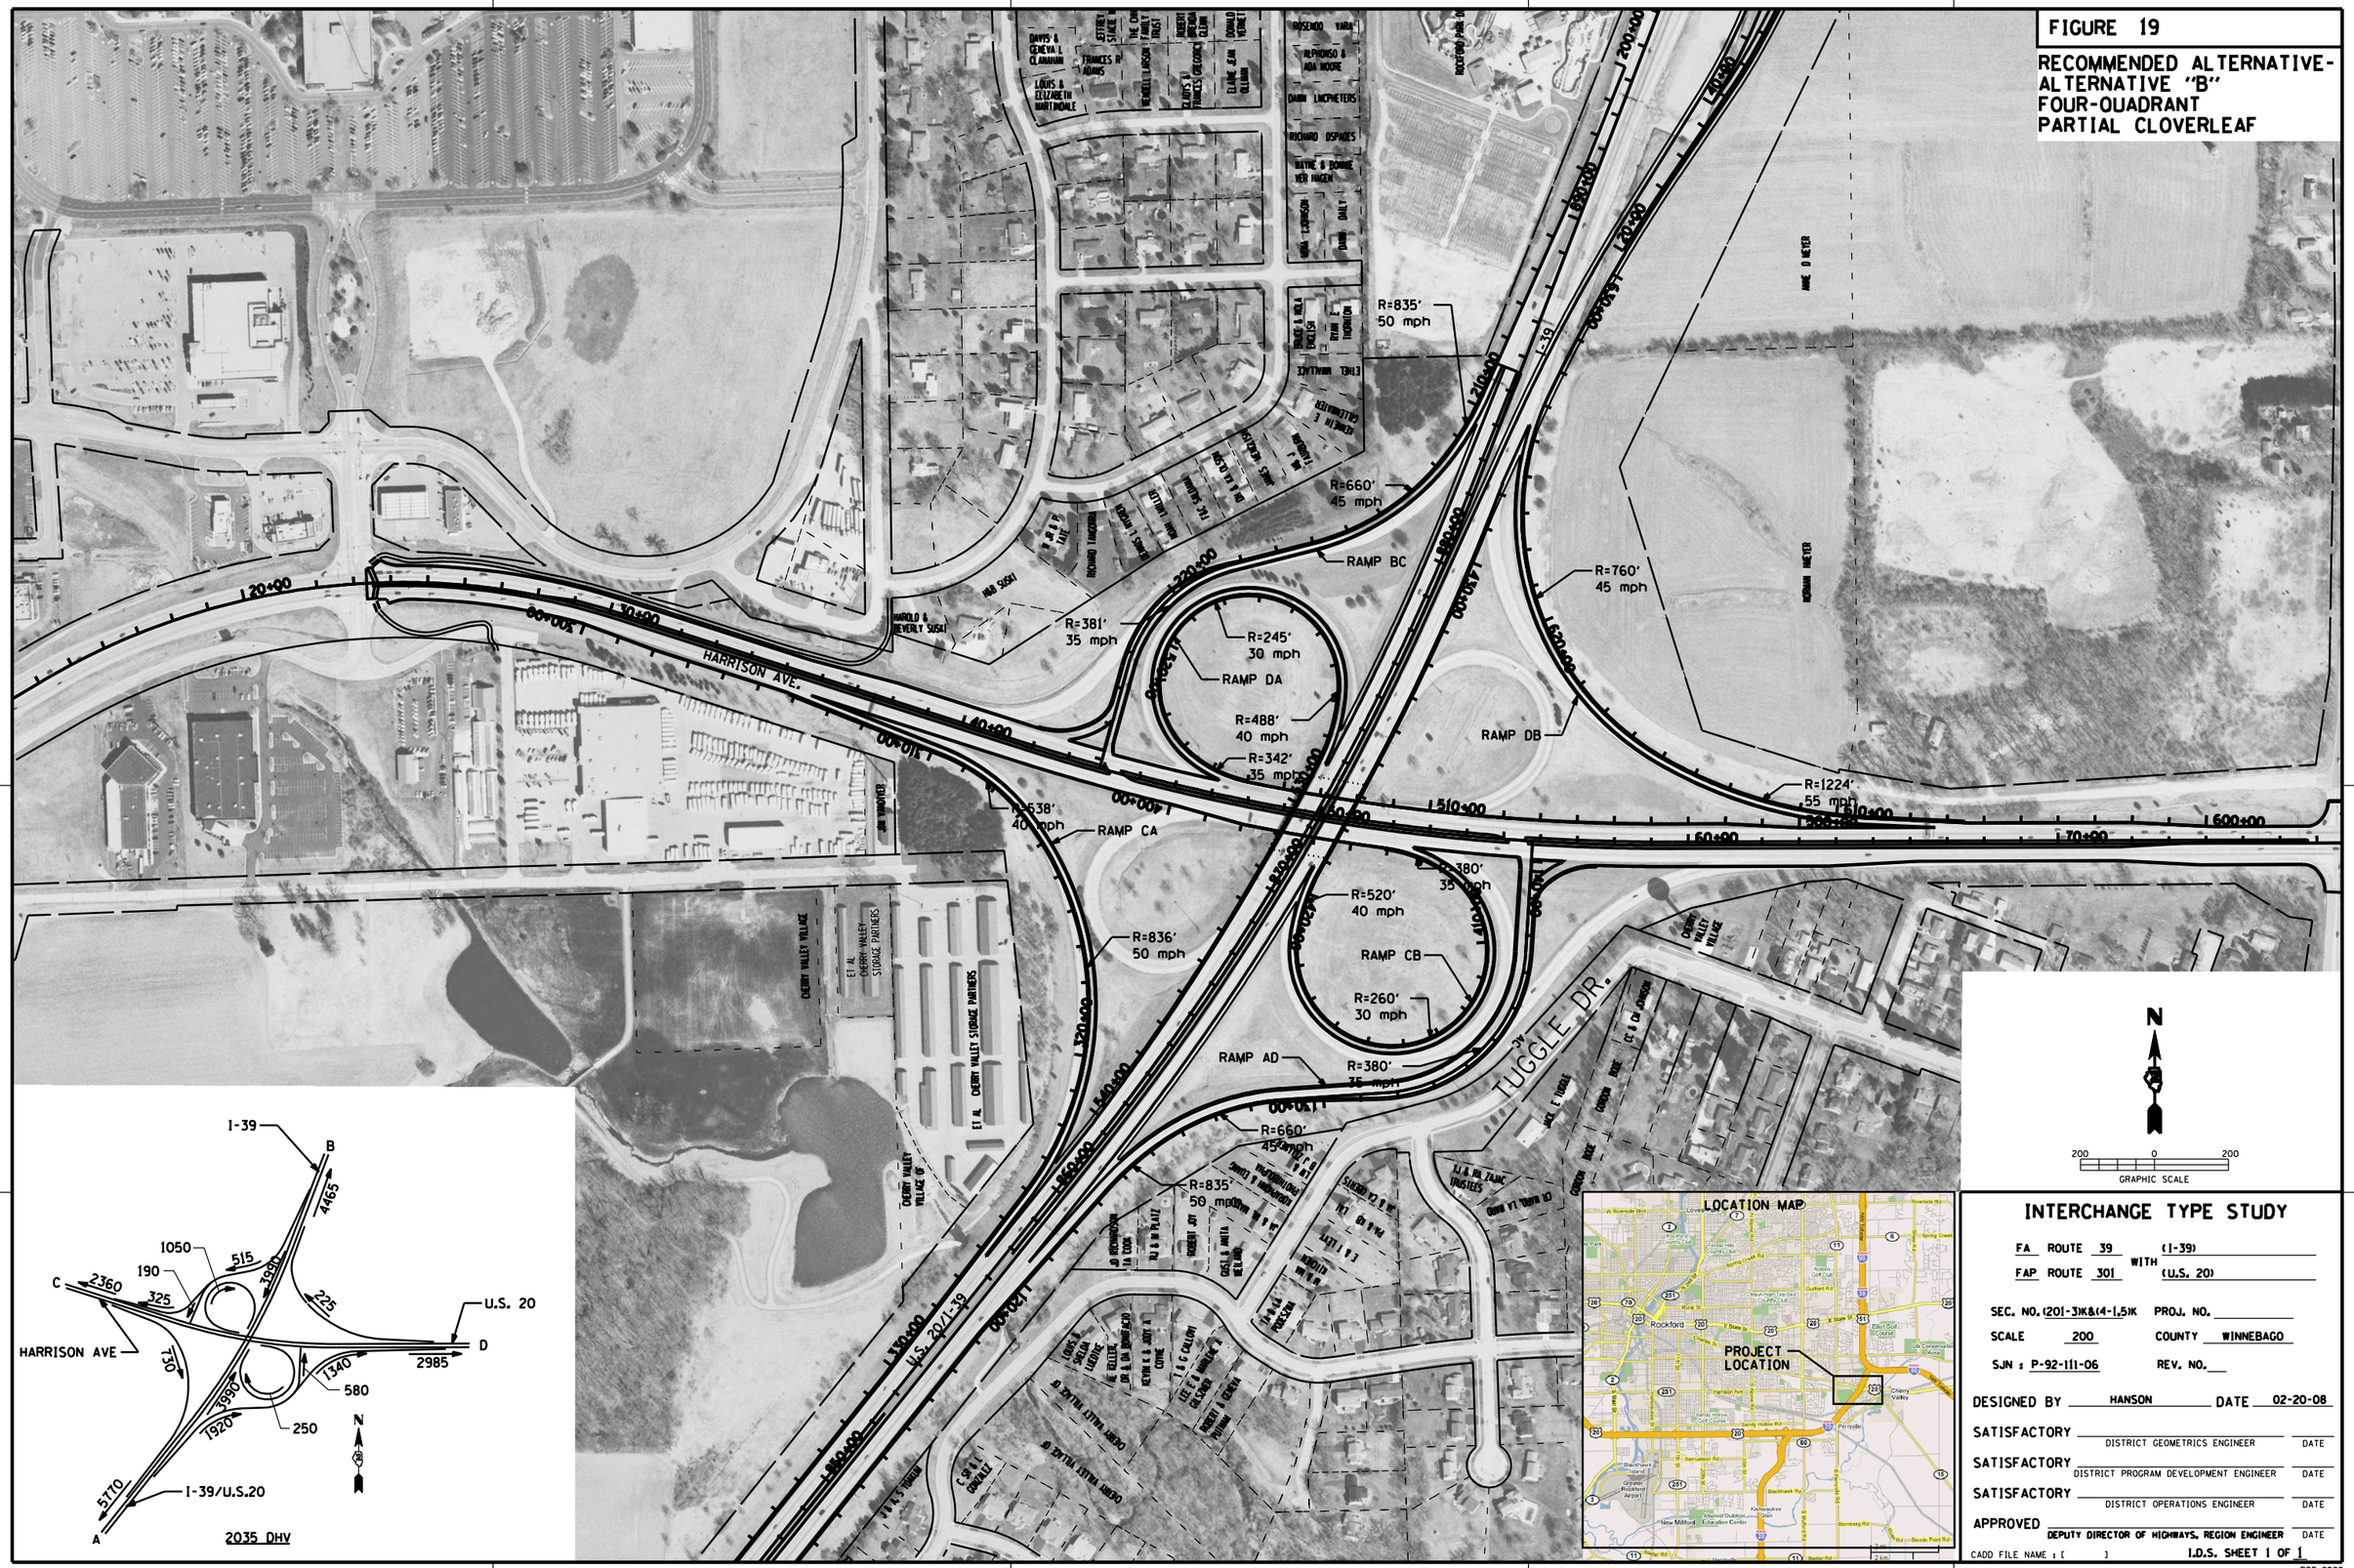

2035 DHV

INTERCHANGE TYPE STUDY

FA ROUTE 39 (I-39)
WITH
FAP ROUTE 301 (U.S. 20)

SEC. NO. (20I-3)K&(4-1,5)K PROJ. NO. _____
SCALE 200 COUNTY WINNEBAGO
SJN : P-92-111-06 REV. NO. ___

DESIGNED BY HANSON DATE 02-20-08

SATISFACTORY _____ DISTRICT GEOMETRICS ENGINEER _____ DATE
SATISFACTORY _____ DISTRICT PROGRAM DEVELOPMENT ENGINEER _____ DATE
SATISFACTORY _____ DISTRICT OPERATIONS ENGINEER _____ DATE
APPROVED _____ DEPUTY DIRECTOR OF HIGHWAYS, REGION ENGINEER _____ DATE

CADD FILE NAME : [ ] I.D.S. SHEET 1 OF 1

BDE-9908