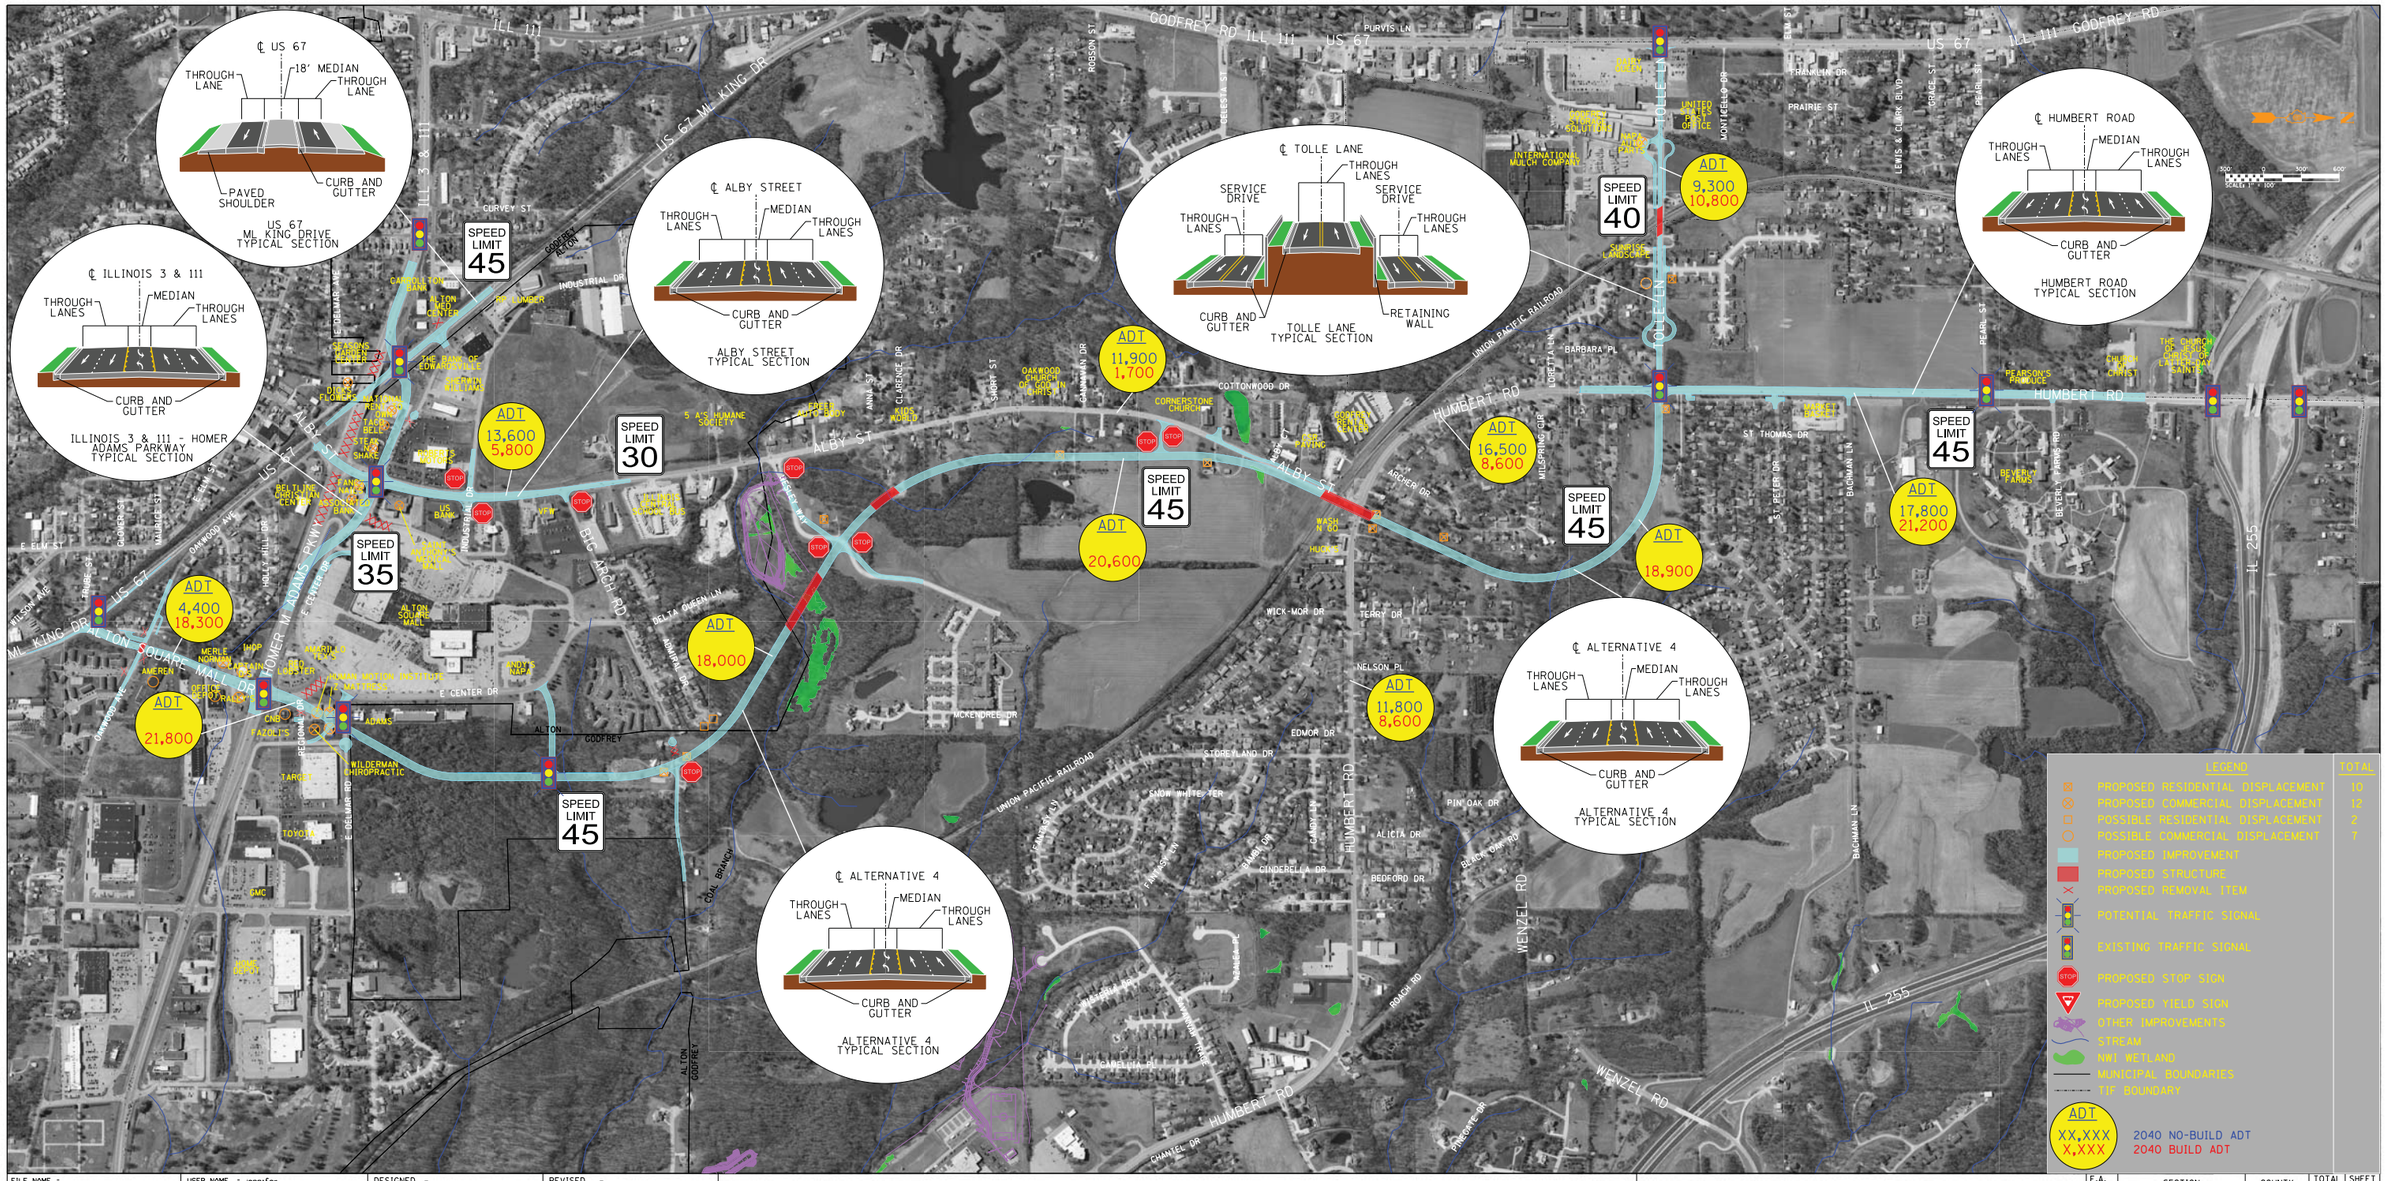

FILE NAME = S:\Projects\411-0017-0HY Alton Expressway\dgn\Exhibit Files\Public Involvement Meeting Exhibits\D8AltGod-Alt.4-Exhibit-PIM2.dgn Default	USER NAME = jennifer	DESIGNED -	REVISED -
	PLOT SCALE = 300.0000 ' / in.	CHECKED -	REVISED -
	PLOT DATE = 11/12/2014	DATE -	REVISED -

STATE OF ILLINOIS
DEPARTMENT OF TRANSPORTATION

ALTERNATIVE 4
ALONG N ALBY ST AND
CONNECT TO HUMBERT RD AND TOLLE LN

SCALE: 1"=300' | SHEET OF SHEETS | STA. TO STA.

F.A. RTE.	SECTION	COUNTY	TOTAL SHEETS	SHEET NO.
		CONTRACT NO.		
	ILLINOIS	FED. AID PROJECT		