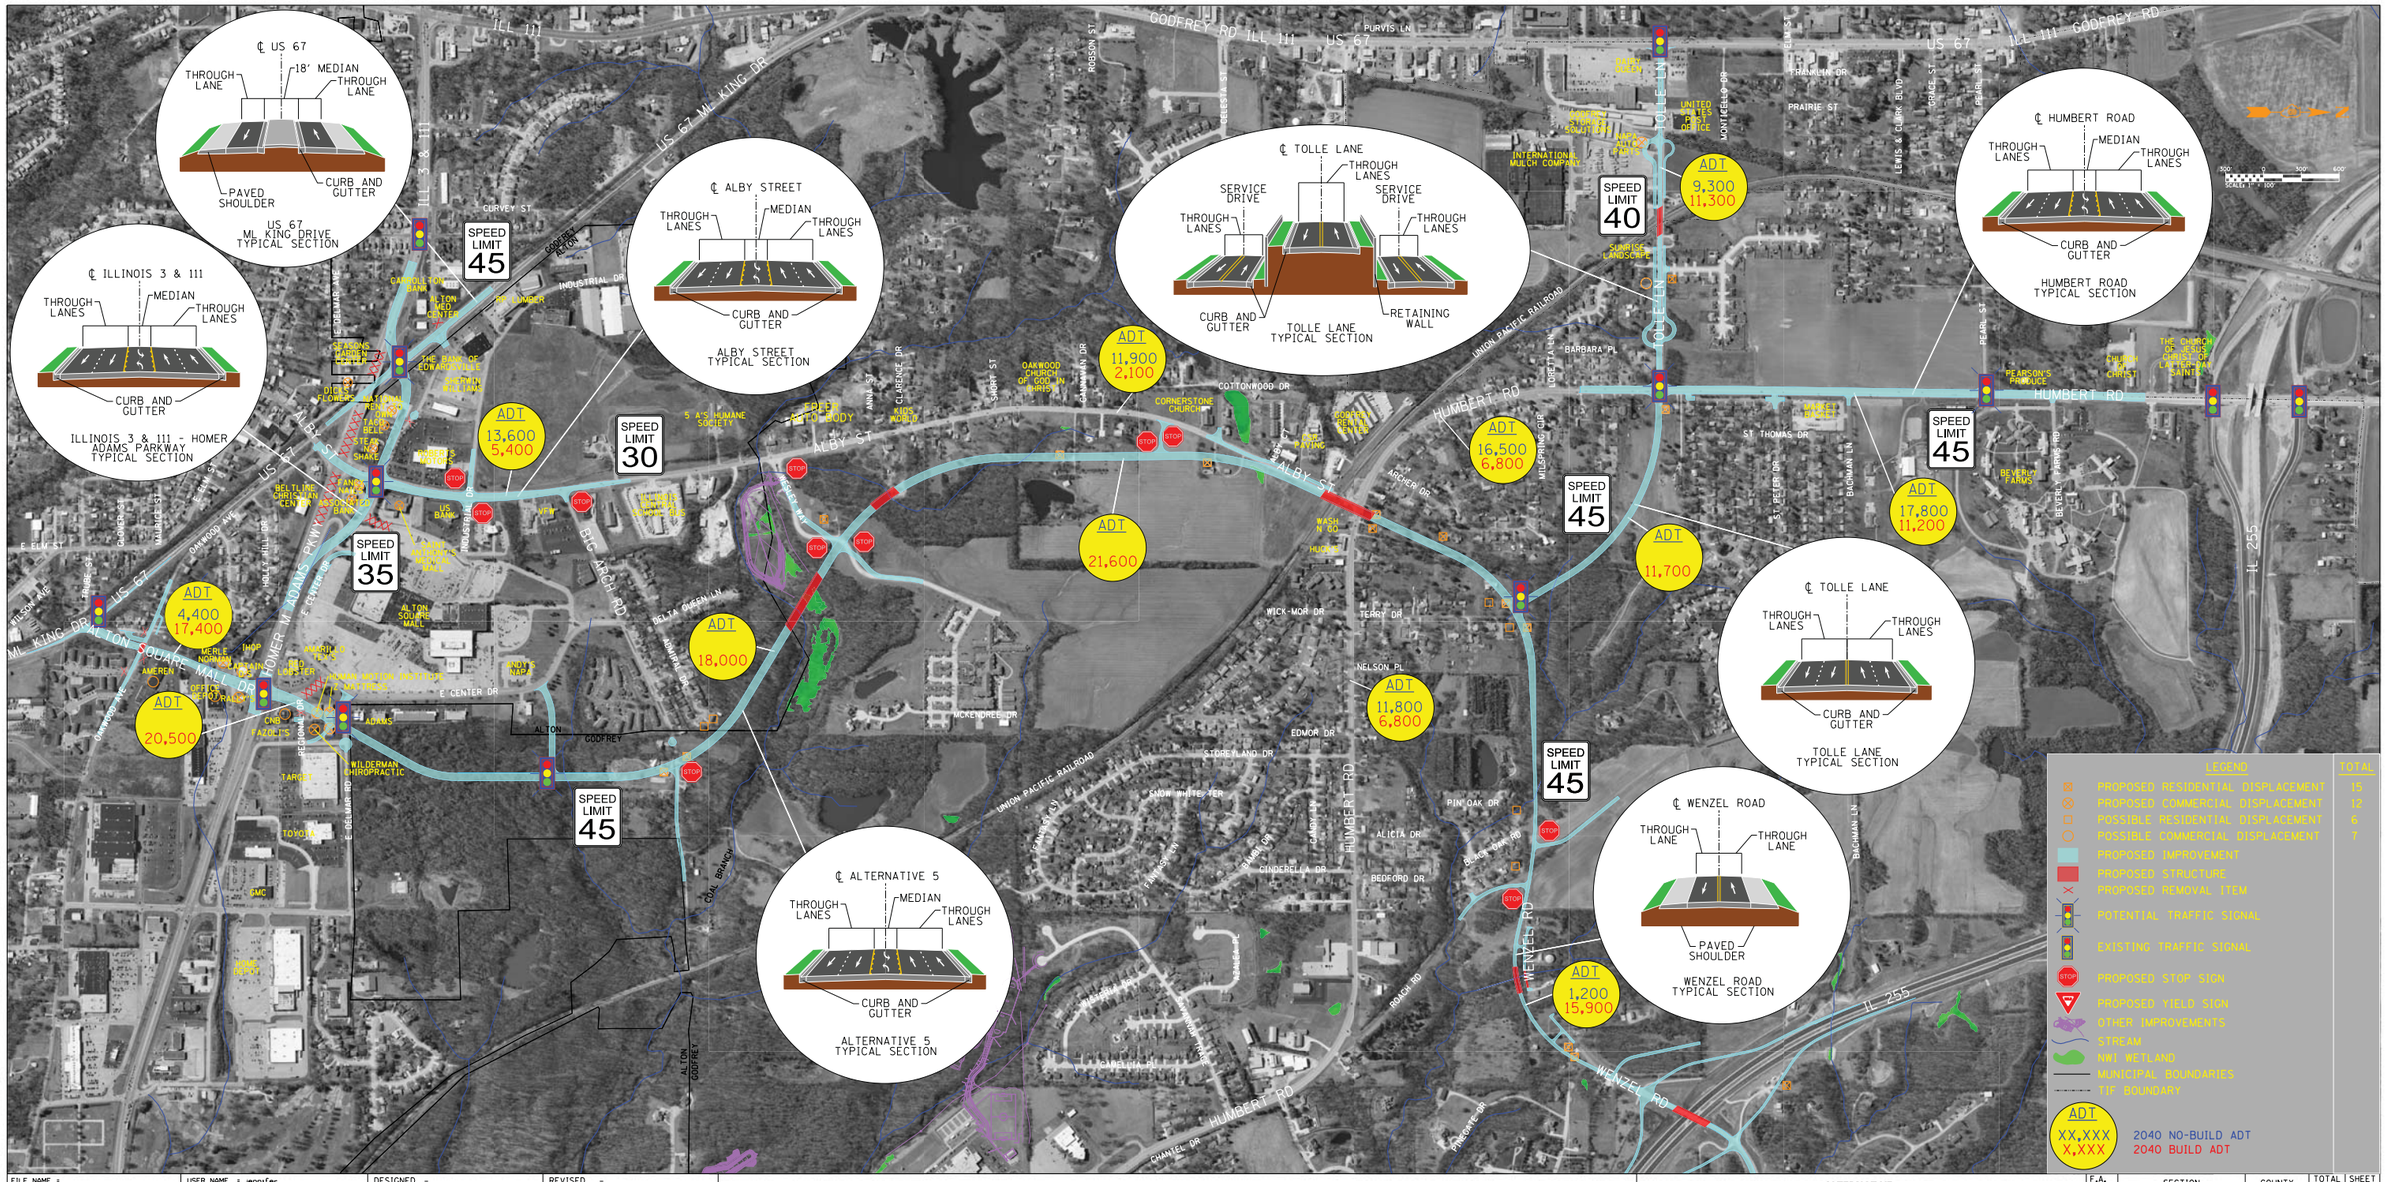

FILE NAME = S:\Projects\411-0017-01HY Alton Expressway\dgn\Exhibit Files\Public Involvement Meeting 2014\Default	USER NAME = jennifer	DESIGNED -	REVISED -
	PLOT SCALE = 300.0000 ' / in.	DRAWN - S:\...\DBAlt5ad-Alt.5-Exhibit-PIM2.dgn	REVISED -
	PLOT DATE = 11/13/2014	CHECKED -	REVISED -
		DATE -	REVISED -

STATE OF ILLINOIS
DEPARTMENT OF TRANSPORTATION

ALTERNATIVE 5
ALONG N ALBY ST, CONNECT TO WENZEL RD & UPGRADE/EXTEND TOLLE LN

SCALE: 1"=300' | SHEET OF SHEETS | STA. | TO STA.

F.A. RTE.	SECTION	COUNTY	TOTAL SHEETS	SHEET NO.
		CONTRACT NO.		
	ILLINOIS FED. AID PROJECT			