WHY IS THE POTENTIAL PREFERRED ALTERNATIVE NEEDED

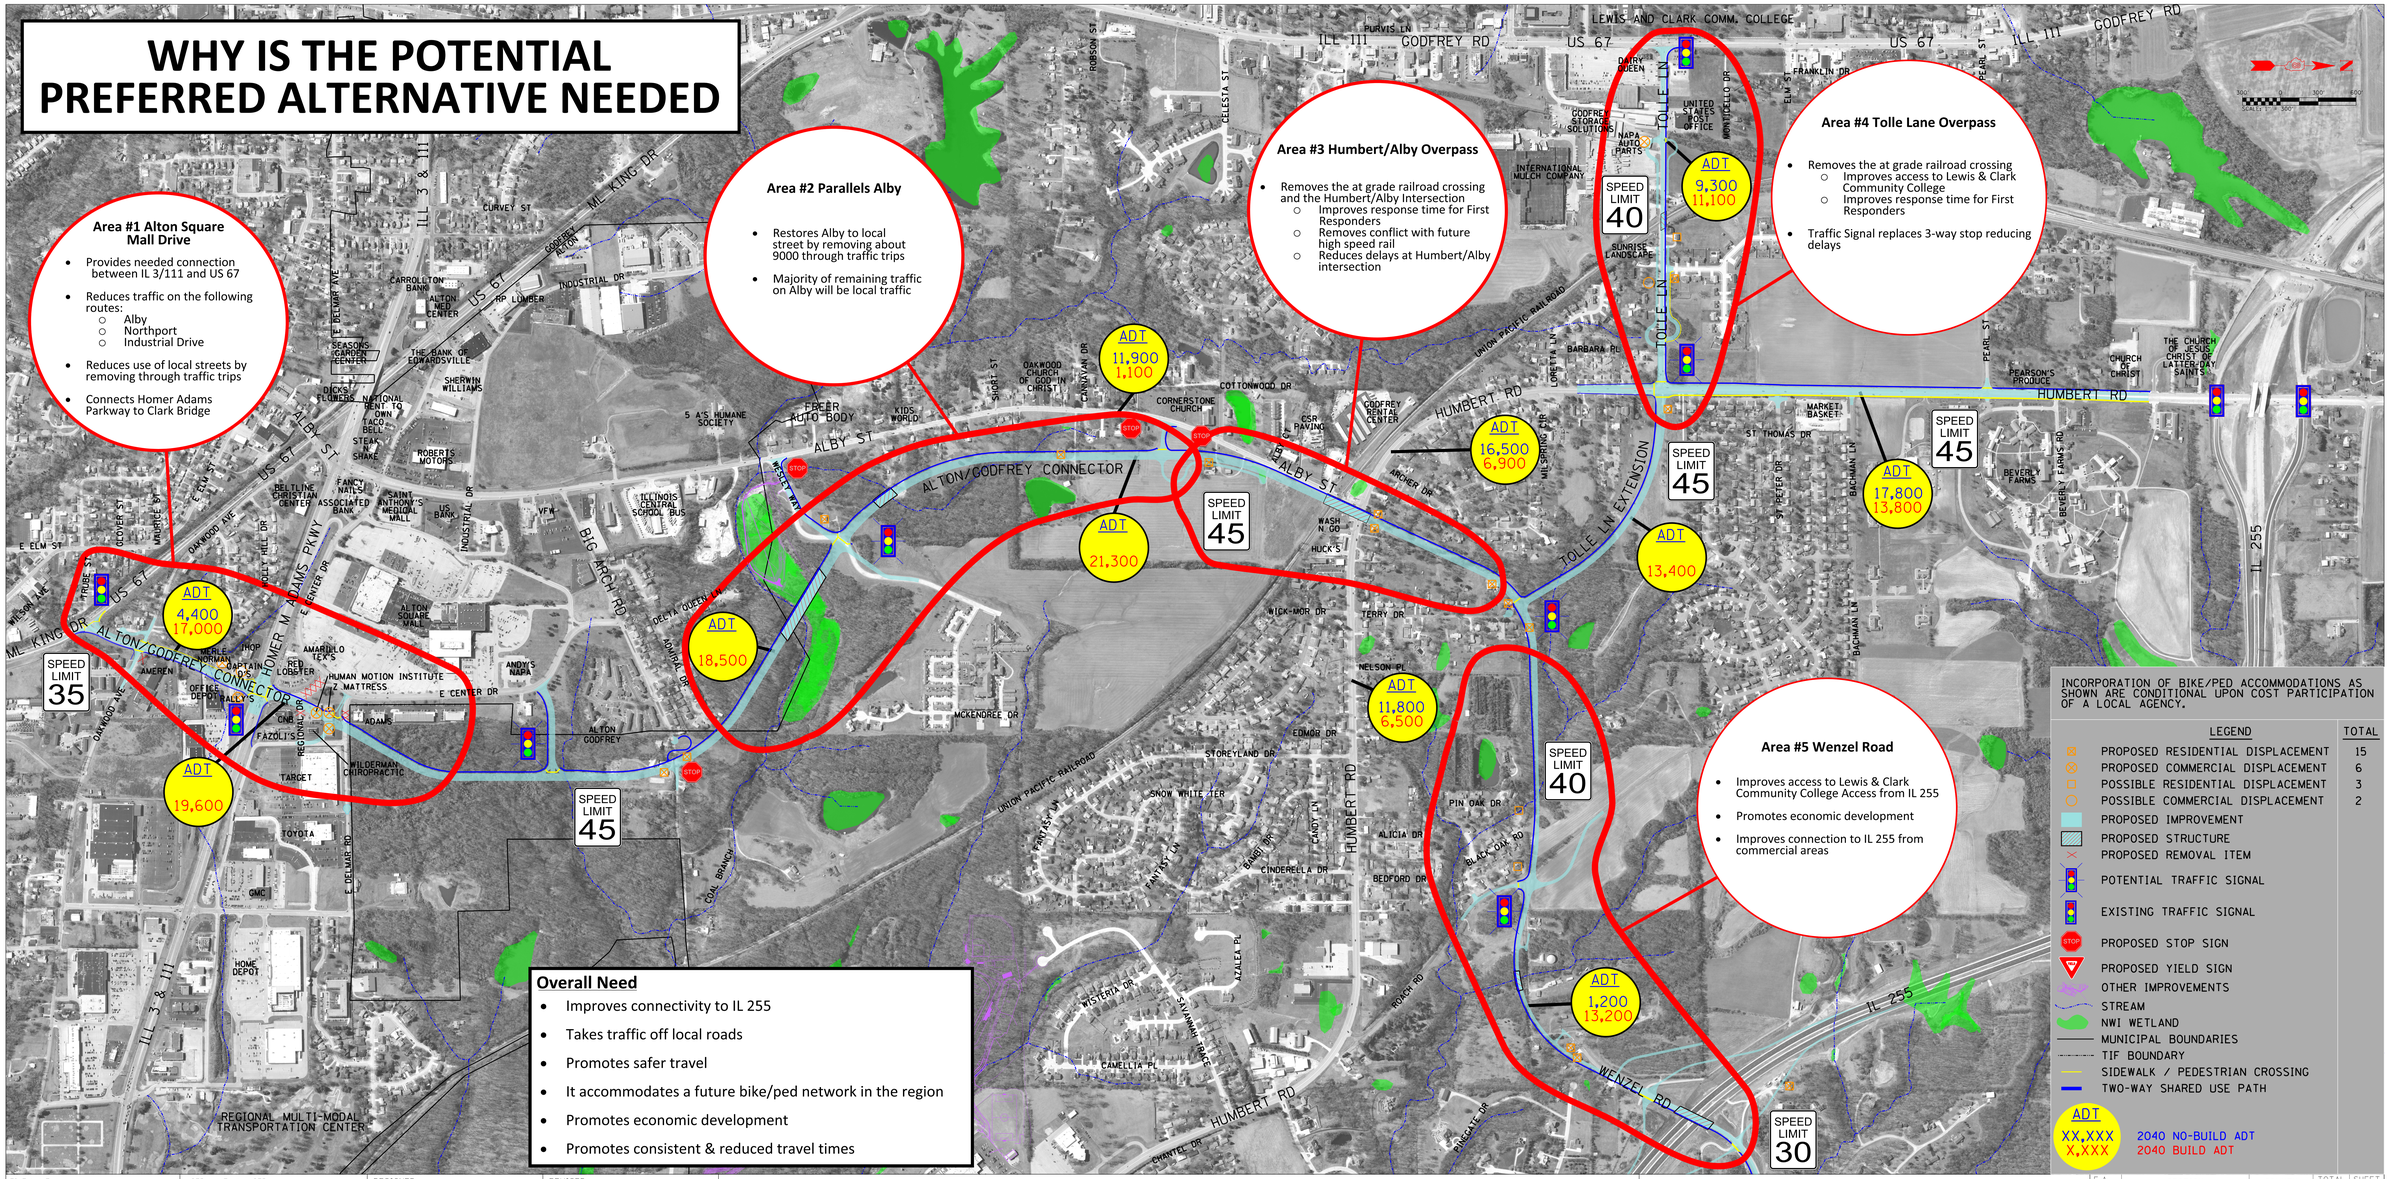

FILE NAME = $FILE$	USER NAME = $USER$	DESIGNED -	REVISED -
		DRAWN -	REVISED -
$MODELNAME$	PLOT SCALE = $SCALE$	CHECKED -	REVISED -
	PLOT DATE = 7/14/2015	DATE -	REVISED -

STATE OF ILLINOIS
DEPARTMENT OF TRANSPORTATION

ALTERNATIVE 5
ALONG N ALBY ST, CONNECT TO WENZEL RD & UPGRADE/EXTEND TOLLE LN

SCALE: 1"=300' | SHEET | OF | SHEETS | STA. | TO STA.

F.A. RTE.	SECTION	COUNTY	TOTAL SHEETS	SHEET NO.
		CONTRACT NO.		
	ILLINOIS FED. AID PROJECT			