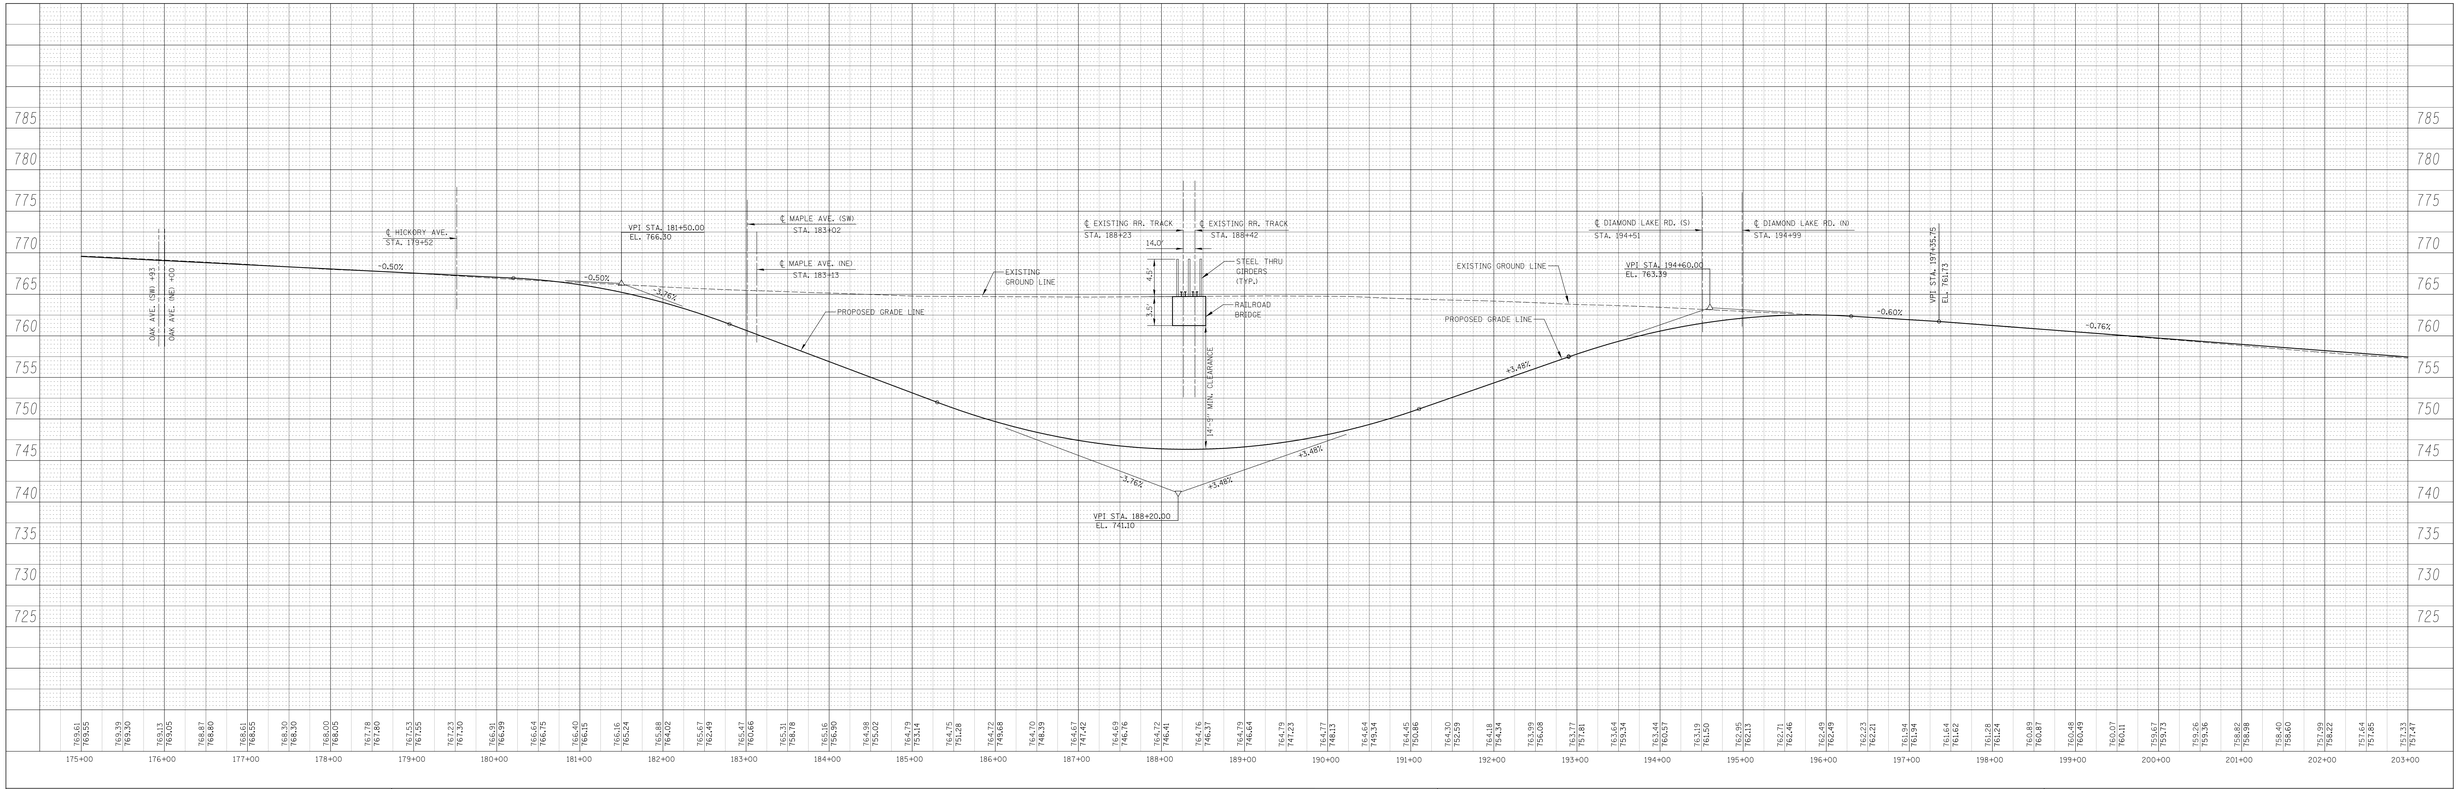

IL Route 60/83

Illinois Department of Transportation

FOR INFORMATION ONLY

OCTOBER 2013

PROFILE – ILLINOIS 60 /83
ROAD UNDER EXISTING WCL RAILROAD

50 0 50 100
HORIZONTAL SCALE: 1"=50'-0"

5 0 5 10
VERTICAL SCALE: 1"=5'-0"