ALTERNATIVE A2

4-LANE WITH FLUSH MEDIAN, CURB AND GUTTER, OPTIONAL SIDEWALK, AND OPTIONAL BIKE LANE TYPICAL SECTION

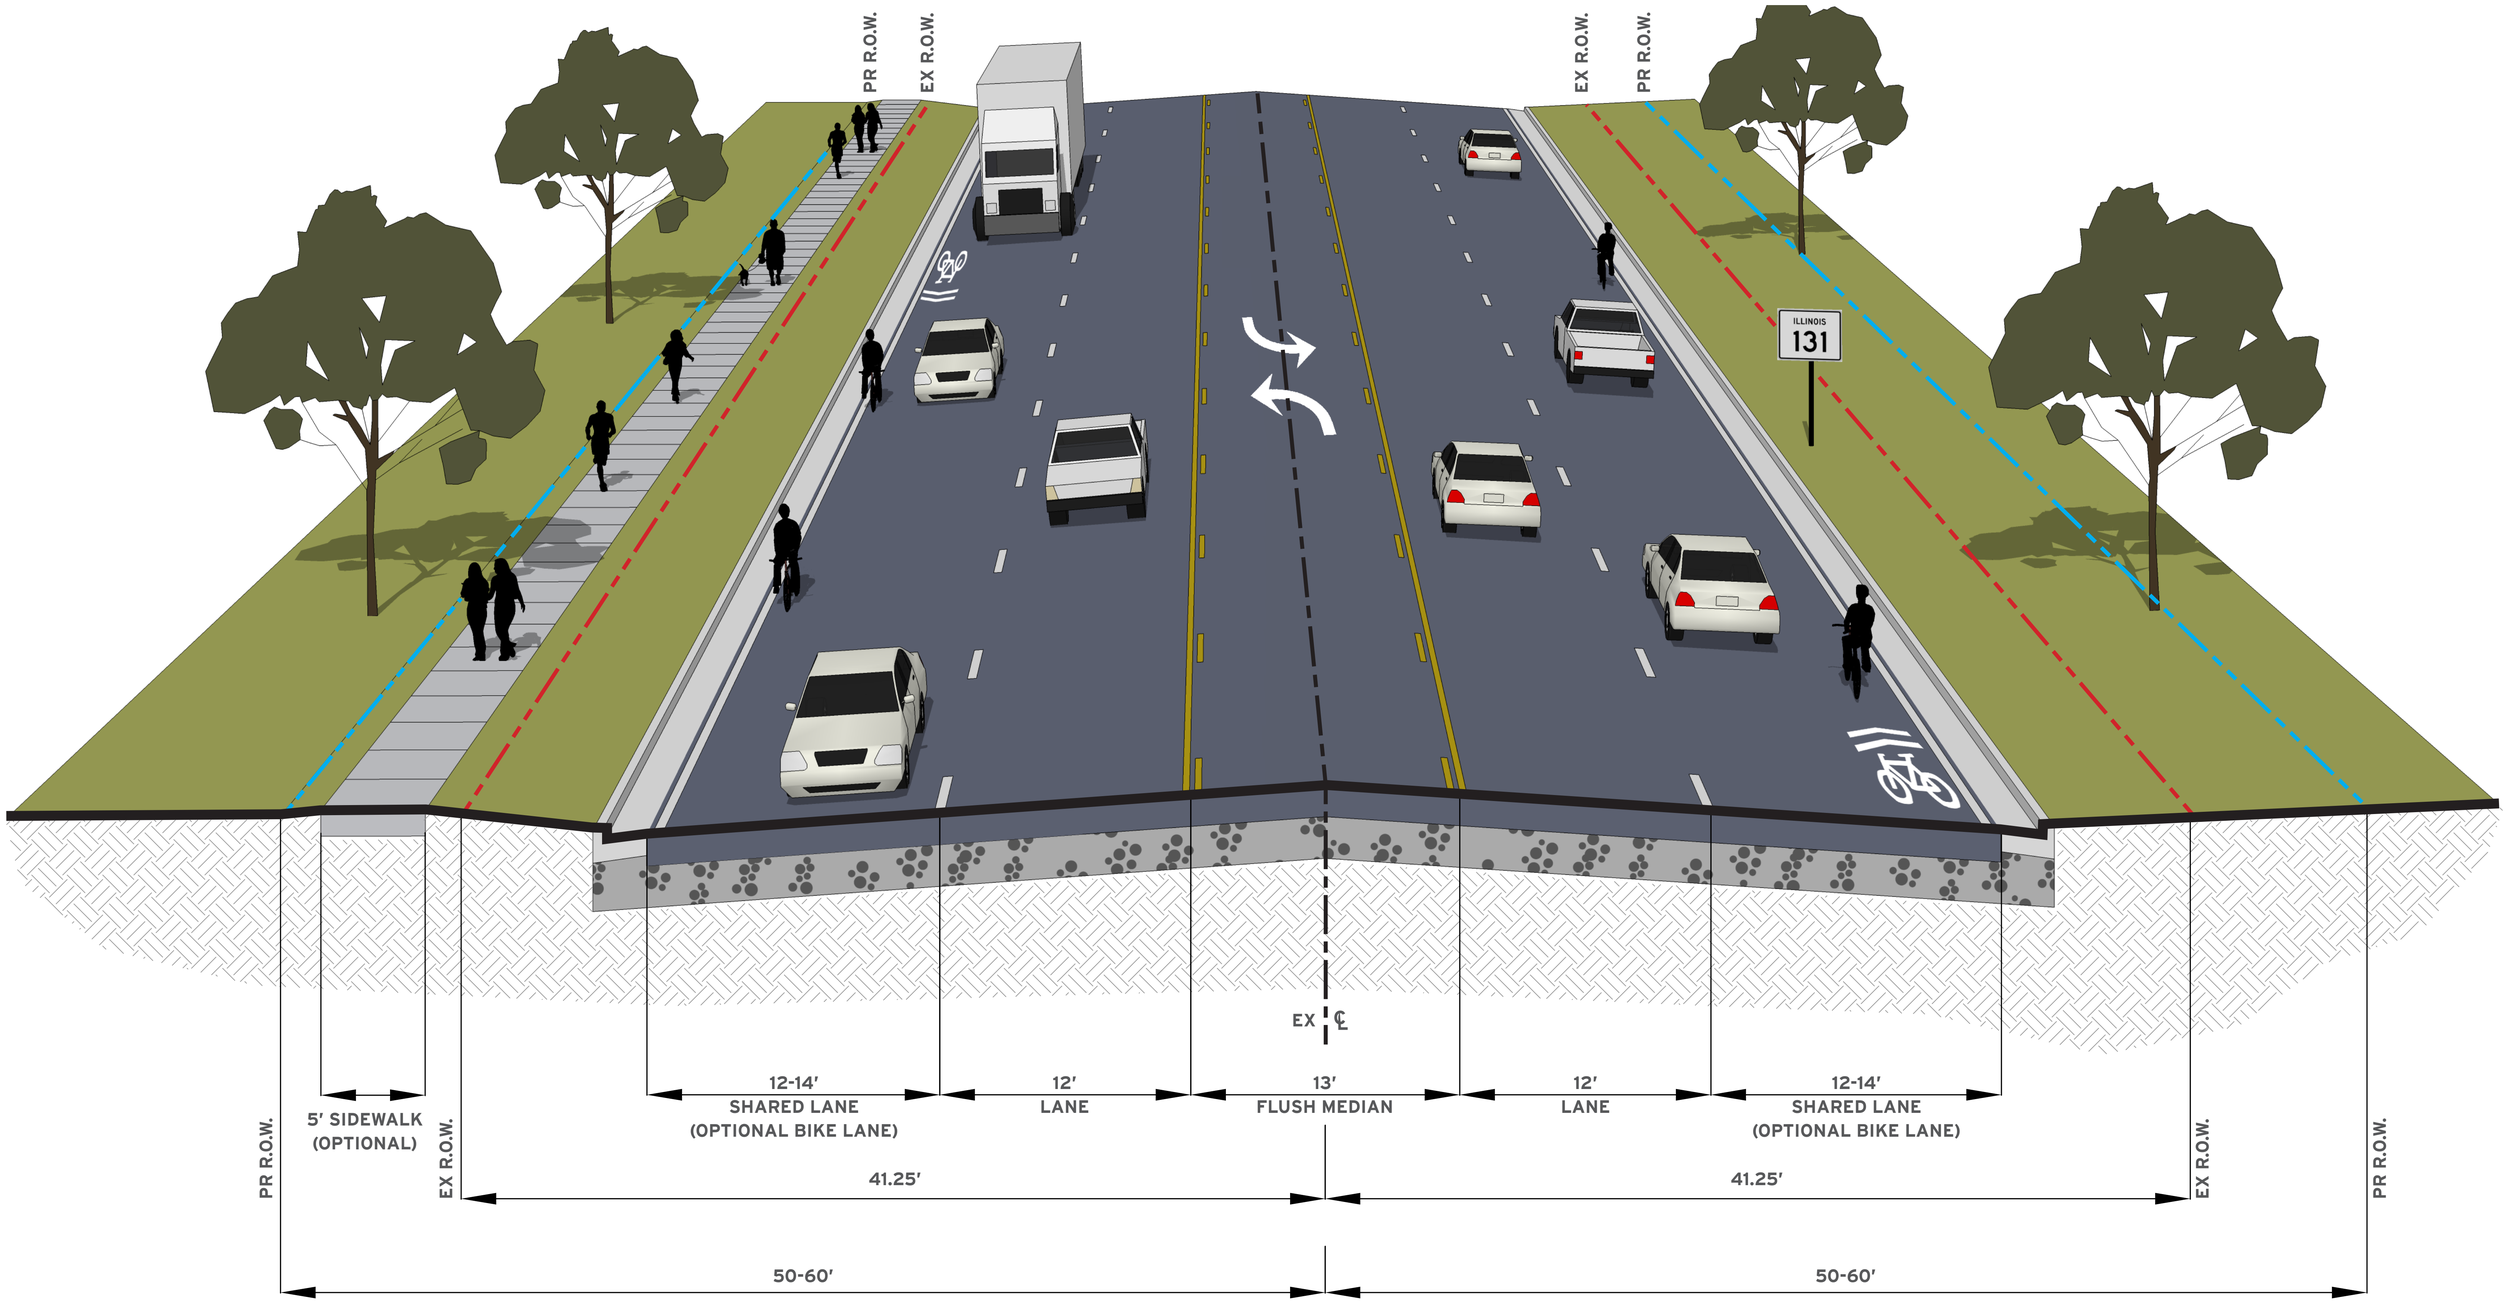

IL 131
GREEN BAY ROAD PROJECT

ILLINOIS ROUTE 131 ALTERNATIVES
TYPICAL SECTION ILLUSTRATIVES
www.**IL131Project**.com

Illinois Department of Transportation