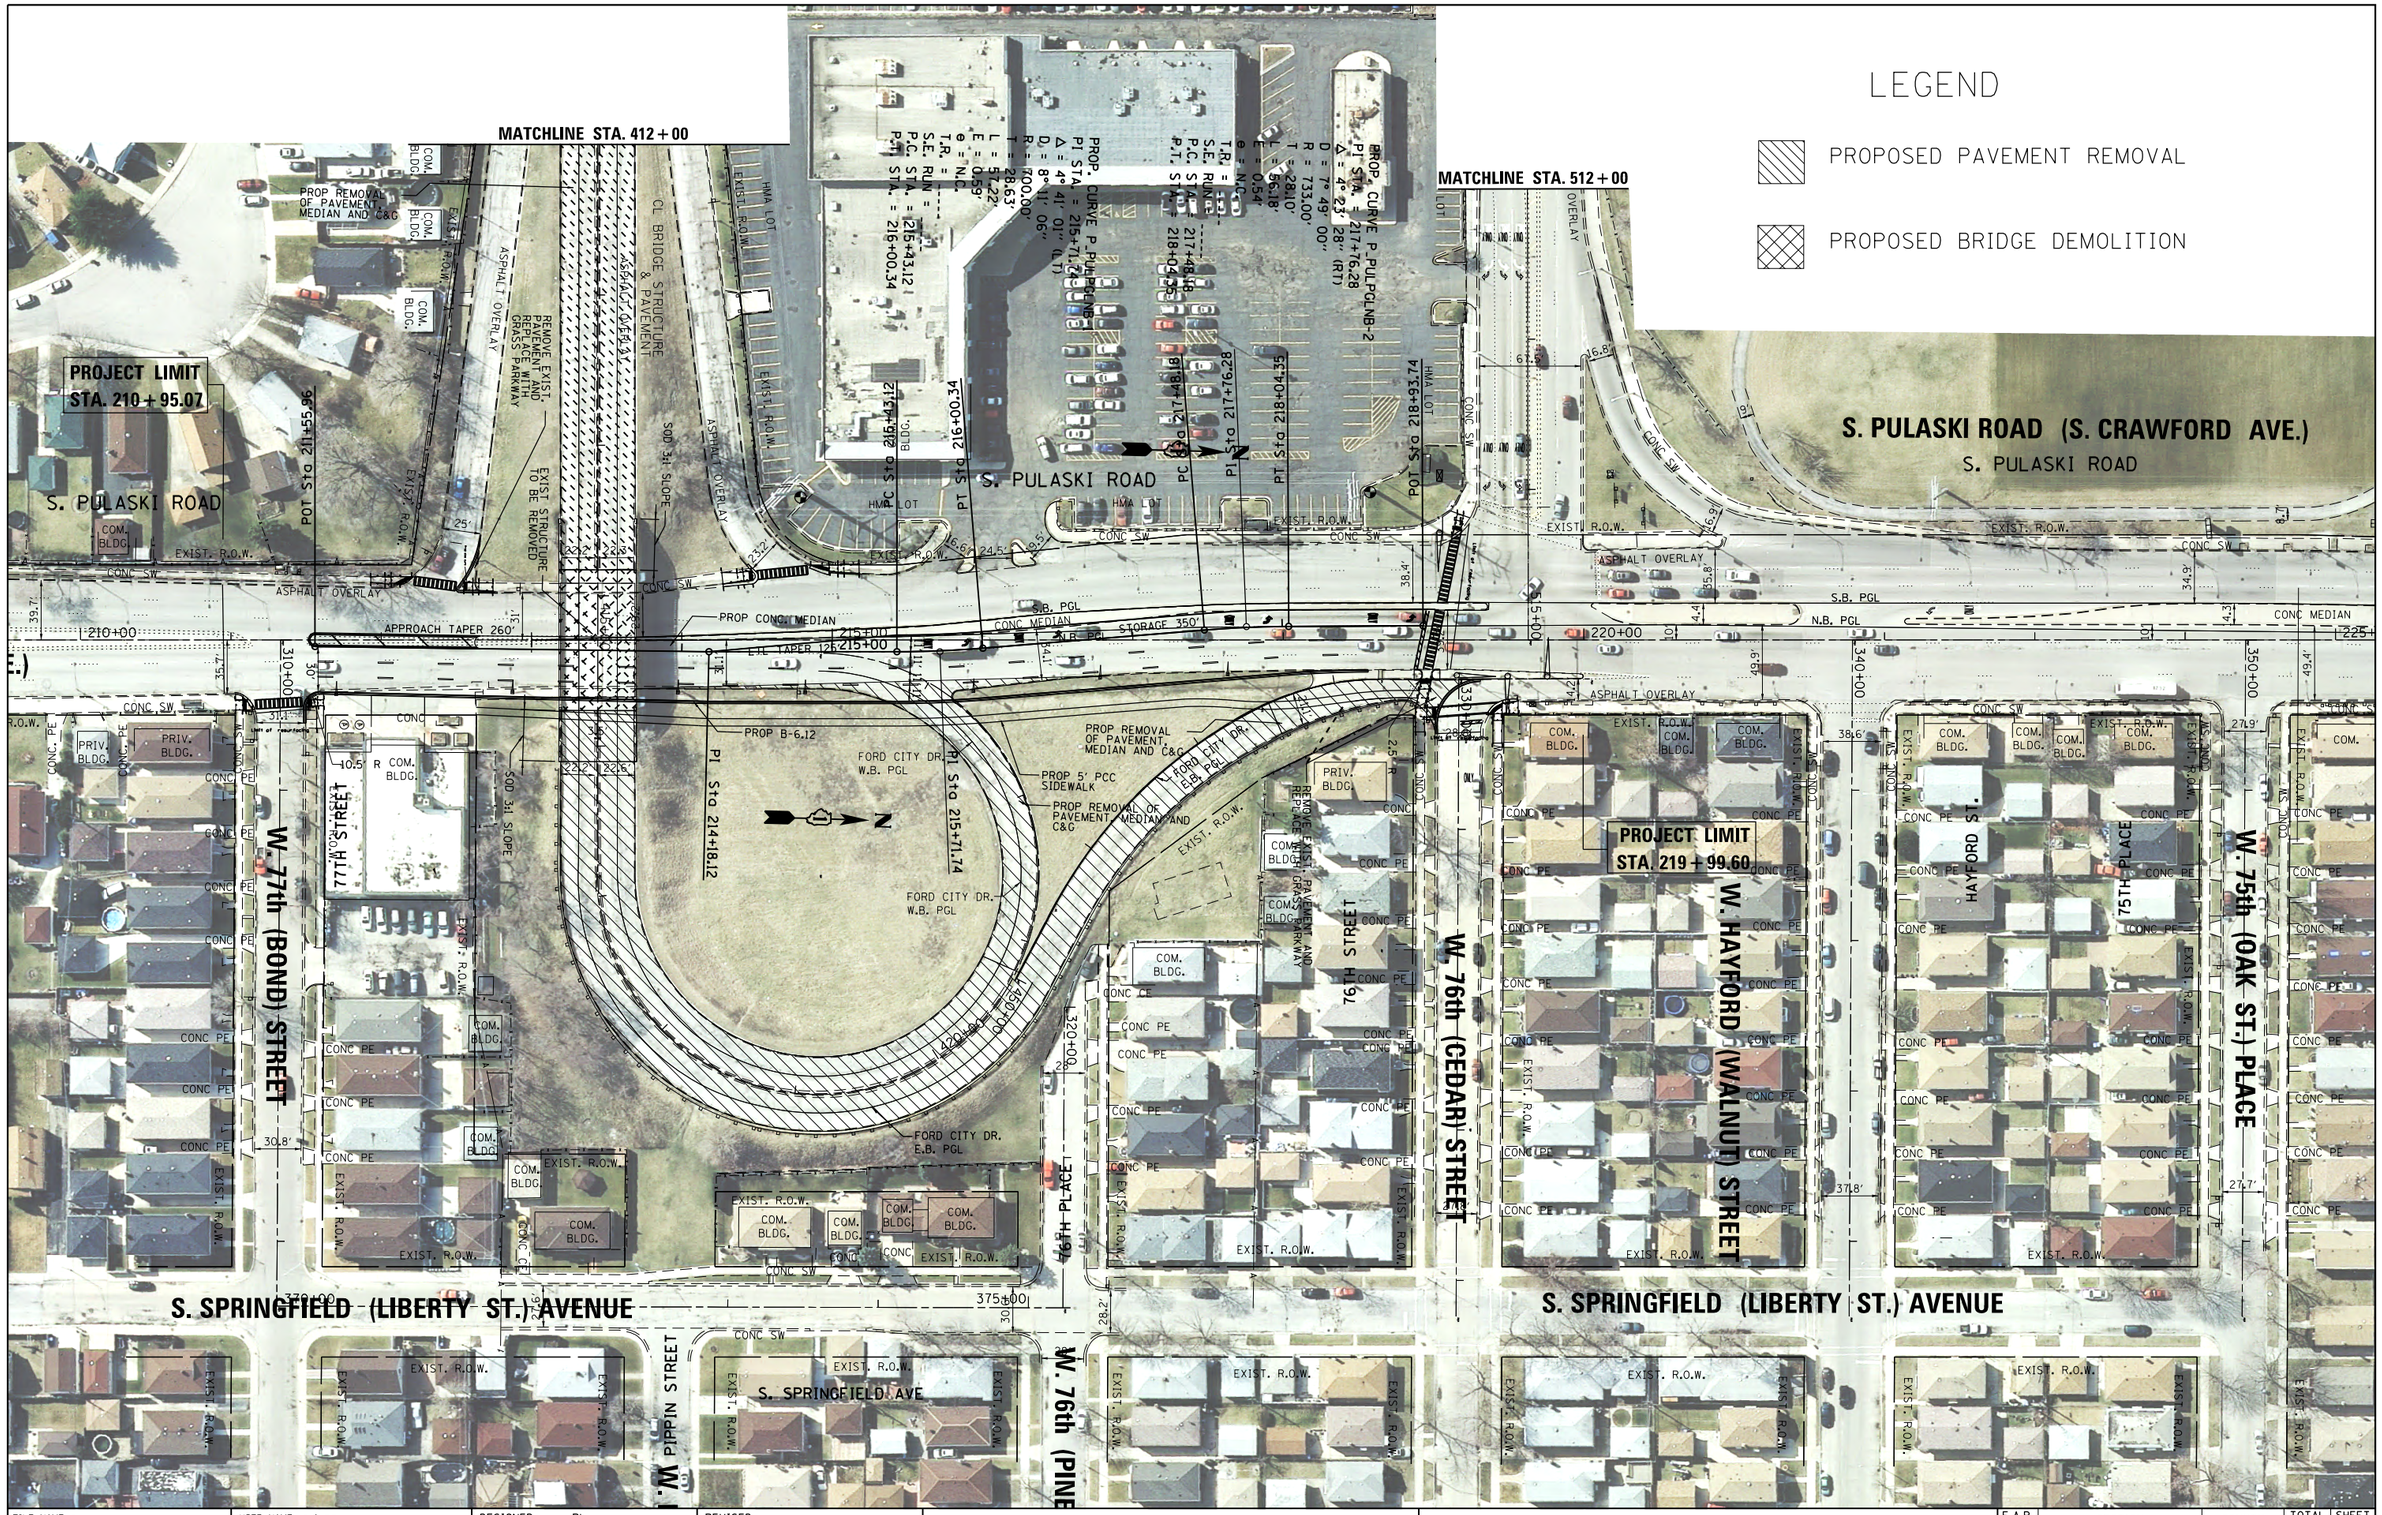

FILE NAME = c:\pw_work\pwidot\aumm\d0298179\P159011-planning_1.dgn	USER NAME = Aumm	DESIGNED - RL	REVISED -	STATE OF ILLINOIS DEPARTMENT OF TRANSPORTATION	EXISTING AND PROPOSED PLAN SHEET PULASKI ROAD AT FORD CITY DRIVE	F.A.P. RTE. 368	SECTION	COUNTY COOK	TOTAL SHEETS 2	SHEET NO. 1
Default	PLOT SCALE = 100.7686 ' / in.	DRAWN -	REVISED -		SCALE:	PRELIMINARY		CONTRACT NO.		
	PLOT DATE = 7/13/2017	CHECKED -	REVISED -		SHEET OF SHEETS STA. TO STA.	ILLINOIS FED. AID PROJECT				
		DATE -	REVISED -							

P159011-planning_1.dgn 7/13/2017 11:04:09 AM User=Aumm

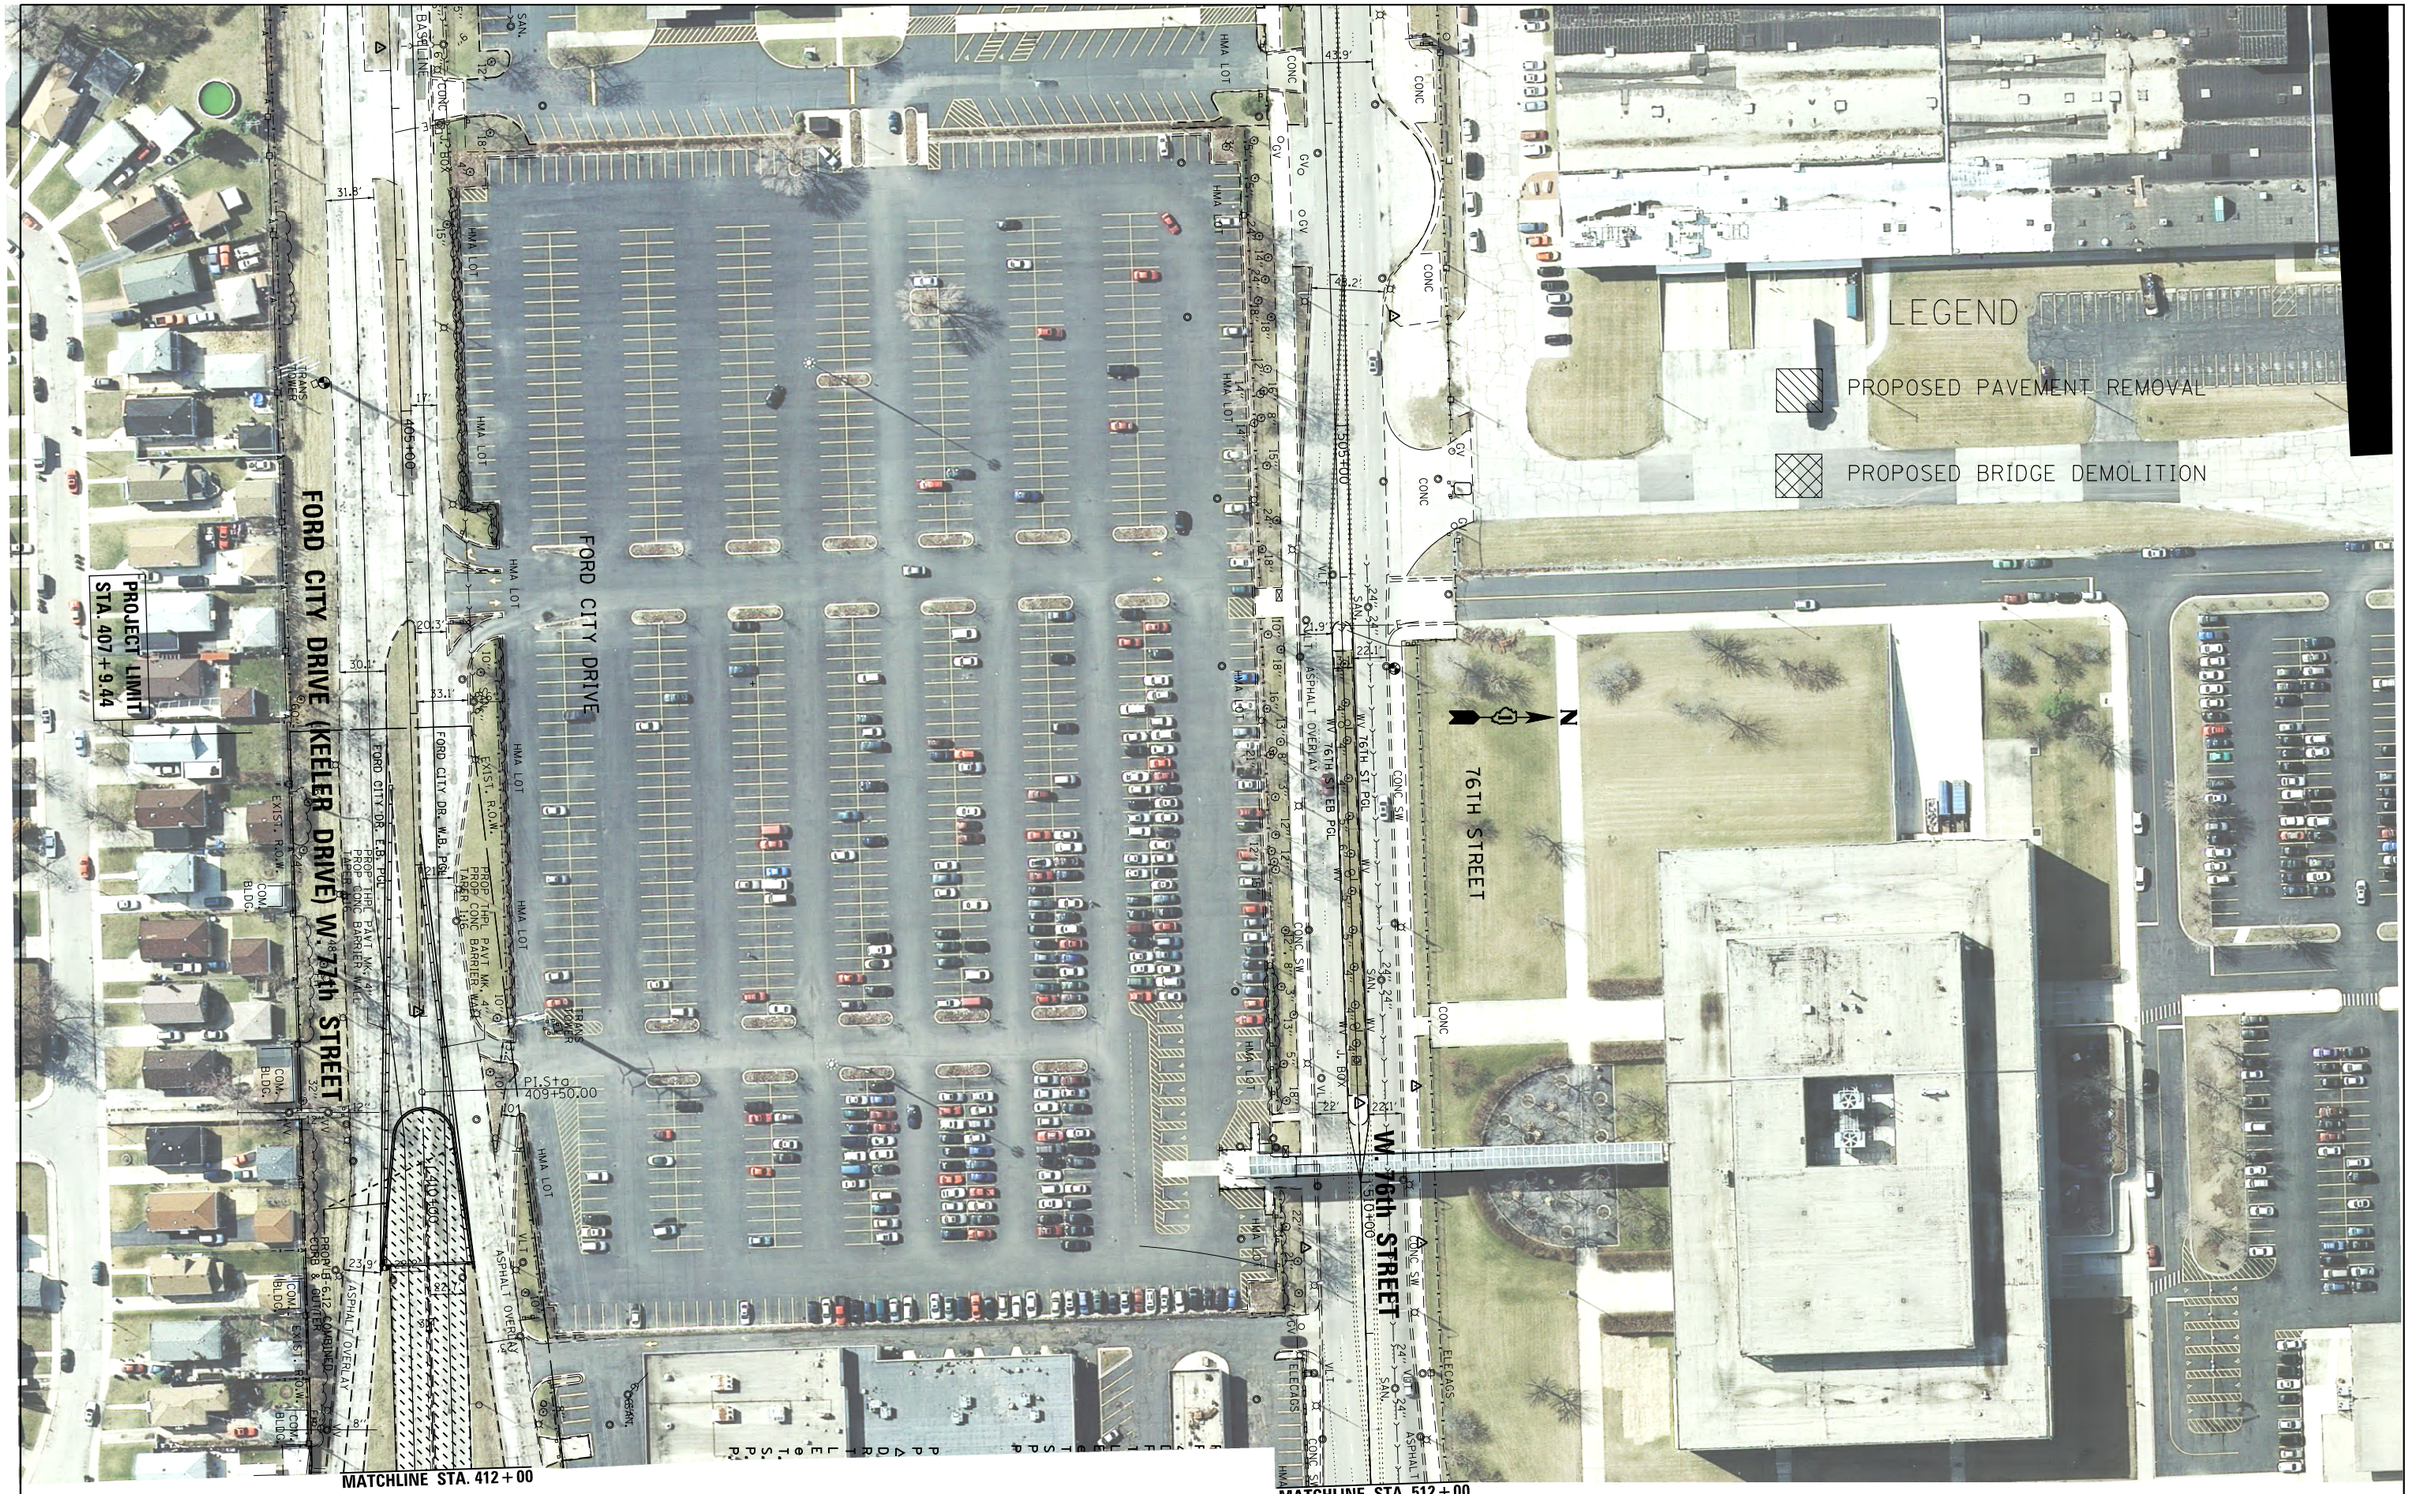

FILE NAME =	USER NAME = Aumm	DESIGNED - RL	REVISED -
c:\pw_work\pwidot\aumm\d0298179\P159011-planning_1.dgn		DRAWN -	REVISED -
	PLOT SCALE = 100.1026 ' / in.	CHECKED -	REVISED -
Default	PLOT DATE = 7/13/2017	DATE -	REVISED -

STATE OF ILLINOIS
DEPARTMENT OF TRANSPORTATION

EXISTING AND PROPOSED PLAN SHEET
PULASKI ROAD AT FORD CITY DRIVE

SCALE: _____ SHEET ___ OF ___ SHEETS STA. _____ TO STA. _____

F.A.P RTE.	SECTION	COUNTY	TOTAL SHEETS	SHEET NO.
368		COOK	2	2
PRELIMINARY		CONTRACT NO. _____		
		ILLINOIS FED. AID PROJECT		

P159011-planning_1.dgn 7/13/2017 11:05:21 AM User=Aumm