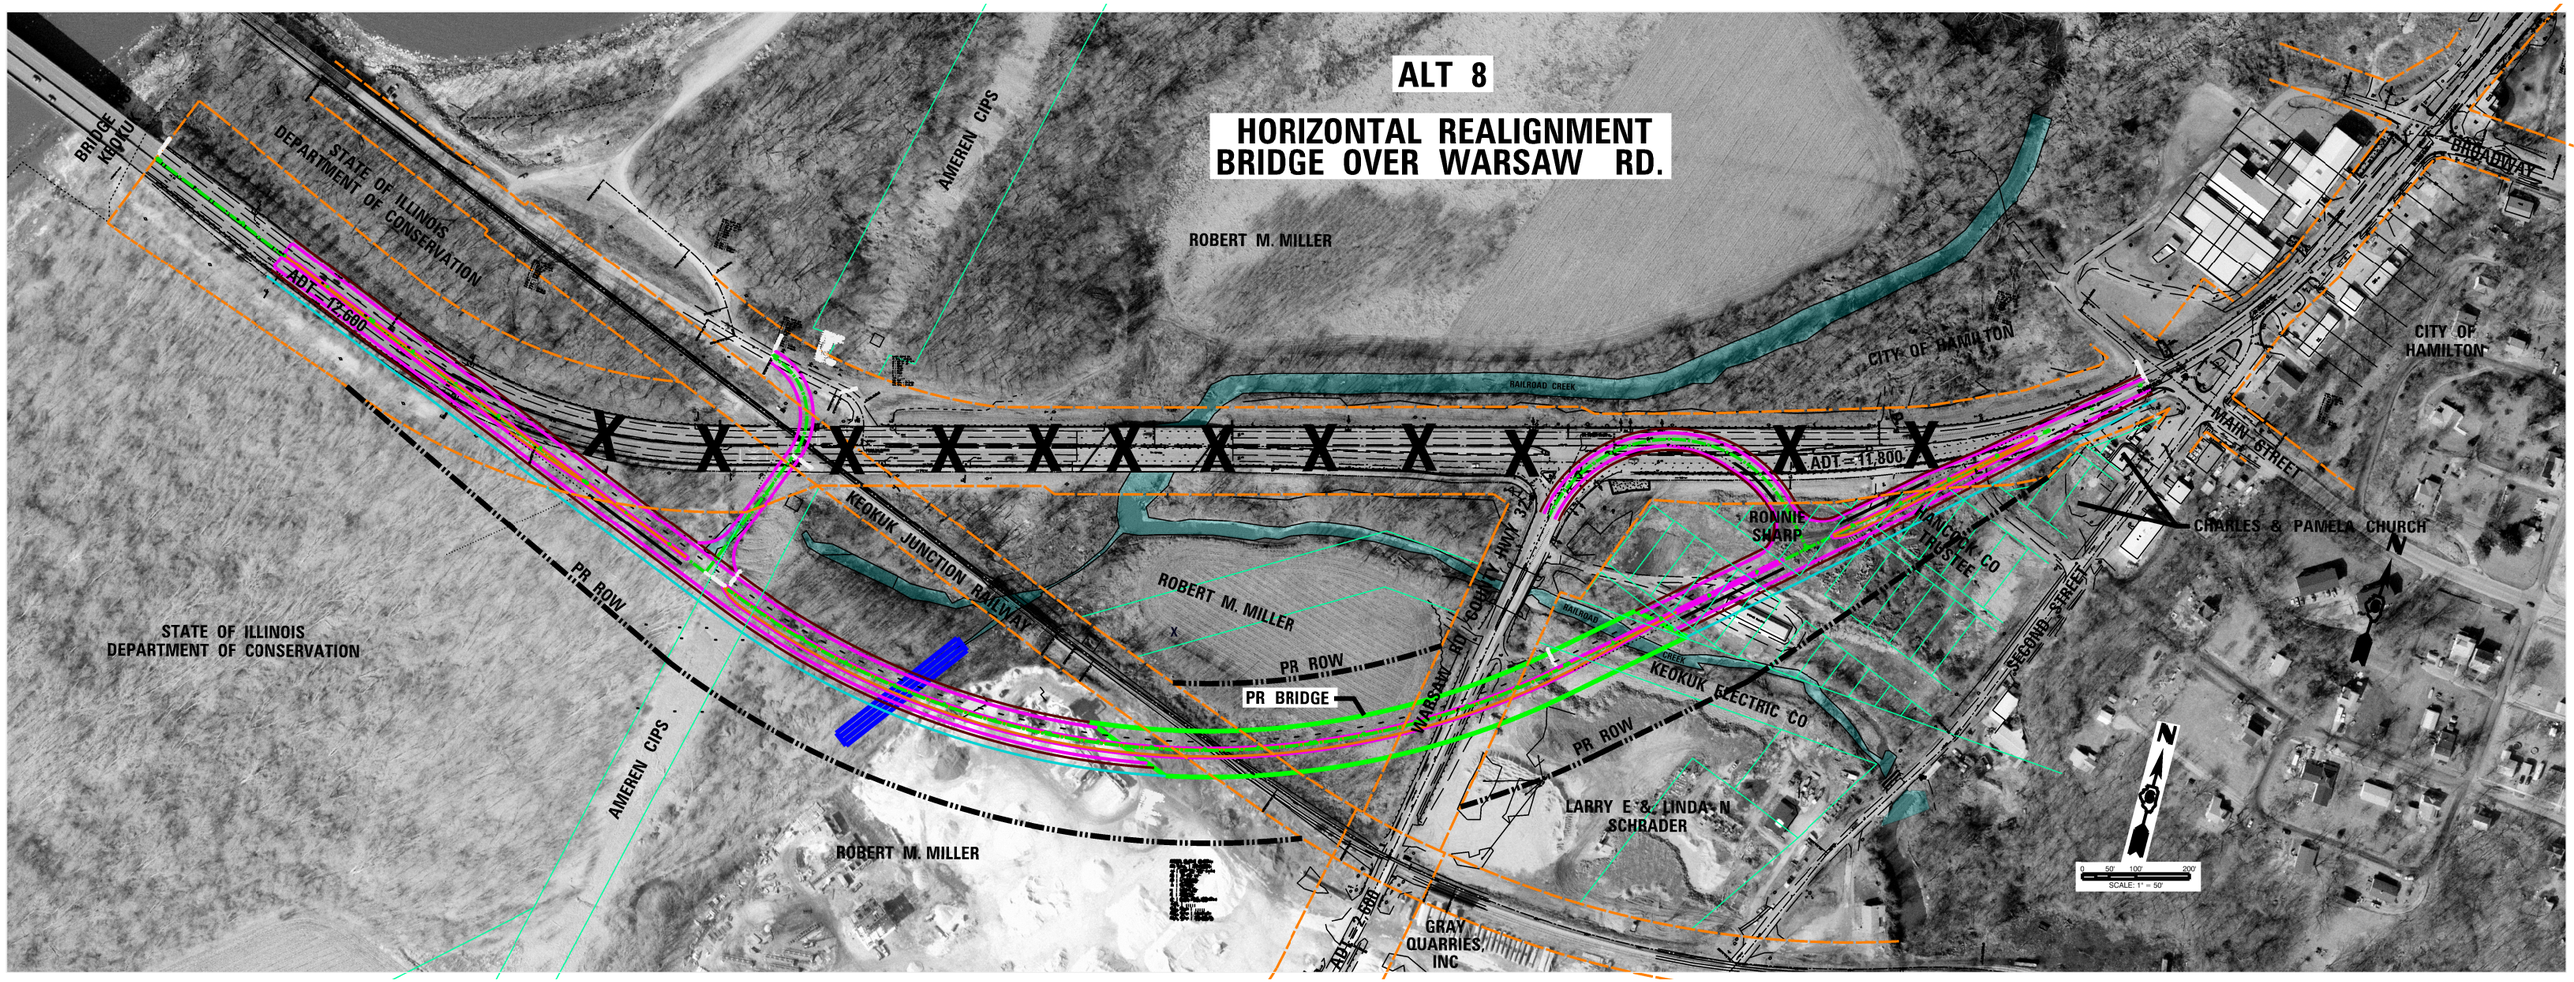
ALT 8
HORIZONTAL REALIGNMENT
BRIDGE OVER WARSAW RD.
BRIDGE
KEOKUK
STATE OF ILLINOIS
DEPARTMENT OF CONSERVATION
ADT = 12,000
AMEREN CIPS
ROBERT M. MILLER
CITY OF HAMILTON
RAILROAD CREEK
BROADWAY
CITY OF
HAMILTON
MAIN STREET
ADT = 11,800
KEOKUK JUNCTION RAILWAY
RONNIE
SHARP
HANCOCK CO
TRUSTEE
CHARLES & PAMELA CHURCH
SECOND STREET
PR ROW
STATE OF ILLINOIS
DEPARTMENT OF CONSERVATION
ROBERT M. MILLER
PR ROW
PR BRIDGE
WARSAW RD
COUNTY HWY 32
RAILROAD
CREEK
KEOKUK ELECTRIC CO
PR ROW
LARRY E & LINDA N
SCHRADER
AMEREN CIPS
ROBERT M. MILLER
ADT = 2,600
GRAY
QUARRIES
INC
N
0 50' 100' 200'
SCALE: 1" = 50'