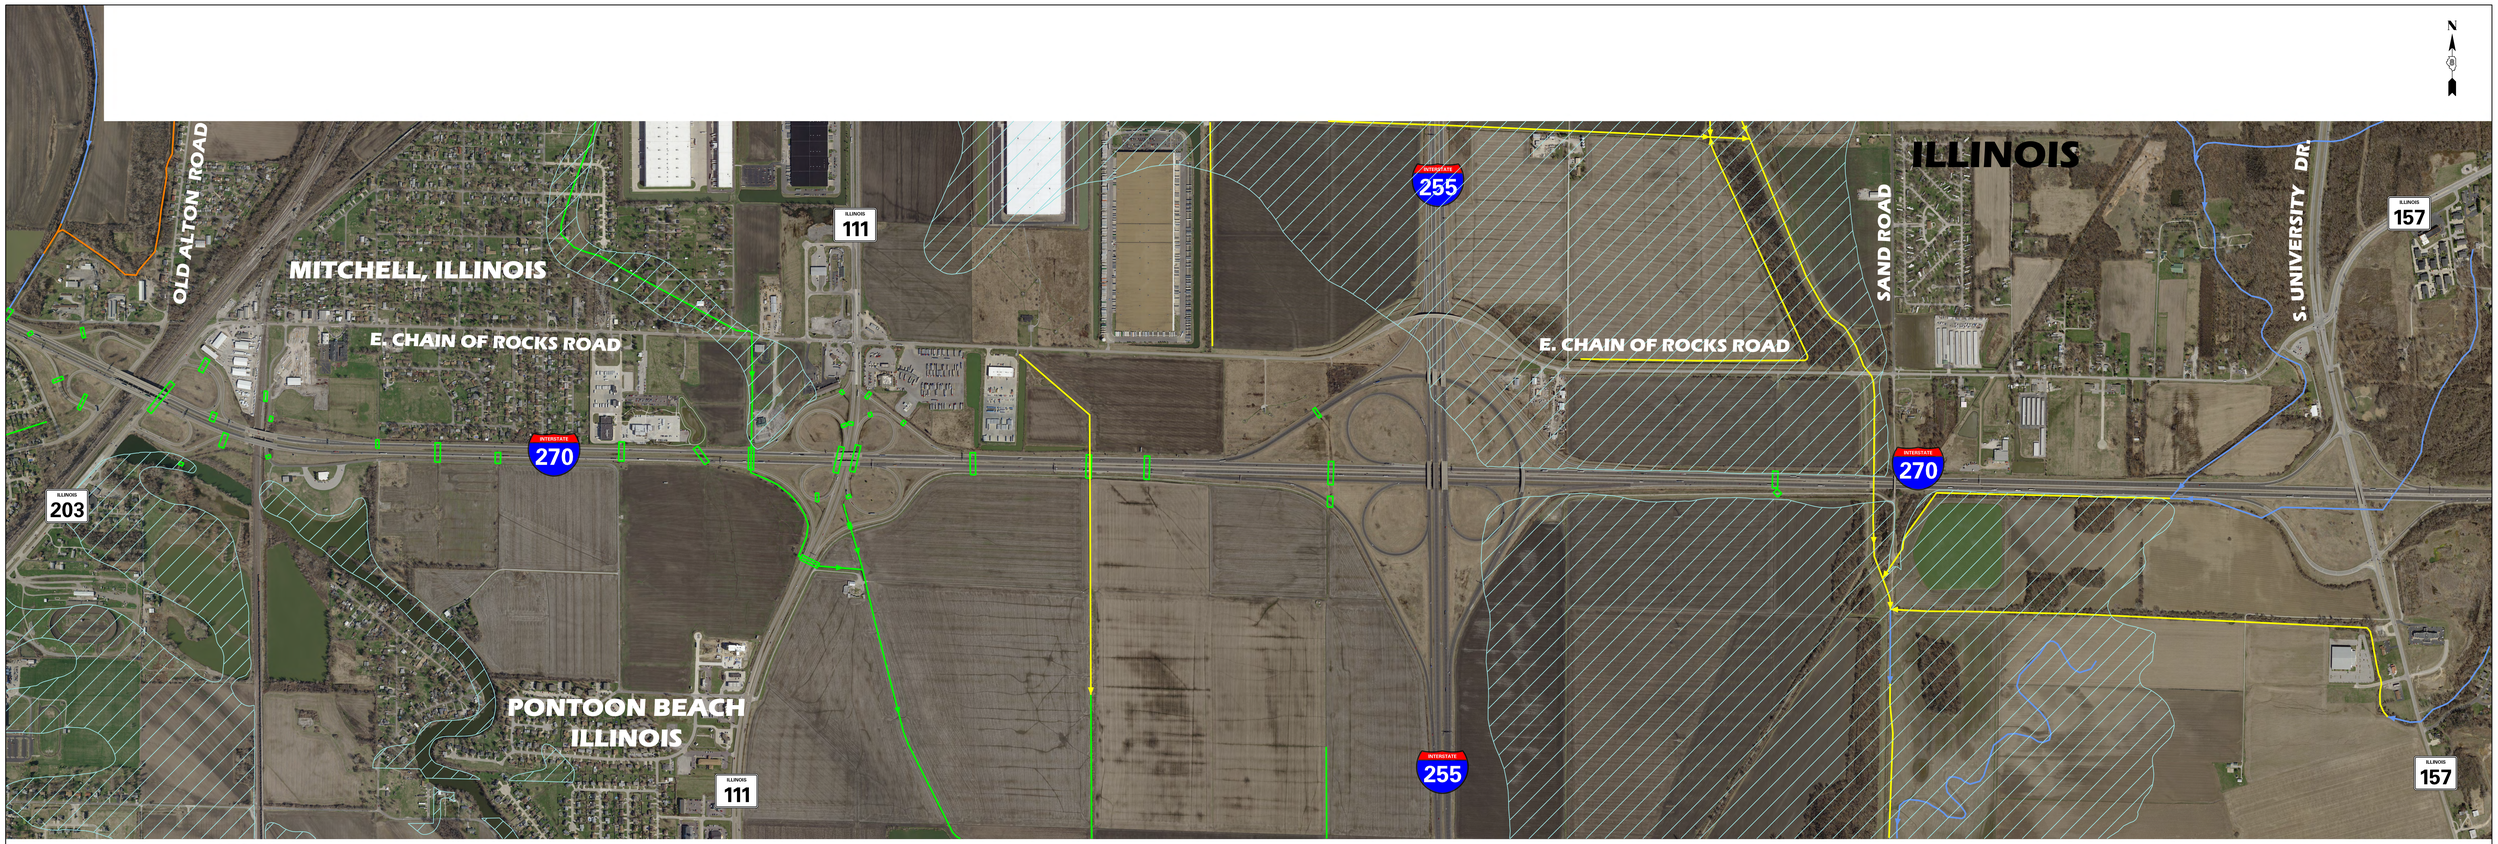

LEGEND

NHD Flowline

- Perennial Stream/River
- Intermittent Stream
- Ditch
- Artificial Path
- Connector
- Water Boundary
- Existing Culverts

NHD Waterbody

- Swamp/Marsh
- FloodPlain

SOURCE

U.S.G.S. Natural Hydrography Dataset Maps
F.I.R.M. Panels 1704360135B, 1704360115B and 1704360095B effective 4/15/1982

INTERSTATE 270 ILLINOIS I-270 Preliminary Engineering Study

MODEL: $MODELNAME$
FILE NAME: $FILEL$

CMT
License No. 184-000613 © Copyright CMT, Inc.

USER NAME = $USER$	DESIGNED -	REVISED -
	DRAWN -	REVISED -
PLOT SCALE = $SCALE$	CHECKED -	REVISED -
PLOT DATE = $DATE$	DATE -	REVISED -

STATE OF ILLINOIS DEPARTMENT OF TRANSPORTATION

EXISTING DRAINAGE PLAN
ILLINOIS I-270 PRELIMINARY ENGINEERING STUDY

SCALE: 1" = 400' | SHEET 2 OF 2 SHEETS | STA. | TO STA.

F.A. RTE.	SECTION	COUNTY	TOTAL SHEETS	SHEET NO.

CONTRACT NO.

ILLINOIS | FED. AID PROJECT