TYPICAL SECTION

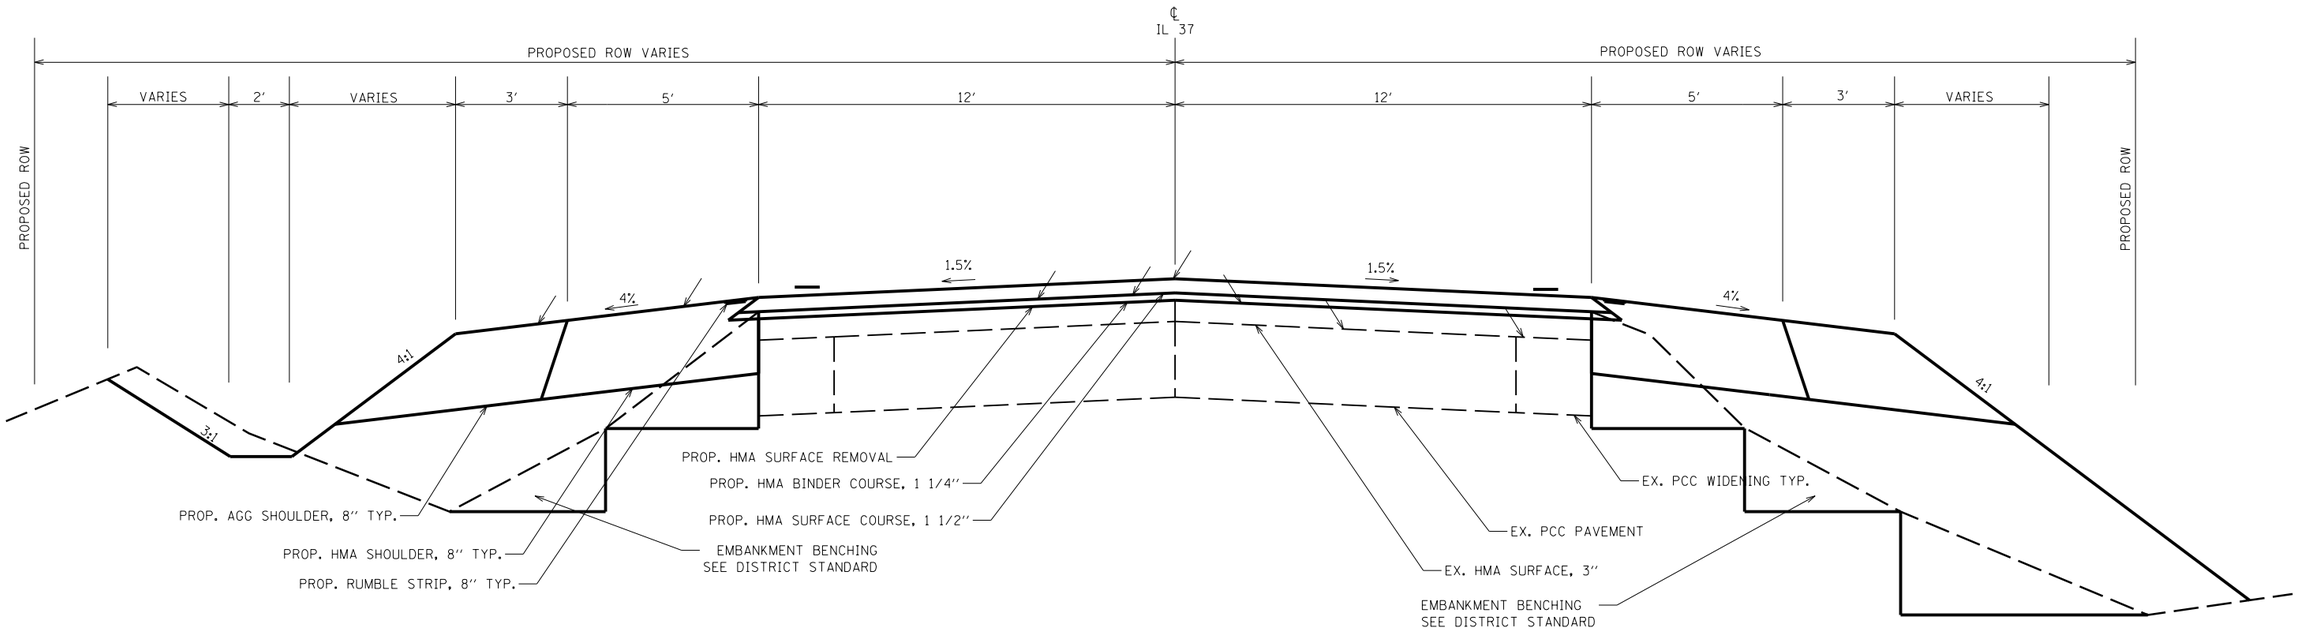

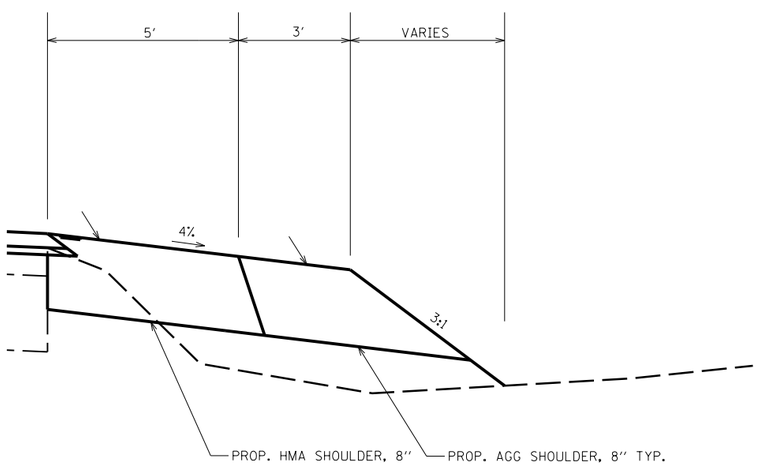

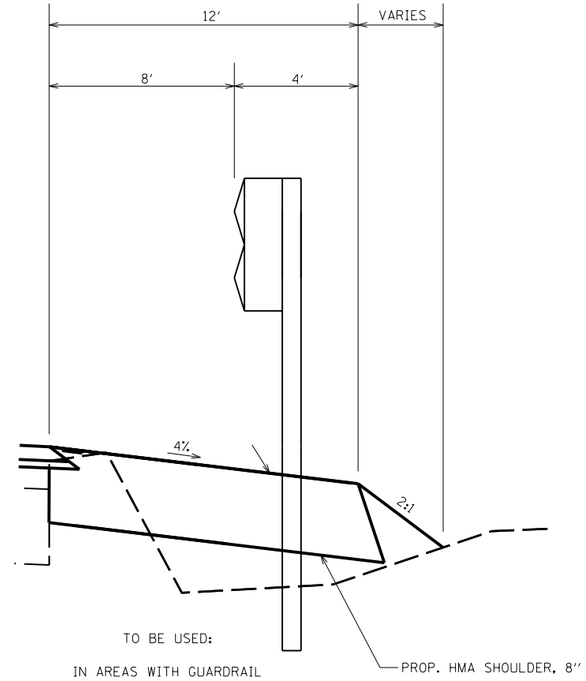

TO BE USED:

IN AREAS WITH GUARDRAIL

SEE GUARDRAIL SCHEDULE
FOR STATIONING

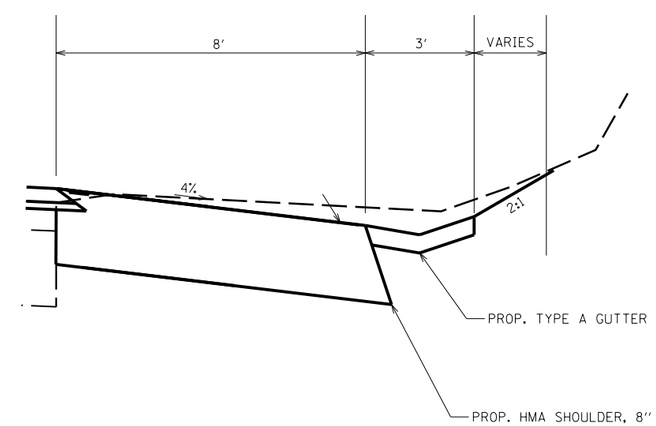

TYPE A GUTTER
TO BE USED:

MODEL: Default
FILE NAME: pw:\\planroom.dot.illinois.gov:PWIDOT\Documents\IDOT Offices\District 9\Projects\78633\CADData\CADsheets\D9xxxxx-ShtB-Typ Sch Ties GeopakElements.dgn

USER NAME = knopen	DESIGNED - _____	REVISED - _____	STATE OF ILLINOIS DEPARTMENT OF TRANSPORTATION
	DRAWN - _____	REVISED - _____	
PLOT SCALE = 100.0000 ' / in.	CHECKED - _____	REVISED - _____	
PLOT DATE = 3/3/2020	DATE - _____	REVISED - _____	

TYPICAL SECTION

SCALE: _____ SHEET __ OF __ SHEETS STA. _____ TO STA. _____

F.A. RTE.	SECTION	COUNTY	TOTAL SHEETS	SHEET NO.

CONTRACT NO. ____

ILLINOIS FED. AID PROJECT