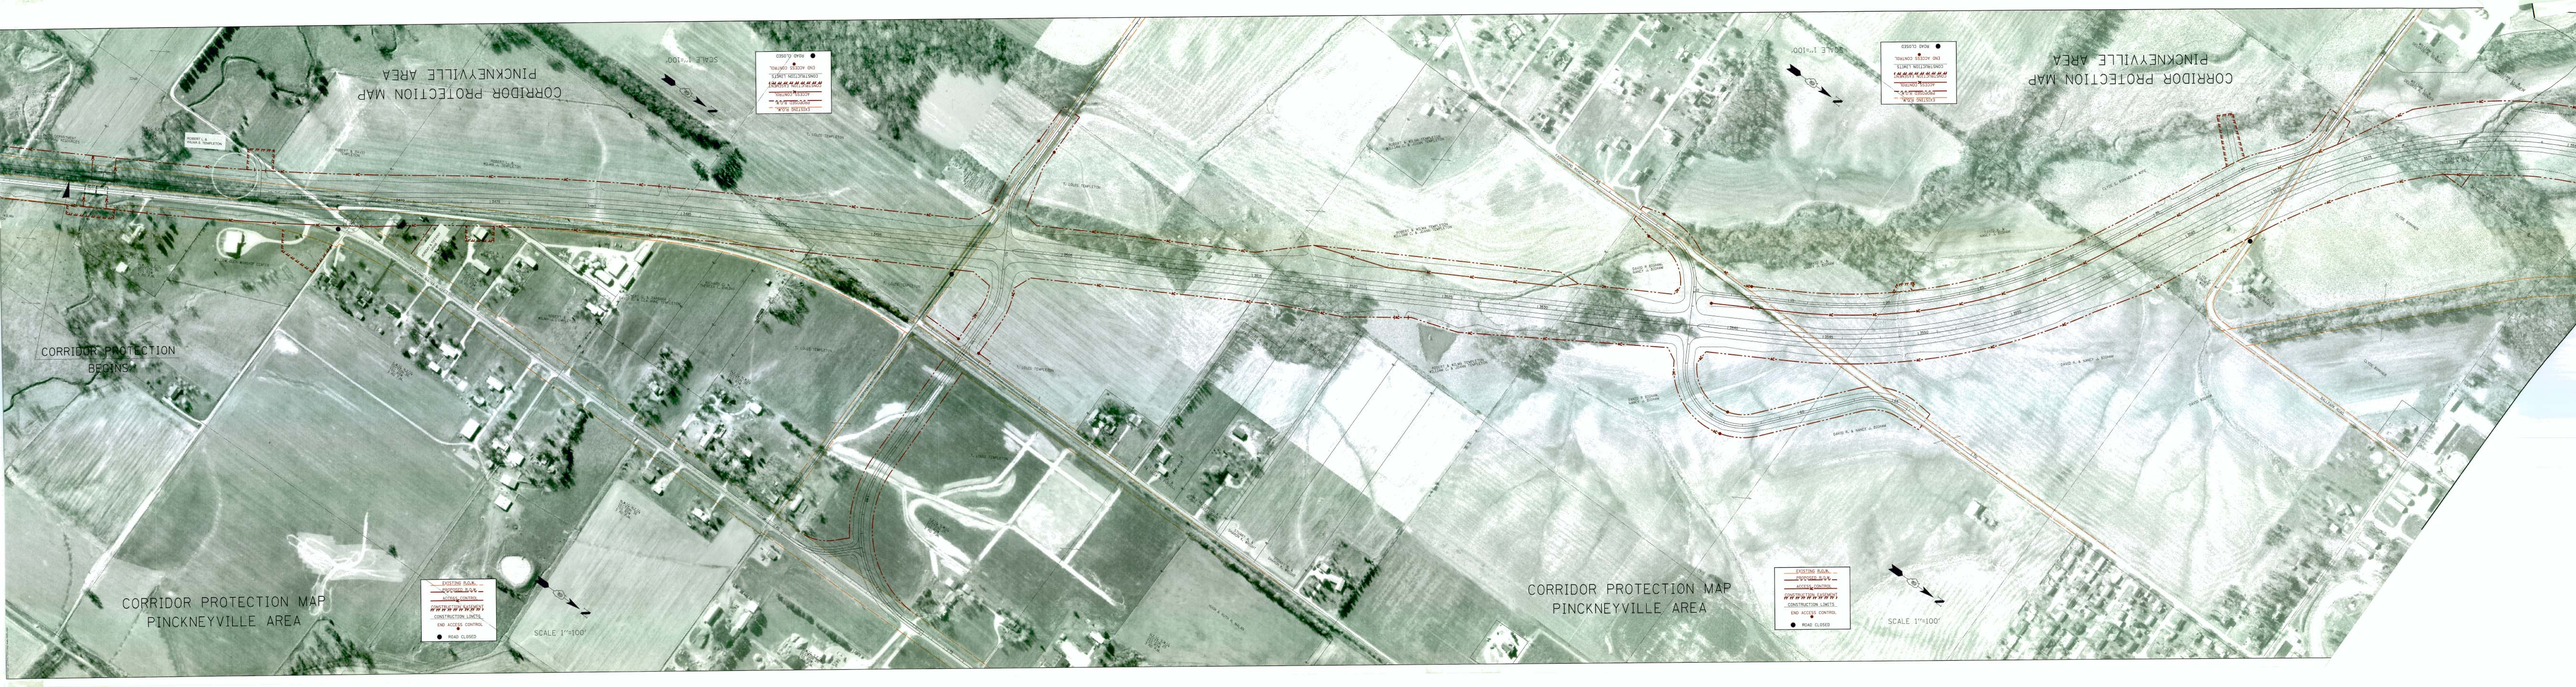
CORRIDOR PROTECTION MAP
PINCKNEYVILLE AREA
CORRIDOR PROTECTION BEGINS
SCALE 1"=100'
EXISTING R.O.W.
ACCESS CONTROL
CONSTRUCTION LIMITS
END ACCESS CONTROL
ROAD CLOSED
CORRIDOR PROTECTION MAP
PINCKNEYVILLE AREA
SCALE 1"=100'
EXISTING R.O.W.
ACCESS CONTROL
CONSTRUCTION LIMITS
END ACCESS CONTROL
ROAD CLOSED
CORRIDOR PROTECTION MAP
PINCKNEYVILLE AREA
SCALE 1"=100'
EXISTING R.O.W.
ACCESS CONTROL
CONSTRUCTION LIMITS
END ACCESS CONTROL
ROAD CLOSED
CORRIDOR PROTECTION MAP
PINCKNEYVILLE AREA
SCALE 1"=100'
EXISTING R.O.W.
ACCESS CONTROL
CONSTRUCTION LIMITS
END ACCESS CONTROL
ROAD CLOSED