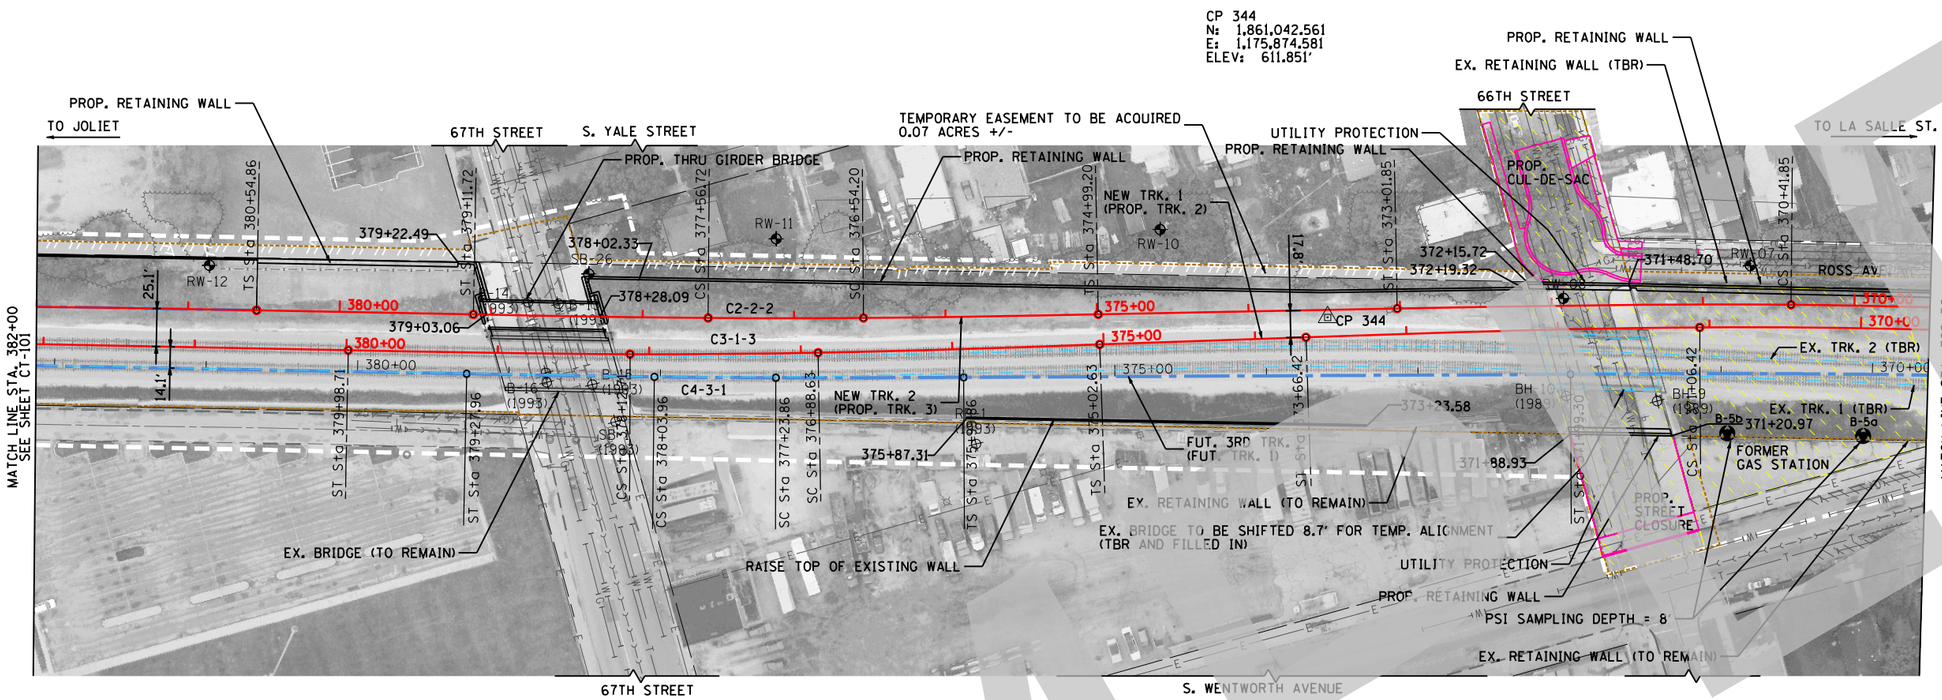

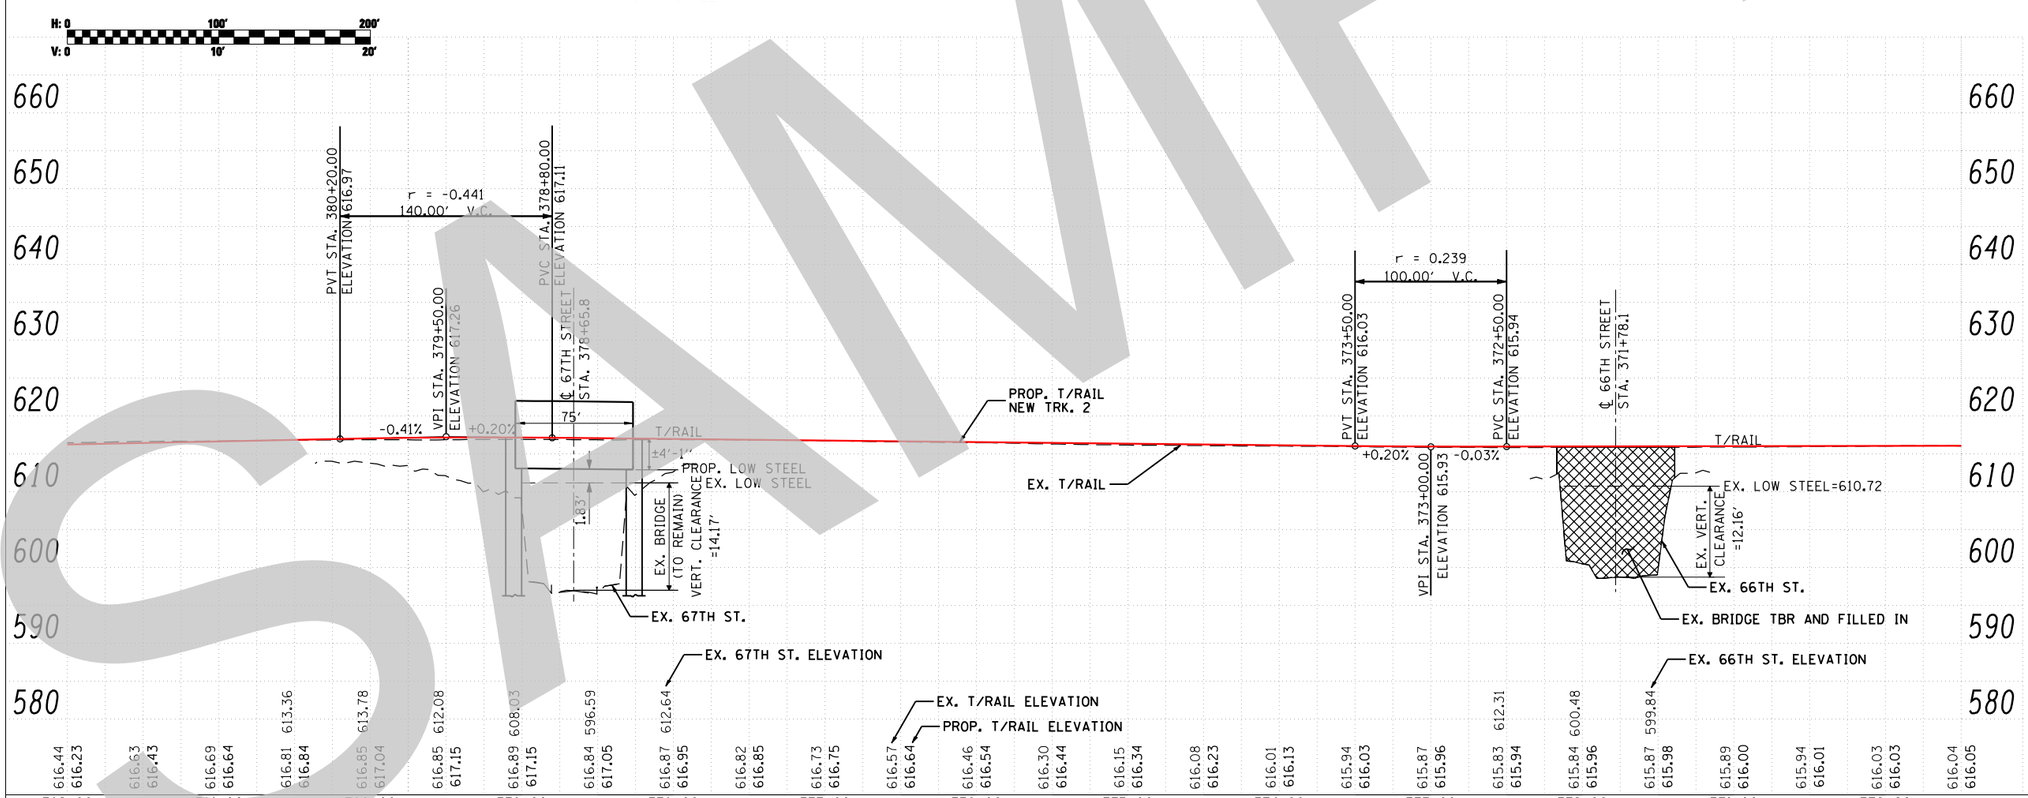

LEGEND

- EX. ROW
- CONSTRUCTION LIMITS
- ESR LIMITS
- PROP. TEMP. EASEMENT
- PROP. CLOSURE
- ℄ TRK. (TBR)
- PROP. TRK.
- FUT. TRK. (NIC)
- BORINGS DRILLED BY OTHERS
- BORINGS DRILLED BY WEI
- PROP. PESA/PSI BORINGS
- CONTROL POINT
- POTENTIAL SPECIAL/ HAZARDOUS WASTE AREA NO EXCAVATION ALLOWED UNTIL PSI APPROVAL

NOTES

FOR TRACK ALIGNMENT DATA, SEE SHEET 43 .

FOR 67TH STREET BRIDGE DETAILS, SEE SHEET 67 THRU 68 .

FOR 66TH STREET VIADUCT CLOSING DETAILS, SEE SHEETS 69 THRU 71 .

PLAN		BY	DATE
SURVEYED			
PLOTTED			
ALIGNMENT CHECKED			
RT. OF WAY CHECKED			
CADD FILE NAME			
NOTE BOOK NO.			

PROFILE		BY	DATE
SURVEYED			
PLOTTED			
GRADES CHECKED			
B.M. NOTED			
STRUCTURE NOTAT'NS CH'KD			
NOTE BOOK NO.			

TranSystems

OVERALL SITEWORK PLAN & PROFILE – 2

FILE NAME = gs\CH04\0017\Rail\30percent\plans\4017-CT-102.dgn	USER NAME = esbullerman	DESIGNED - CEC, ESB	REVISED -
		CHECKED - RDC	REVISED -
	PLOT SCALE = 100.000 ' / IN.	DRAWN - TEG	REVISED -
	PLOT DATE = 7/3/2008	CHECKED - RDC	REVISED -

STATE OF ILLINOIS
DEPARTMENT OF TRANSPORTATION

CREATE PROJECT P1
RAILROAD IMPROVEMENT PROJECT AT 63RD AND STATE STREETS

SHEET NO. 2 OF 7 SHEETS STA. 382+00 TO STA. 369+50

F.A. RTE.	SECTION	COUNTY	TOTAL SHEETS	SHEET NO.
0000	00-00	COOK	110	5

CONTRACT NO.

FED. ROAD DIST. NO. | ILLINOIS | FED. AID PROJECT

SAMPLE