

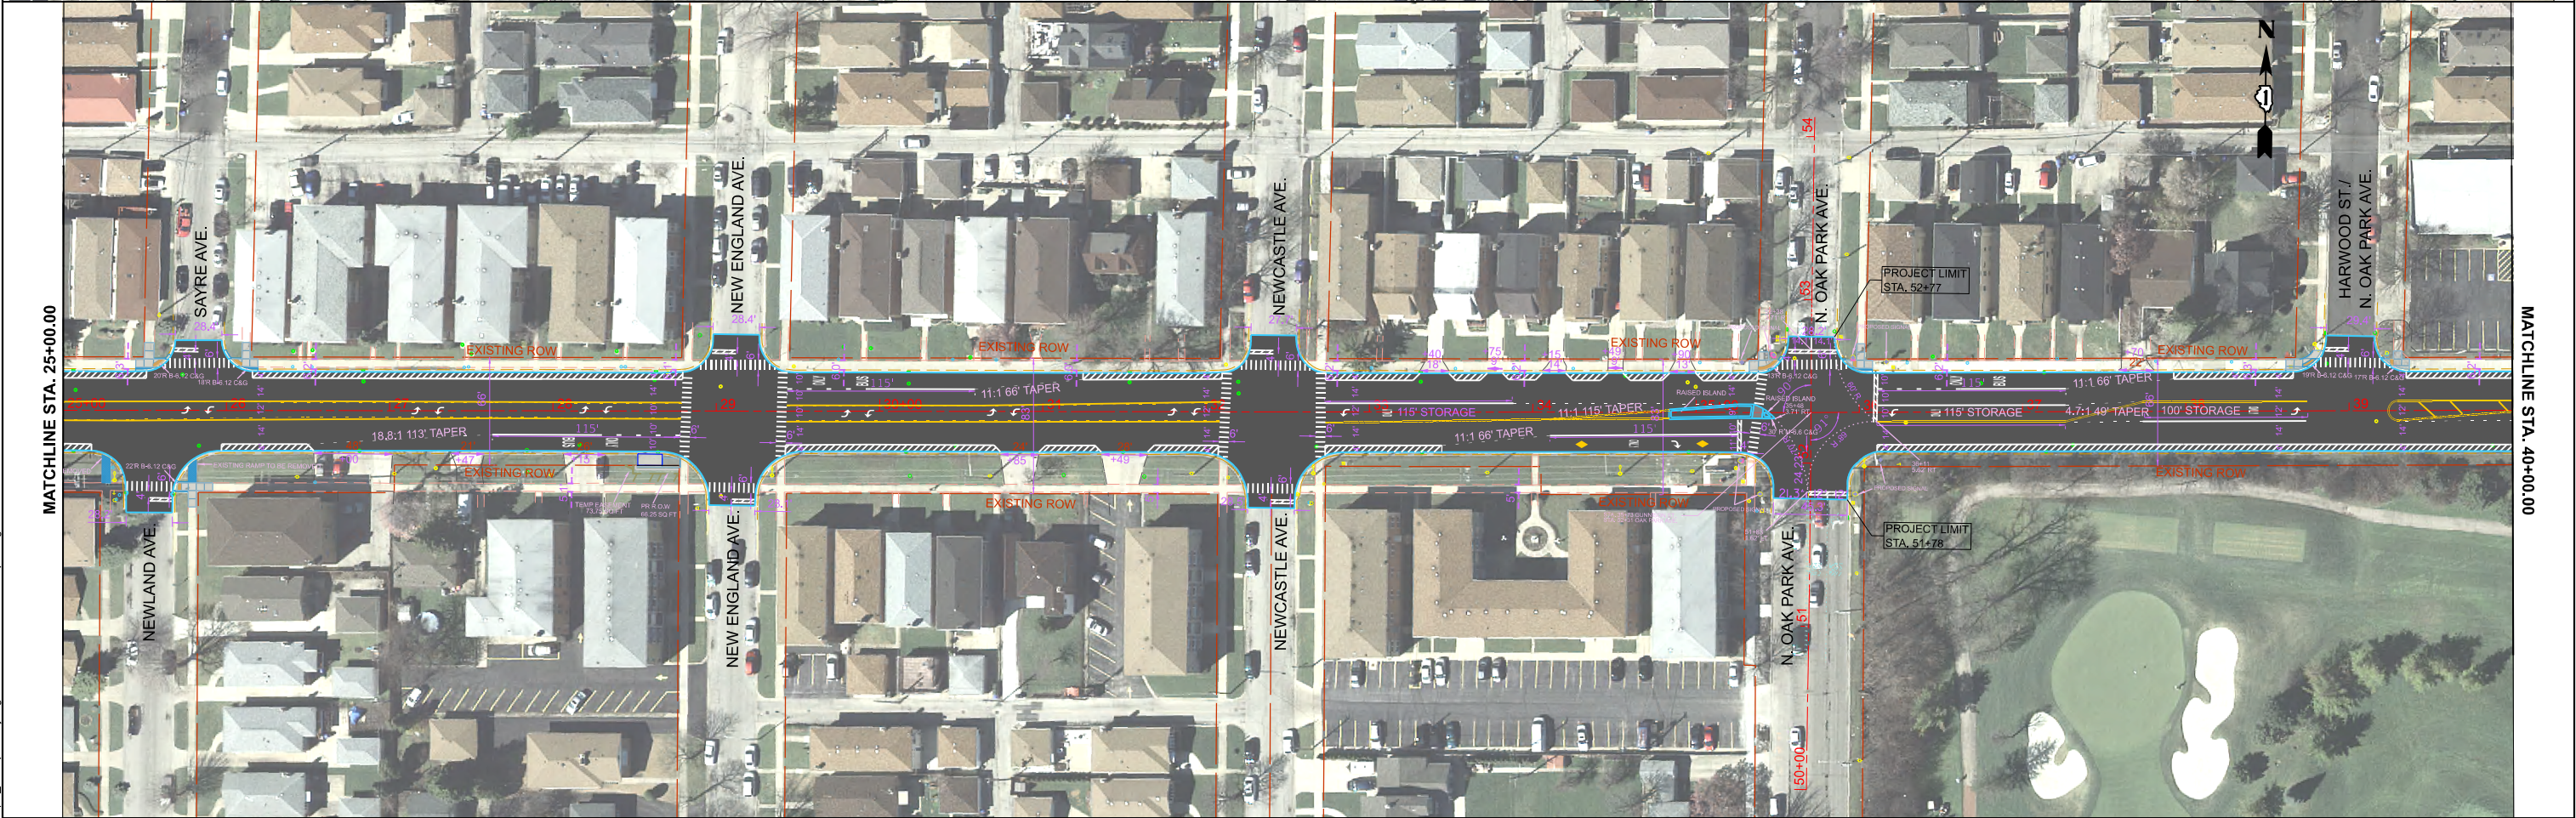


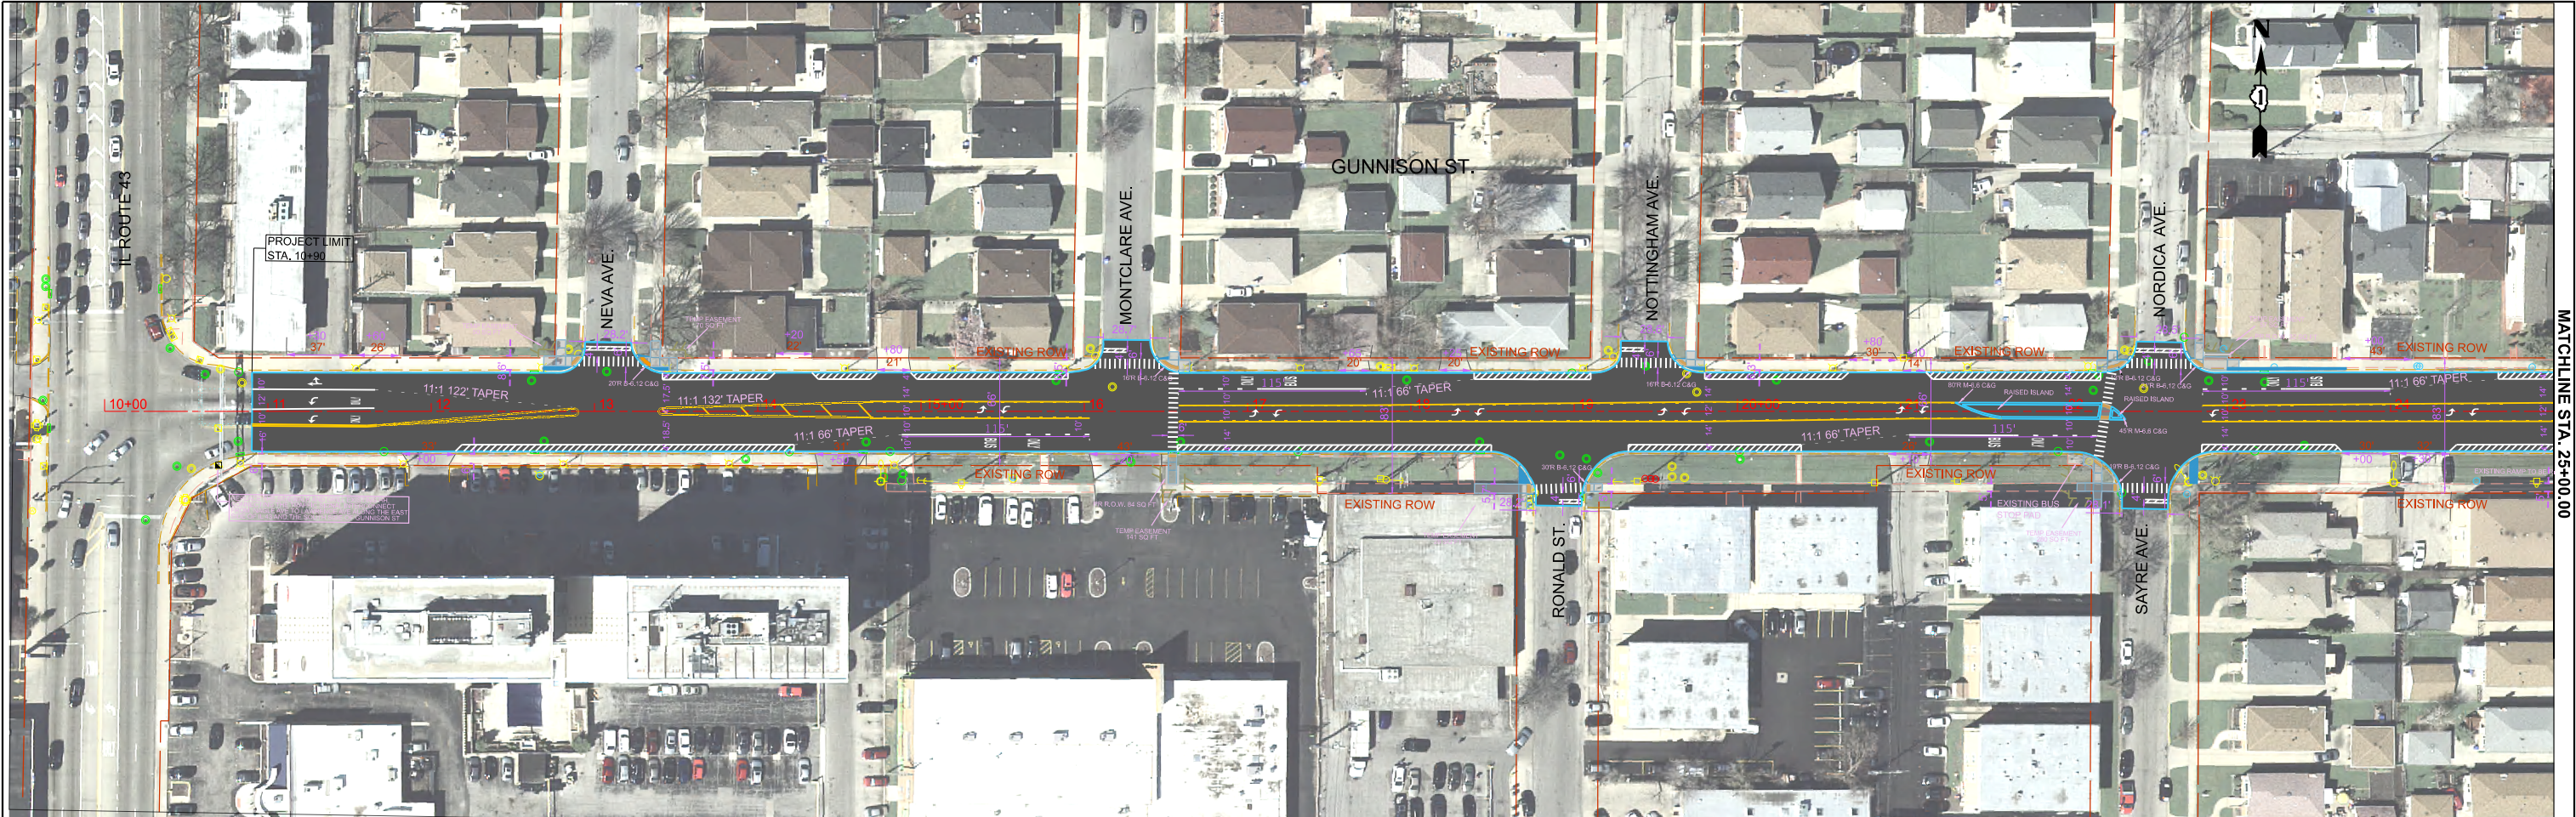

STATE OF ILLINOIS DEPARTMENT OF TRANSPORTATION				ROADWAY PLAN GUNNISON ST. (IL. ROUTE 43 - NAGLE AVE.)				F.A.U RTE. SECTION COUNTY TOTAL 1363 SHEETS SHEET NO. 0001			
SCALE: 1"=50'				SHEET 1 OF 3 SHEETS STA. 10+00.00 TO STA. 40+00.00				ILLINOIS FED. AID PROJECT			
CONTRACT NO.											

MODEL: GUNN - Plan 03 [Sheet]
FILE NAME: c:\pwworking\jiang\cd0944536\p102221-sht-plan.dgn

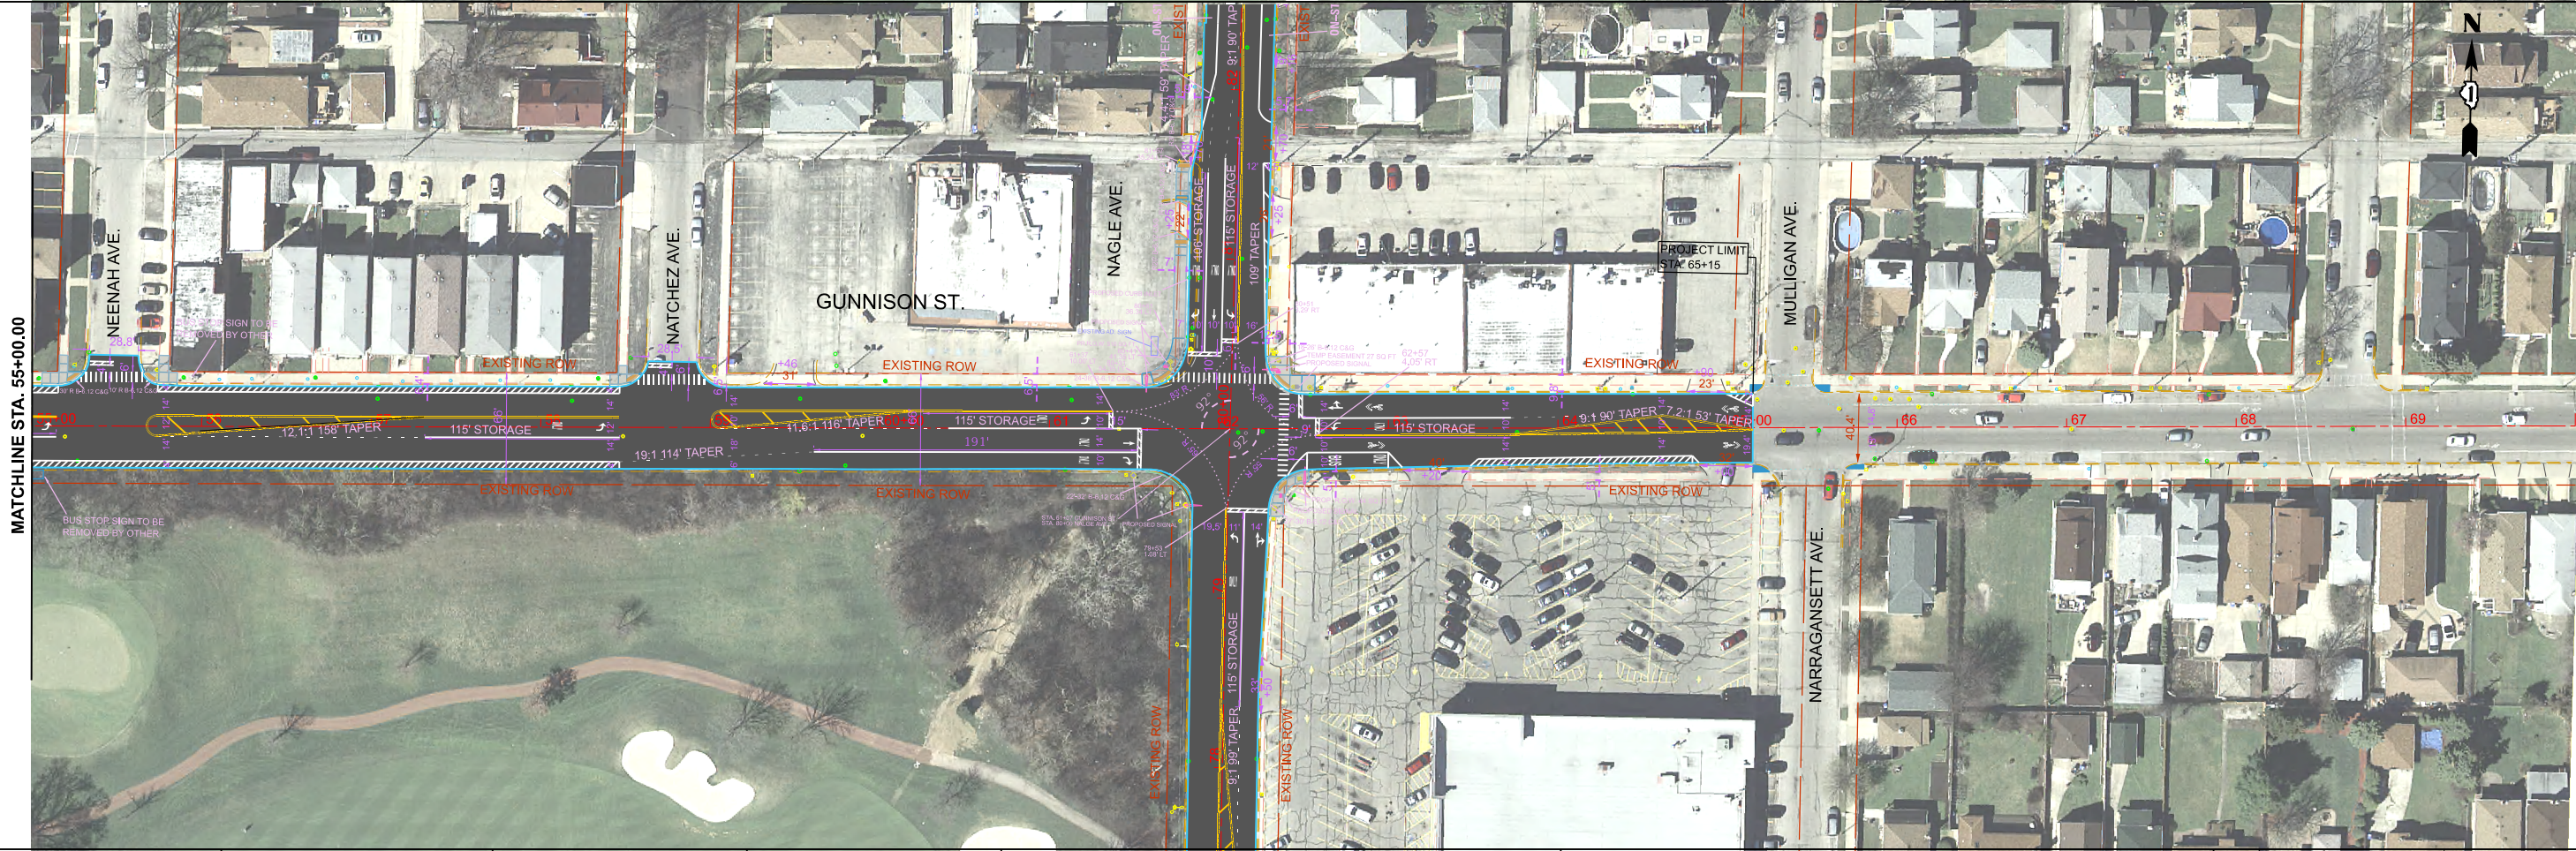


USER NAME	= chao.jiang	DESIGNED	-	REVISED	-
DRAWN	-	REVIS	-	REVISED	-
PLOT SCALE	= 0.16666633 1/In.	CHECKED	-	REVISED	-
PLOT DATE	= 5/1/2026	DATE	-	REVISED	-

STATE OF ILLINOIS
DEPARTMENT OF TRANSPORTATION

ROADWAY PLAN
GUNNISON ST. (IL. ROUTE 43 - NAGLE AVE.)

SCALE: 1"=50' SHEET 2 OF 3 SHEETS STA. 40+00.00 TO STA. 70+00.00

F.A.U. RTE.	SECTION	COUNTY	TOTAL SHEETS	SHEET NO.
1363		COOK		0002
CONTRACT NO.				
ILLINOIS FED. AID PROJECT				

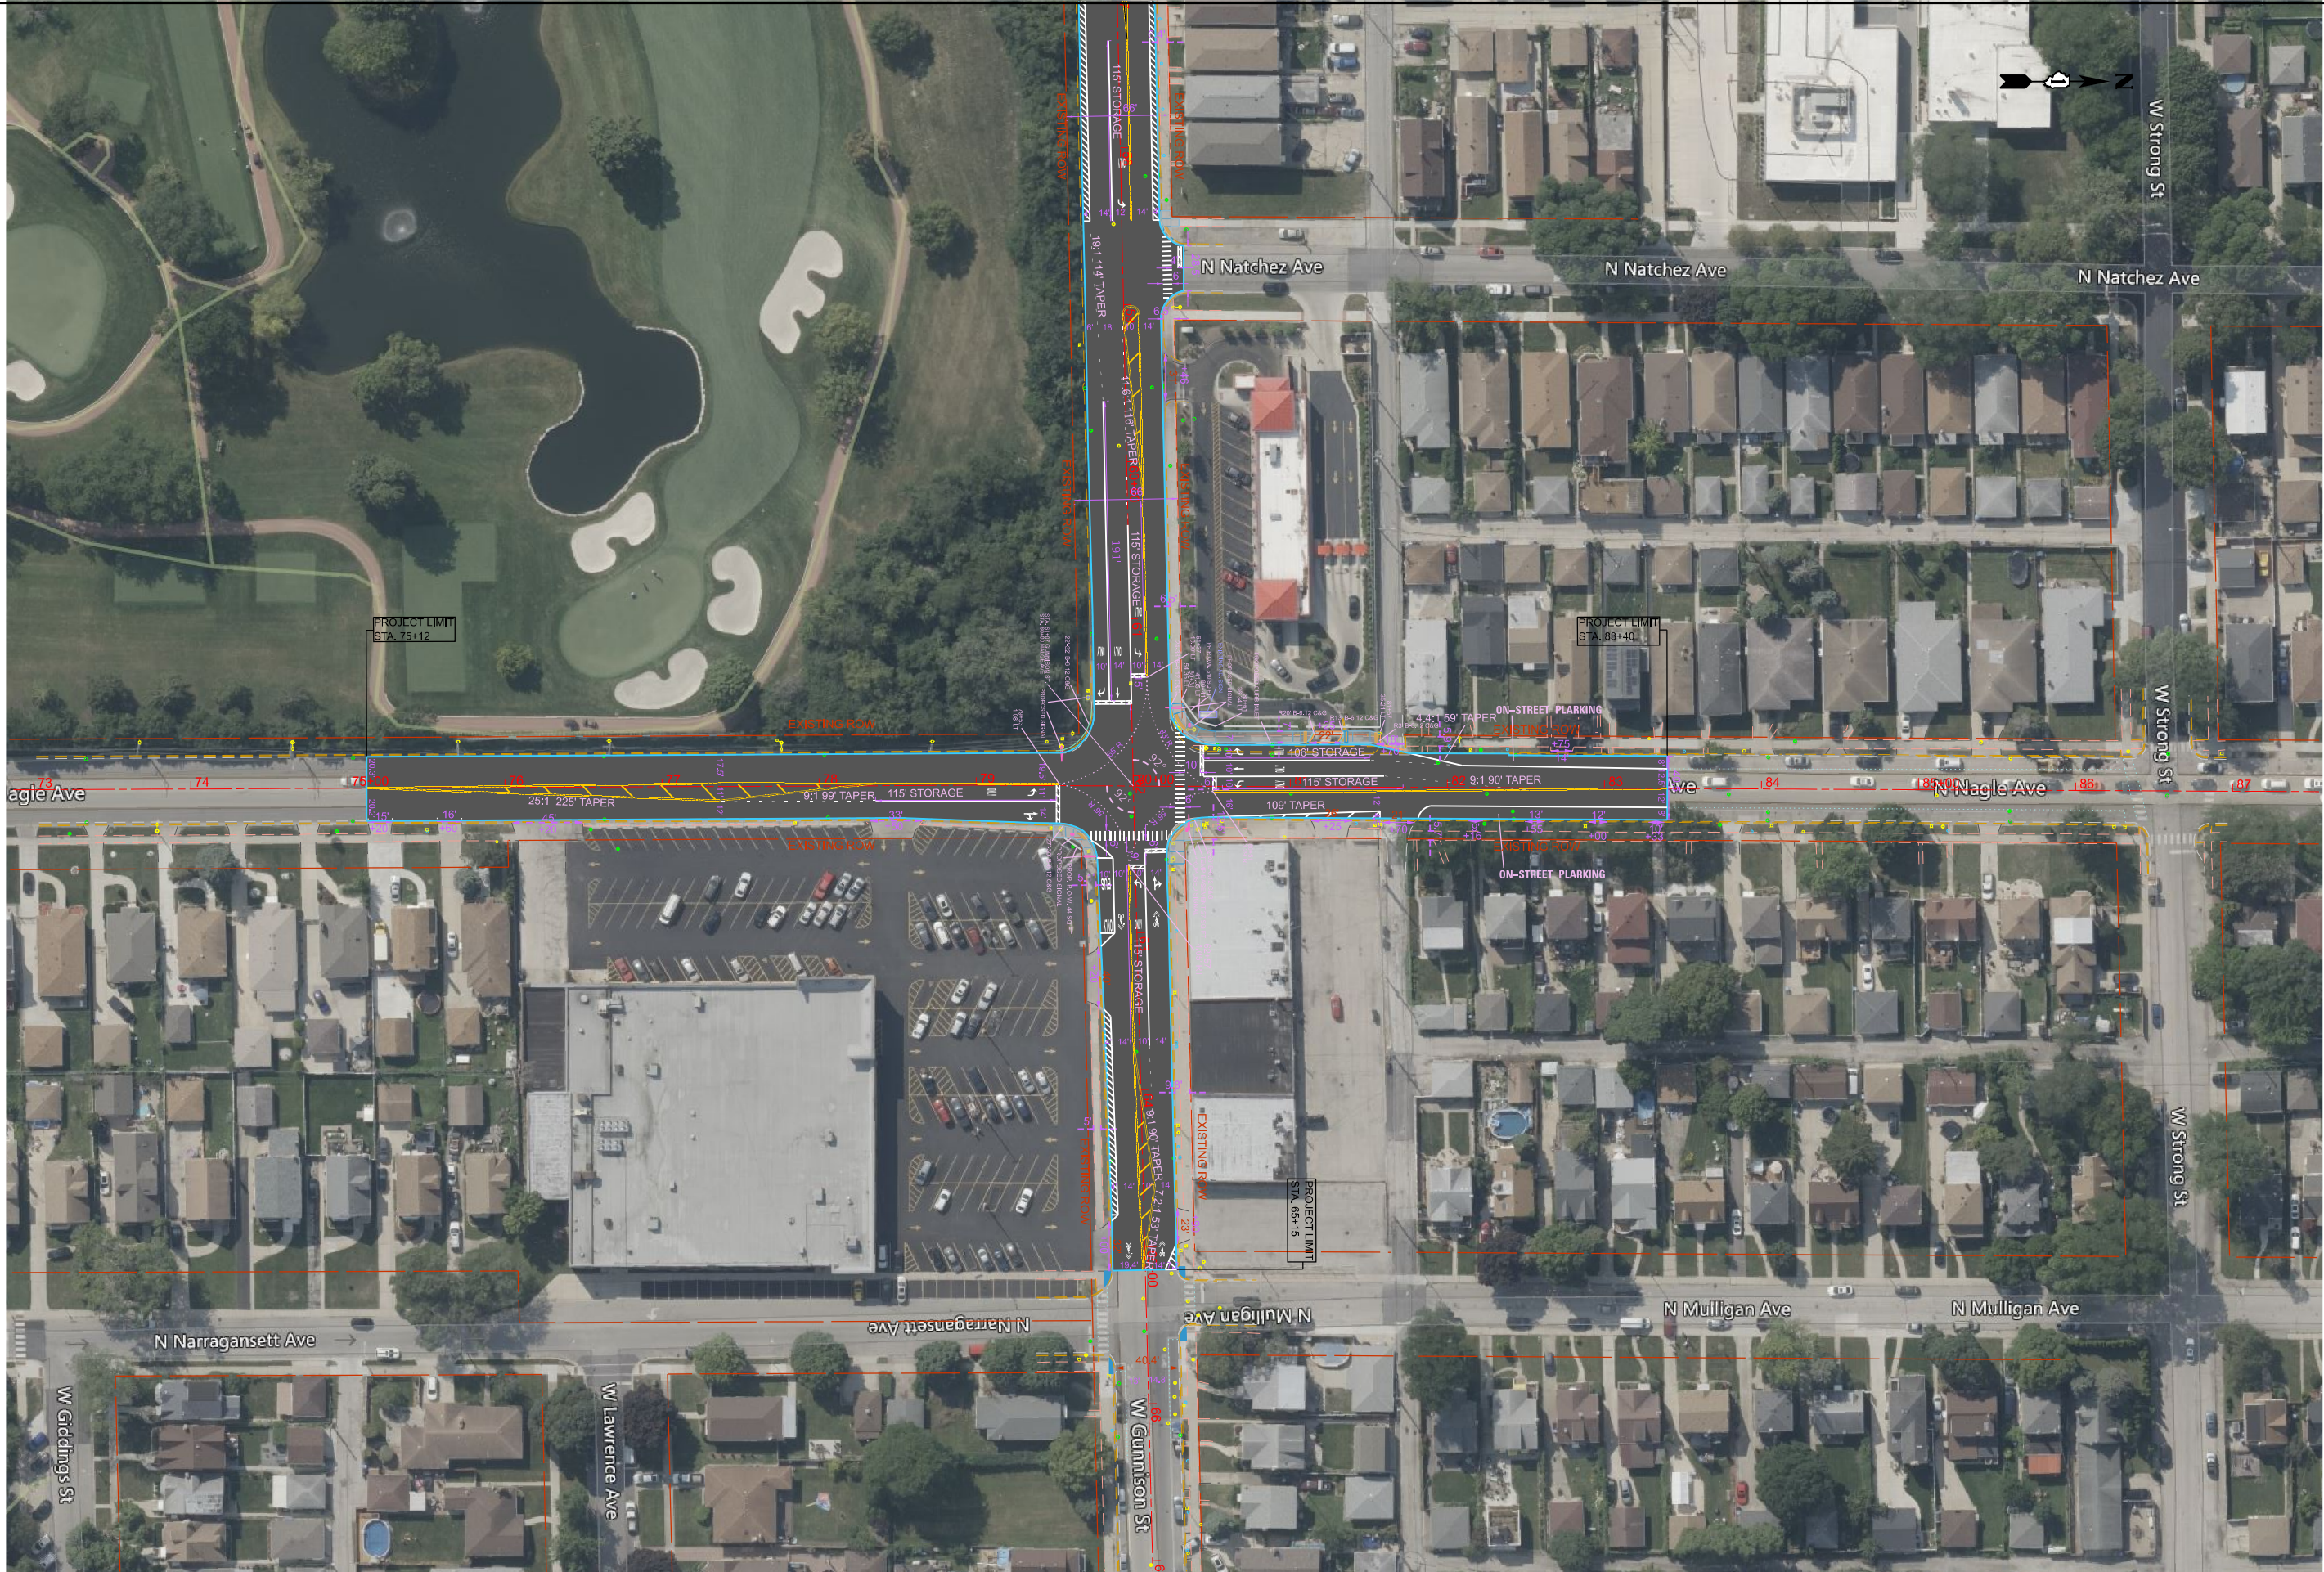

MODEL: NAGLE - Plan01 (Sheet)
FILE NAME: c:\p\work\proj\j\iang\cd0944536\p102221-sht-plan.dgn

USER NAME	= chao.jiang	DESIGNED	-	REVISED	-
DRAWN		REVIS	-	REVISED	-
PLOT SCALE	= 0.16666633 1/In.	CHECKED	-	REVISED	-
PLOT DATE	= 5/1/2026	DATE	-	REVISED	-

STATE OF ILLINOIS
DEPARTMENT OF TRANSPORTATION

ROADWAY PLAN
GUNNISON ST. (IL. ROUTE 43 - NAGLE AVE.)

SCALE: 1"=50' SHEET 3 OF 3 SHEETS STA. 71+51.02 TO STA. 86+51.02

F.A.U RTE.	SECTION	COUNTY	TOTAL SHEETS	SHEET NO.
1363		COOK		0003
CONTRACT NO.				
ILLINOIS FED. AID PROJECT				