LEGEND
PROPOSED ROADWAY
PROPOSED ASPHALT SHOULDER
PROPOSED AGGREGATE SHOULDER
PROPOSED CURB & GUTTER
PROPOSED CONCRETE MEDIAN BARRIER
PROPOSED RETAINING WALL
PROPOSED DRIVEWAY
PROPOSED MEDIAN
TEMP. EASEMENT
REMOVAL ITEMS
PERM. EASEMENT
EXISTING ROW
PROPOSED ROW
PROPOSED ACCESS CONTROL & ROW
0 200 400 600
SCALE IN FEET
N
LORENZO ROAD
GRASSKAMP BOULEVARD
KANKAKEE RIVER
KANKAKEE RIVER

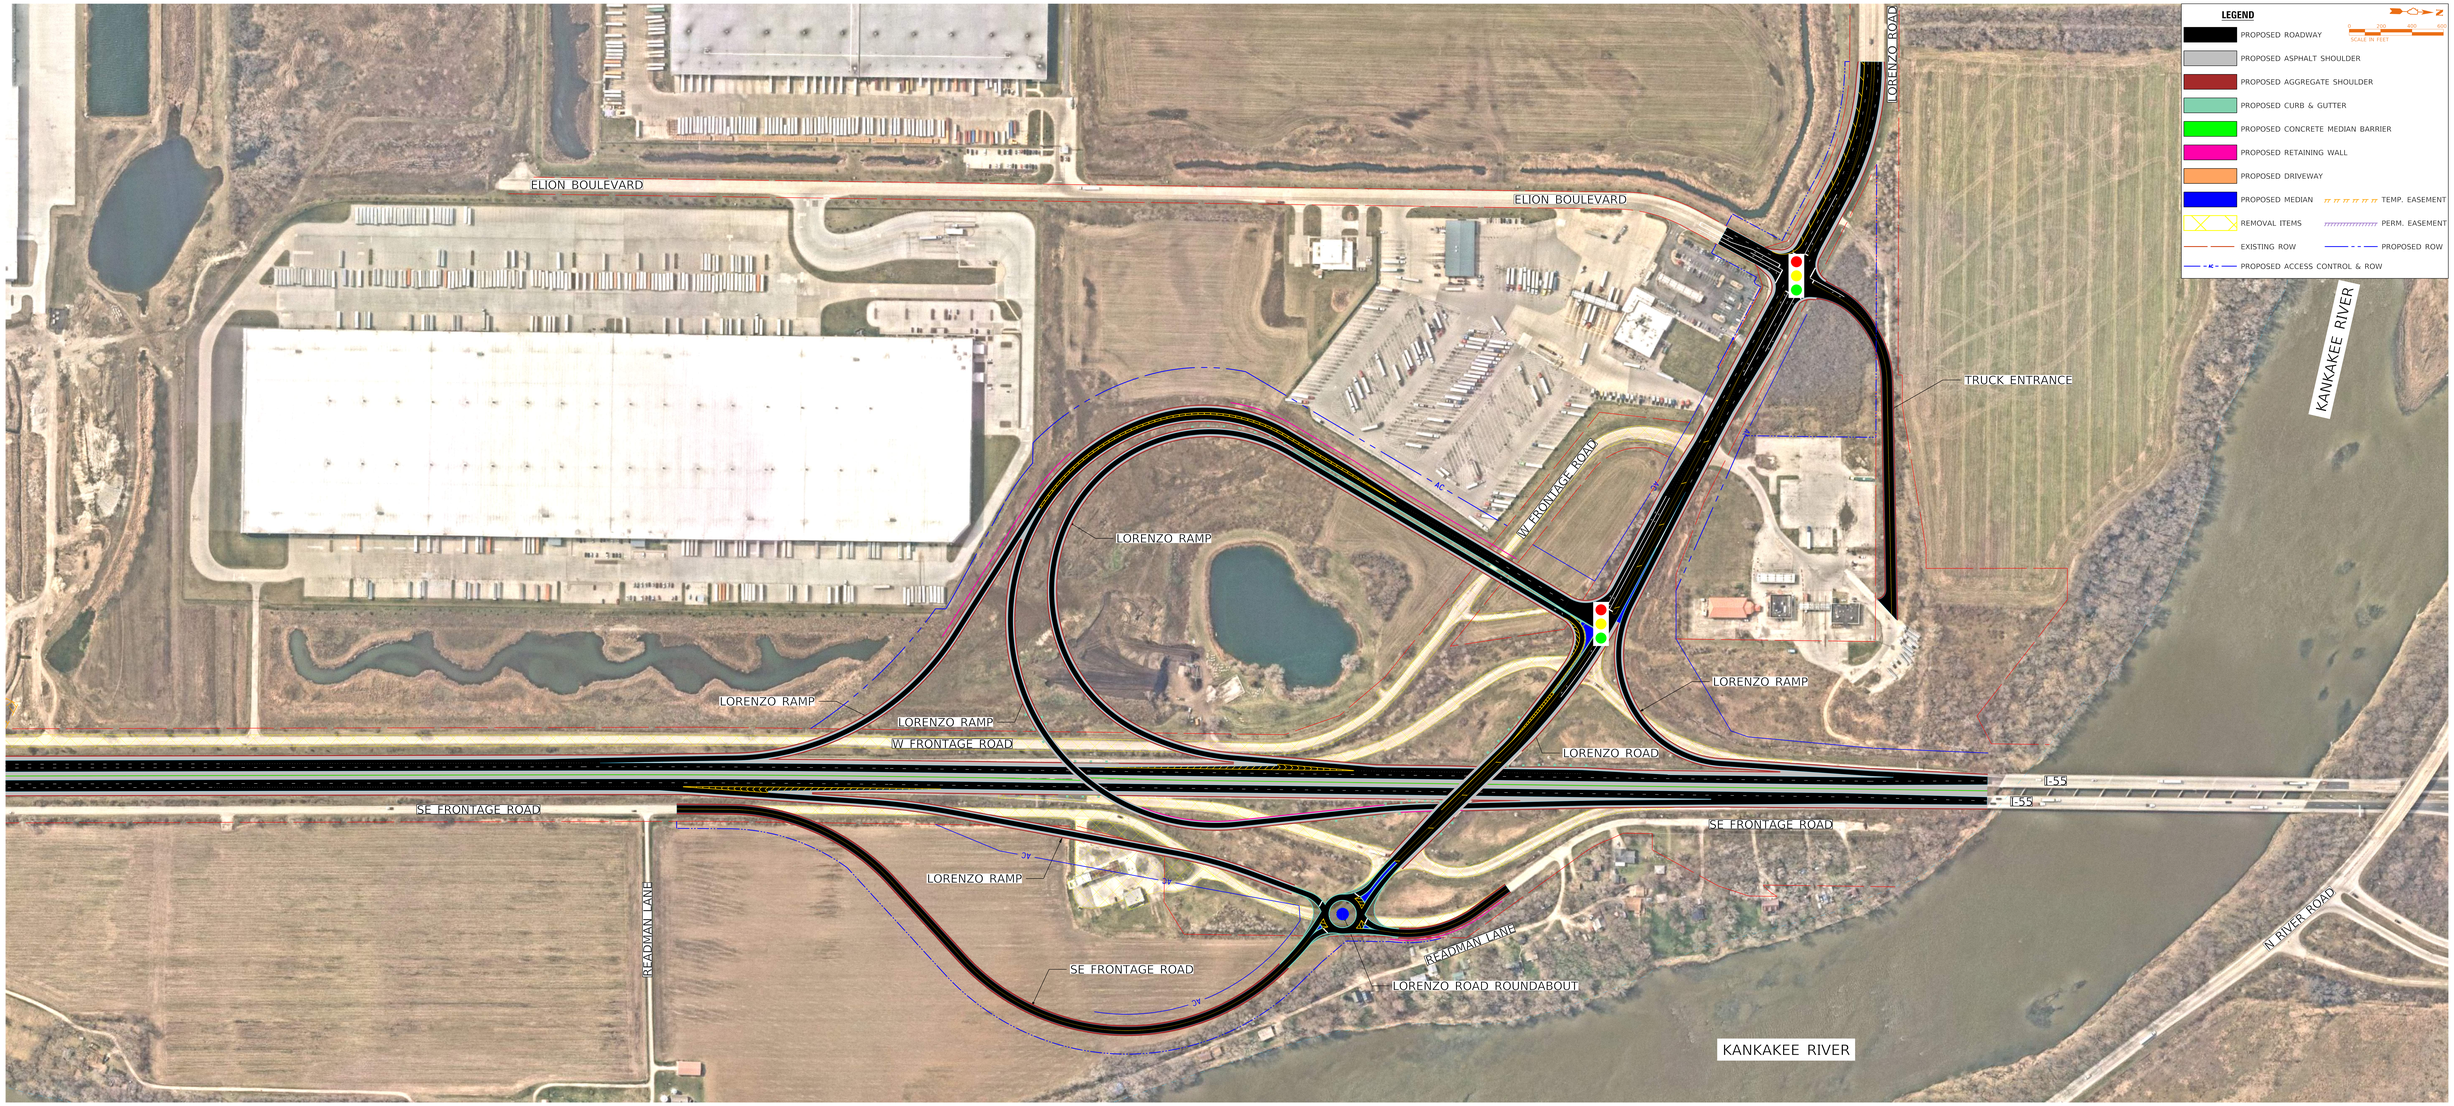
LEGEND
0 200 400 600
SCALE IN FEET
PROPOSED ROADWAY
PROPOSED ASPHALT SHOULDER
PROPOSED AGGREGATE SHOULDER
PROPOSED CURB & GUTTER
PROPOSED CONCRETE MEDIAN BARRIER
PROPOSED RETAINING WALL
PROPOSED DRIVEWAY
PROPOSED MEDIAN
TEMP. EASEMENT
REMOVAL ITEMS
PERM. EASEMENT
EXISTING ROW
PROPOSED ROW
PROPOSED ACCESS CONTROL & ROW
ELION BOULEVARD
ELION BOULEVARD
LORENZO ROAD
TRUCK ENTRANCE
KANKAKEE RIVER
W FRONTAGE ROAD
LORENZO RAMP
LORENZO RAMP
LORENZO RAMP
LORENZO RAMP
W FRONTAGE ROAD
LORENZO ROAD
I-55
I-55
SE FRONTAGE ROAD
SE FRONTAGE ROAD
LORENZO RAMP
READMAN LANE
READMAN LANE
SE FRONTAGE ROAD
LORENZO ROAD ROUNDABOUT
N RIVER ROAD
KANKAKEE RIVER

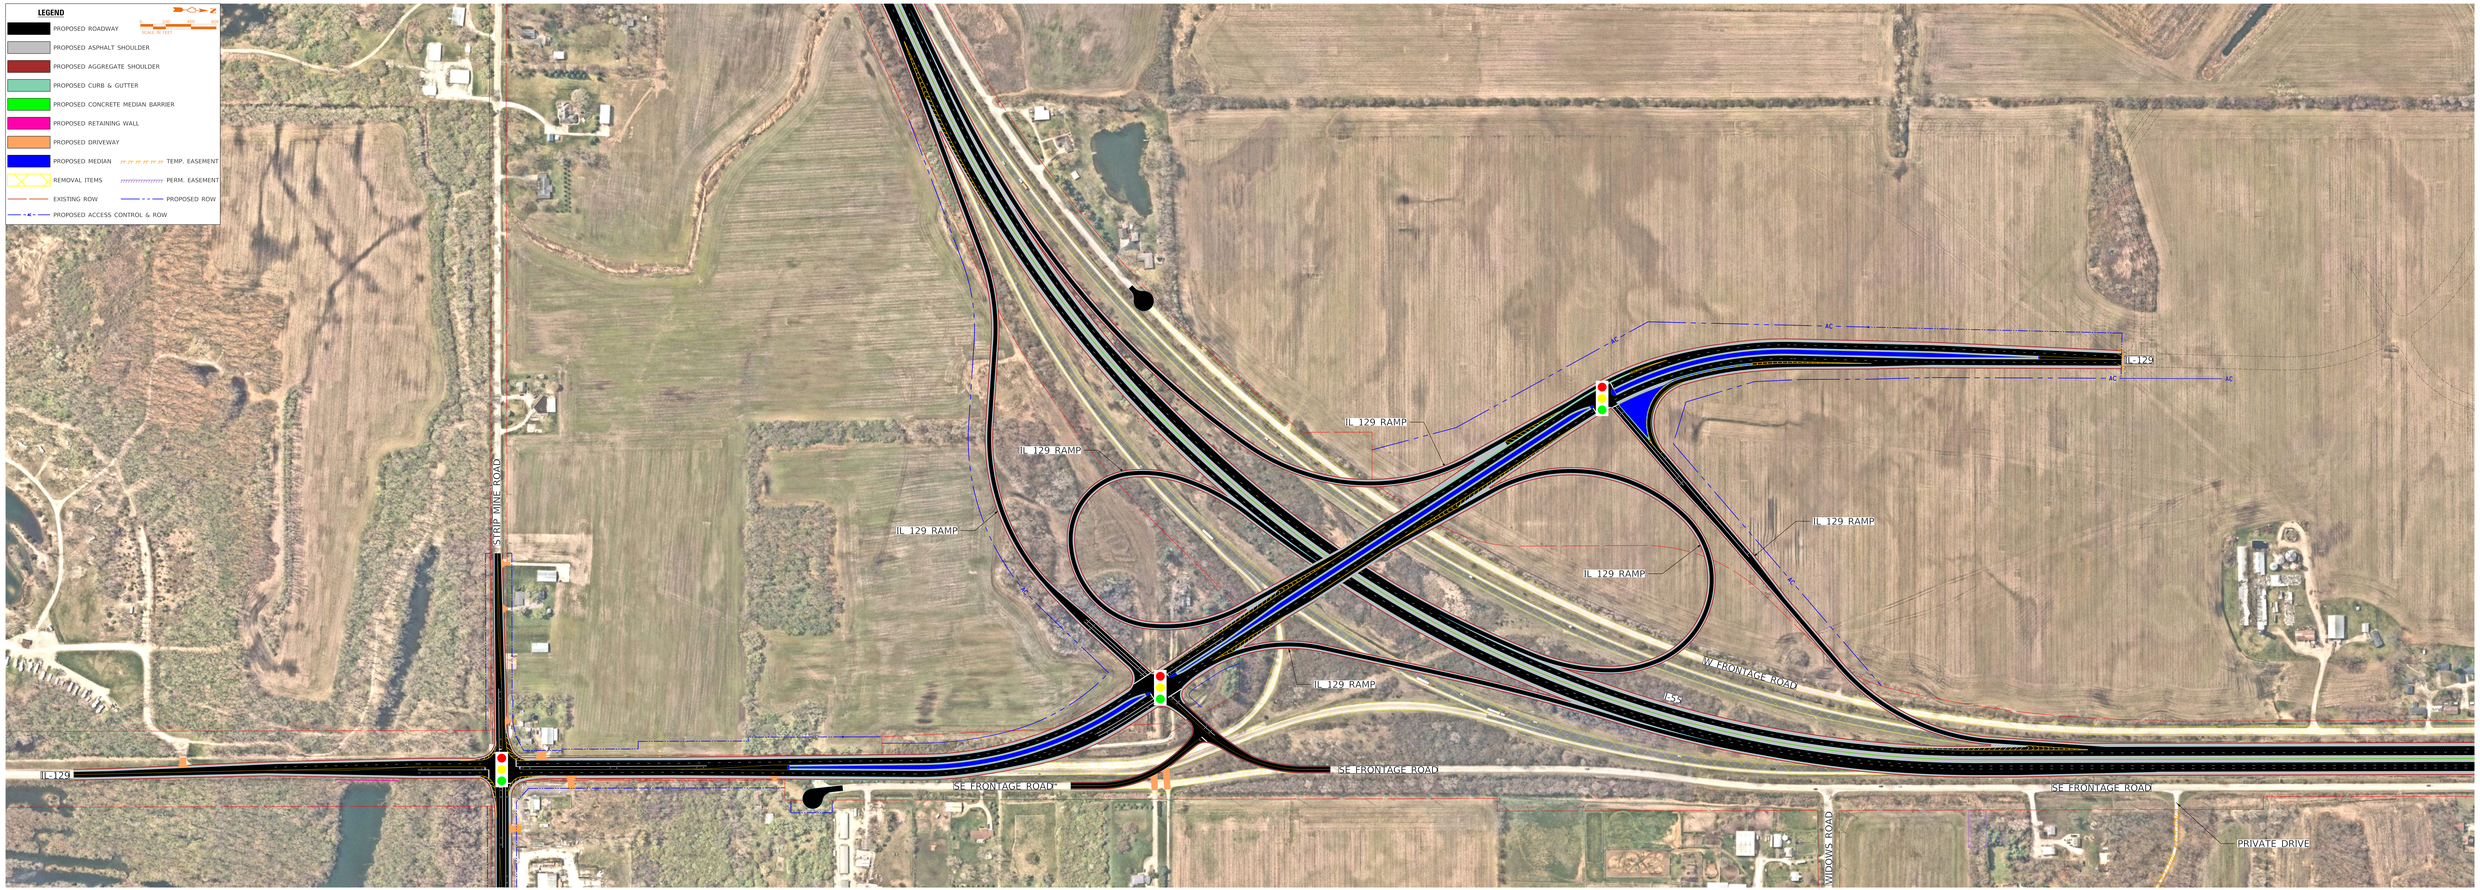
LEGEND
PROPOSED ROADWAY
PROPOSED ASPHALT SHOULDER
PROPOSED AGGREGATE SHOULDER
PROPOSED CURB & GUTTER
PROPOSED CONCRETE MEDIAN BARRIER
PROPOSED RETAINING WALL
PROPOSED DRIVEWAY
PROPOSED MEDIAN
TEMP. EASEMENT
REMOVAL ITEMS
PERM. EASEMENT
EXISTING ROW
PROPOSED ROW
PROPOSED ACCESS CONTROL & ROW
IL 129
IL 129 RAMP
IL 129 RAMP
IL 129 RAMP
IL 129 RAMP
IL 129 RAMP
IL 129 RAMP
IL 129 RAMP
W FRONTAGE ROAD
SE FRONTAGE ROAD
SE FRONTAGE ROAD
SE FRONTAGE ROAD
SE FRONTAGE ROAD
WIDOWS ROAD
PRIVATE DRIVE
AC