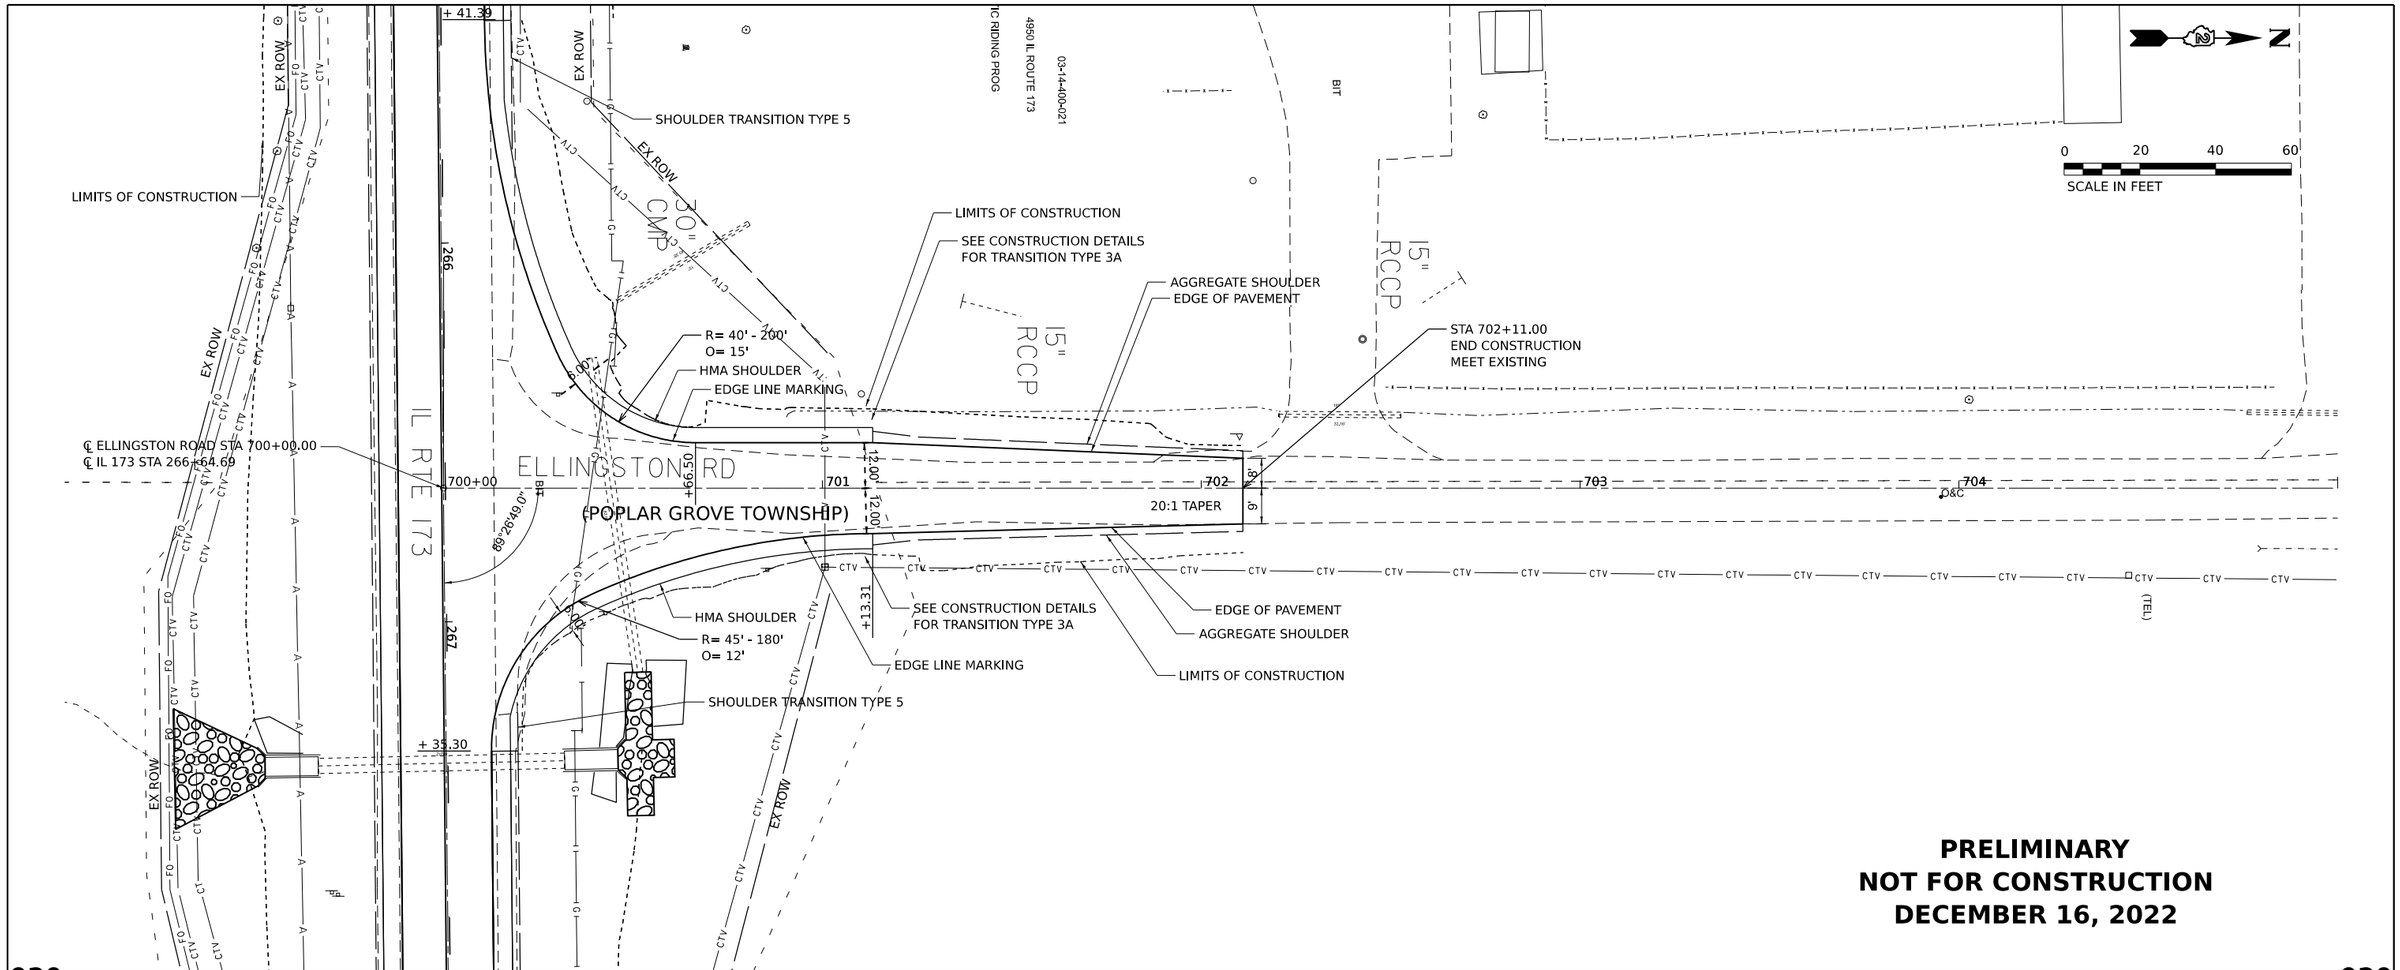

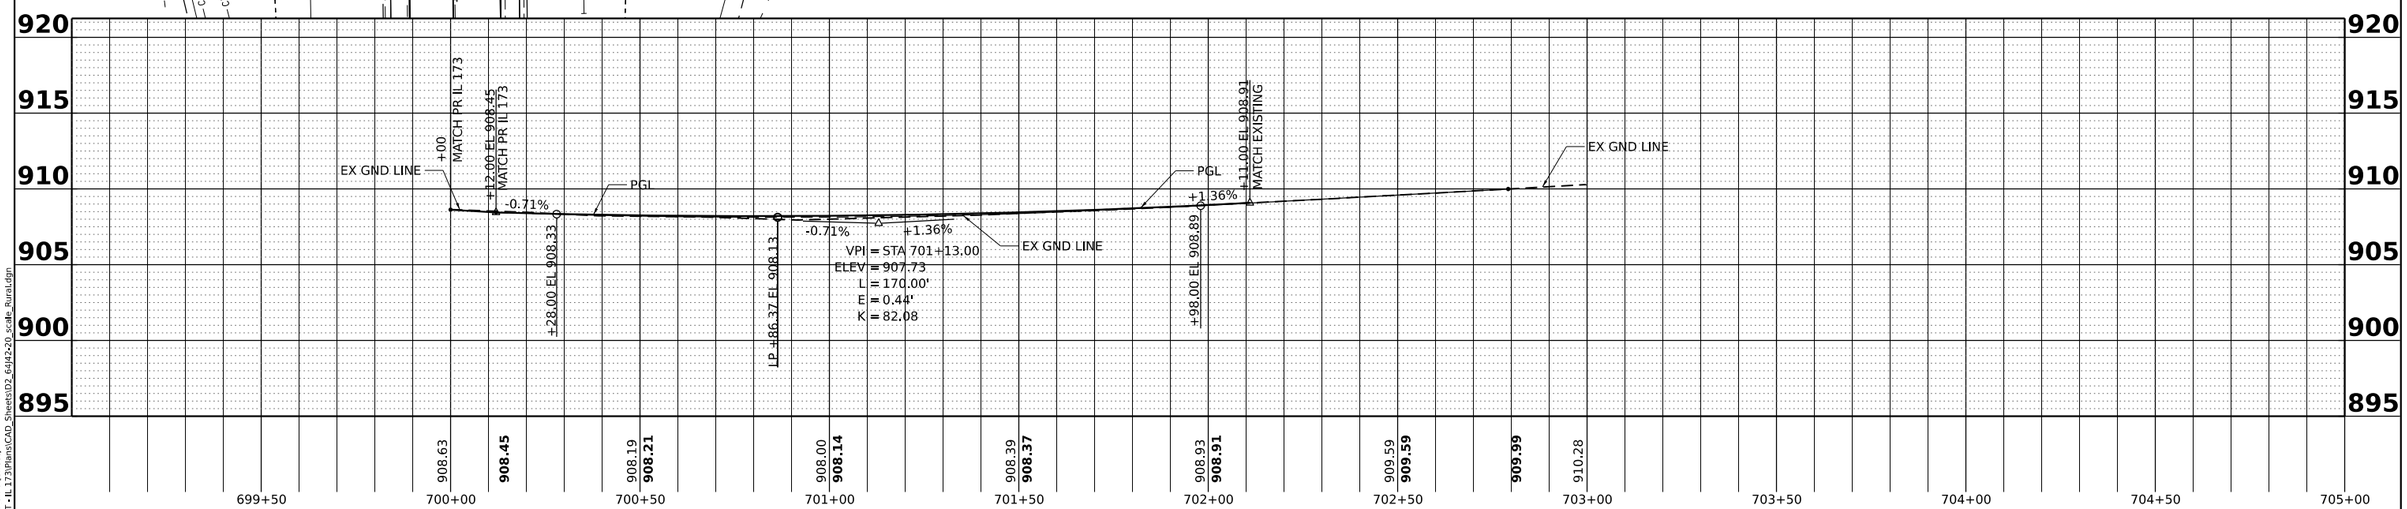

USER NAME = TCiezobka	DESIGNED - RON	REVISED -	
	DRAWN - TC	REVISED -	
PLOT SCALE = 0.16666633 ' / in.	CHECKED - RON	REVISED -	
PLOT DATE = 12/21/2022	DATE -	REVISED -	

STATE OF ILLINOIS
DEPARTMENT OF TRANSPORTATION

ELLINGSTON ROAD
PLAN AND PROFILE

SCALE: 1"=20' | SHEET 48 OF 67 SHEETS | STA. 700+00.00 TO STA. 702+11.00

F.A.P. RTE.	SECTION	COUNTY	TOTAL SHEETS	SHEET NO.
303	(130, 131) RS-4	BOONE	67	48

CONTRACT NO. 64J42

ILLINOIS | FED. AID PROJECT

MODEL: ExCLEllingstonRdN - Plan 6 [Sheet]
FILE NAME: C:\MOD\0600_IDOT - IL 173\Plans\CAD_Sheets\D2_64J42-20_scale_Rural.dgn