Job Control Nos.	JOB NO. - 40374	DESIGNED	06/2022
Contract Nos.		DRAWN	06/2022
Section Nos.	FLX 2-40374 - 40374	CHECKED	06/2022
Structure Nos.	FLX 2-40374 - 40374	DATE	06/2022

STATE OF ILLINOIS
DEPARTMENT OF TRANSPORTATION

PUBLIC MEETING EXHIBIT

SCALE: 1"=50' | SHEET NO. 1 OF 4 SHEETS | F.A. RTE.

F.A.	SECTION	COUNTY	TOTAL SHEETS
		DEWITT	4

FLX 2-40374 - 40374 | ILLINOIS FAS 2 | DEWITT CO.

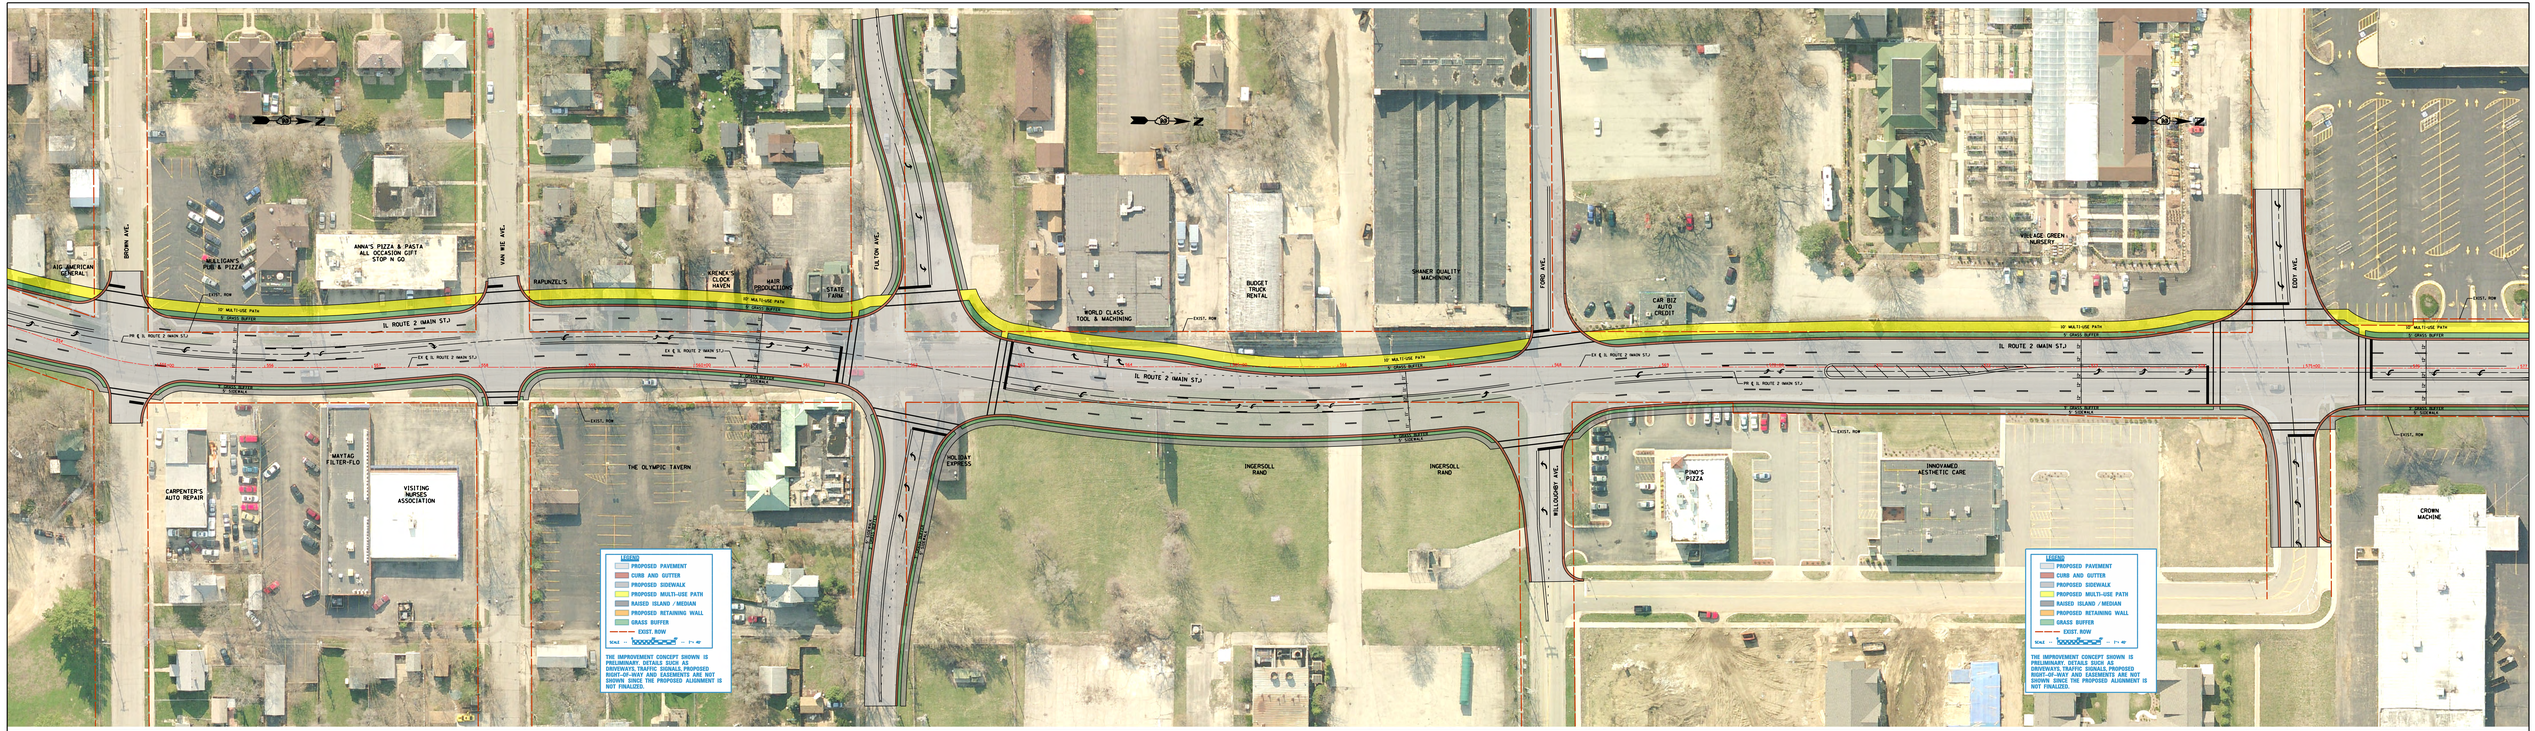

HDR Engineering, Inc.
Consulting Engineers
Corporation
Illinois Design Firm No. 184-000707
Illinois Land Surveyor Firm No. 184-000707

PLOT DATE - 4/28/15	DESIGNED -	REVISED -	
	DRAWN -	REVISED -	
PLOT SCALE - 100:1	CHECKED -	REVISED -	
PLOT DATE - 4/28/15	DATE -	REVISED -	

STATE OF ILLINOIS
DEPARTMENT OF TRANSPORTATION

PUBLIC MEETING EXHIBIT

SCALE: 1"=40' SHEET NO. 2 OF 4 SHEETS STA. TO STA.

F.A. RTE.	SECTION	COUNTY	TOTAL SHEETS	SHEET NO.

CONTRACT NO.

F.A.U. RTE. SEC. NO. ILLINOIS FED. AID PROJECT

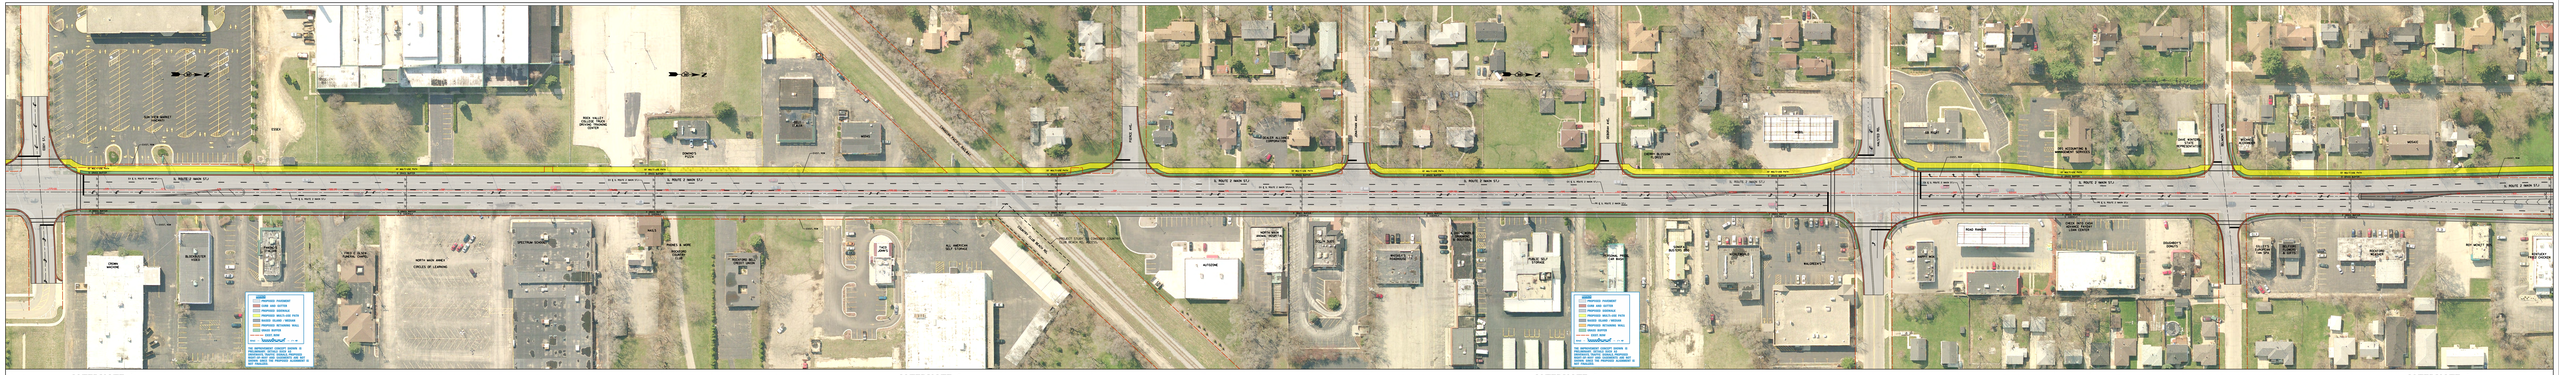

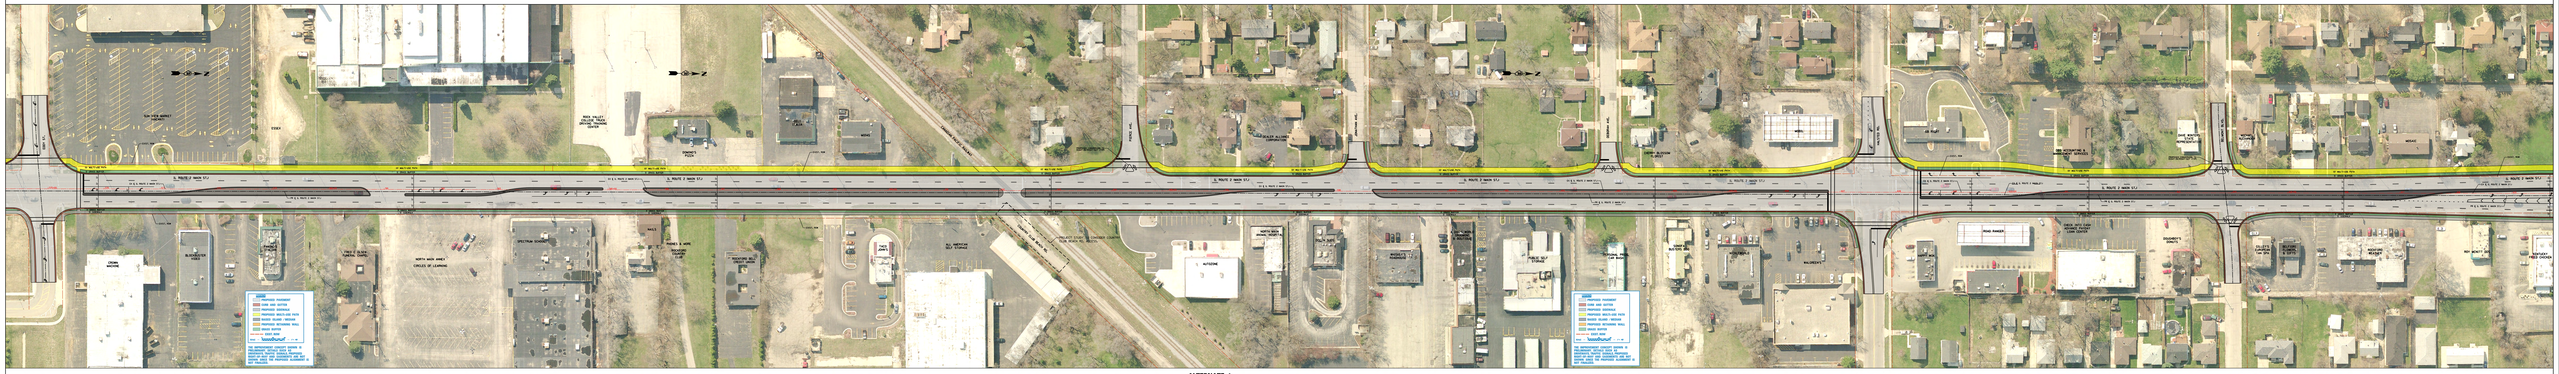

ALTERNATE 1

STATE OF ILLINOIS
DEPARTMENT OF TRANSPORTATION

PARK DISTRICT

PROJECT STUDY TO CONSIDER RELOCATED ACCESS

PROJECT STUDY TO CONSIDER TOTAL ACQUISITION FOR RELOCATED FRONTAGE ROAD

REBOUND

CVS PHARMACY
GOLDIE'S TATOO
CHECKS FOR CASH
PIZZA HUT

SWEDISH AMERICAN MEDICAL GROUP NORTHWEST
COUNTRY FINANCIAL

RIVER BLUFF BLVD.

W. RIVERSIDE BLVD.

BENNINGTON RD.

IL ROUTE 2 (MAIN ST.)

EX ℄ IL ROUTE 2 (MAIN ST.)

PR ℄ IL ROUTE 2 (MAIN ST.)

10' MULTI-USE PATH
5' GRASS BUFFER
5' SIDEWALK
5' GRASS BUFFER

KENTUCKY FRIED CHICKEN

SWEDISH PANCAKE HOUSE

CHINA BUFFET

HEALTH FIRST PHYSICAL REHAB

ROBEY AVE.

LIGHT ST.

DR. MARTIN LUTHER KING JR. DR.

LEGEND

- PROPOSED PAVEMENT
- CURB AND GUTTER
- PROPOSED SIDEWALK
- PROPOSED MULTI-USE PATH
- RAISED ISLAND / MEDIAN
- PROPOSED RETAINING WALL
- GRASS BUFFER
- EXIST. ROW

SCALE -- 1"= 40'

THE IMPROVEMENT CONCEPT SHOWN IS PRELIMINARY. DETAILS SUCH AS DRIVEWAYS, TRAFFIC SIGNALS, PROPOSED RIGHT-OF-WAY AND EASEMENTS ARE NOT SHOWN SINCE THE PROPOSED ALIGNMENT IS NOT FINALIZED.

LEGEND

- PROPOSED PAVEMENT
- CURB AND GUTTER
- PROPOSED SIDEWALK
- PROPOSED MULTI-USE PATH
- RAISED ISLAND / MEDIAN
- PROPOSED RETAINING WALL
- GRASS BUFFER
- EXIST. ROW

SCALE -- 1"= 40'

THE IMPROVEMENT CONCEPT SHOWN IS PRELIMINARY. DETAILS SUCH AS DRIVEWAYS, TRAFFIC SIGNALS, PROPOSED RIGHT-OF-WAY AND EASEMENTS ARE NOT SHOWN SINCE THE PROPOSED ALIGNMENT IS NOT FINALIZED.

SEC Group, Inc.
Professional Design Firm
Illinois Registered
Design Firm No. 184-001233
Illinois Registered
Business Corporation
Illinois Corporation No. 2000-0-0-0

USER NAME = NJSEN	DESIGNED -	REVISED -
	DRAWN -	REVISED -
PLOT SCALE = 40'/INCH	CHECKED -	REVISED -
PLOT DATE = 4/8/2019	DATE -	REVISED -

STATE OF ILLINOIS
DEPARTMENT OF TRANSPORTATION

PUBLIC MEETING EXHIBIT

F.A.P. RTE.	SECTION	COUNTY	TOTAL SHEETS	SHEET NO.

CONTRACT NO.

SCALE: 1"=40' | SHEET NO. 4 OF 4 SHEETS | STA. TO STA.

FED. ROAD DIST. NO. | ILLINOIS FED. AID PROJECT