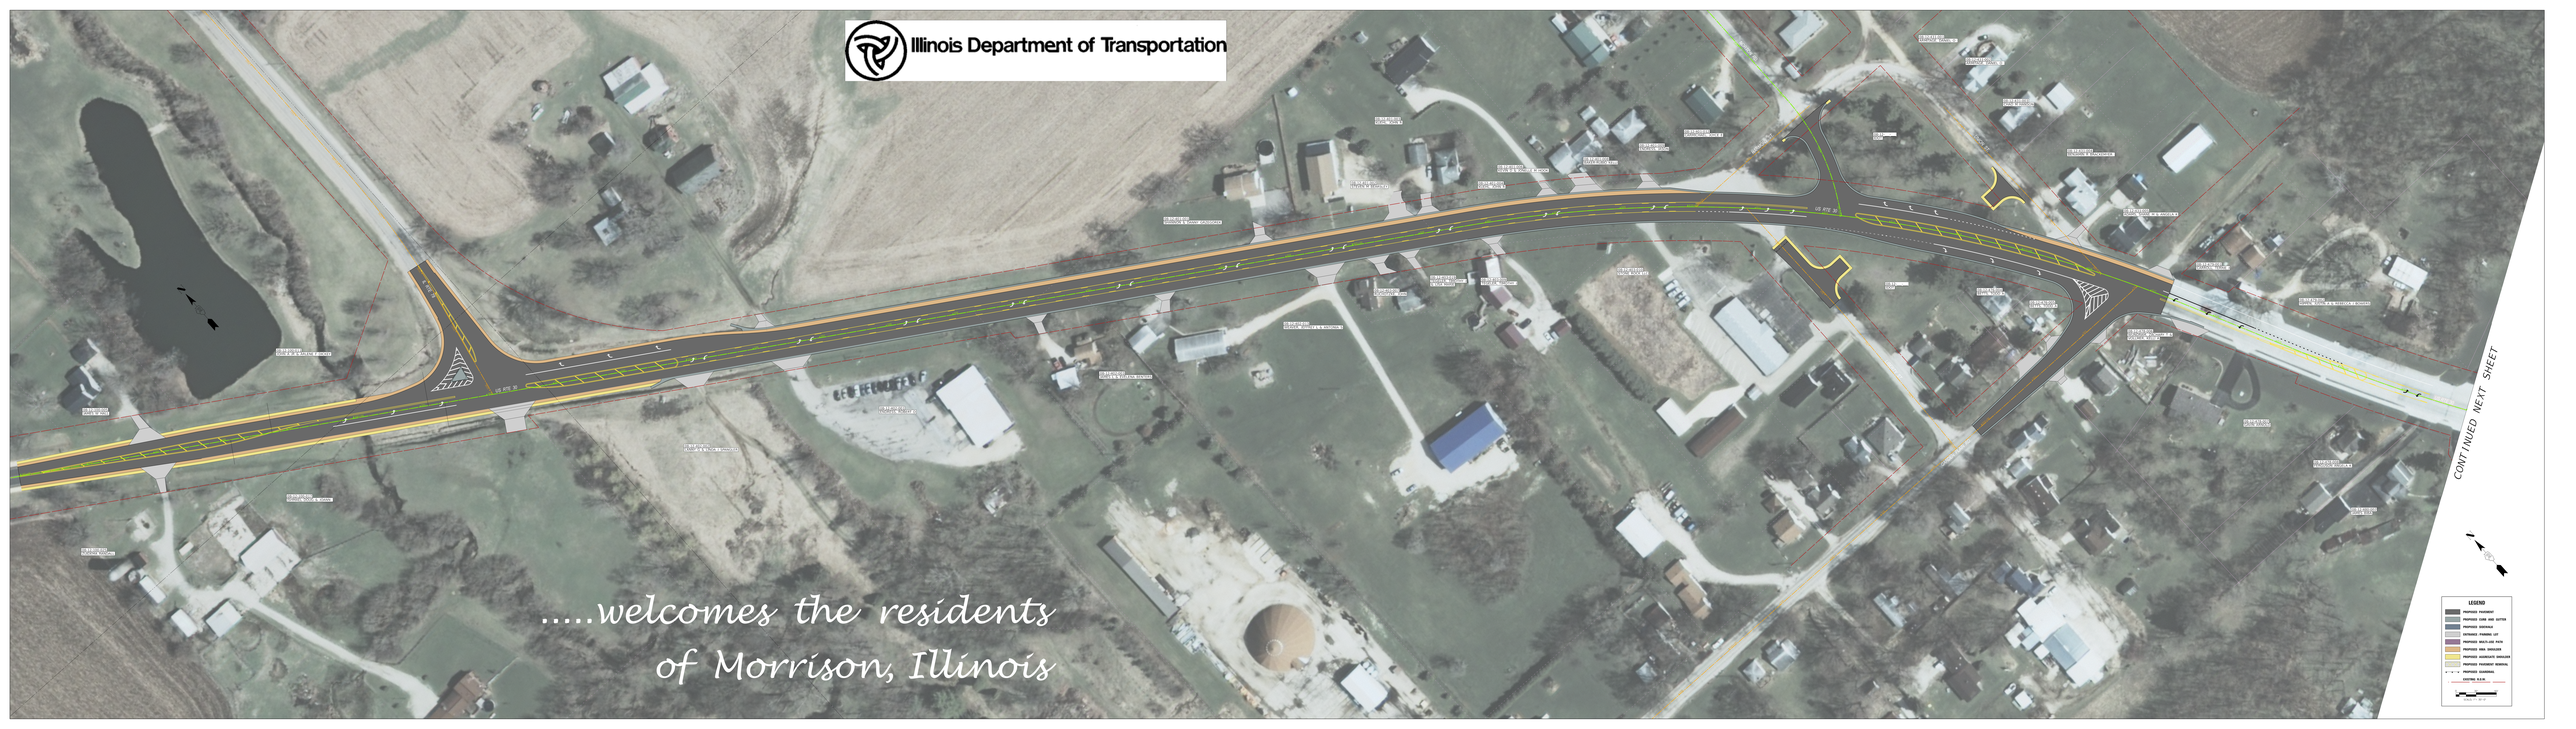

Illinois Department of Transportation
.....welcomes the residents
of Morrison, Illinois
CONTINUED NEXT SHEET
LEGEND
PROPOSED PAVEMENT
PROPOSED CURB AND GUTTER
PROPOSED SIDEWALK
DEPRESS. PARKING LOT
PROPOSED MULTI-USE PATH
PROPOSED MBG. SHOULDER
PROPOSED AGGREGATE SHOULDER
PROPOSED PAVEMENT REMOVAL
PROPOSED RIGHTWAY
EXISTING R.O.W.