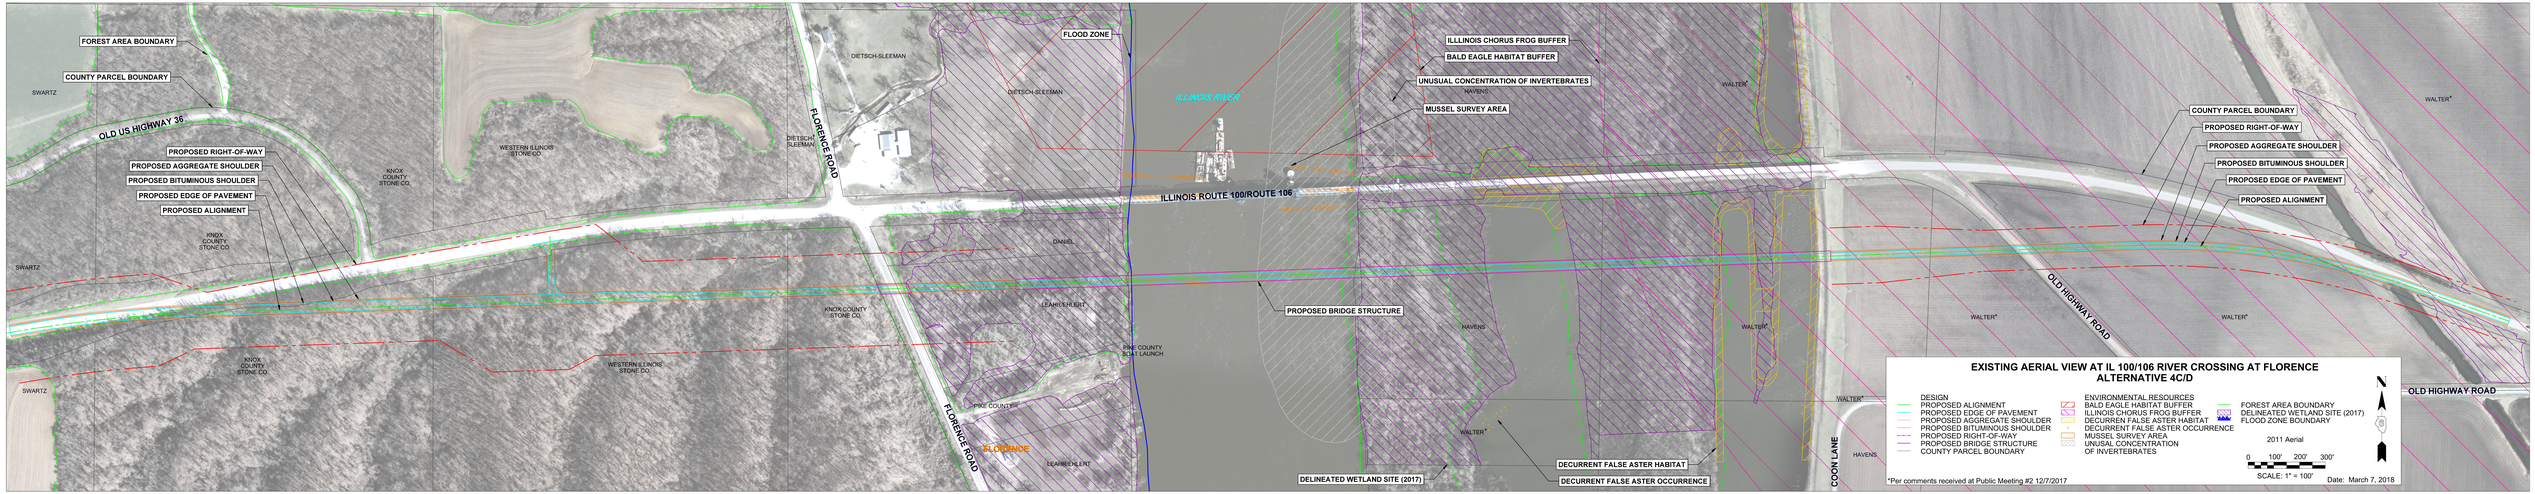

EXISTING AERIAL VIEW AT IL 100/106 RIVER CROSSING AT FLORENCE
ALTERNATIVE 4C/D

DESIGN
- PROPOSED ALIGNMENT
- PROPOSED EDGE OF PAVEMENT
- PROPOSED AGGREGATE SHOULDER
- PROPOSED BITUMINOUS SHOULDER
- PROPOSED RIGHT-OF-WAY
- PROPOSED BRIDGE STRUCTURE
- COUNTY PARCEL BOUNDARY

ENVIRONMENTAL RESOURCES
- BALD EAGLE HABITAT BUFFER
- ILLINOIS CHORUS FROG BUFFER
- DECURREN FALSE ASTER HABITAT
- DECURRENT FALSE ASTER OCCURRENCE
- MUSSEL SURVEY AREA
- UNUSAL CONCENTRATION OF INVERTEBRATES

- FOREST AREA BOUNDARY
- DELINEATED WETLAND SITE (2017)
- FLOOD ZONE BOUNDARY

2011 Aerial

0 100' 200' 300'

SCALE: 1" = 100'

*Per comments received at Public Meeting #2 12/7/2017

Date: March 7, 2018