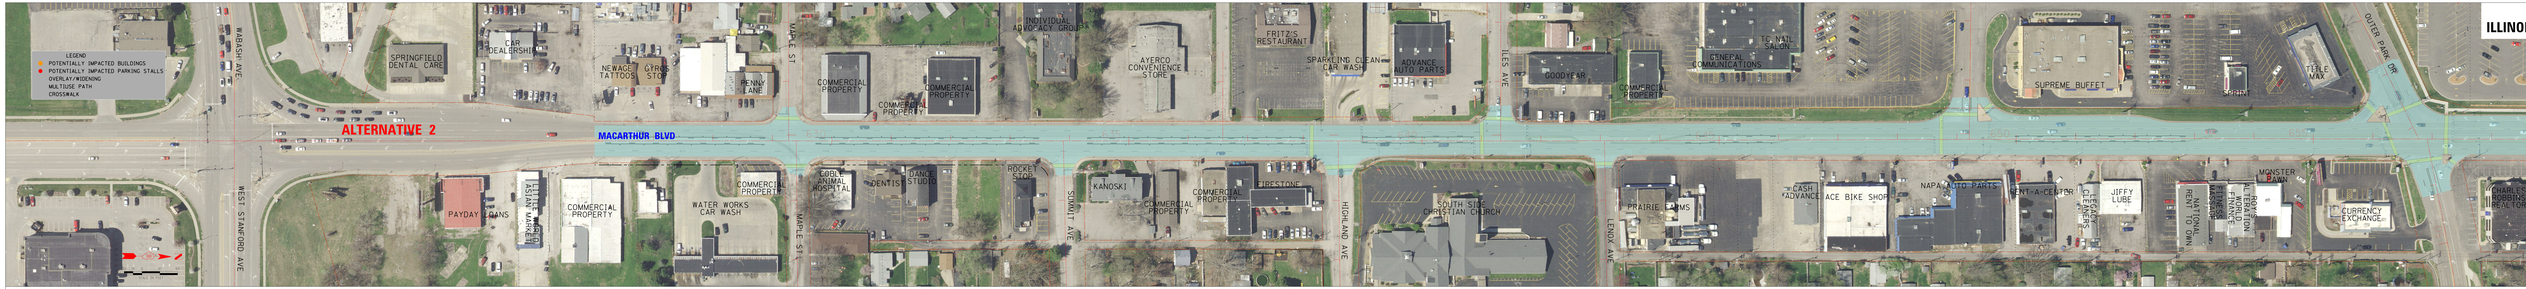

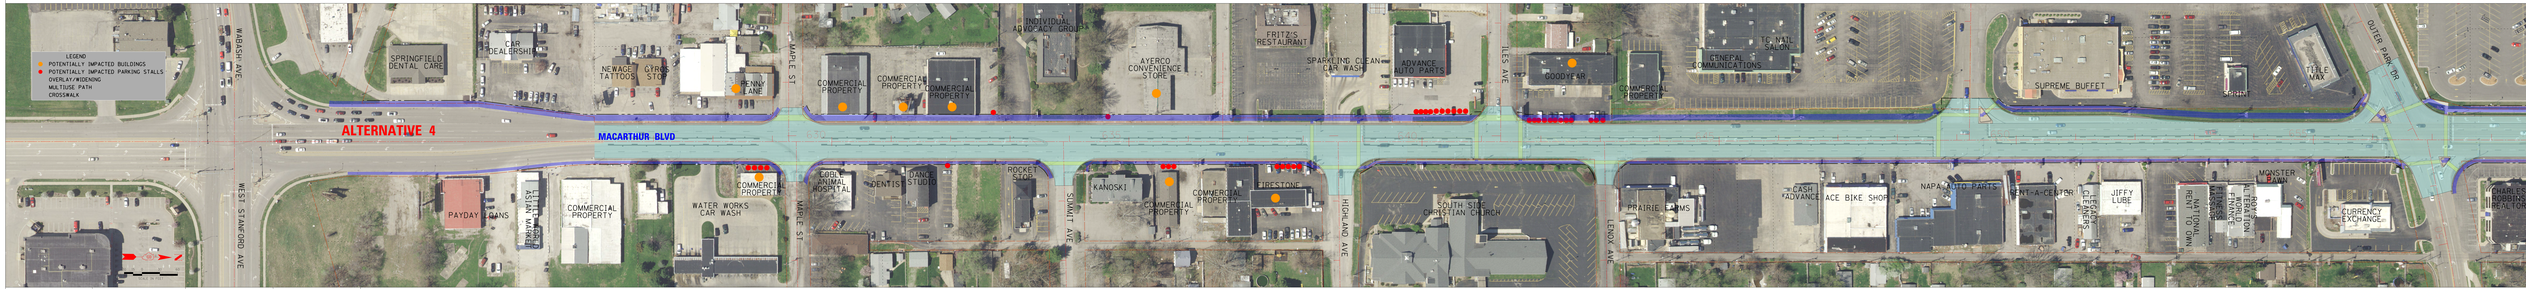

FILE NAME =	USER NAME = NICOLAI	DESIGNED -	REVISED -
MT63.dgn	PLOT SCALE = 40.0000 ' / IN.	DRAWN -	REVISED -
	PLOT DATE = 4/25/2006	CHECKED -	REVISED -
WMDOT,IDOT,FHWA	DATE -	REVISED -	