CITY OF SPRINGFIELD
ILLINOIS DEPARTMENT OF TRANSPORTATION

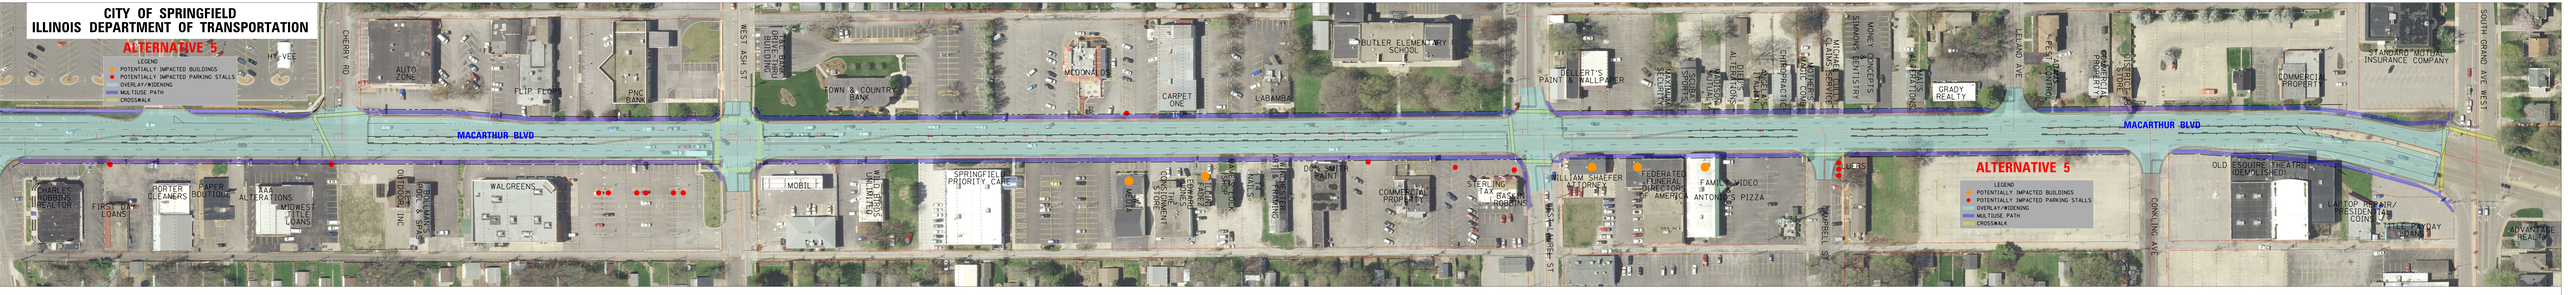

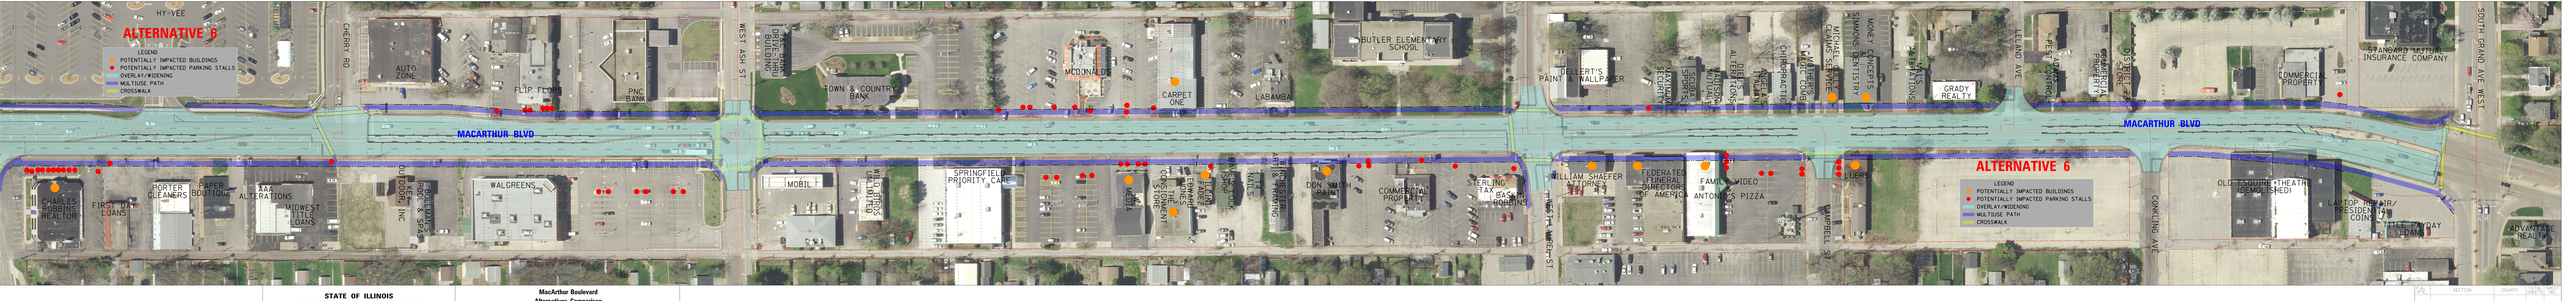

STATE OF ILLINOIS
DEPARTMENT OF TRANSPORTATION

MacArthur Boulevard
Alternatives Comparison

SCALE: 1"=50' | SHEET OF SHEETS | STA. TO STA.

RT.	SECTION	COUNTY	SHEETS	NO.

CONTRACT NO.

ILLINOIS DEC PROJECT