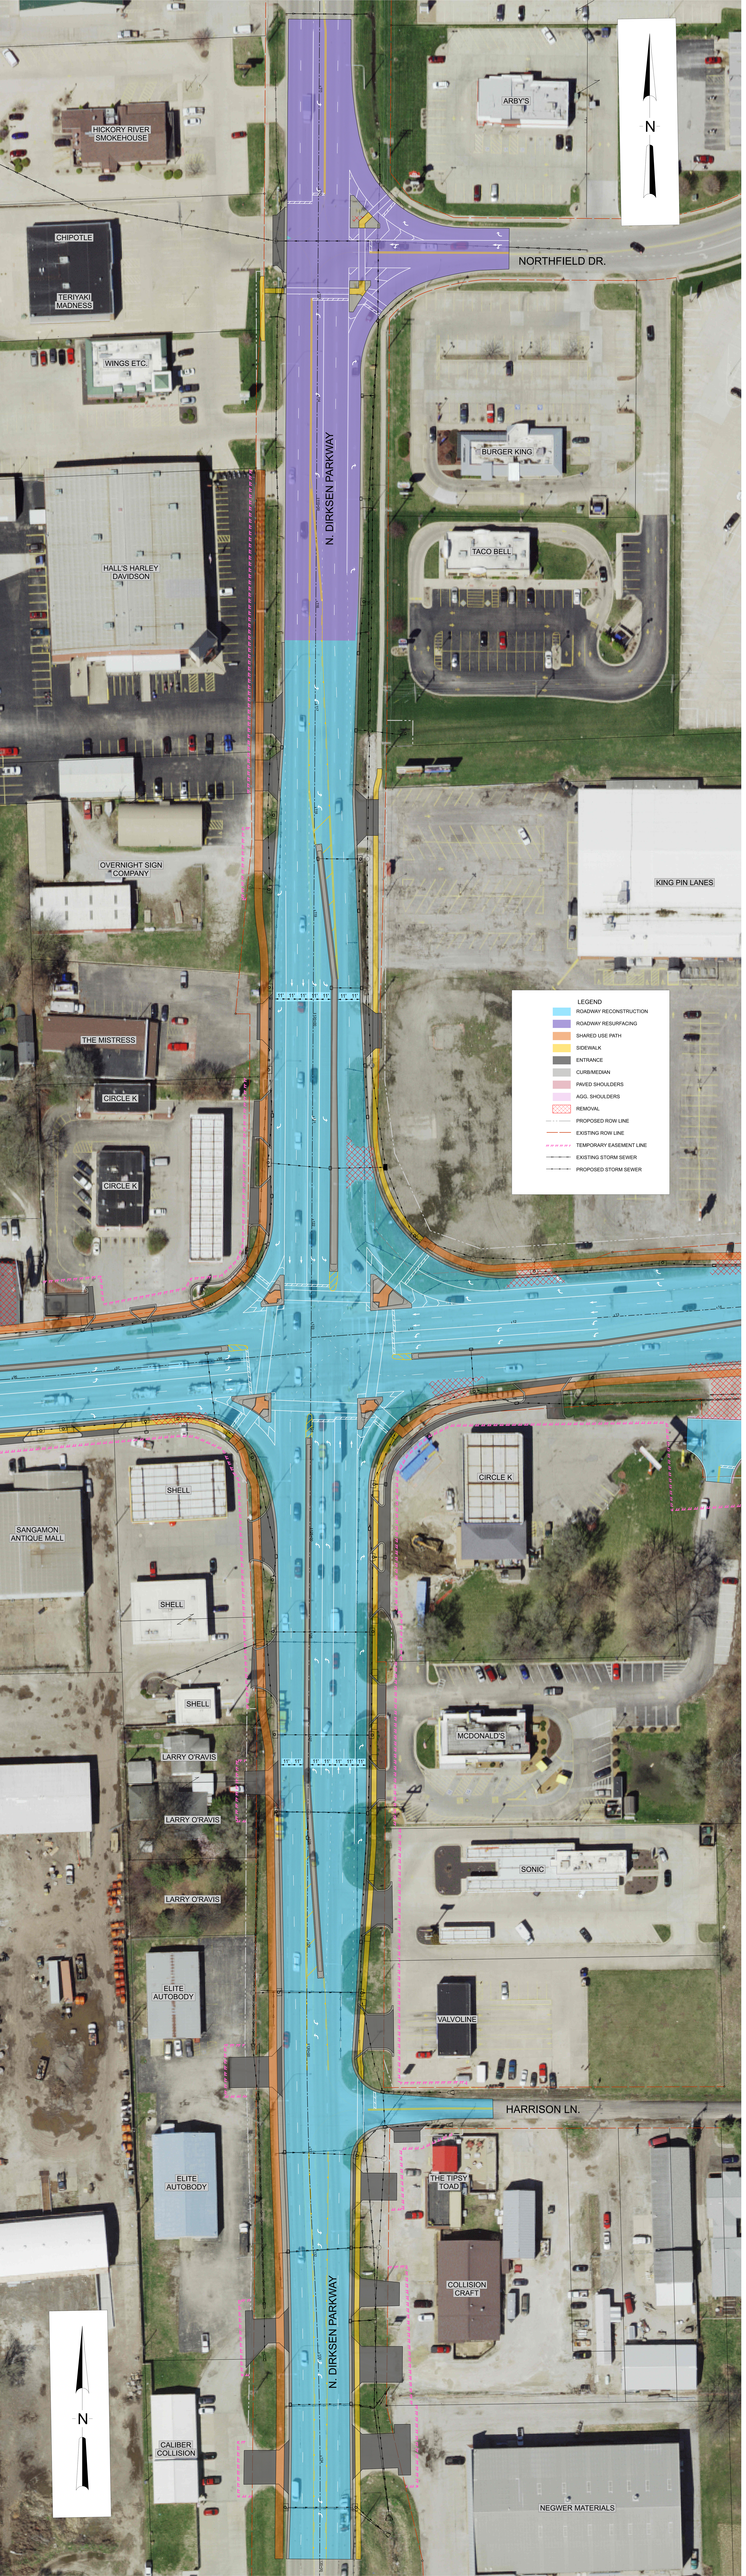
N
ARBY'S
HICKORY RIVER SMOKEHOUSE
CHIPOTLE
TERIYAKI MADNESS
WINGS ETC.
NORTHFIELD DR.
BURGER KING
TACO BELL
N. DIRKSEN PARKWAY
HALL'S HARLEY DAVIDSON
OVERNIGHT SIGN COMPANY
KING PIN LANES
THE MISTRESS
CIRCLE K
CIRCLE K
LEGEND
ROADWAY RECONSTRUCTION
ROADWAY RESURFACING
SHARED USE PATH
SIDEWALK
ENTRANCE
CURB/MEDIAN
PAVED SHOULDERS
AGG. SHOULDERS
REMOVAL
PROPOSED ROW LINE
EXISTING ROW LINE
TEMPORARY EASEMENT LINE
EXISTING STORM SEWER
PROPOSED STORM SEWER
SHELL
SANGAMON ANTIQUE MALL
SHELL
SHELL
CIRCLE K
LARRY O'RAVIS
LARRY O'RAVIS
MCDONALD'S
SONIC
LARRY O'RAVIS
ELITE AUTOBODY
VALVOLINE
HARRISON LN.
ELITE AUTOBODY
THE TIPSY TOAD
COLLISION CRAFT
N. DIRKSEN PARKWAY
N
CALIBER COLLISION
NEGWER MATERIALS