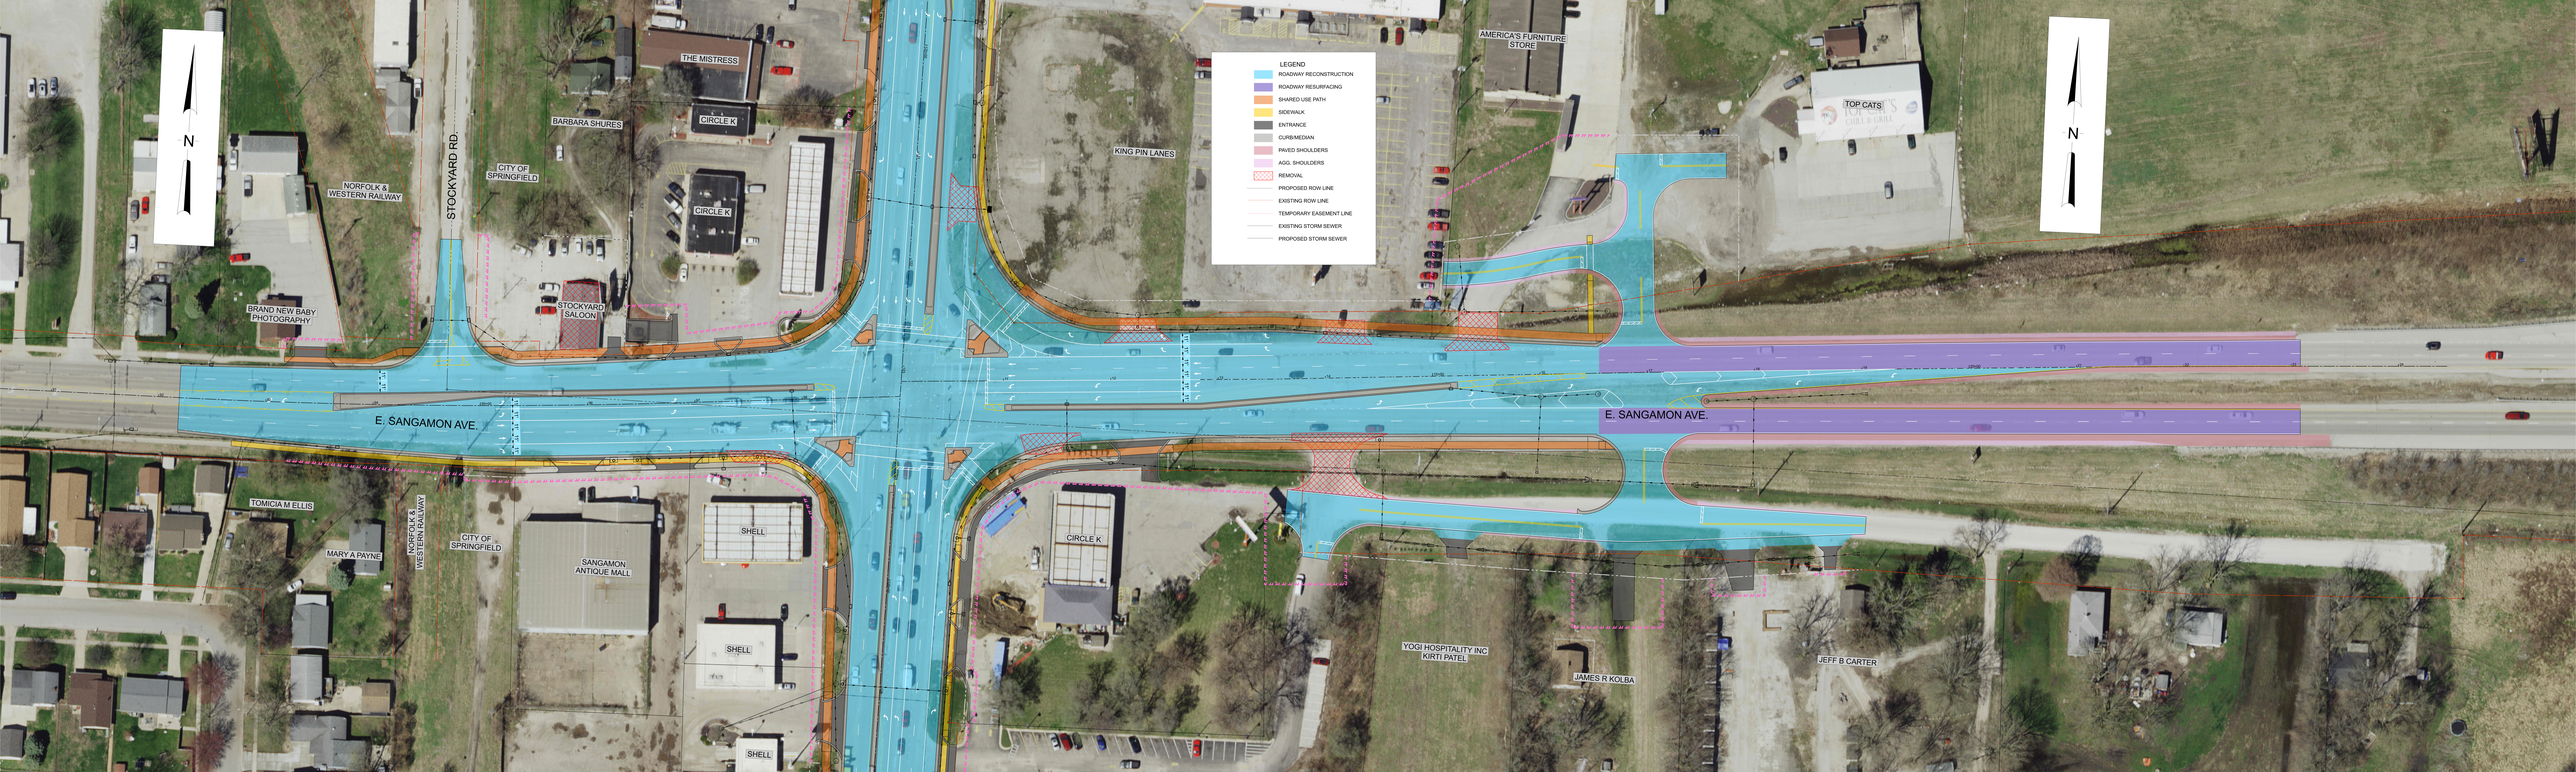
N
LEGEND
ROADWAY RECONSTRUCTION
ROADWAY RESURFACING
SHARED USE PATH
SIDEWALK
ENTRANCE
CURB/MEDIAN
PAVED SHOULDERS
AGG. SHOULDERS
REMOVAL
PROPOSED ROW LINE
EXISTING ROW LINE
TEMPORARY EASEMENT LINE
EXISTING STORM SEWER
PROPOSED STORM SEWER
THE MISTRESS
CIRCLE K
BARBARA SHURES
CITY OF SPRINGFIELD
NORFOLK & WESTERN RAILWAY
STOCKYARD RD.
BRAND NEW BABY PHOTOGRAPHY
STOCKYARD SALOON
KING PIN LANES
AMERICA'S FURNITURE STORE
TOP CATS
E. SANGAMON AVE.
TOMICIA M ELLIS
MARY A PAYNE
SANGAMON ANTIQUE MALL
SHELL
YOGI HOSPITALITY INC KIRTI PATEL
JAMES R KOLBA
JEFF B CARTER