



I-270 over the Mississippi River









Phase I Study - Addendum

Madison County

Exhibit G – Traffic Management Plans

F.A.I. R.T.E.	SECTION	COUNTY	TOTAL SHEETS	SHEET NO.
270	60B-1	MADISON	75	1
JOB NO. P-98-001-15		CONTRACT NO. 76J90		
ILLINOIS		FED. AID PROJECT		

FILE NAME = p:\v\VAN\H01P\INT01\parsons\com\Illinois State Documents\I-270 Phase 1\40 - Design\CAQ\MD\T\Sheets\0376\98-shr-mot-typical.02.dgn

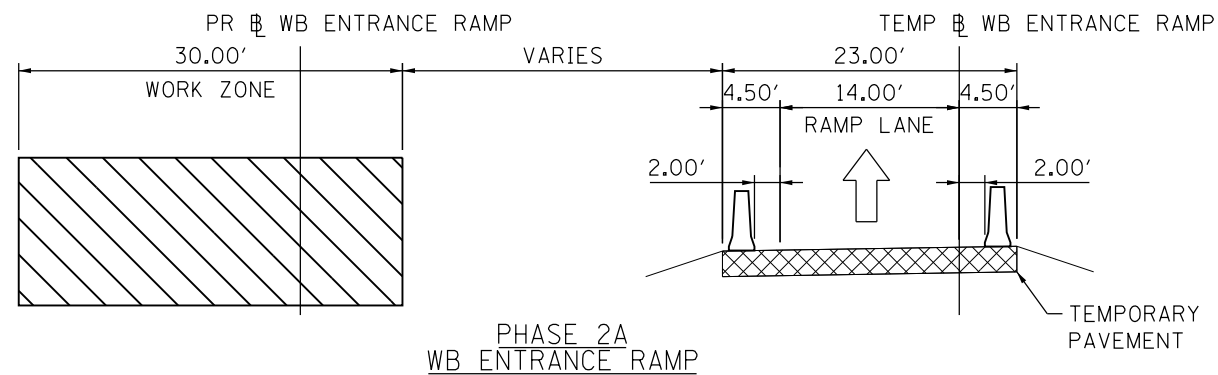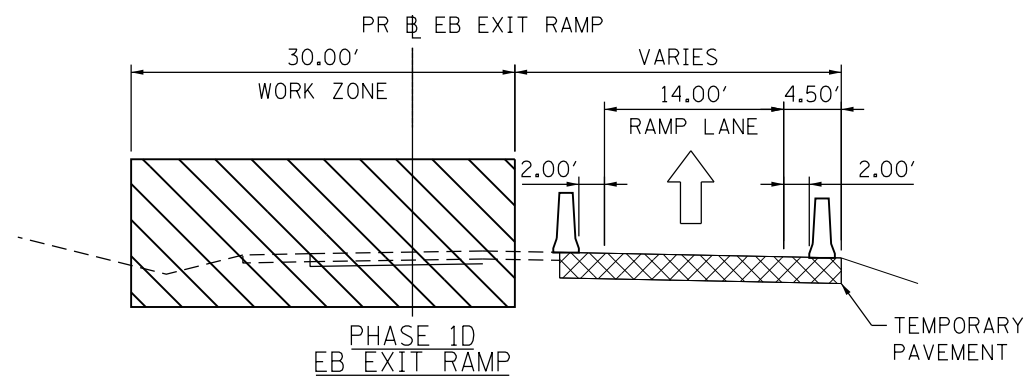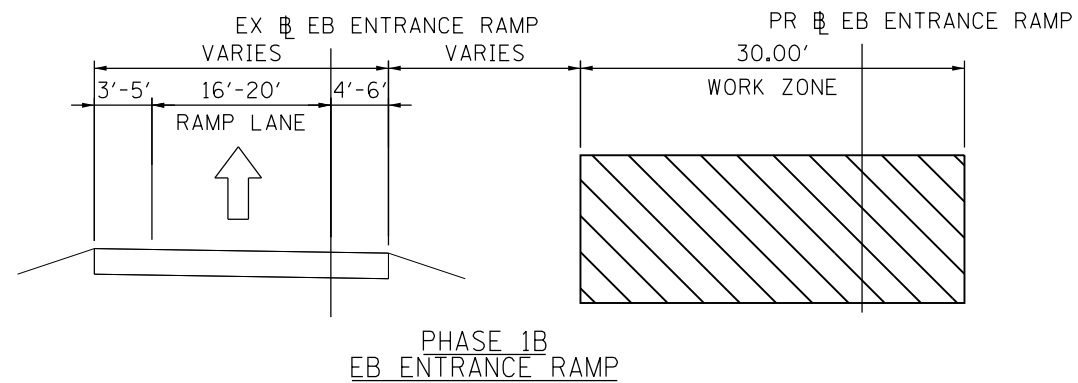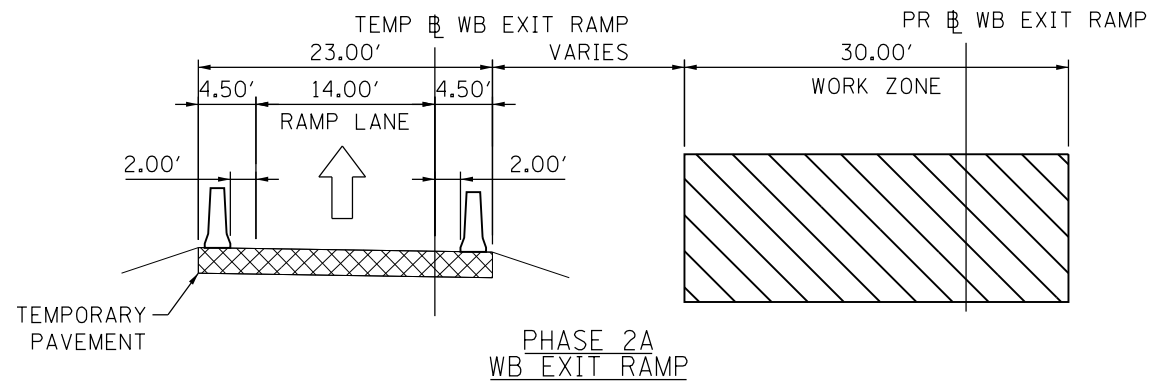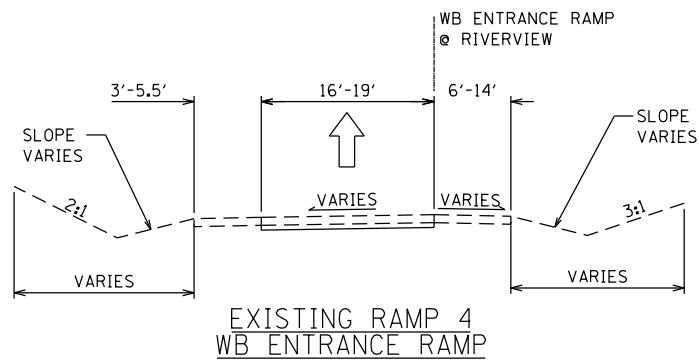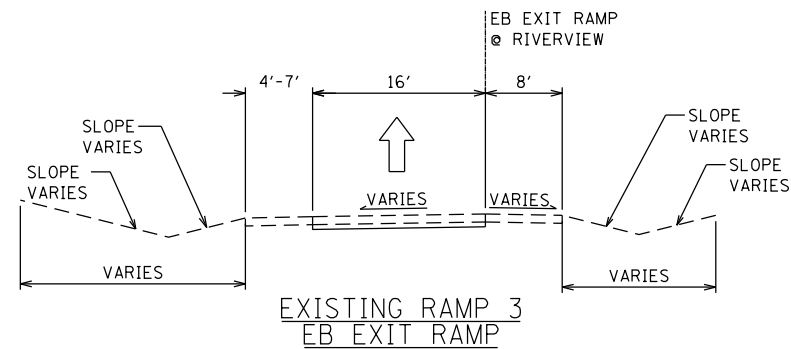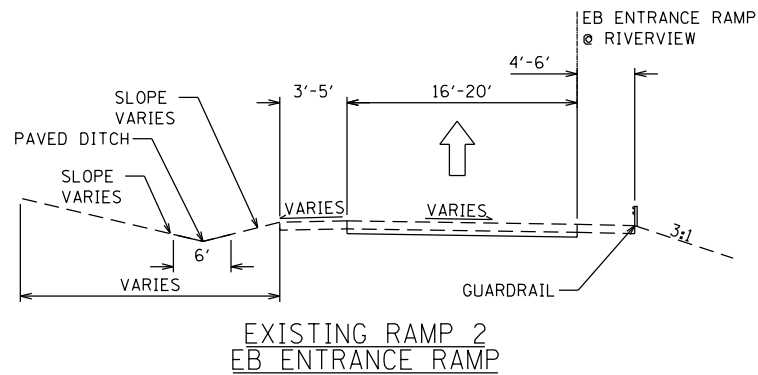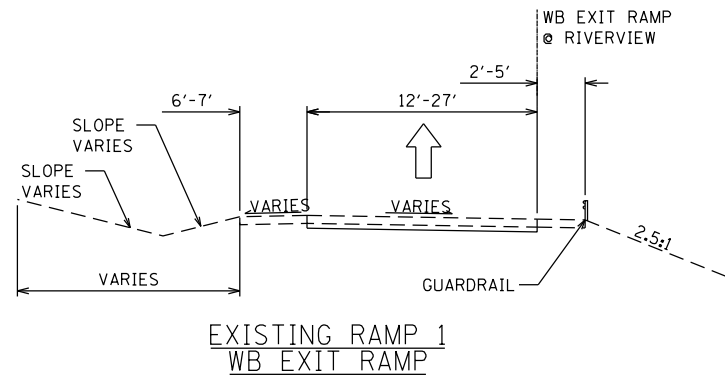

USER NAME = 35361
PLOT SCALE = 15.0000' / in.
PLOT DATE = 7/1/2020

DESIGNED - RO
DRAWN - SO
CHECKED - JB
DATE - 12/08/2017

REVISED -
REVISED -
REVISED -
REVISED -


STATE OF ILLINOIS
DEPARTMENT OF TRANSPORTATION

MOT TYPICAL SECTIONS

SHEET OF SHEETS STA. TO STA.

F.A.I. RTE.	SECTION	COUNTY	TOTAL SHEETS	SHEET NO.
270	60B-1	MADISON	75	2
JOB NO. P-98-001-15		CONTRACT NO. 76J90		
ILLINOIS FED. AID PROJECT				




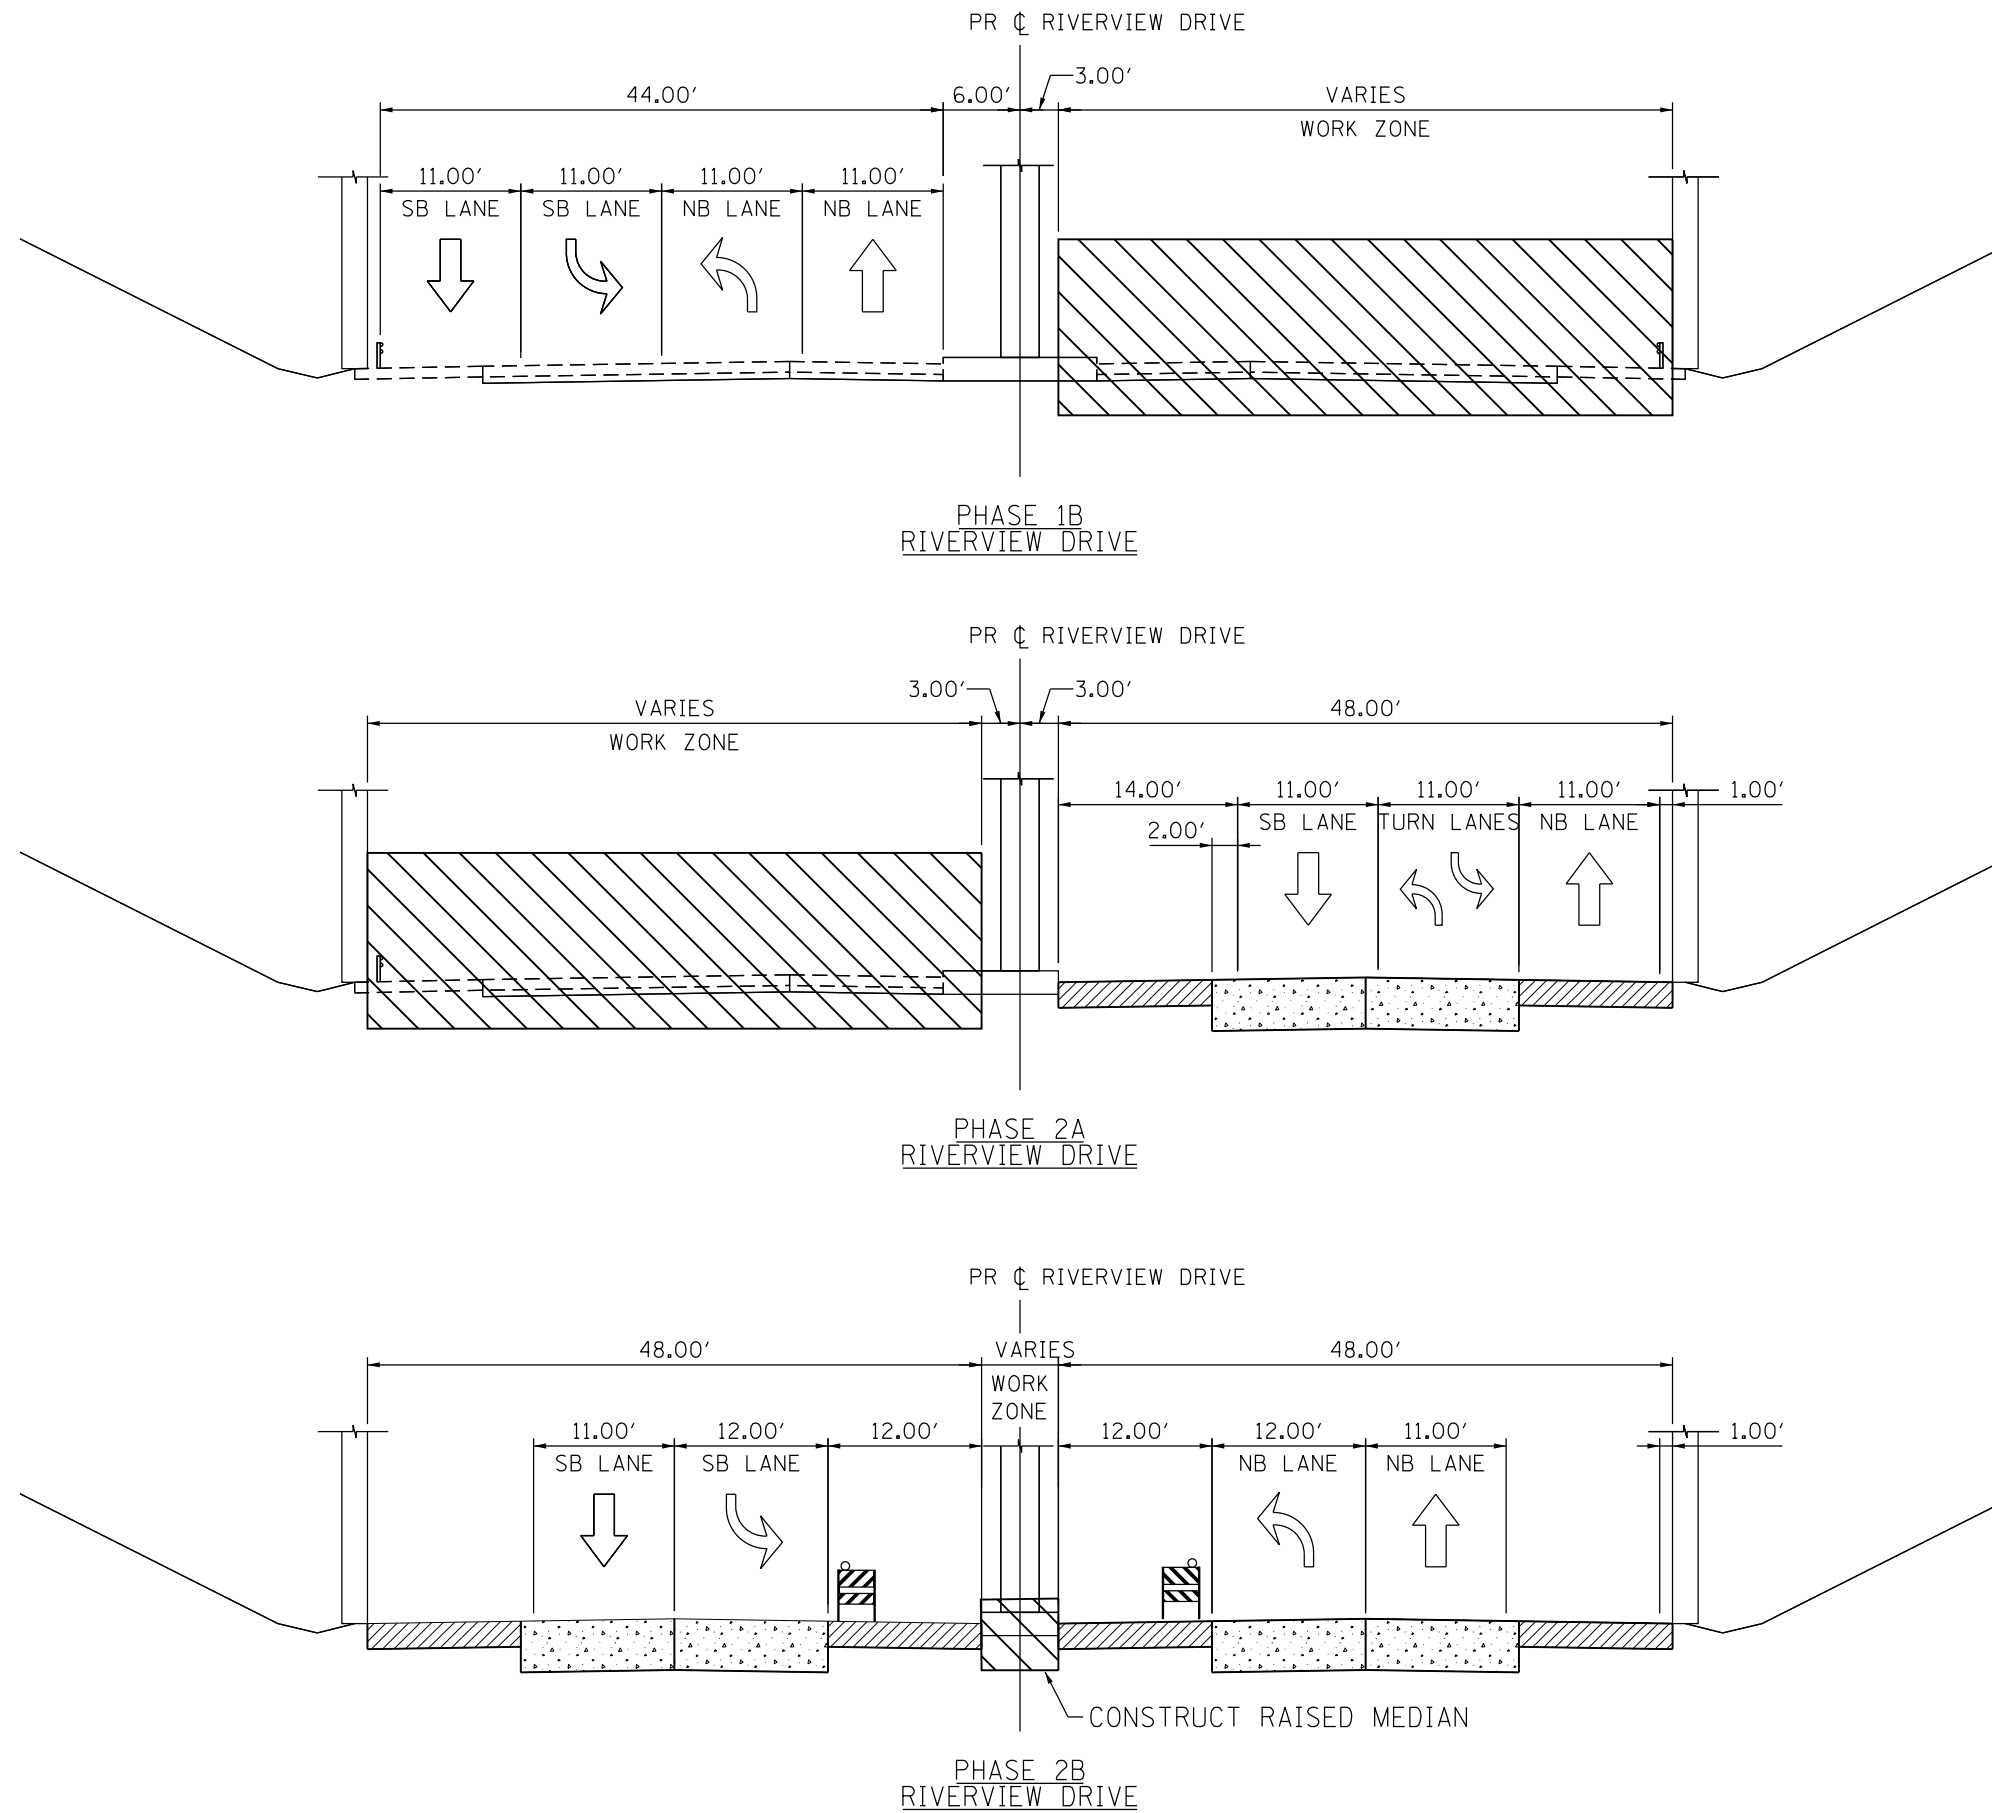

PLAN	SURVEYED	DATE
NOTE BOOK NO.	PLOTTED	BY
	ALIGNED	
	CHECKED	
	FILED	
	CADD FILE NAME	



PROFILE	SURVEYED	DATE
NOTE BOOK NO.	PLOTTED	BY
	GRADES CHECKED	
	STRUCTURE	
	NOTATIS CHKD	

FILE NAME = p:\v\VAN40\PI\N70\I\personson\Illinois State Documents\I-270 Phase 1\40 - Design\CAD\W01\Sheets\0376\98-sht-mot_053-PHA_01.dgn

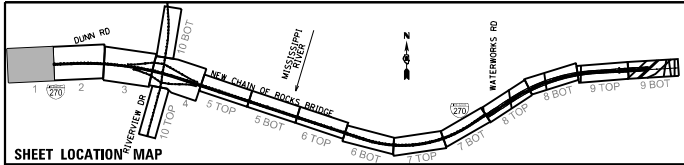

MAINTENANCE OF TRAFFIC LEGEND

	COMPLETED CONSTRUCTION		TYPE II BARRICADES OR DRUMS WITH BI-DIRECTIONAL STEADY BURN LIGHT AT 50' C-C (TYP.) 25' C-C IN CURVES AND RADII, AND 20' C-C IN TAPERS
	WORK ZONE		TYPE III BARRICADE
	TEMPORARY PAVEMENT		TEMPORARY CONCRETE BARRIER
	TEMPORARY PAVEMENT PLACED IN PREVIOUS STAGE		TEMPORARY SHEET PILING
	TRAFFIC FLOW		IMPACT ATTENUATOR TL-3

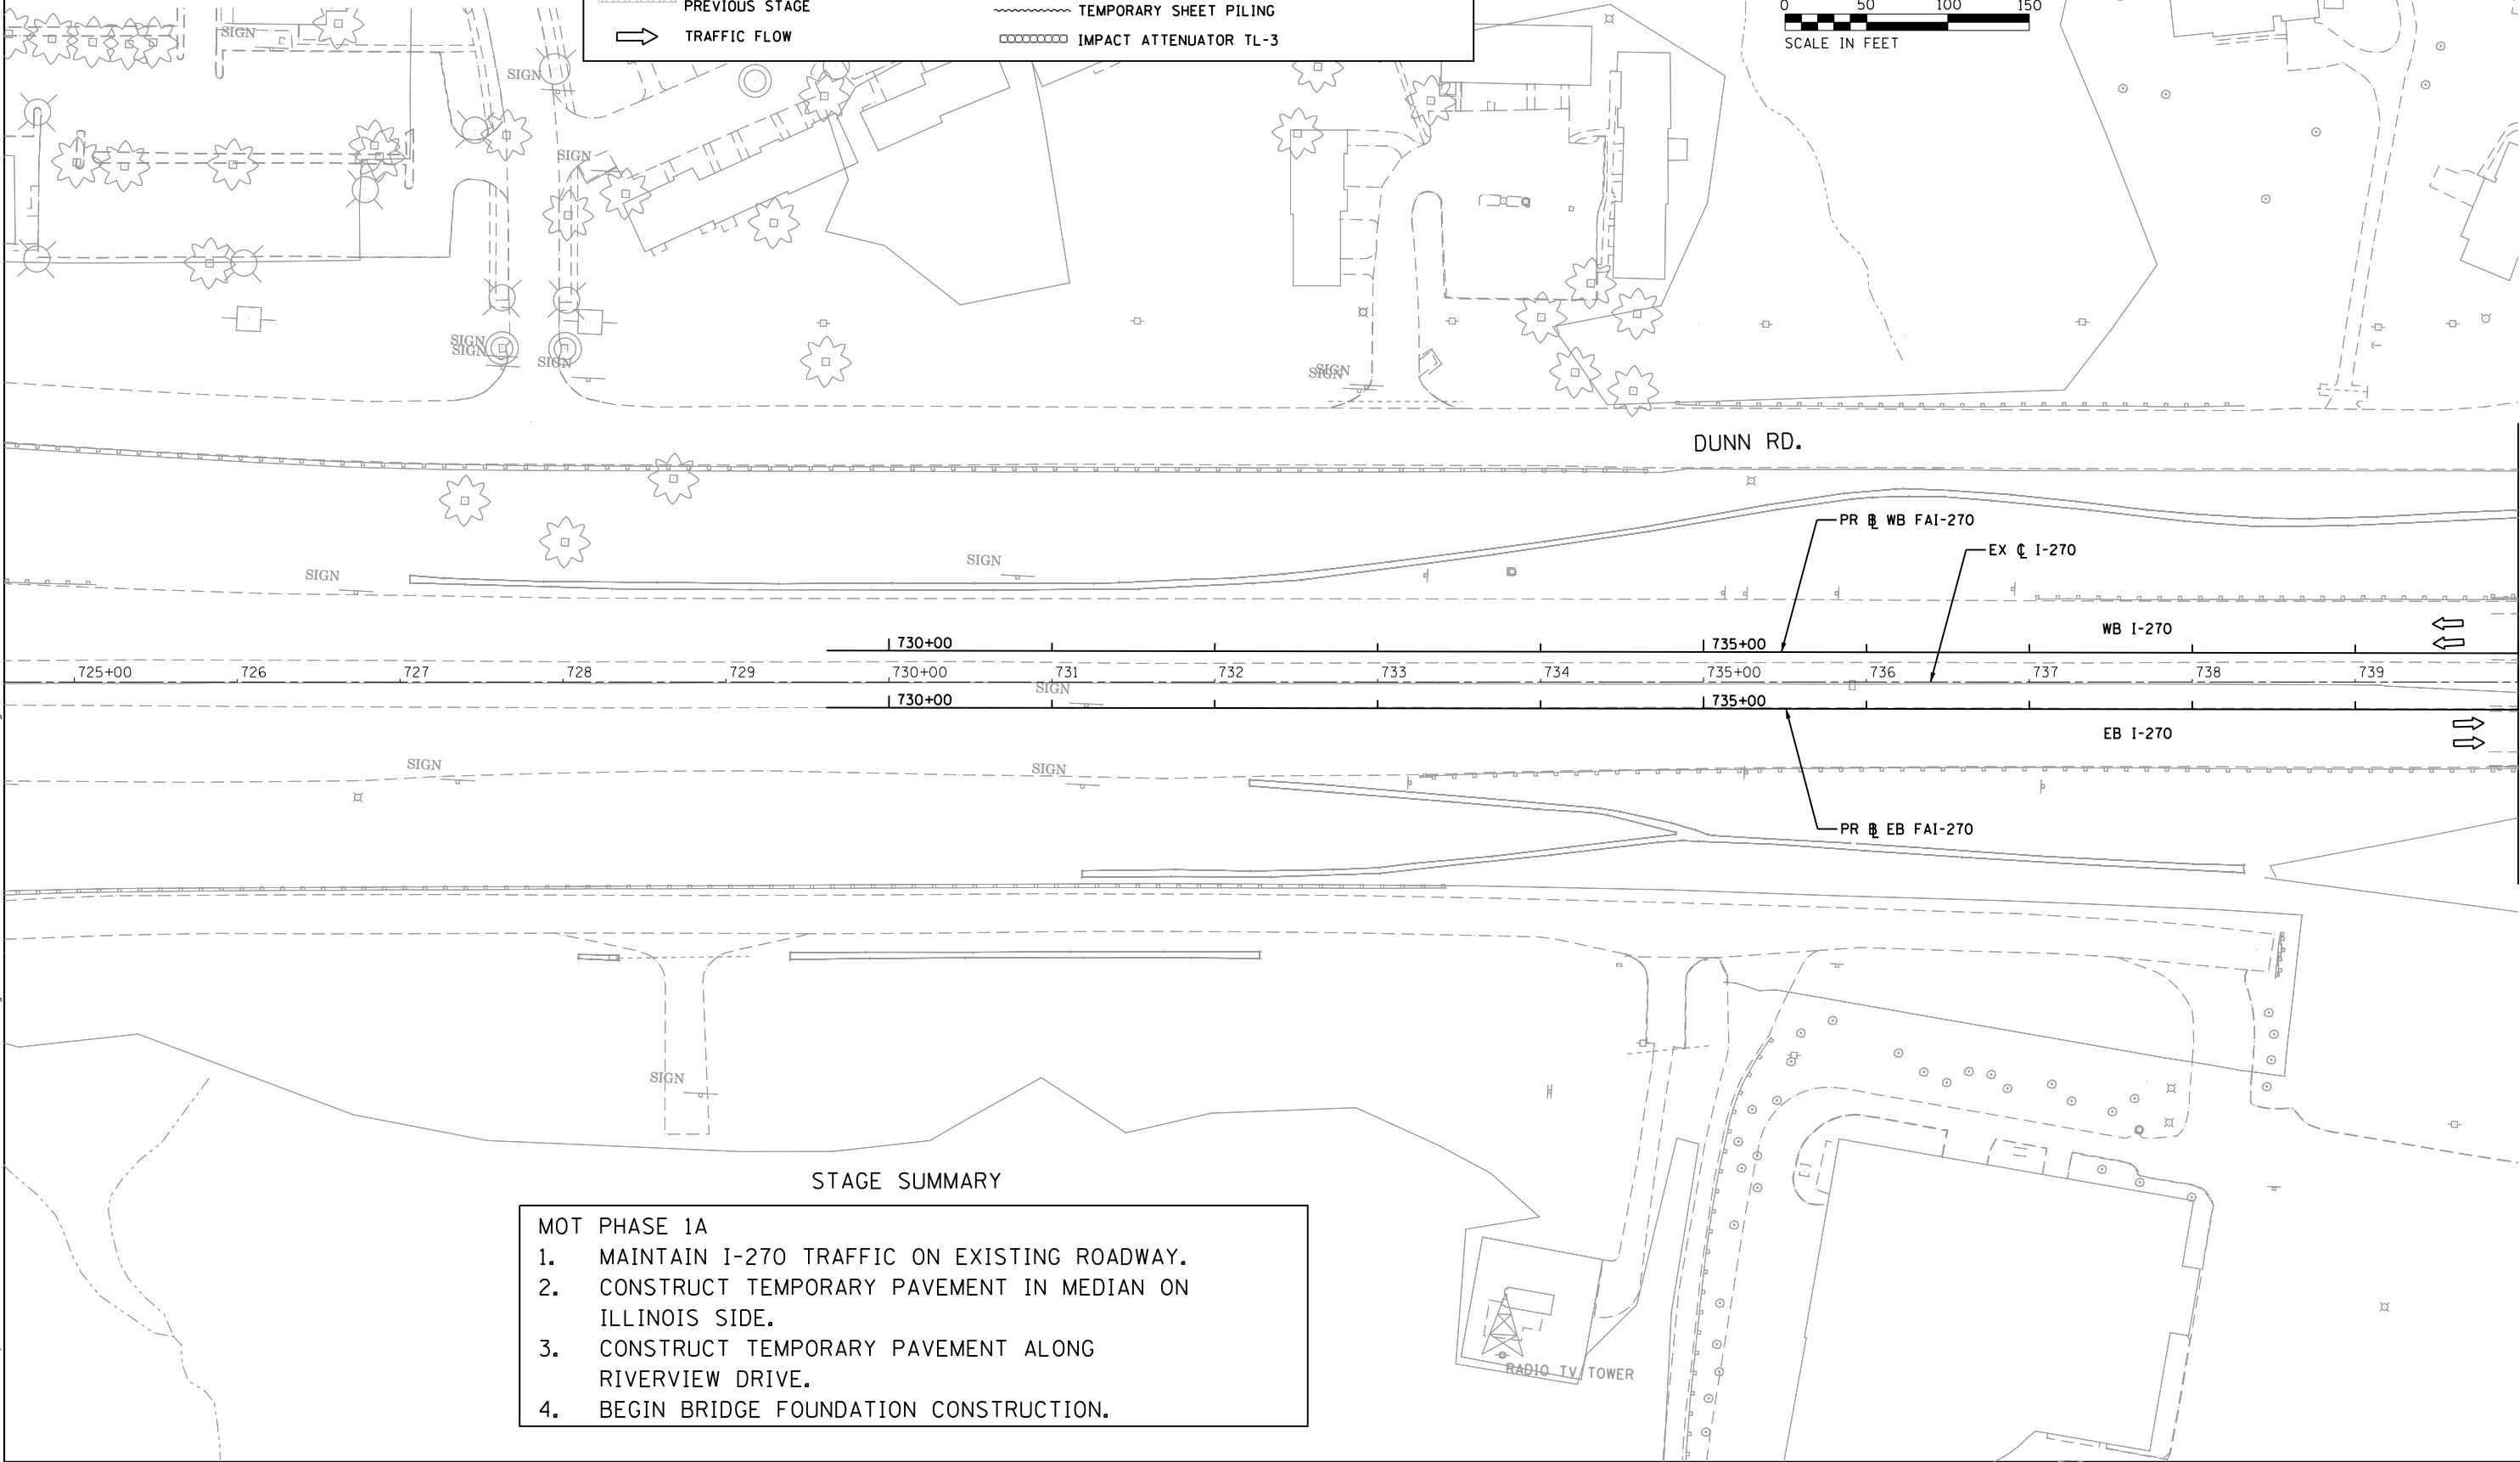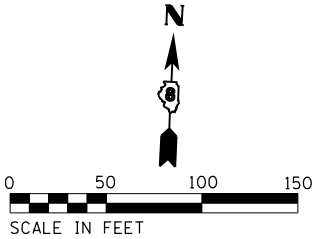

STAGE SUMMARY

MOT PHASE 1A

1.

MAINTAIN I-270 TRAFFIC ON EXISTING ROADWAY.

2.

CONSTRUCT TEMPORARY PAVEMENT IN MEDIAN ON ILLINOIS SIDE.

3.

CONSTRUCT TEMPORARY PAVEMENT ALONG RIVERVIEW DRIVE.

4.

BEGIN BRIDGE FOUNDATION CONSTRUCTION.



USER NAME = 35361	DESIGNED RO	REVISED -
	DRAWN SO	REVISED
PLOT SCALE = 100.0000' / in.	CHECKED JB	REVISED
PLOT DATE = 7/1/2020	DATE 12/08/2017	REVISED

STATE OF ILLINOIS
DEPARTMENT OF TRANSPORTATION

FAI 270 TRAFFIC CONTROL PLAN
ALTERNATIVE D-S3 PHASE 1A


SCALE: 1"=50' SHEET 1 OF 10 SHEETS STA. 740+00.00 TO STA. 755+00.00

F.A.I. RTE.	SECTION	COUNTY	TOTAL SHEETS	SHEET NO.
270	60B-1	MADISON	75	6
JOB NO. P-98-001-15		CONTRACT NO. 76J90		
ILLINOIS		FED. AID PROJECT		

PLAN	SURVEYED	DATE
NOTE BOOK NO.	PLOTTED	BY
	ALIGNED	
	CHECKED	
	CADD FILE NAME	

PROFILE	SURVEYED	DATE
NOTE BOOK NO.	PLOTTED	BY
	GRADES	
	CHECKED	
	STRUCTURE	
	NOTATIS	
	CHKD	

FILE NAME = p:\v\VAN40P\WIN70\parsons\com\illinois\State Documents\I-270 Phase 1A - Design\CAD\W01\Sheets\0375\0375-108-101-033-Phase 1A.dgn

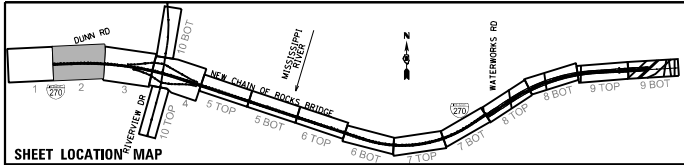

MAINTENANCE OF TRAFFIC LEGEND

COMPLETED CONSTRUCTION

WORK ZONE

TEMPORARY PAVEMENT

TEMPORARY PAVEMENT PLACED IN PREVIOUS STAGE

TRAFFIC FLOW



TYPE II BARRICADES OR DRUMS WITH BI-DIRECTIONAL STEADY BURN LIGHT AT 50' C-C (TYP.) 25' C-C IN CURVES AND RADII, AND 20' C-C IN TAPERS

TYPE III BARRICADE

TEMPORARY CONCRETE BARRIER

TEMPORARY SHEET PILING

IMPACT ATTENUATOR TL-3

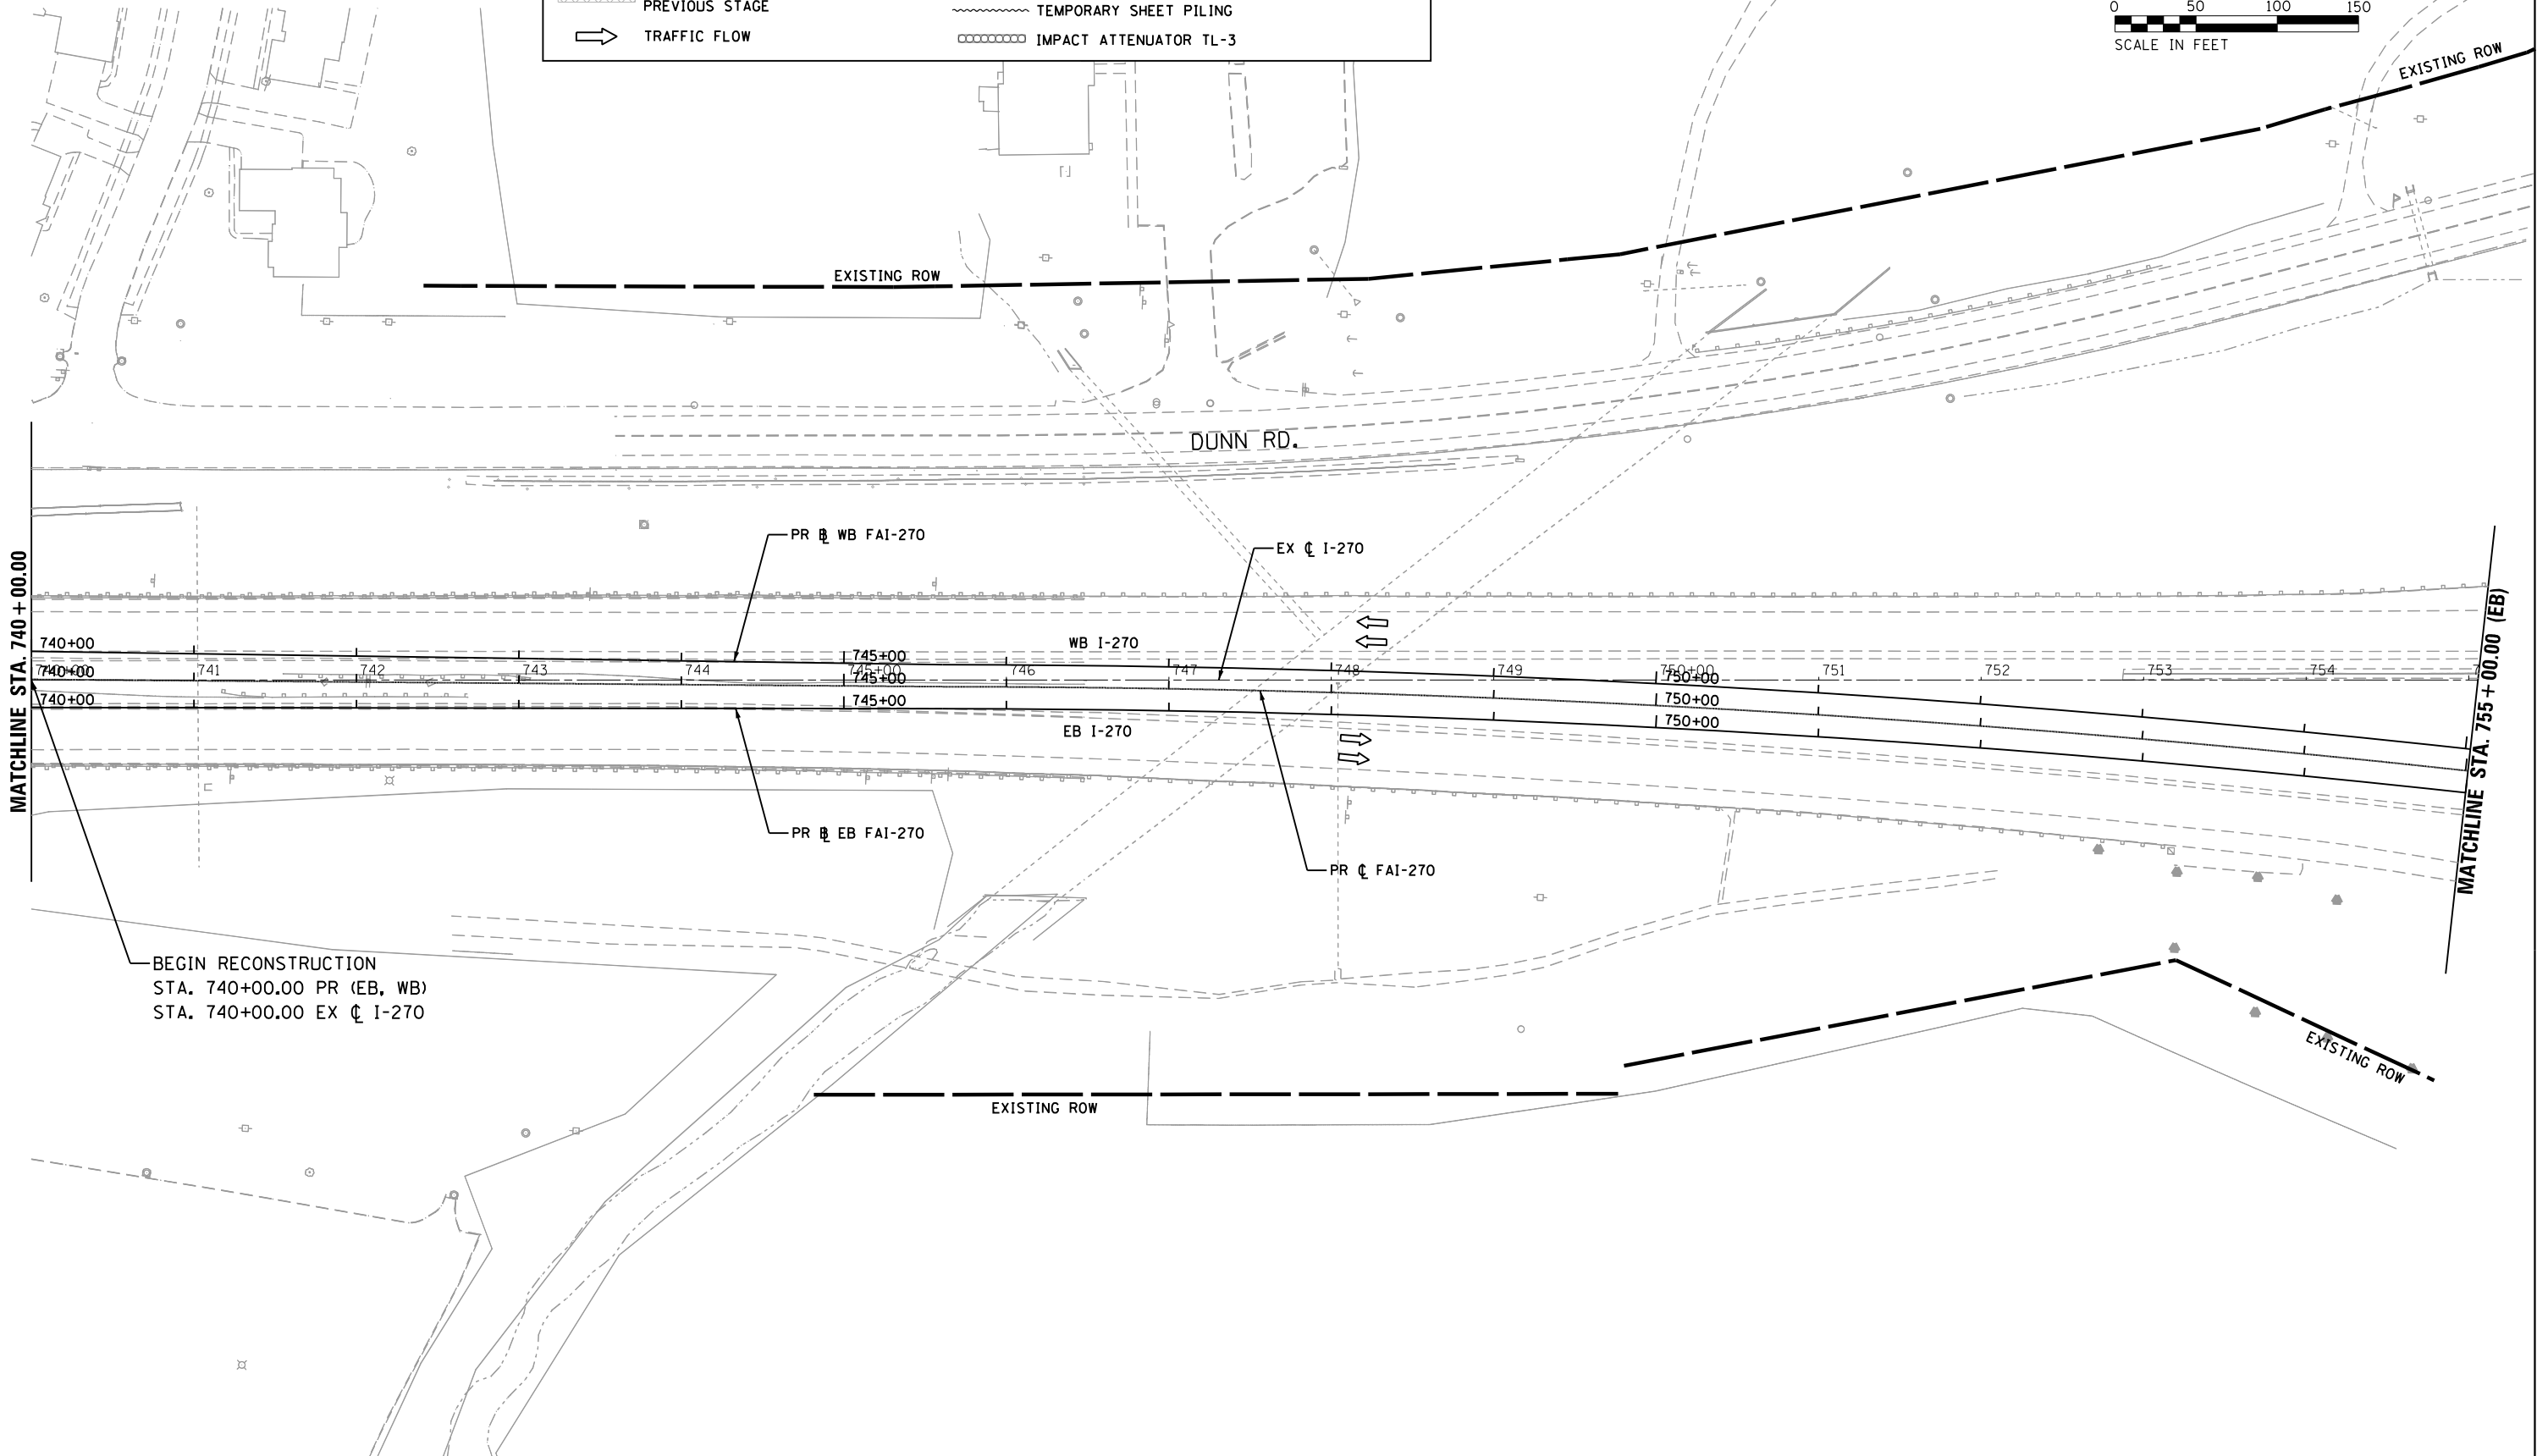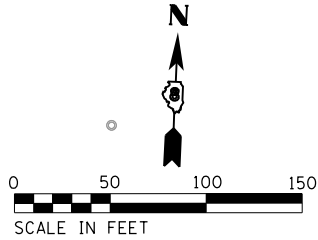



USER NAME = 35361	DESIGNED RO	REVISED -
	DRAWN SO	REVISED
PLOT SCALE = 100.0000' / in.	CHECKED JB	REVISED
PLOT DATE = 7/1/2020	DATE 12/08/2017	REVISED

STATE OF ILLINOIS
DEPARTMENT OF TRANSPORTATION

FAI 270 TRAFFIC CONTROL PLAN
ALTERNATIVE D-S3 PHASE 1A


SCALE: 1"=50' SHEET 2 OF 10 SHEETS STA. 740+00.00 TO STA. 755+00.00

F.A.I. RTE.	SECTION	COUNTY	TOTAL SHEETS	SHEET NO.
270	60B-1	MADISON	75	7
JOB NO. P-98-001-15		CONTRACT NO. 76J90		
ILLINOIS		FED. AID PROJECT		

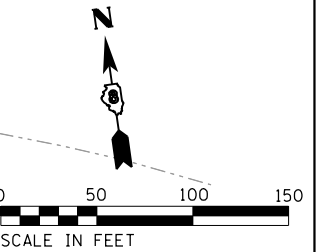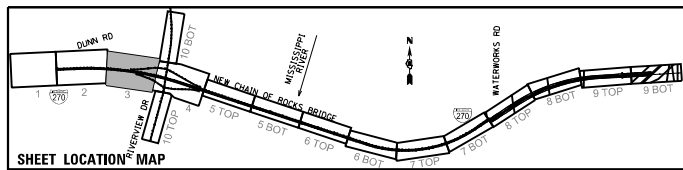

PLAN		BY		DATE
NOTED		SURVEYED		
NO.		PLOTTED		
		ALIGNMENT CHECKED		
		RT. OF WAY CHECKED		
		CADD FILE NAME		

PROFILE	SURVEYED _____	BY _____	DATE _____
	PLOTTED _____		
NOTE BOOK _____	GRADES CHECKED _____		
NO. _____	B.M. NOTED _____		
	STRUCTURE NOTAT'NS CH'KD _____		

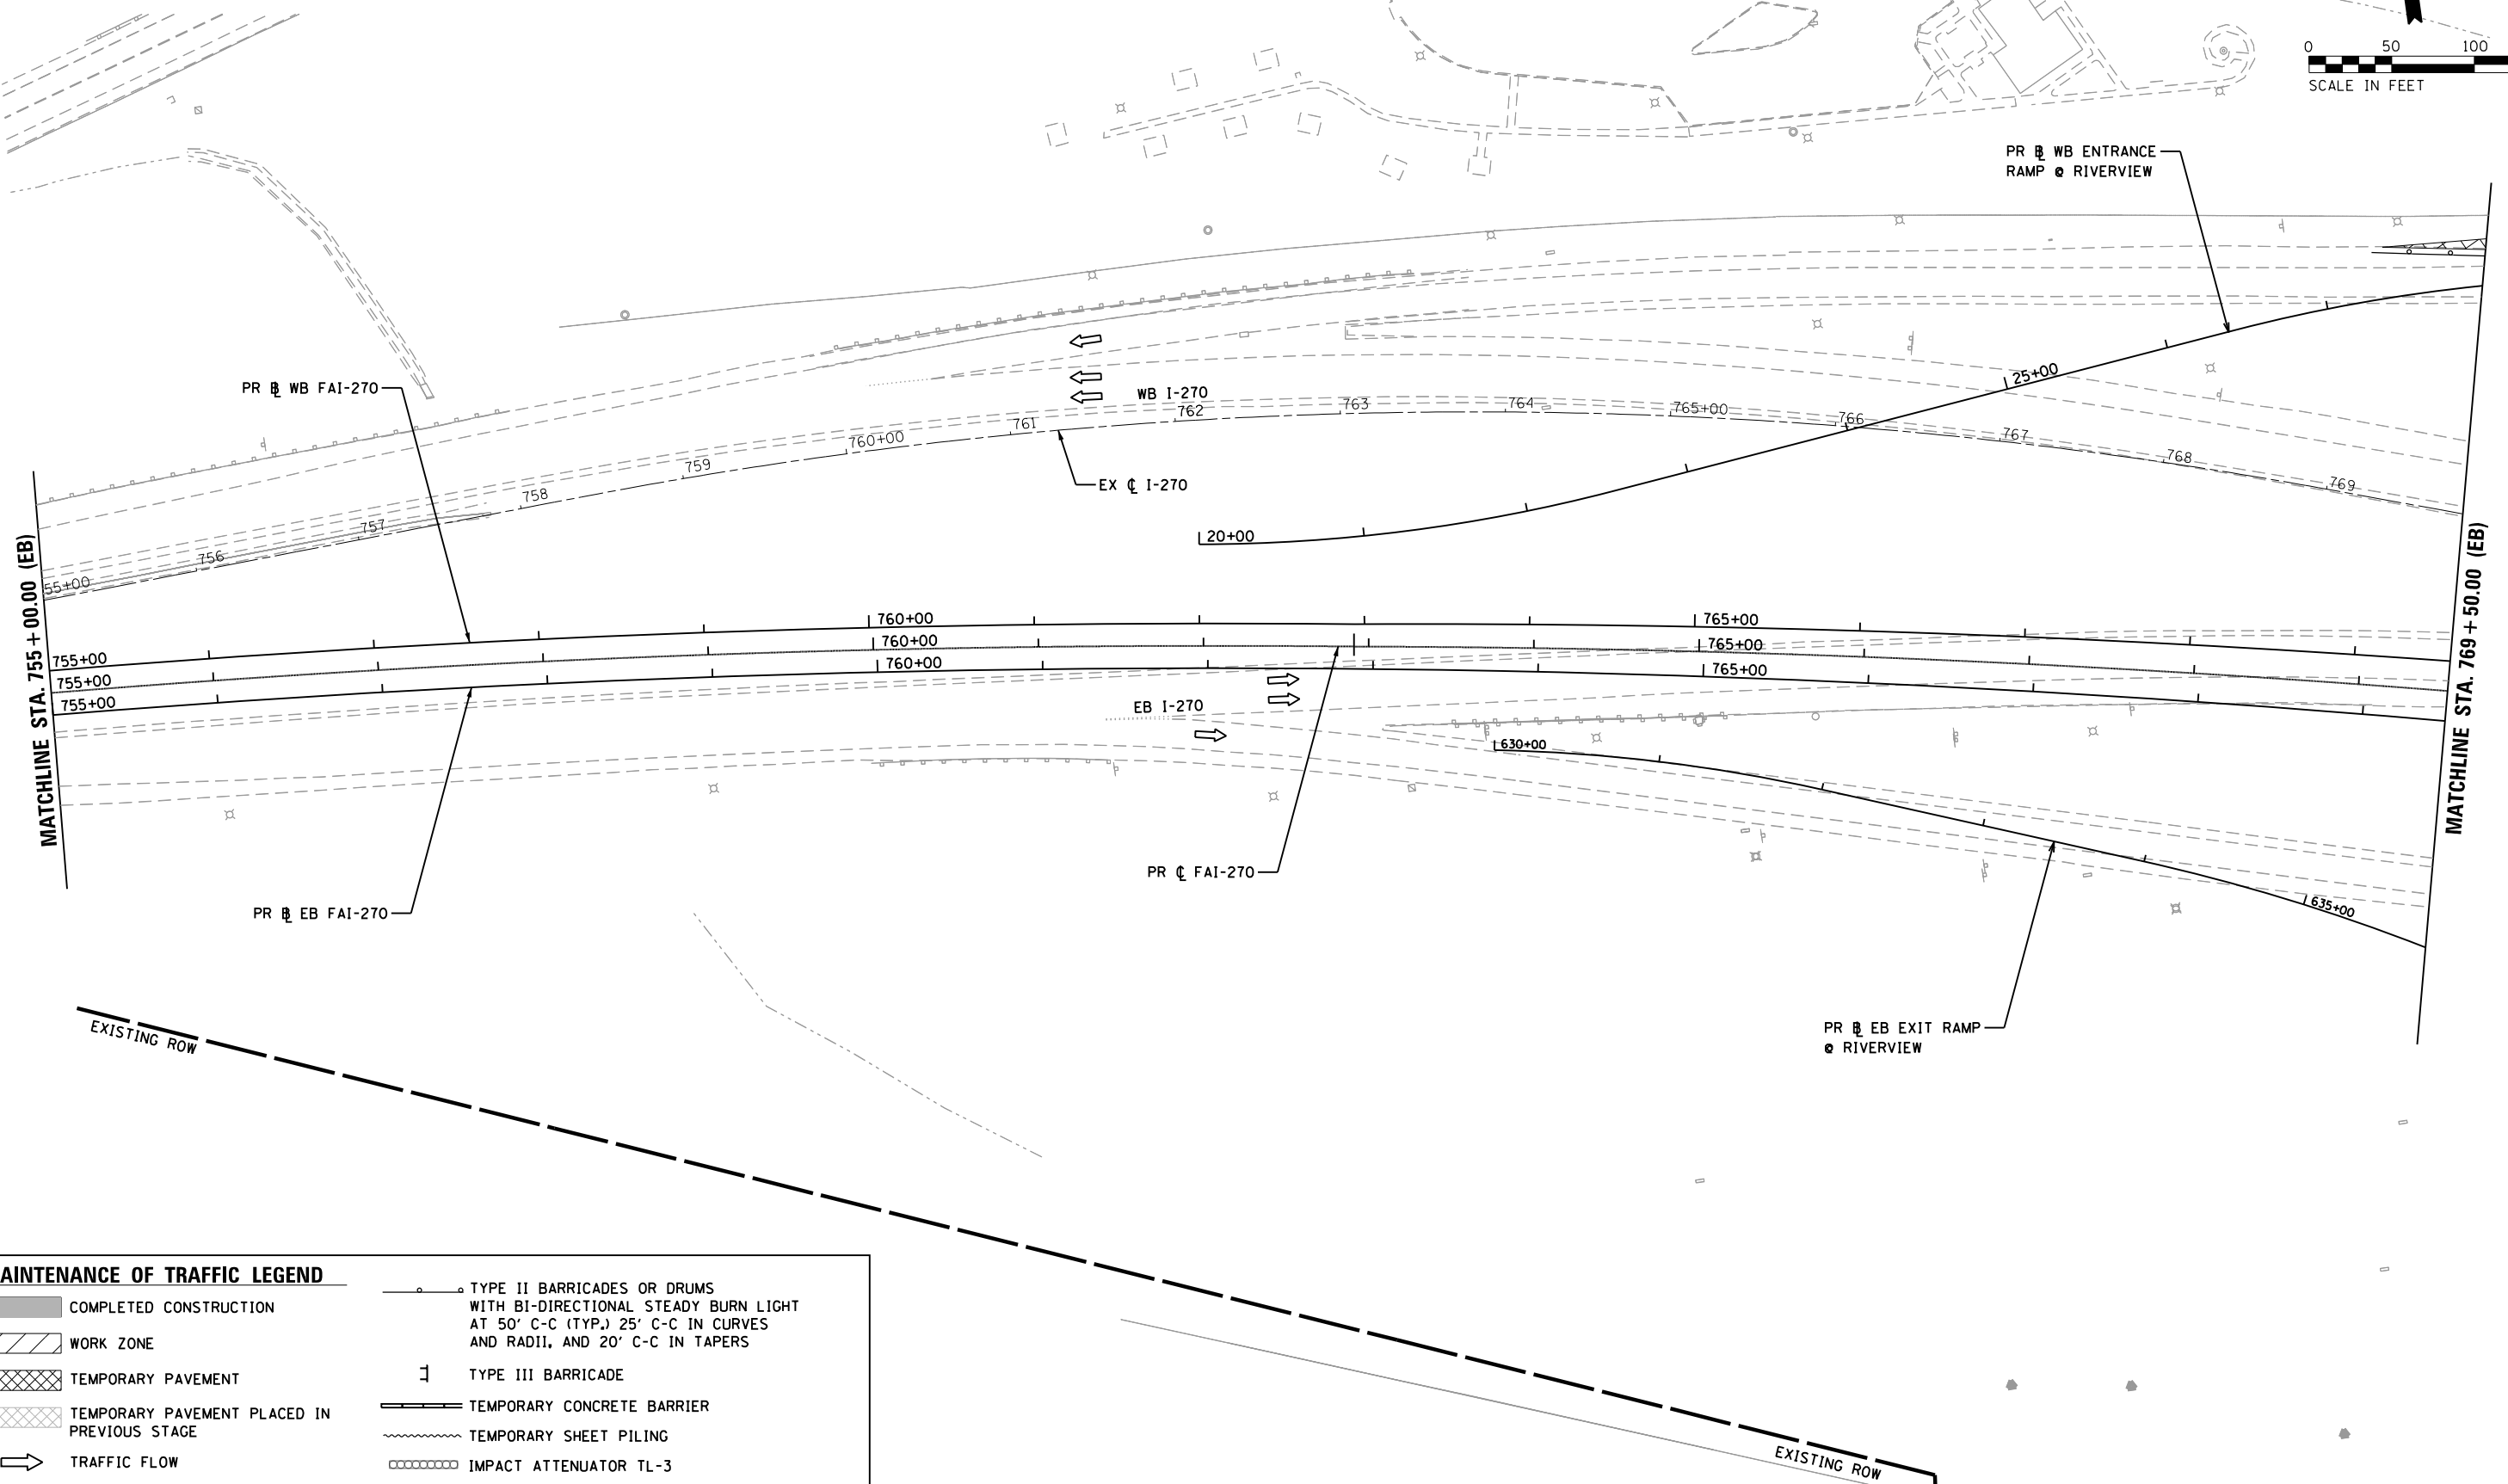

USER NAME = 35361	DESIGNED RO
	DRAWN SQ
PLOT SCALE = 100.0000' / in.	CHECKED JB
PLOT DATE = 7/1/2020	DATE 12/08/2017

DESIGNED	RO
DRAWN	SQ
CHECKED	JB
DATE	12/08/2017

REVISED	-
REVISED	
REVISED	
REVISED	

**STATE OF ILLINOIS
DEPARTMENT OF TRANSPORTATION**

DEPARTMENT OF TRANSPORTATION

**FAI 270 TRAFFIC CONTROL PLAN
ALTERNATIVE D-S3 PHASE 1A**

ALTERNATIVE D-S3 PHASE 1A

SCALE: 1"=50'	SHEET 3 OF 10 SHEETS	STA. 769+50.00 TO STA. 784+50.00
---------------	----------------------	----------------------------------

F.A.I. RTE.	SECTION	COUNTY	TOTAL SHEETS	SHEET NO.
270	60B-1	MADISON	75	8
JOB NO. P-98-001-15		CONTRACT NO. 76J90		
ILLINOIS FED. AID PROJECT				

RTE.	SECTION	COUNTY	SHEETS	NO.
270	60B-1	MADISON	75	8
JOB NO. P-98-001-15		CONTRACT NO. 76J90		

JOB NO. P-98-001-15	CONTRACT NO. 76J90
---------------------	--------------------

RTE.	SECTION	COUNTY	SHEETS	NO.
270	60B-1	MADISON	75	8
JOB NO. P-98-001-15		CONTRACT NO. 76J90		

RTE.	SECTION	COUNTY	SHEETS	NO.
270	60B-1	MADISON	75	8
JOB NO. P-98-001-15		CONTRACT NO. 76J90		

JOB NO. P-98-001-15	CONTRACT NO. 76J90
---------------------	--------------------

RTE.	SECTION	COUNTY	SHEETS	NO.
270	60B-1	MADISON	75	8
JOB NO. P-98-001-15		CONTRACT NO. 76J90		

ILLINOIS		FED. AID PROJECT
----------	--	------------------

PROFILE	SURVEYED _____	BY _____	DATE _____
NOTE BOOK	PLOTTED _____		
NO. _____	GRADES CHECKED _____		
	B.M. NOTED _____		
	STRUCTURE NOTATIONS CHKD _____		

MATCHLINE STA. 769 + 50.00 (EB)




F.A.I. RTE.	SECTION	COUNTY	TOTAL SHEETS	SHEET NO.
270	60B-1	MADISON	75	9
JOB NO. P-98-001-15		CONTRACT NO. 76J90		
ILLINOIS		FED. AID PROJECT		

PLAN	SURVEYED	BY	DATE
	PLOTTED		
	ALIGNED		
	CHECKED		
	FILED		
	NO.		

PROFILE	SURVEYED	BY	DATE
	PLOTTED		
	GRADES		
	CHECKED		
	STRUCTURE		
	NOTATIS		
	CHKD		
	NO.		

FILE NAME = p:\v\VAN40\PIV\NT01\parsons.com\Illinois State Documents\I-270 Phase 1\40 - Design\CAD\W01\Sheets\0376\98-sht-mot_DS3-PHA_06.dgn

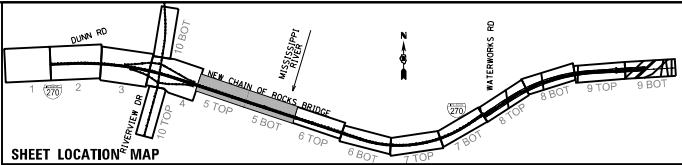

MAINTENANCE OF TRAFFIC LEGEND

COMPLETED CONSTRUCTION

WORK ZONE

TEMPORARY PAVEMENT

TEMPORARY PAVEMENT PLACED IN PREVIOUS STAGE

TRAFFIC FLOW

TYPE II BARRICADES OR DRUMS WITH BI-DIRECTIONAL STEADY BURN LIGHT AT 50' C-C (TYP.) 25' C-C IN CURVES AND RADII, AND 20' C-C IN TAPERS

TYPE III BARRICADE

TEMPORARY CONCRETE BARRIER

TEMPORARY SHEET PILING

IMPACT ATTENUATOR TL-3

A north arrow pointing upwards and a scale bar showing distances of 0, 50, 100, and 150 feet. The text 'SCALE IN FEET' is written below the scale bar.

A plan view of the road section from station 784+50.00 to 799+50.00. The diagram shows the road layout with stationing markers every 100 feet. It includes labels for 'MATCHLINE STA. 784 + 50.00 (EB)' and 'MATCHLINE STA. 799 + 50.00 (EB)'. The road is divided into lanes for 'WB I-270' (westbound) and 'EB I-270' (eastbound). There are also labels for 'PR EX I-270', 'PR WB FAI-270', 'PR EB FAI-270', and 'PR FAI-270'. The diagram shows the placement of temporary barriers and sheet piling.

A plan view of the road section from station 799+50.00 to 814+50.00. The diagram shows the road layout with stationing markers every 100 feet. It includes labels for 'MATCHLINE STA. 799 + 50.00 (EB)' and 'MATCHLINE STA. 814 + 50.00 (EB)'. The road is divided into lanes for 'WB I-270' (westbound) and 'EB I-270' (eastbound). There are also labels for 'PR EX I-270', 'PR WB FAI-270', 'PR EB FAI-270', and 'PR FAI-270'. The diagram shows the placement of temporary barriers and sheet piling.

USER NAME = 35361	DESIGNED RO	REVISED -
	DRAWN SO	REVISED
PLOT SCALE = 100.0000' / in.	CHECKED JB	REVISED
PLOT DATE = 7/1/2020	DATE 12/08/2017	REVISED

STATE OF ILLINOIS
DEPARTMENT OF TRANSPORTATION

FAI 270 TRAFFIC CONTROL PLAN
ALTERNATIVE D-S3 PHASE 1A


SCALE: 1"=50' SHEET 5 OF 10 SHEETS STA. 799+50.00 TO STA. 814+50.00

F.A.I. RTE.	SECTION	COUNTY	TOTAL SHEETS	SHEET NO.
270	60B-1	MADISON	75	10
JOB NO. P-98-001-15	CONTRACT NO. 76J90			
ILLINOIS FED. AID PROJECT				

PLAN	SURVEYED	BY	DATE
NOTE BOOK NO.	PLOTTED		
	ALIGNED		
	CHECKED		
	FILE NAME		




PROFILE	SURVEYED	BY	DATE
NOTE BOOK NO.	PLOTTED		
	GRADES CHECKED		
	STRUCTURE NOTATIONS CHECKED		

FILE NAME = p:\v\VAN40\PI\N10\lparsons.com\Illinois State Documents\I-270 Phase 1\40 - Design\CAD\W01\Sheets\0376\98-sht-mot_DS3-PHA_06.dgn

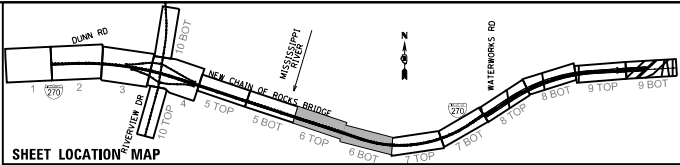

MAINTENANCE OF TRAFFIC LEGEND

- COMPLETED CONSTRUCTION
- WORK ZONE
- TEMPORARY PAVEMENT
- TEMPORARY PAVEMENT PLACED IN PREVIOUS STAGE
- TRAFFIC FLOW
- TYPE II BARRICADES OR DRUMS WITH BI-DIRECTIONAL STEADY BURN LIGHT AT 50' C-C (TYP.), 25' C-C IN CURVES AND RADII, AND 20' C-C IN TAPERS
- TYPE III BARRICADE
- TEMPORARY CONCRETE BARRIER
- TEMPORARY SHEET PILING
- IMPACT ATTENUATOR TL-3

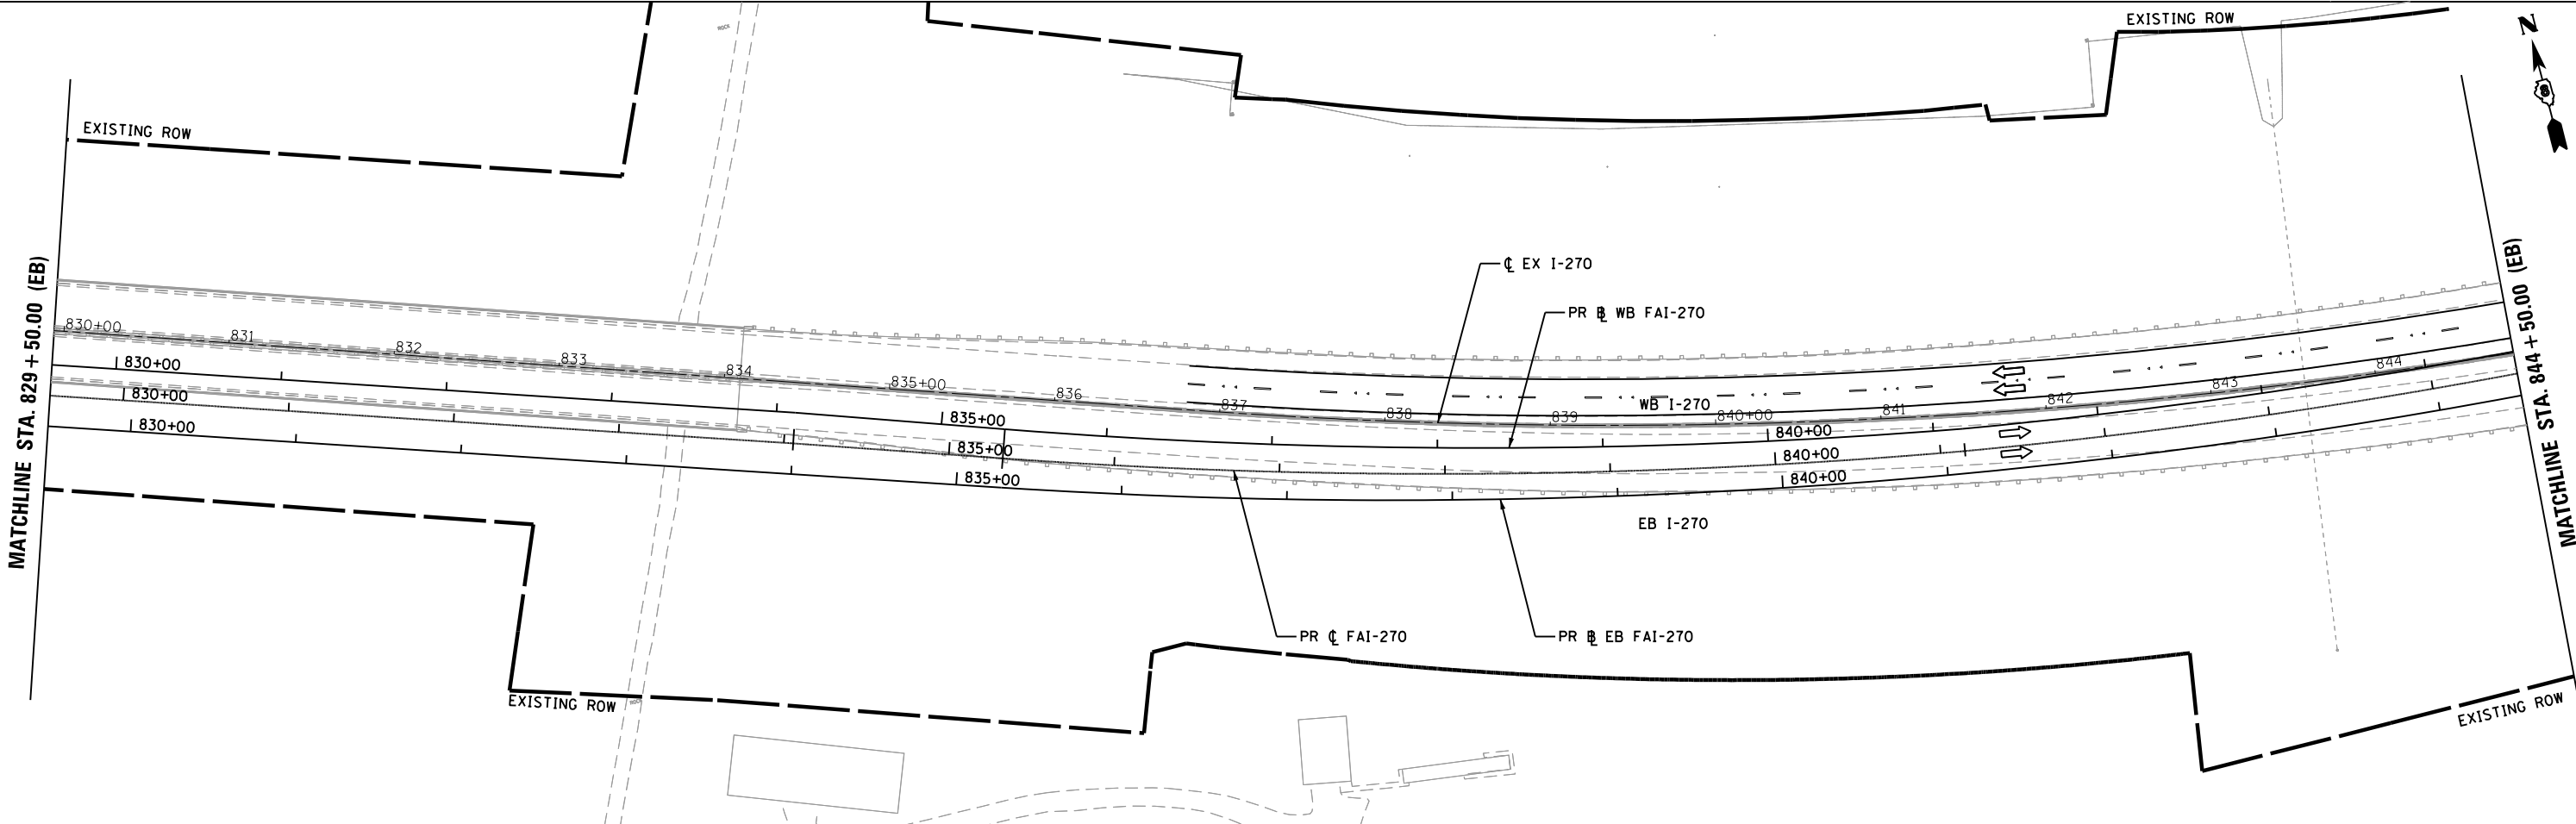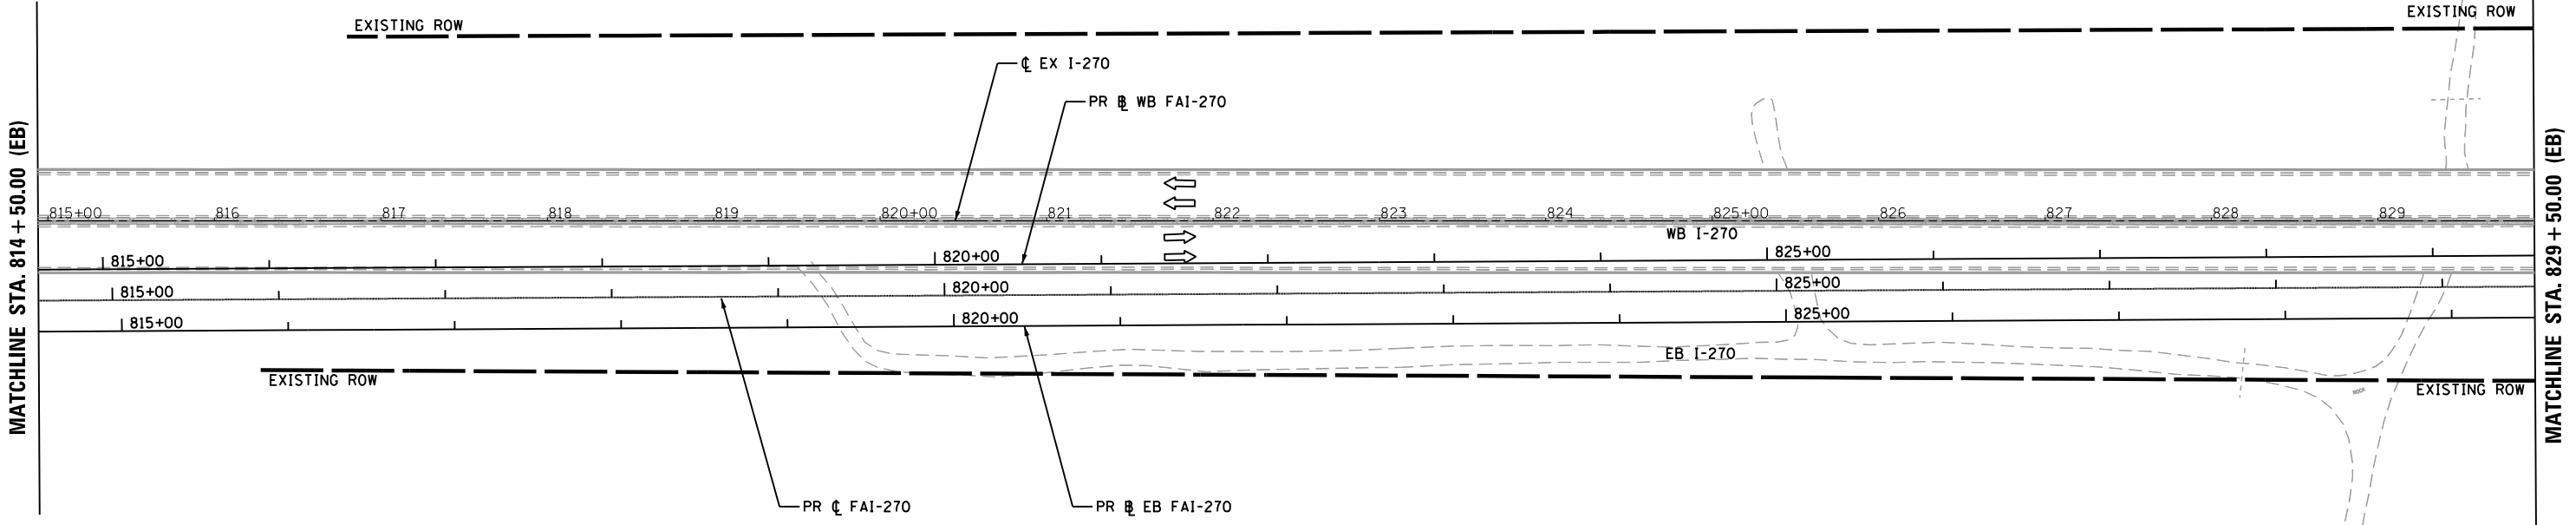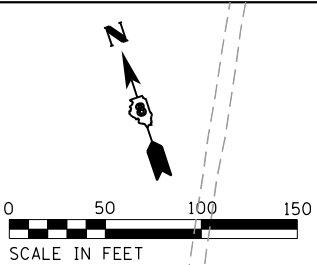

USER NAME = 35361	DESIGNED RO	REVISED -
	DRAWN SO	REVISED
PLOT SCALE = 100.0000' / 1"	CHECKED JB	REVISED
PLOT DATE = 7/1/2020	DATE 12/08/2017	REVISED



STATE OF ILLINOIS
DEPARTMENT OF TRANSPORTATION

FAI 270 TRAFFIC CONTROL PLAN
ALTERNATIVE D-S3 PHASE 1A

SCALE: 1"=50' SHEET 6 OF 10 SHEETS STA. 814+50.00 TO STA. 844+50.00

F.A.I. RTE.	SECTION	COUNTY	TOTAL SHEETS	SHEET NO.
270	60B-1	MADISON	75	11
JOB NO. P-98-001-15		CONTRACT NO. 76J90		
ILLINOIS		FED. AID PROJECT		

FILE NAME = p:\v\VANVADIP\INT01\parsons\cont\Illinois State Documents\I-270 Phase 1\40 - Design\CAO\MOI\Sheets\0876\98-sht-mot-D53-PHA_08.dgn

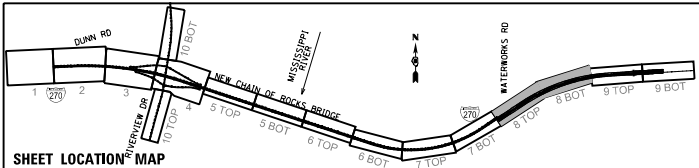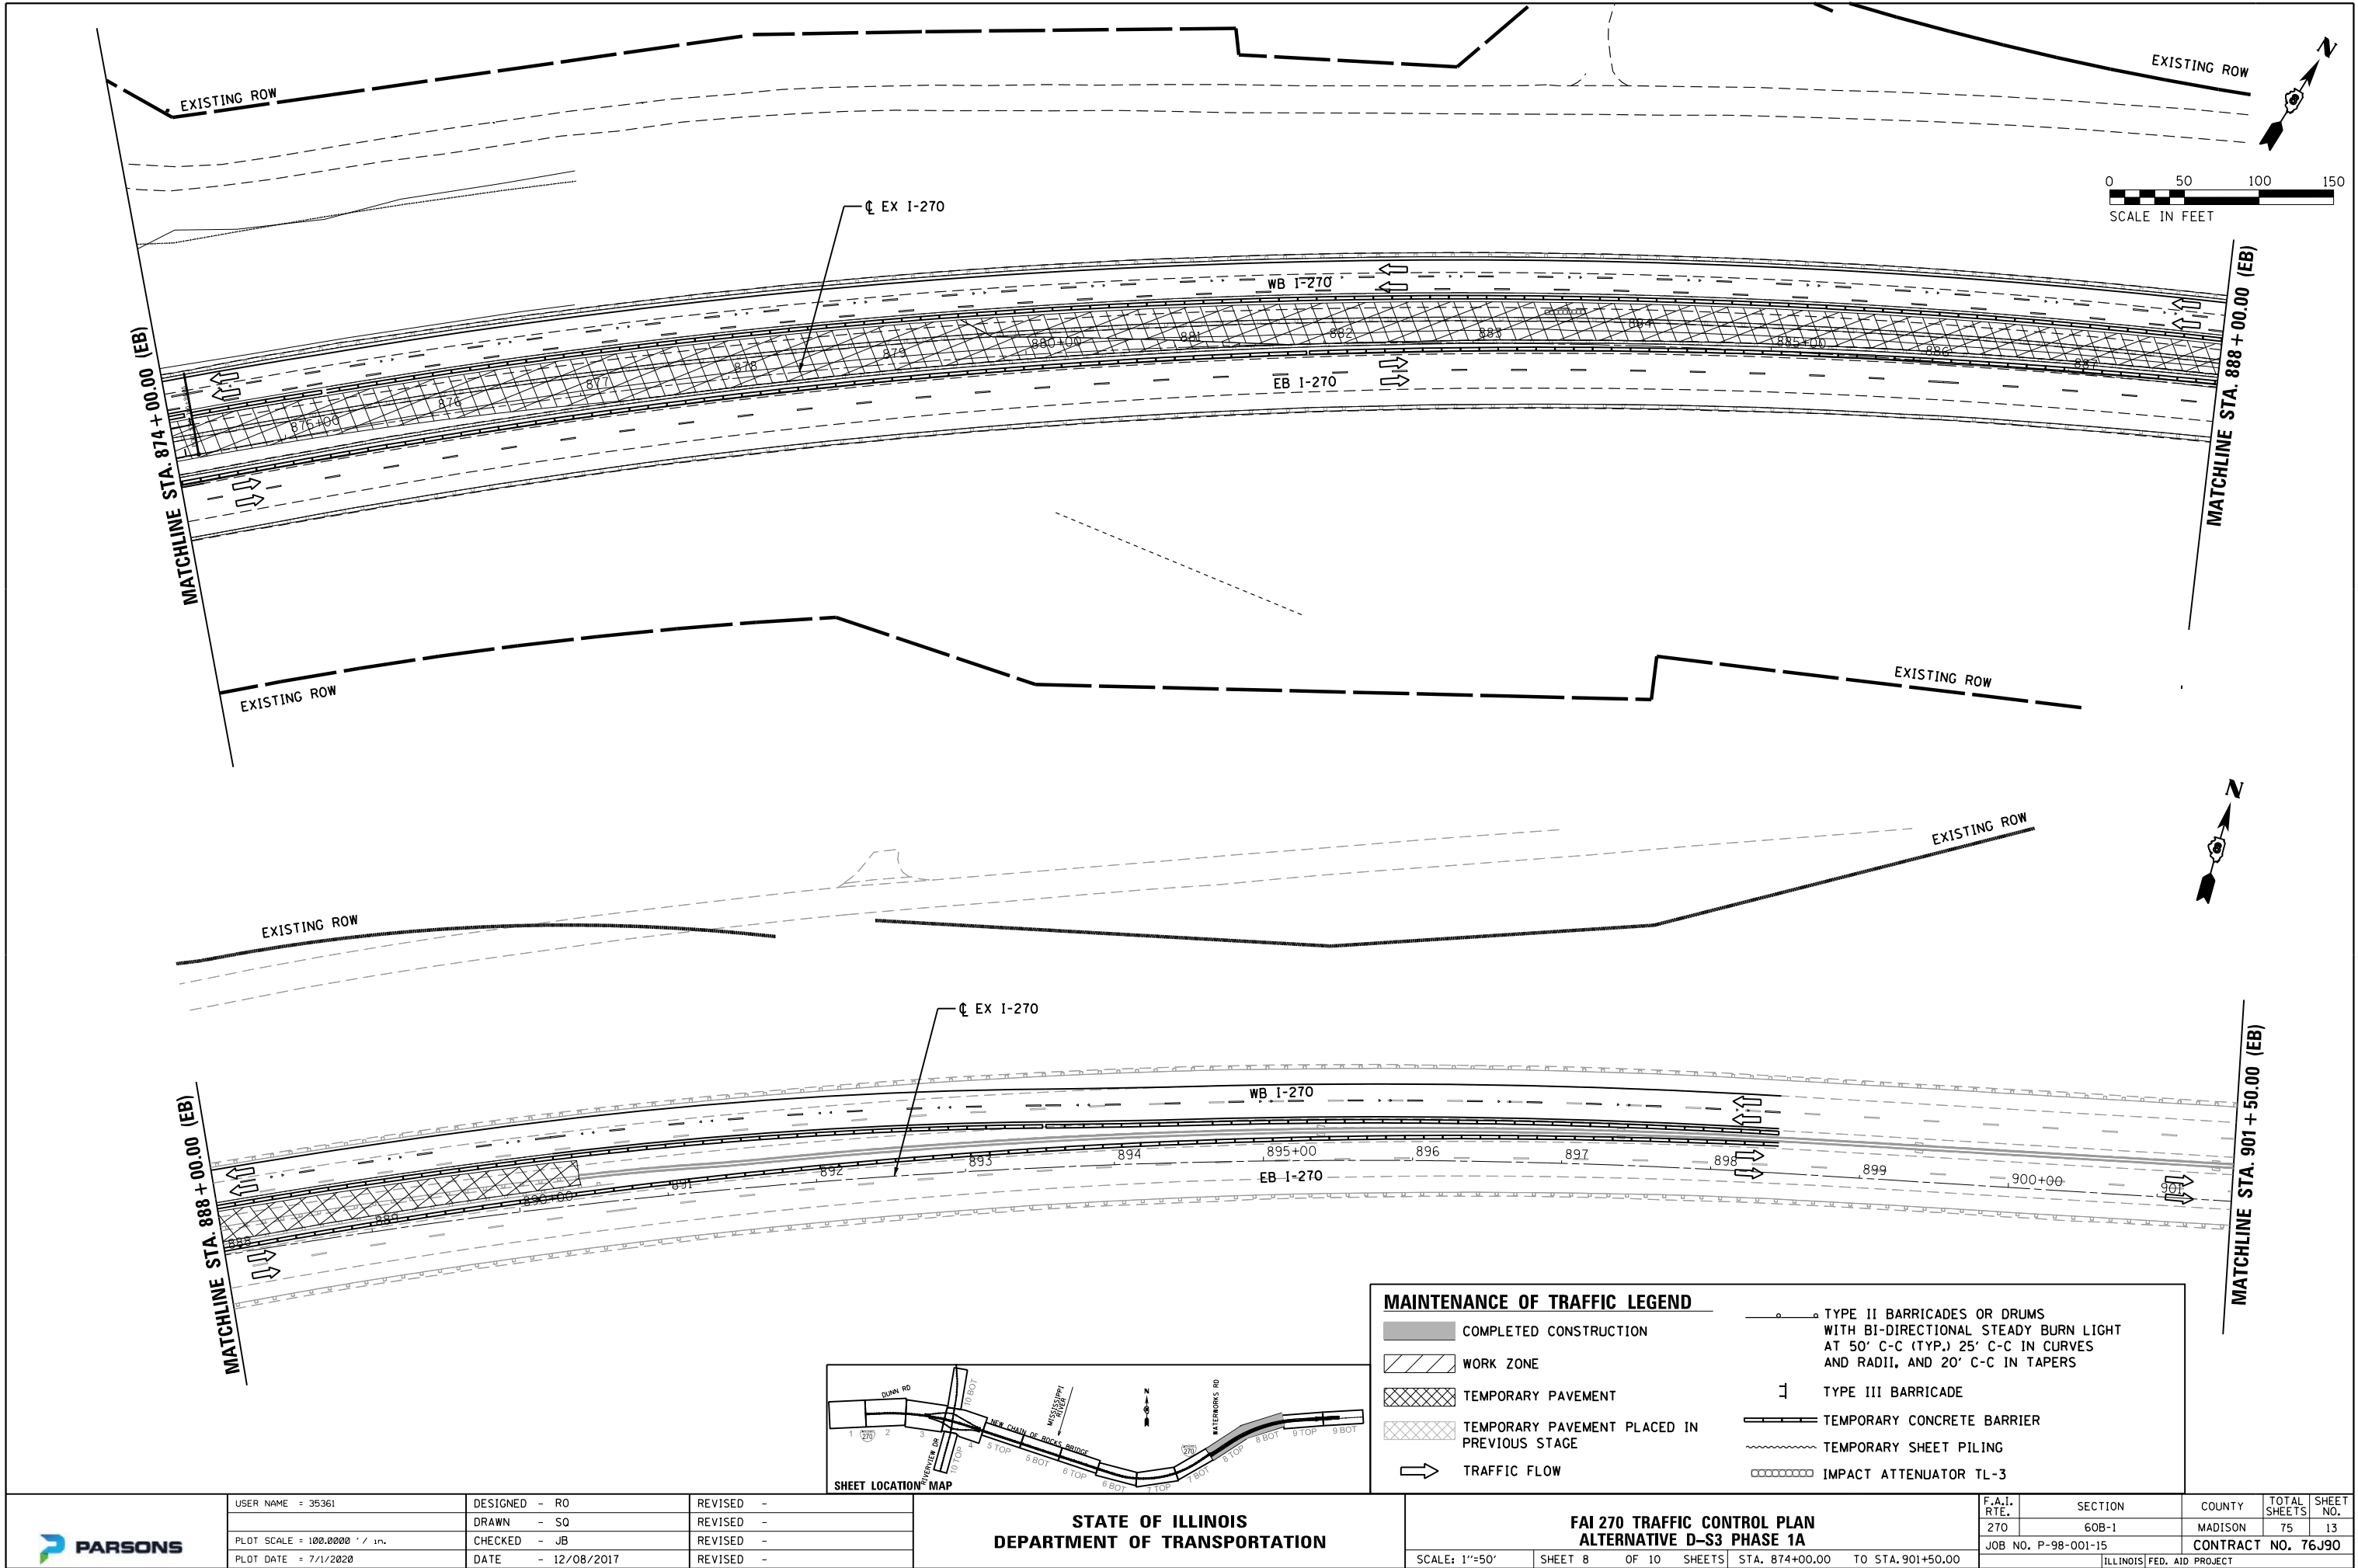

MAINTENANCE OF TRAFFIC LEGEND	
	COMPLETED CONSTRUCTION
	WORK ZONE
	TEMPORARY PAVEMENT
	TEMPORARY PAVEMENT PLACED IN PREVIOUS STAGE
	TRAFFIC FLOW
	TYPE II BARRICADES OR DRUMS WITH BI-DIRECTIONAL STEADY BURN LIGHT AT 50' C-C (TYP.) 25' C-C IN CURVES AND RADII, AND 20' C-C IN TAPERS
	TYPE III BARRICADE
	TEMPORARY CONCRETE BARRIER
	TEMPORARY SHEET PILING
	IMPACT ATTENUATOR TL-3



USER NAME = 35361	DESIGNED - RO	REVISED -
	DRAWN - SO	REVISED -
PLOT SCALE = 100.0000' / in.	CHECKED - JB	REVISED -
PLOT DATE = 7/1/2020	DATE - 12/08/2017	REVISED -



STATE OF ILLINOIS
DEPARTMENT OF TRANSPORTATION

FAI 270 TRAFFIC CONTROL PLAN
ALTERNATIVE D-S3 PHASE 1A

SCALE: 1"=50' SHEET 8 OF 10 SHEETS STA. 874+00.00 TO STA. 901+50.00

F.A.I. RTE.	SECTION	COUNTY	TOTAL SHEETS	SHEET NO.
270	60B-1	MADISON	75	13
JOB NO. P-98-001-15		CONTRACT NO. 76J90		
ILLINOIS		FED. AID PROJECT		

FILE NAME = p:\v\VANU01P\INT01\parsons.com\Illinois State Documents\I-270 Phase 1\40 - Design\CAO\W01\Sheets\0876J90-sht-mot_DS3-Ph1A_09.dgn

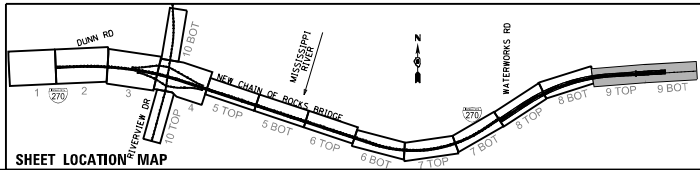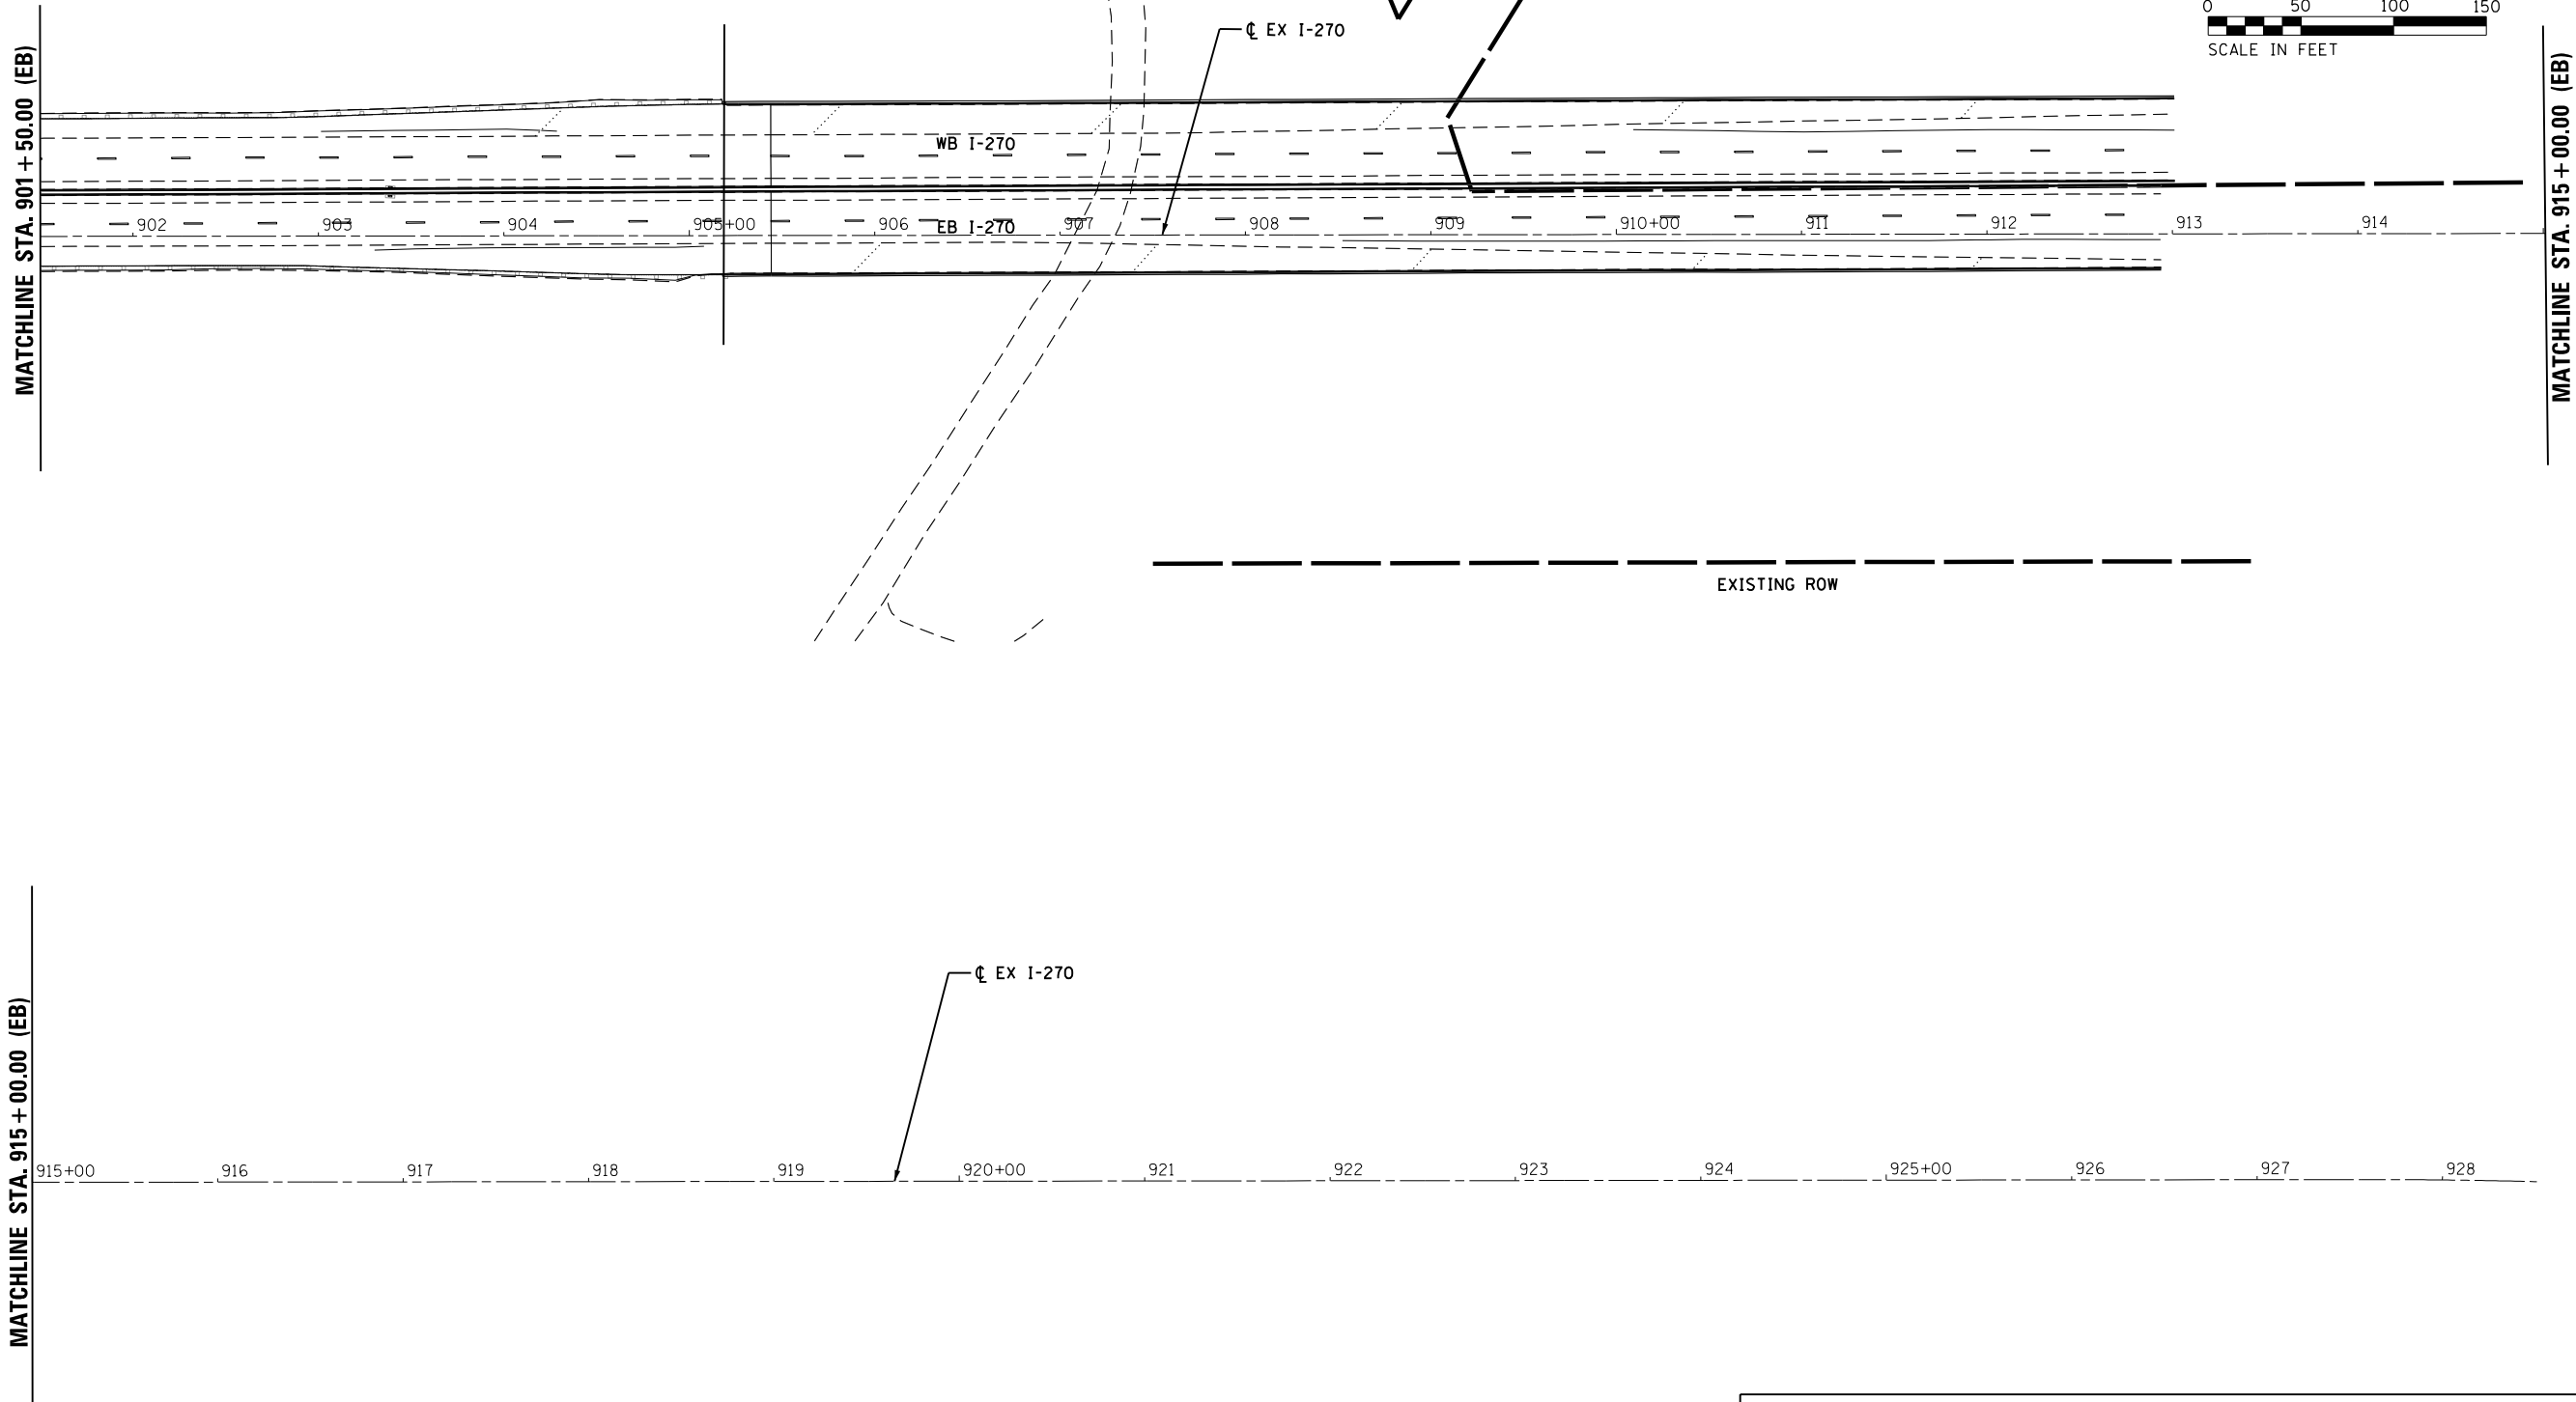

MAINTENANCE OF TRAFFIC LEGEND

	COMPLETED CONSTRUCTION		TYPE II BARRICADES OR DRUMS WITH BI-DIRECTIONAL STEADY BURN LIGHT AT 50' C-C (TYP.) 25' C-C IN CURVES AND RADII, AND 20' C-C IN TAPERS
	WORK ZONE		TYPE III BARRICADE
	TEMPORARY PAVEMENT		TEMPORARY CONCRETE BARRIER
	TEMPORARY PAVEMENT PLACED IN PREVIOUS STAGE		TEMPORARY SHEET PILING
	TRAFFIC FLOW		IMPACT ATTENUATOR TL-3

F.A.I. RTE.	SECTION	COUNTY	TOTAL SHEETS	SHEET NO.
270	60B-1	MADISON	75	14
JOB NO. P-98-001-15		CONTRACT NO. 76J90		
ILLINOIS FED. AID PROJECT				



USER NAME = 35361	DESIGNED - RO	REVISED -
	DRAWN - SO	REVISED -
PLOT SCALE = 100.0000' / in.	CHECKED - JB	REVISED -
PLOT DATE = 7/1/2020	DATE - 12/08/2017	REVISED -

STATE OF ILLINOIS
DEPARTMENT OF TRANSPORTATION

FAI 270 TRAFFIC CONTROL PLAN
ALTERNATIVE D-S3 PHASE 1A

SCALE: 1"=50' SHEET 9 OF 10 SHEETS STA. 901+50.00 TO STA.

PROFILE	SURVEYED _____	BY _____	DATE _____
	PLOTTED _____		
NOTE BOOK _____	GRADES CHECKED _____		
NO. _____	B.M. NOTED _____		
	STRUCTURE NOTAT'NS CH'KD _____		

The drawing is a plan view of a bridge project. At the top, a 'SHEET LOCATION MAP' shows the project area within a larger road network. The map includes labels for 'DUNN RD', 'RIVERVIEW DR', 'WATERWORKS RD', and 'NEW CHAIN OF BRIDGE'. The project area is highlighted in yellow. The main drawing shows a plan view of the bridge crossing a river. The river is labeled 'RIVERVIEW'. The bridge is labeled 'NEW CHAIN OF BRIDGE'. The drawing includes stationing from 300+00 to 302+00. The 'EXISTING ROW' (Right of Way) is shown as a dashed line. The 'NEW CHAIN OF BRIDGE' is shown as a solid line. The drawing is a plan view showing the layout of the bridge and the surrounding area.


**STATE OF ILLINOIS
DEPARTMENT OF TRANSPORTATION**

F.A.I. RTE.	SECTION	COUNTY	TOTAL SHEETS	SHEET NO.
270	60B-1	MADISON	75	15
JOB NO. P-98-001-15		CONTRACT NO. 76J90		
ILLINOIS		FED. AID PROJECT		

PLAN	SURVEYED	DATE
NOTE BOOK NO.	PLOTTED	BY
	ALIGNED	
	CHECKED	
	FILE NAME	



PROFILE	SURVEYED	DATE
NOTE BOOK NO.	PLOTTED	BY
	GRADES CHECKED	
	STRUCTURE NOTATIONS CHKD	

FILE NAME = p:\v\VAN40P\WIN70\personscm\illinois State Documents\I-270 Phase 1\40 - Design\CAD\W01\Sheets\0376\98-sht-mot_053-PHB_01.dgn

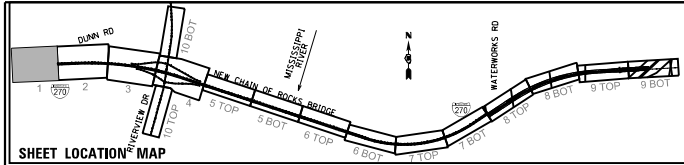

MAINTENANCE OF TRAFFIC LEGEND

	COMPLETED CONSTRUCTION		TYPE II BARRICADES OR DRUMS WITH BI-DIRECTIONAL STEADY BURN LIGHT AT 50' C-C (TYP.) 25' C-C IN CURVES AND RADII, AND 20' C-C IN TAPERS
	WORK ZONE		TYPE III BARRICADE
	TEMPORARY PAVEMENT		TEMPORARY CONCRETE BARRIER
	TEMPORARY PAVEMENT PLACED IN PREVIOUS STAGE		TEMPORARY SHEET PILING
	TRAFFIC FLOW		IMPACT ATTENUATOR TL-3

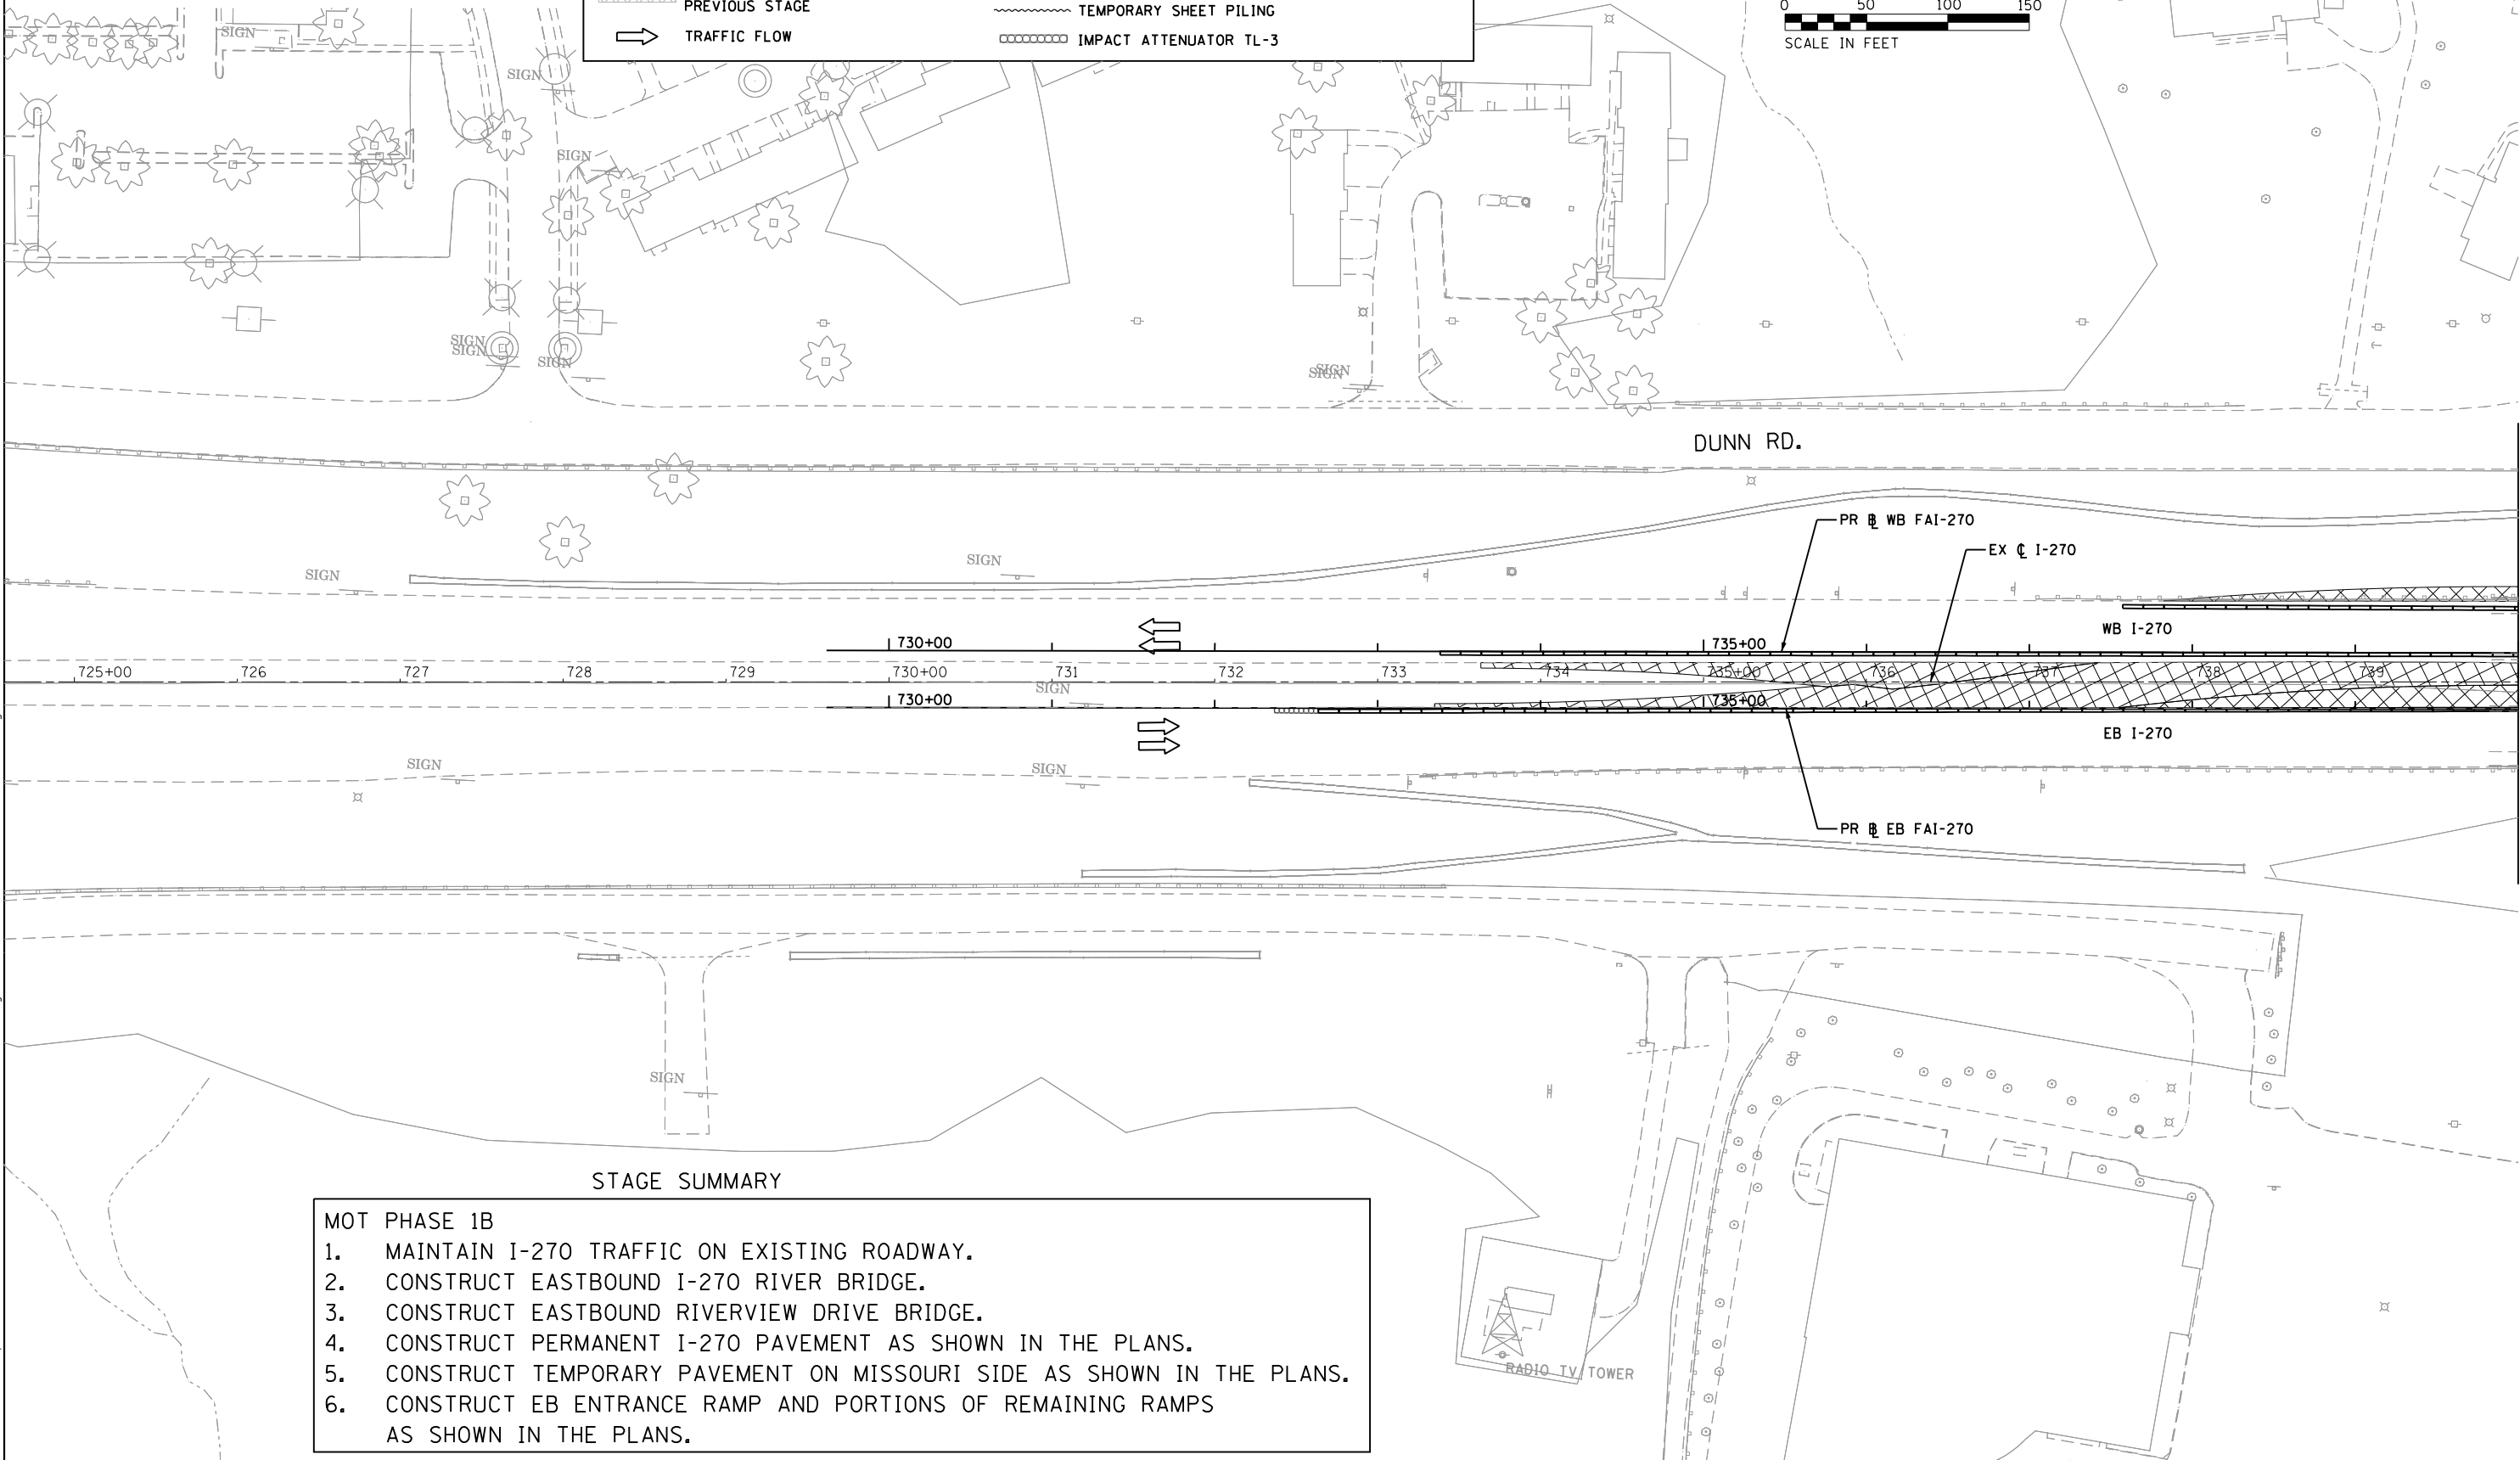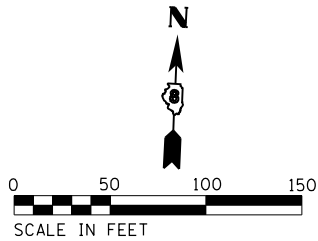

STAGE SUMMARY

- MOT PHASE 1B
1. MAINTAIN I-270 TRAFFIC ON EXISTING ROADWAY.
 2. CONSTRUCT EASTBOUND I-270 RIVER BRIDGE.
 3. CONSTRUCT EASTBOUND RIVERVIEW DRIVE BRIDGE.
 4. CONSTRUCT PERMANENT I-270 PAVEMENT AS SHOWN IN THE PLANS.
 5. CONSTRUCT TEMPORARY PAVEMENT ON MISSOURI SIDE AS SHOWN IN THE PLANS.
 6. CONSTRUCT EB ENTRANCE RAMP AND PORTIONS OF REMAINING RAMPS AS SHOWN IN THE PLANS.



USER NAME = 35361	DESIGNED RO	REVISED -
PLOT SCALE = 100.0000' / in.	DRAWN SO	REVISED
PLOT DATE = 7/1/2020	CHECKED JB	REVISED
	DATE 12/08/2017	REVISED

STATE OF ILLINOIS
DEPARTMENT OF TRANSPORTATION


FAI 270 TRAFFIC CONTROL PLAN
ALTERNATIVE D-S3 PHASE 1B

SCALE: 1"=50' SHEET 1 OF 10 SHEETS STA. 740+00.00 TO STA. 755+00.00


F.A.I. RTE.	SECTION	COUNTY	TOTAL SHEETS	SHEET NO.
270	60B-1	MADISON	75	16
JOB NO. P-98-001-15		CONTRACT NO. 76J90		
ILLINOIS FED. AID PROJECT				

PROFILE	SURVEYED _____	BY _____	DATE _____
	PLOTTED _____		
NOTE BOOK	GRADES CHECKED _____		
	B.M. NOTED _____		
NO. _____	STRUCTURE NOTATIONS CH'KD _____		

FILE NAME = P

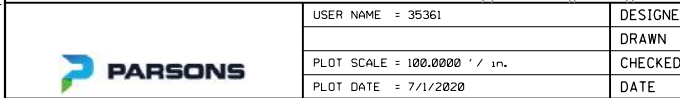

D	RO	REVISED -	STATE OF ILLINOIS DEPARTMENT OF TRANSPORTATION
	SQ	REVISED	
	JB	REVISED	
	12/08/2017	REVISED	


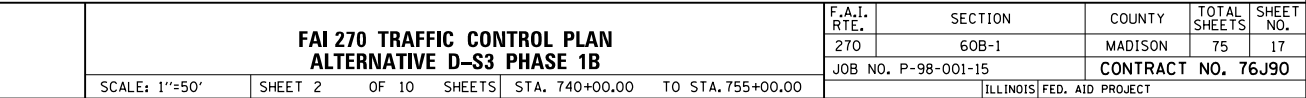


	USER NAME = 35361	DESIGNED RO	REVISED -	STATE OF ILLINOIS DEPARTMENT OF TRANSPORTATION	FAI 270 TRAFFIC CONTROL PLAN ALTERNATIVE D-S3 PHASE 1B				F.A.I. RTE.	SECTION	COUNTY	TOTAL SHEETS	SHEET NO.
		DRAWN SQ	REVISED						270	60B-1	MADISON	75	18
	PLOT SCALE = 100.0000' / 1in.	CHECKED JB	REVISED		JOB NO. P-98-001-15		CONTRACT NO. 76J90						
	PLOT DATE = 7/1/2020	DATE 12/08/2017	REVISED		SCALE: 1"=50'	SHEET 3 OF 10 SHEETS	STA. 755+00.00 TO STA. 769+50.00		ILLINOIS FED. AID PROJECT				

PLAN	SURVEYED	BY	DATE
NOTE BOOK	ALIGNED		
NO.	CADD FILE NAME		

PROFILE	SURVEYED	BY	DATE
NOTE BOOK	GRADES CHECKED		
NO.	STRUCTURE NOTATIONS CHKD		

FILE NAME = p:\v\VANU40P\IN\70\Parsons\com\Illinois State Documents\I-270 Phase 1\40 - Design\CAD\W01\Sheets\0376\98-sht-mot-D33-PHB.dgn

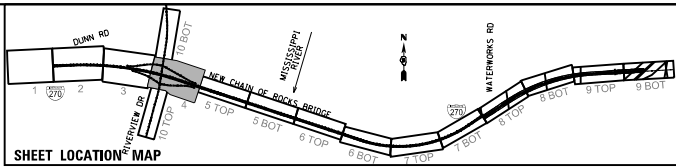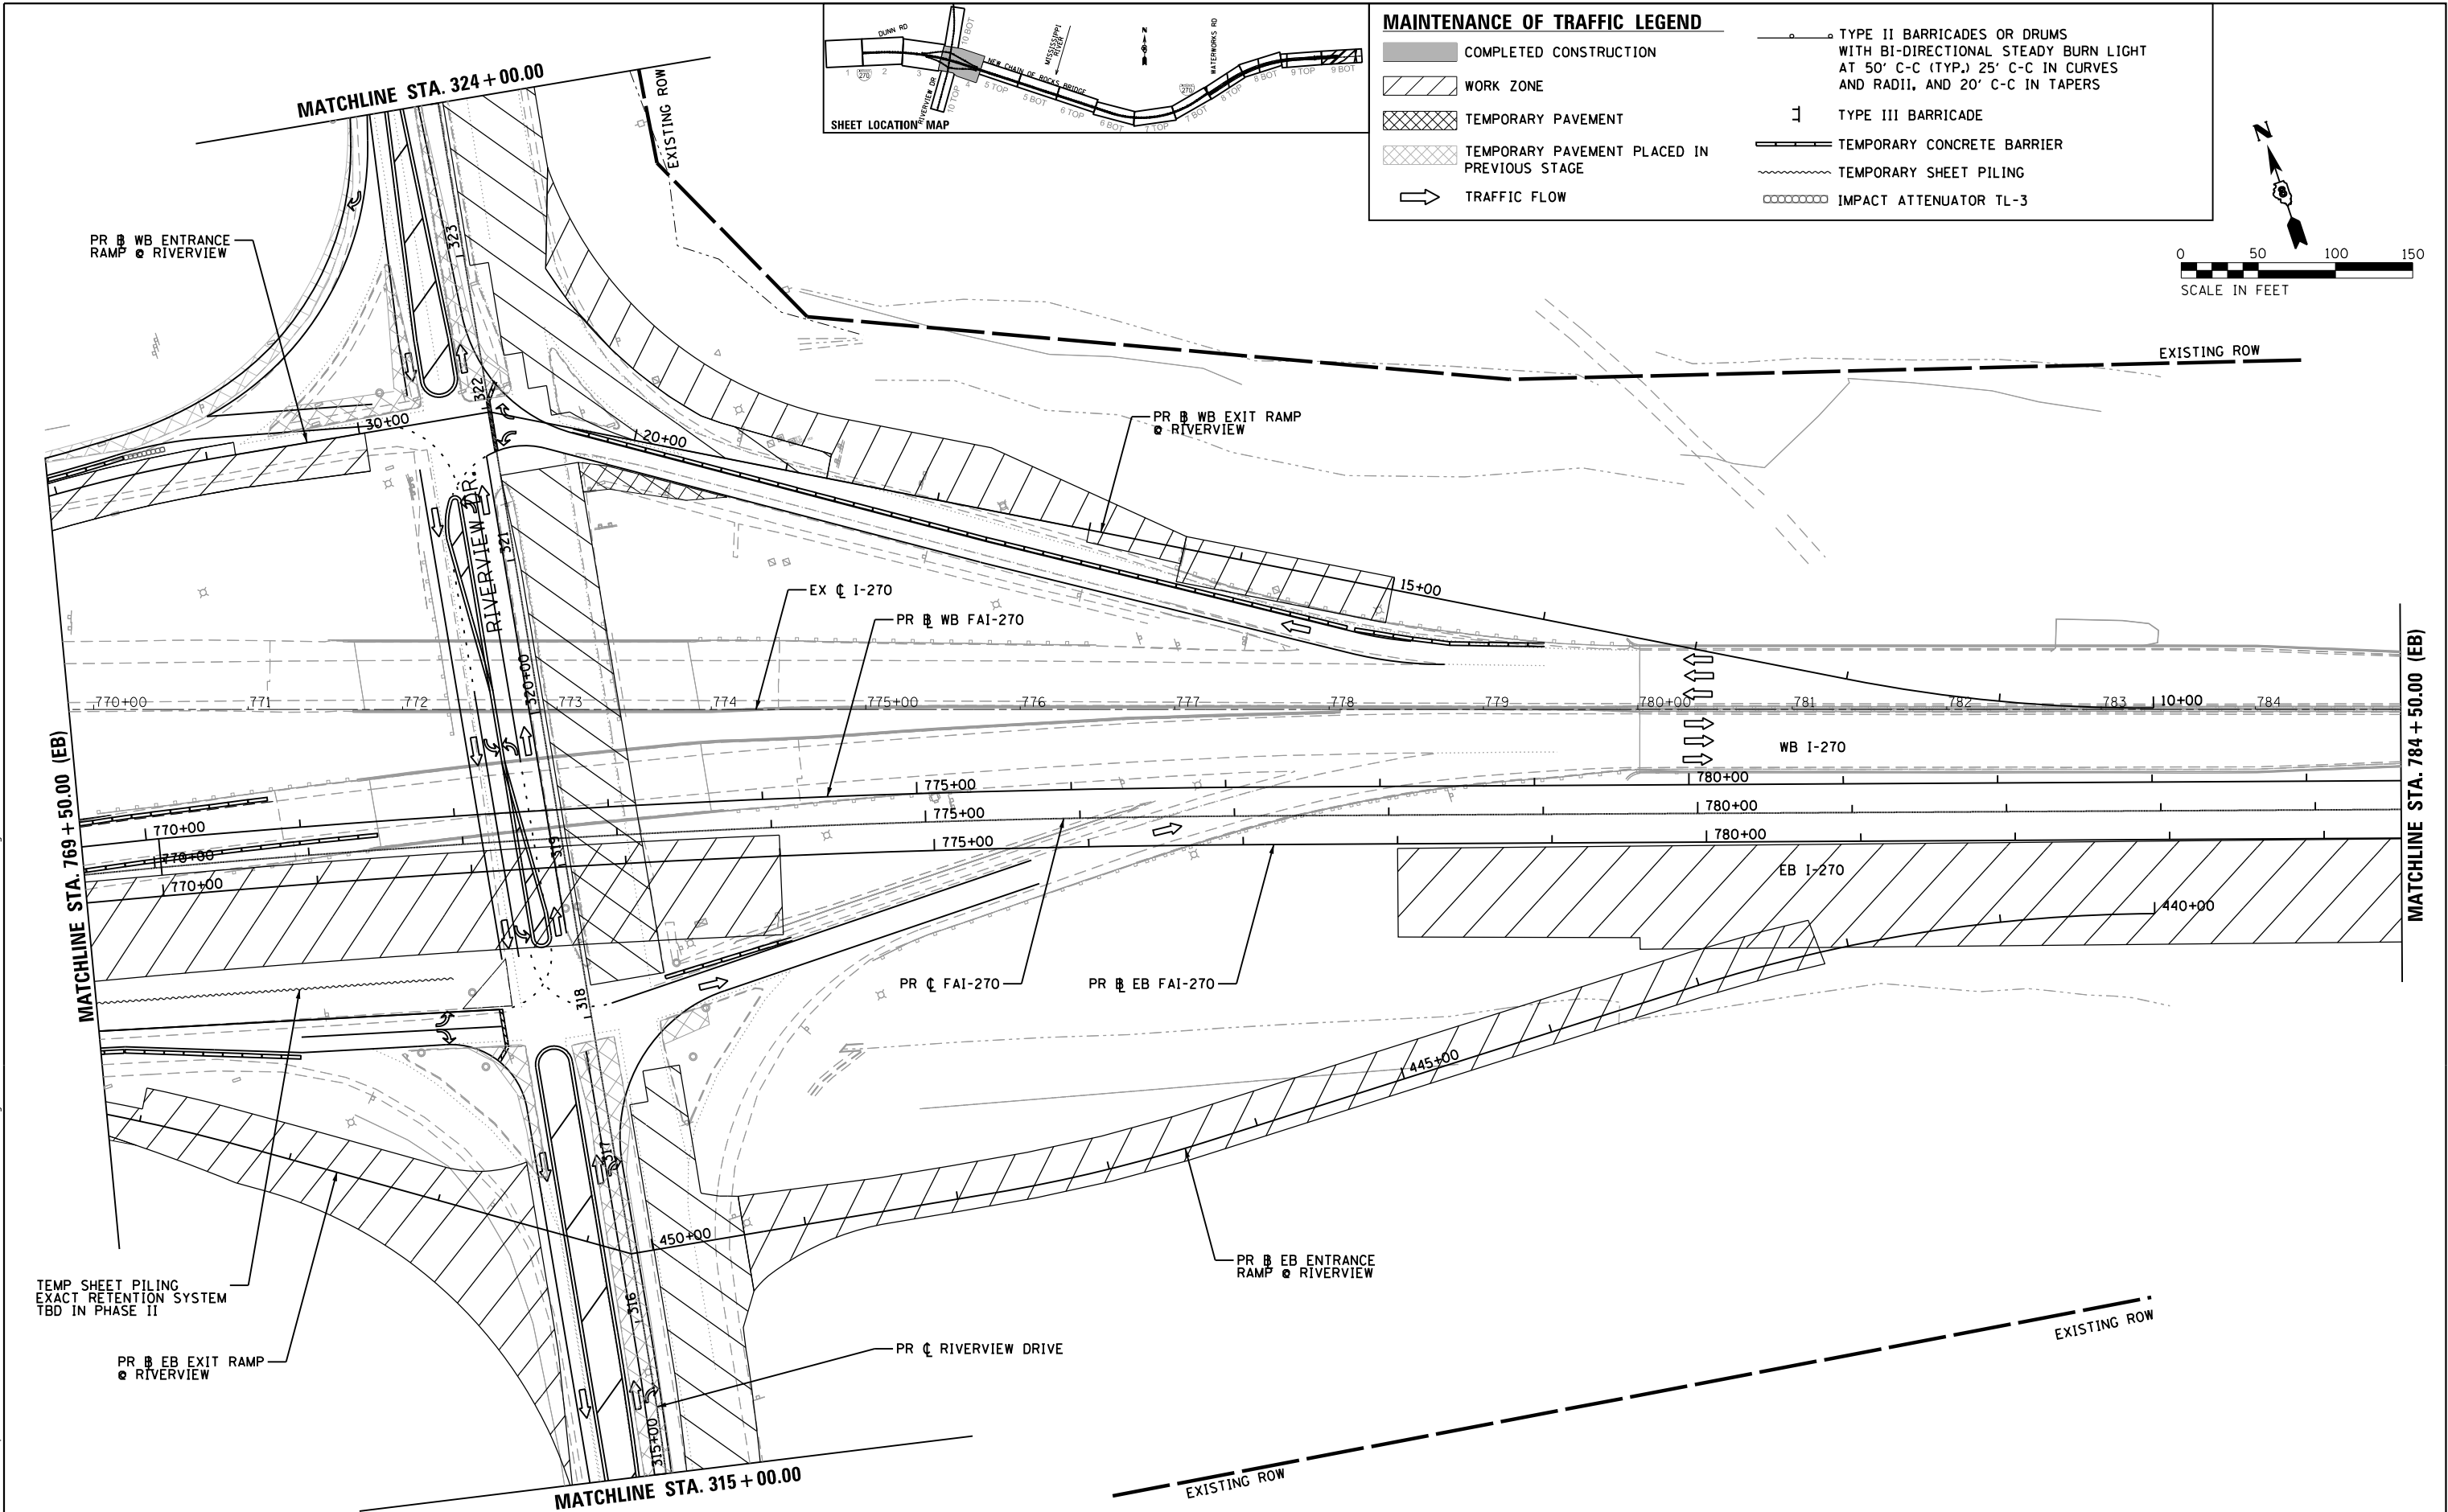

MAINTENANCE OF TRAFFIC LEGEND	
	COMPLETED CONSTRUCTION
	WORK ZONE
	TEMPORARY PAVEMENT
	TEMPORARY PAVEMENT PLACED IN PREVIOUS STAGE
	TRAFFIC FLOW
	TYPE II BARRICADES OR DRUMS WITH BI-DIRECTIONAL STEADY BURN LIGHT AT 50' C-C (TYP.) 25' C-C IN CURVES AND RADII, AND 20' C-C IN TAPERS
	TYPE III BARRICADE
	TEMPORARY CONCRETE BARRIER
	TEMPORARY SHEET PILING
	IMPACT ATTENUATOR TL-3

0 50 100 150
SCALE IN FEET



USER NAME = 35361	DESIGNED RO	REVISED -
PLOT SCALE = 100.0000' / in.	DRAWN SO	REVISED
PLOT DATE = 7/1/2020	CHECKED JB	REVISED
	DATE 12/08/2017	REVISED

STATE OF ILLINOIS
DEPARTMENT OF TRANSPORTATION

FAI 270 TRAFFIC CONTROL PLAN
ALTERNATIVE D-S3 PHASE 1B


SCALE: 1"=50' SHEET 4 OF 10 SHEETS STA. 769+50.00 TO STA. 784+50.00

F.A.I. RTE.	SECTION	COUNTY	TOTAL SHEETS	SHEET NO.
270	60B-1	MADISON	75	19
JOB NO. P-98-001-15		CONTRACT NO. 76J90		
ILLINOIS FED. AID PROJECT				

PLAN	SURVEYED	BY	DATE
NO.	PLOTTED		
	ALIGNED		
	CHECKED		
	FILED		
	CADD FILE NAME		




PROFILE	SURVEYED	BY	DATE
NO.	PLOTTED		
	GRADES		
	CHECKED		
	STRUCTURE		
	NOTATIS		
	CHKD		

FILE NAME = p:\v\VAN40\PI\INT01\parsons.com\Illinois State Documents\I-270 Phase 1\40 - Design\CAD\NOT\Sheets\0376198-sht-mot.DS3-PHB.06.dgn

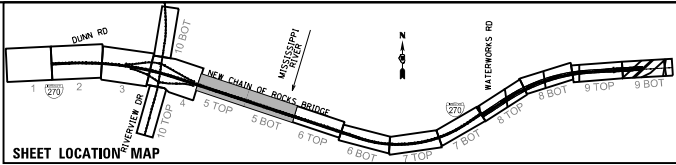

MAINTENANCE OF TRAFFIC LEGEND

- COMPLETED CONSTRUCTION
- WORK ZONE
- TEMPORARY PAVEMENT
- TEMPORARY PAVEMENT PLACED IN PREVIOUS STAGE
- TRAFFIC FLOW
- TYPE II BARRICADES OR DRUMS WITH BI-DIRECTIONAL STEADY BURN LIGHT AT 50' C-C (TYP.) 25' C-C IN CURVES AND RADII, AND 20' C-C IN TAPERS
- TYPE III BARRICADE
- TEMPORARY CONCRETE BARRIER
- TEMPORARY SHEET PILING
- IMPACT ATTENUATOR TL-3

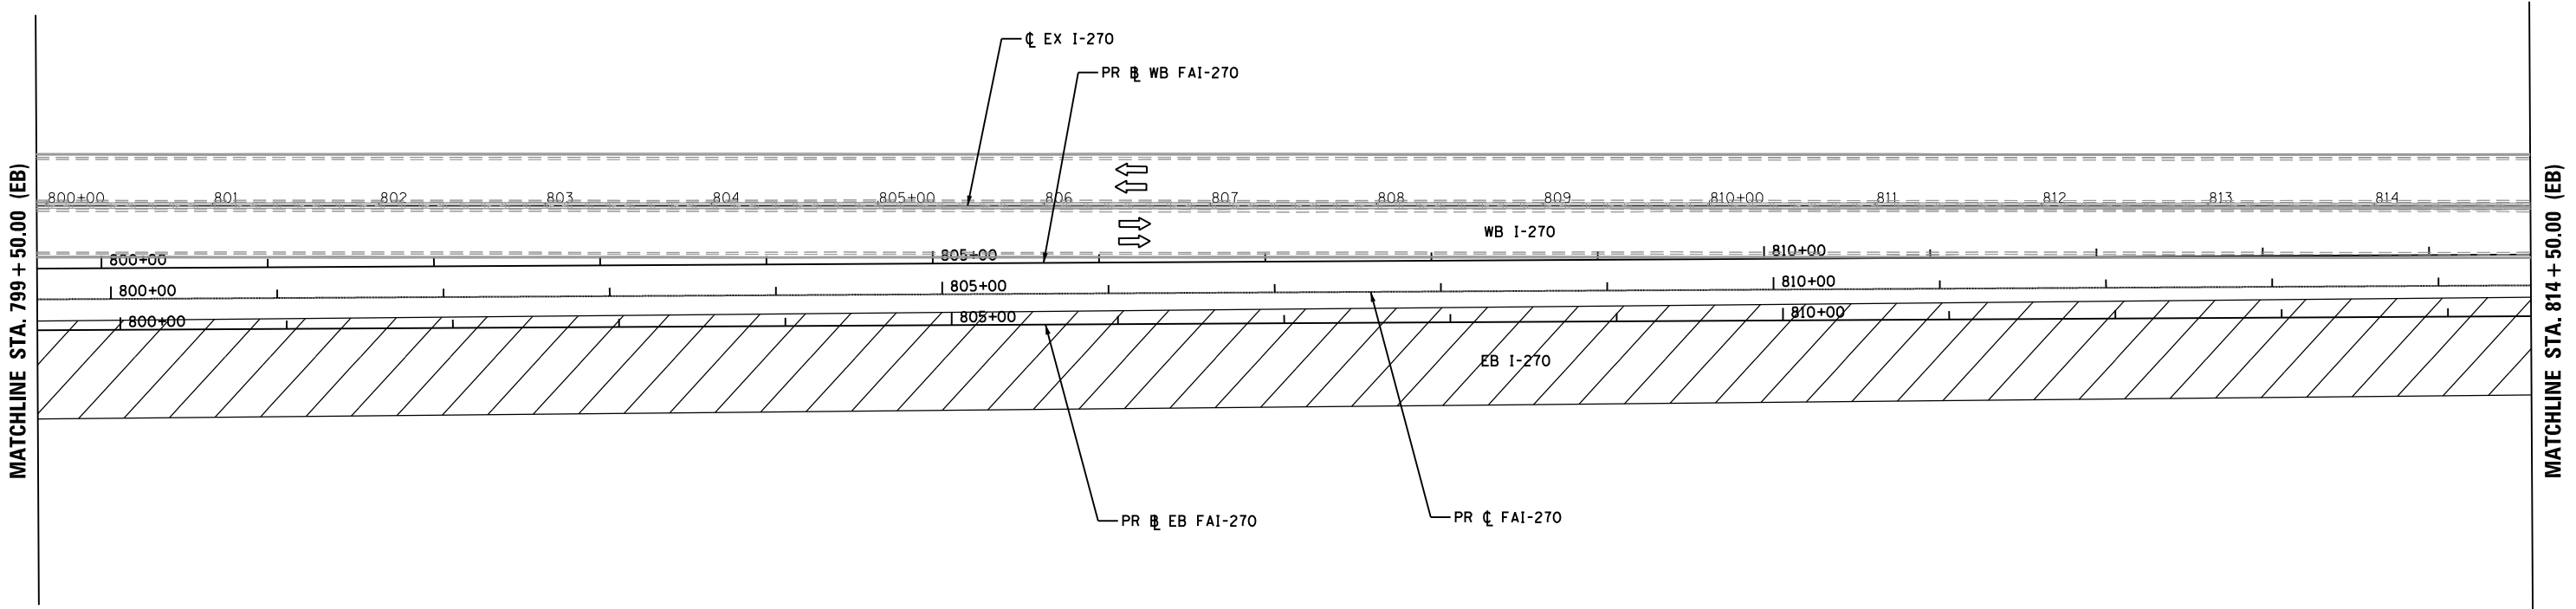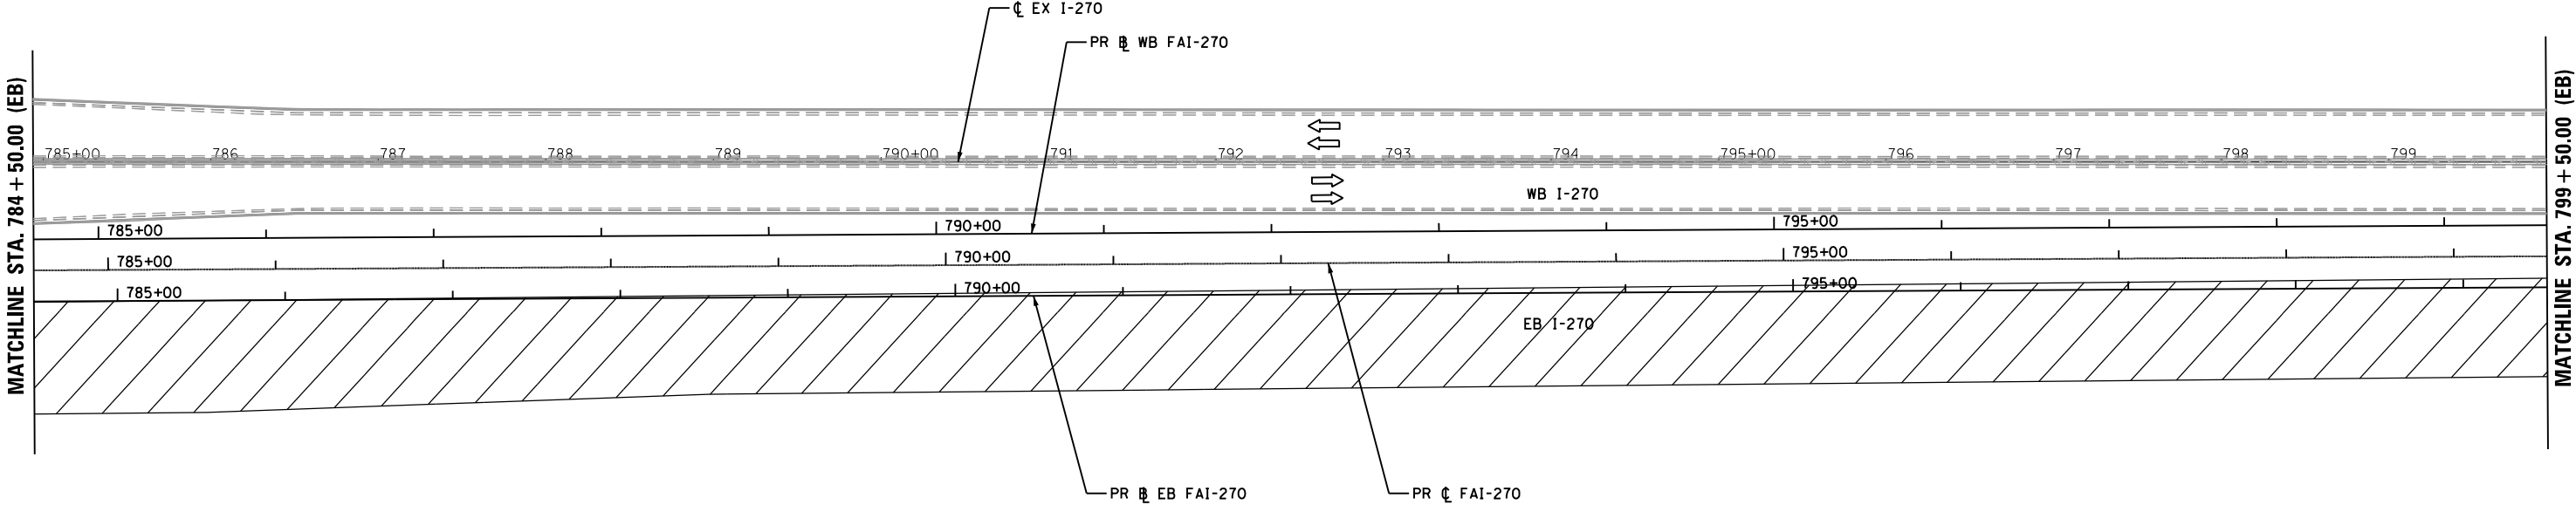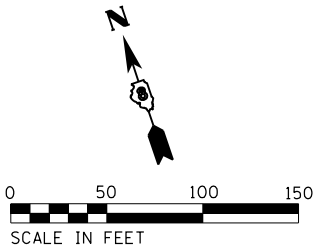

USER NAME = 35361	DESIGNED RO	REVISED -
	DRAWN SO	REVISED
PLOT SCALE = 100.0000' / in.	CHECKED JB	REVISED
PLOT DATE = 7/1/2020	DATE 12/08/2017	REVISED

STATE OF ILLINOIS
DEPARTMENT OF TRANSPORTATION

FAI 270 TRAFFIC CONTROL PLAN
ALTERNATIVE D-S3 PHASE 1B


SCALE: 1"=50' SHEET 5 OF 10 SHEETS STA. 799+50.00 TO STA. 814+50.00

F.A.I. RTE.	SECTION	COUNTY	TOTAL SHEETS	SHEET NO.
270	60B-1	MADISON	75	20
JOB NO. P-98-001-15		CONTRACT NO. 76J90		
ILLINOIS		FED. AID PROJECT		

PLAN	SURVEYED	DATE
NO.	BY	
NOTE BOOK		
NO.		
NO.		
NO.		




PROFILE	SURVEYED	DATE
NO.	BY	
NOTE BOOK		
NO.		
NO.		
NO.		

FILE NAME = p:\v\VAN40P\WIN70\parsons.com\Illinois State Documents\I-270 Phase 1\40 - Design\CAD\W01\Sheets\0376\98-sht-mot_DS3-PHB_06.dgn

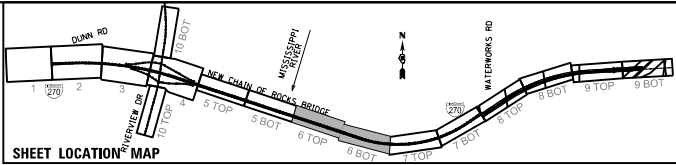

MAINTENANCE OF TRAFFIC LEGEND

- COMPLETED CONSTRUCTION
- WORK ZONE
- TEMPORARY PAVEMENT
- TEMPORARY PAVEMENT PLACED IN PREVIOUS STAGE
- TRAFFIC FLOW
- TYPE II BARRICADES OR DRUMS WITH BI-DIRECTIONAL STEADY BURN LIGHT AT 50' C-C (TYP.) 25' C-C IN CURVES AND RADII, AND 20' C-C IN TAPERS
- TYPE III BARRICADE
- TEMPORARY CONCRETE BARRIER
- TEMPORARY SHEET PILING
- IMPACT ATTENUATOR TL-3

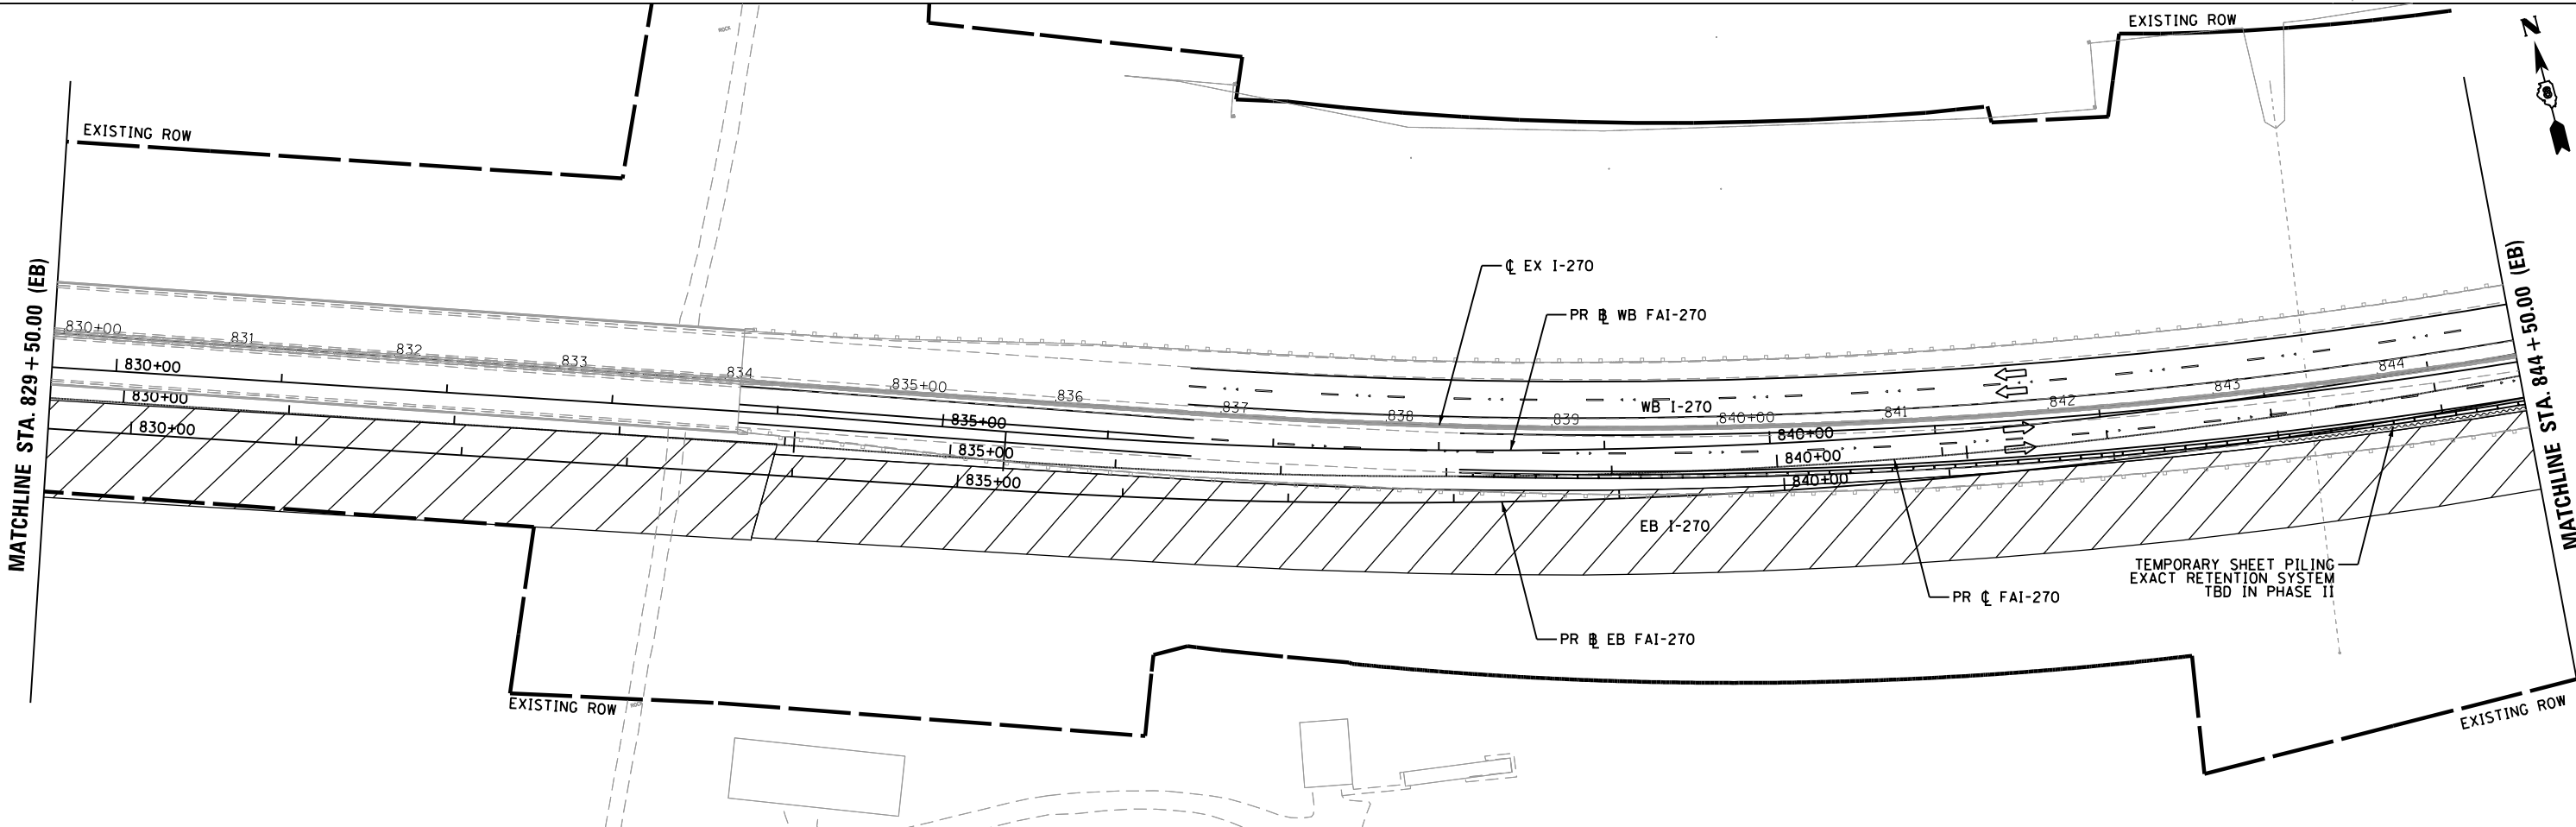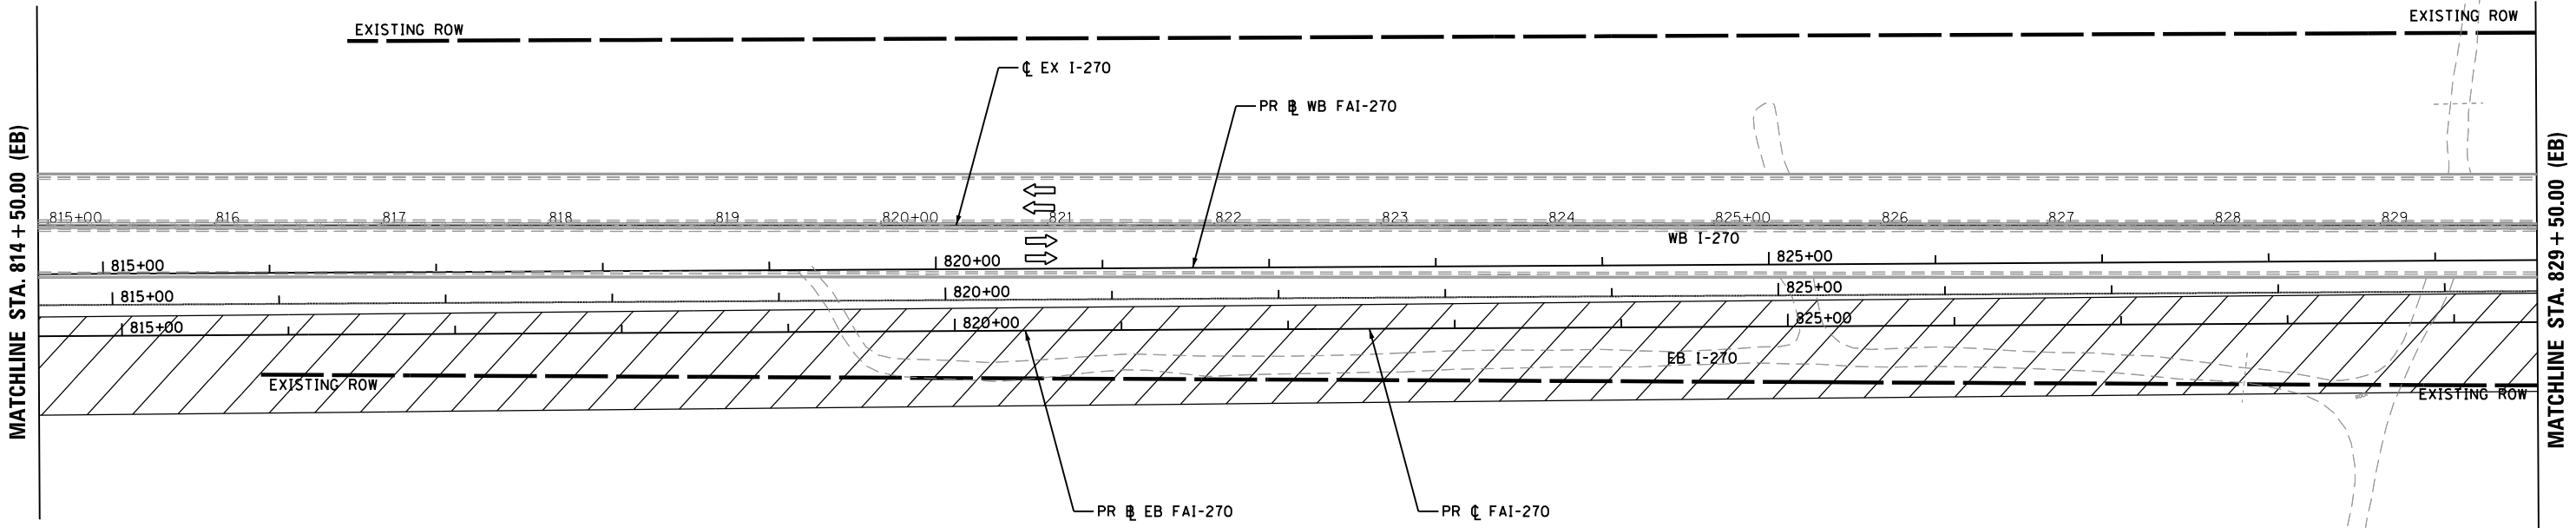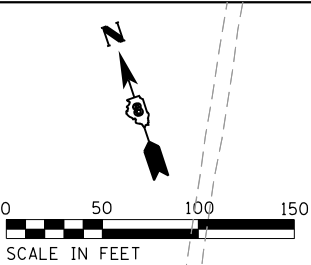

USER NAME = 35361	DESIGNED RO	REVISED -
PLOT SCALE = 100.0000' / in.	DRAWN SO	REVISED
PLOT DATE = 7/1/2020	CHECKED JB	REVISED
	DATE 12/08/2017	REVISED



STATE OF ILLINOIS
DEPARTMENT OF TRANSPORTATION

FAI 270 TRAFFIC CONTROL PLAN
ALTERNATIVE D-S3 PHASE 1B

SCALE: 1"=50' SHEET 6 OF 10 SHEETS STA. 814+50.00 TO STA. 844+50.00

F.A.I. RTE.	SECTION	COUNTY	TOTAL SHEETS	SHEET NO.
270	60B-1	MADISON	75	21
JOB NO. P-98-001-15		CONTRACT NO. 76J90		
ILLINOIS FED. AID PROJECT				

FILE NAME = p:\v\VANU01P\INT01\parsons\com\Illinois State Documents\I-270 Phase 1\40 - Design\CAO\W01\Sheets\0876198-sht-mot_DS3-PHB_09.dgn

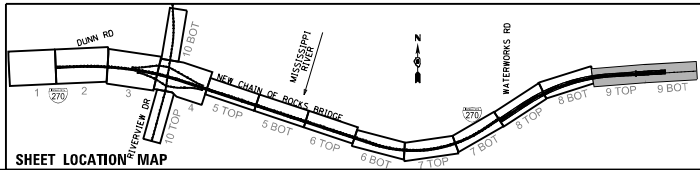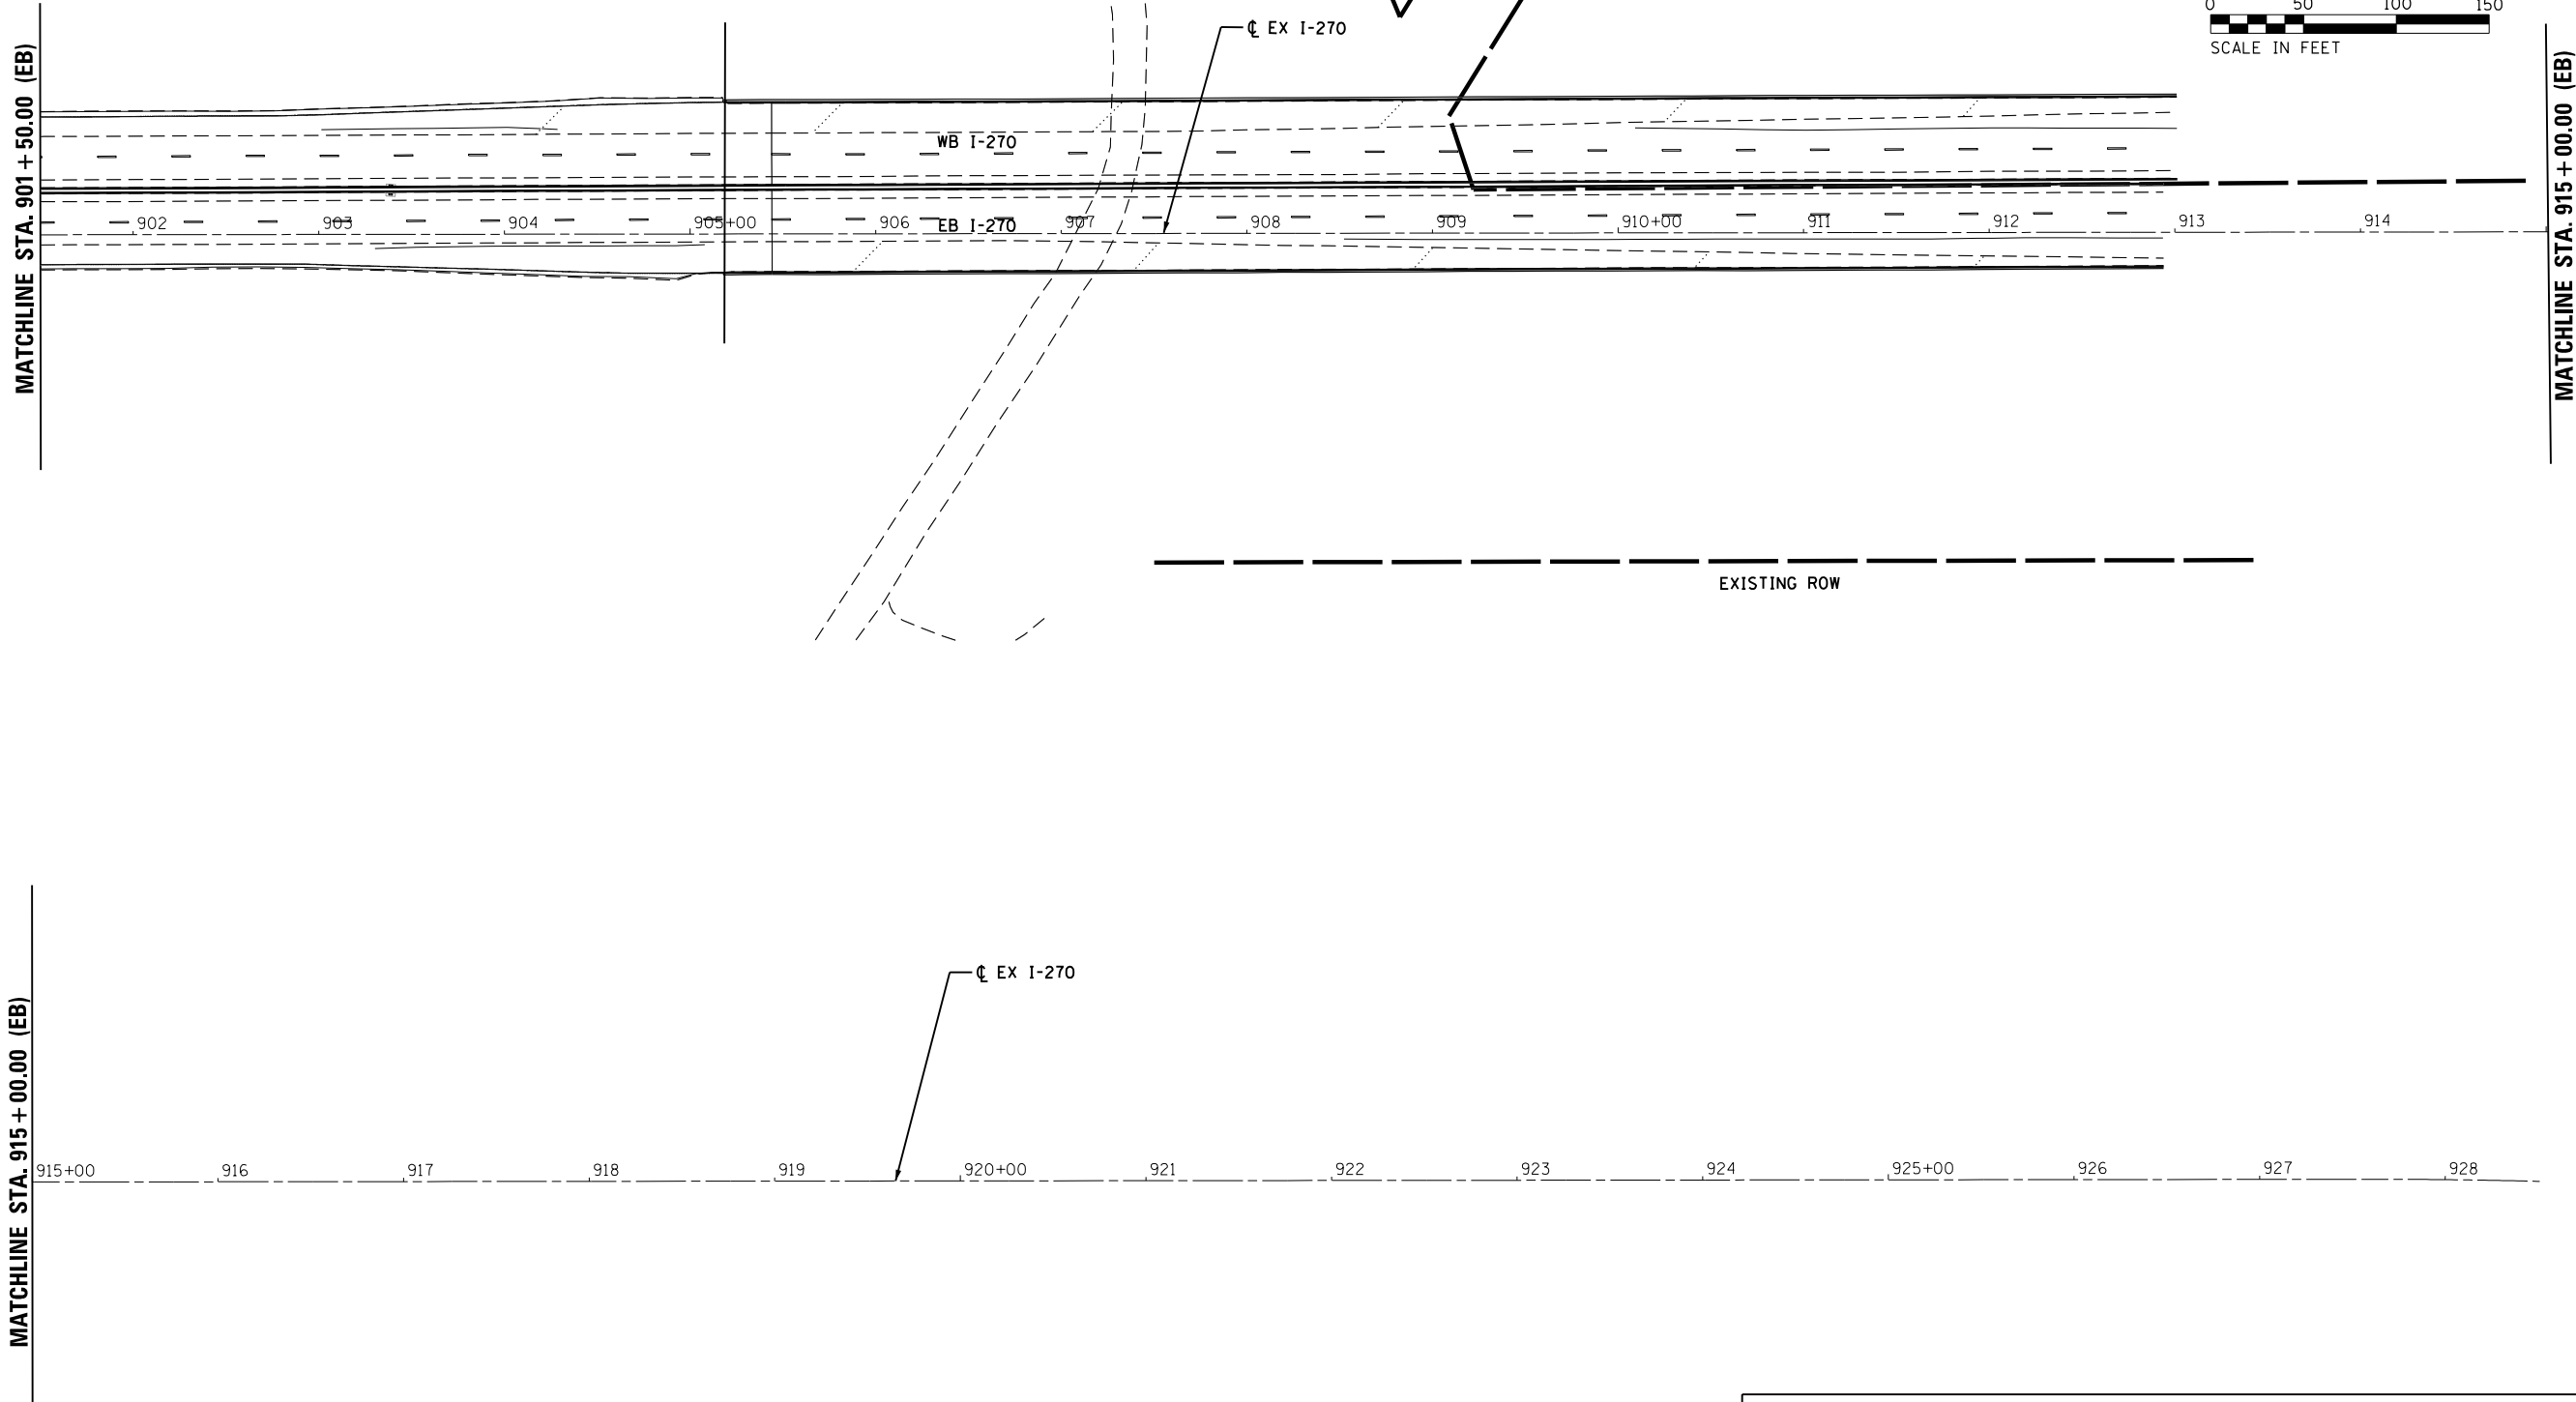

MAINTENANCE OF TRAFFIC LEGEND

COMPLETED CONSTRUCTION

WORK ZONE

TEMPORARY PAVEMENT

TEMPORARY PAVEMENT PLACED IN PREVIOUS STAGE

TRAFFIC FLOW

TYPE II BARRICADES OR DRUMS WITH BI-DIRECTIONAL STEADY BURN LIGHT AT 50' C-C (TYP.) 25' C-C IN CURVES AND RADII, AND 20' C-C IN TAPERS

TYPE III BARRICADE

TEMPORARY CONCRETE BARRIER

TEMPORARY SHEET PILING

IMPACT ATTENUATOR TL-3

F.A.I. RTE.	SECTION	COUNTY	TOTAL SHEETS	SHEET NO.
270	60B-1	MADISON	75	24
JOB NO. P-98-001-15		CONTRACT NO. 76J90		
ILLINOIS FED. AID PROJECT				

PARSONS

USER NAME = 35361

DESIGNED - RO

DRAWN - SO

CHECKED - JB

DATE - 12/08/2017

REVISED -

REVISED -

REVISED -

REVISED -

STATE OF ILLINOIS

DEPARTMENT OF TRANSPORTATION

FAI 270 TRAFFIC CONTROL PLAN

ALTERNATIVE D-S3 PHASE 1B

SCALE: 1"=50'

SHEET 9

OF 10

SHEETS

STA. 901+50.00


TO STA.



PLAN	SURVEYED	BY	DATE
NOTE BOOK NO.	PLOTTED		
	ALIGNED		
	CHECKED		
	FILED		
	CADD FILE NAME		

PROFILE	SURVEYED	BY	DATE
NOTE BOOK NO.	GRADES CHECKED		
	STRUCTURE NOTATIONS CHKD		

FILE NAME = p:\v\VAN401P\IN\01\parsons.com\Illinois State Documents\I-270 Phase 1\40 - Design\CAD\W01\Sheets\0376198-sht-mot-DS3-PHB.10.dgn

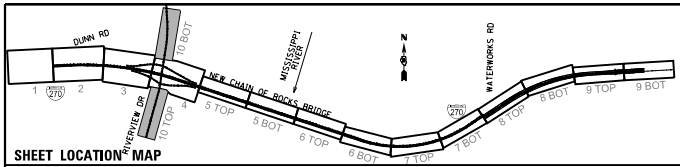

MAINTENANCE OF TRAFFIC LEGEND

COMPLETED CONSTRUCTION

WORK ZONE

TEMPORARY PAVEMENT

TEMPORARY PAVEMENT PLACED IN PREVIOUS STAGE

TRAFFIC FLOW



TYPE II BARRICADES OR DRUMS WITH BI-DIRECTIONAL STEADY BURN LIGHT AT 50' C-C (TYP.) 25' C-C IN CURVES AND RADII, AND 20' C-C IN TAPERS

TYPE III BARRICADE

TEMPORARY CONCRETE BARRIER

TEMPORARY SHEET PILING

IMPACT ATTENUATOR TL-3

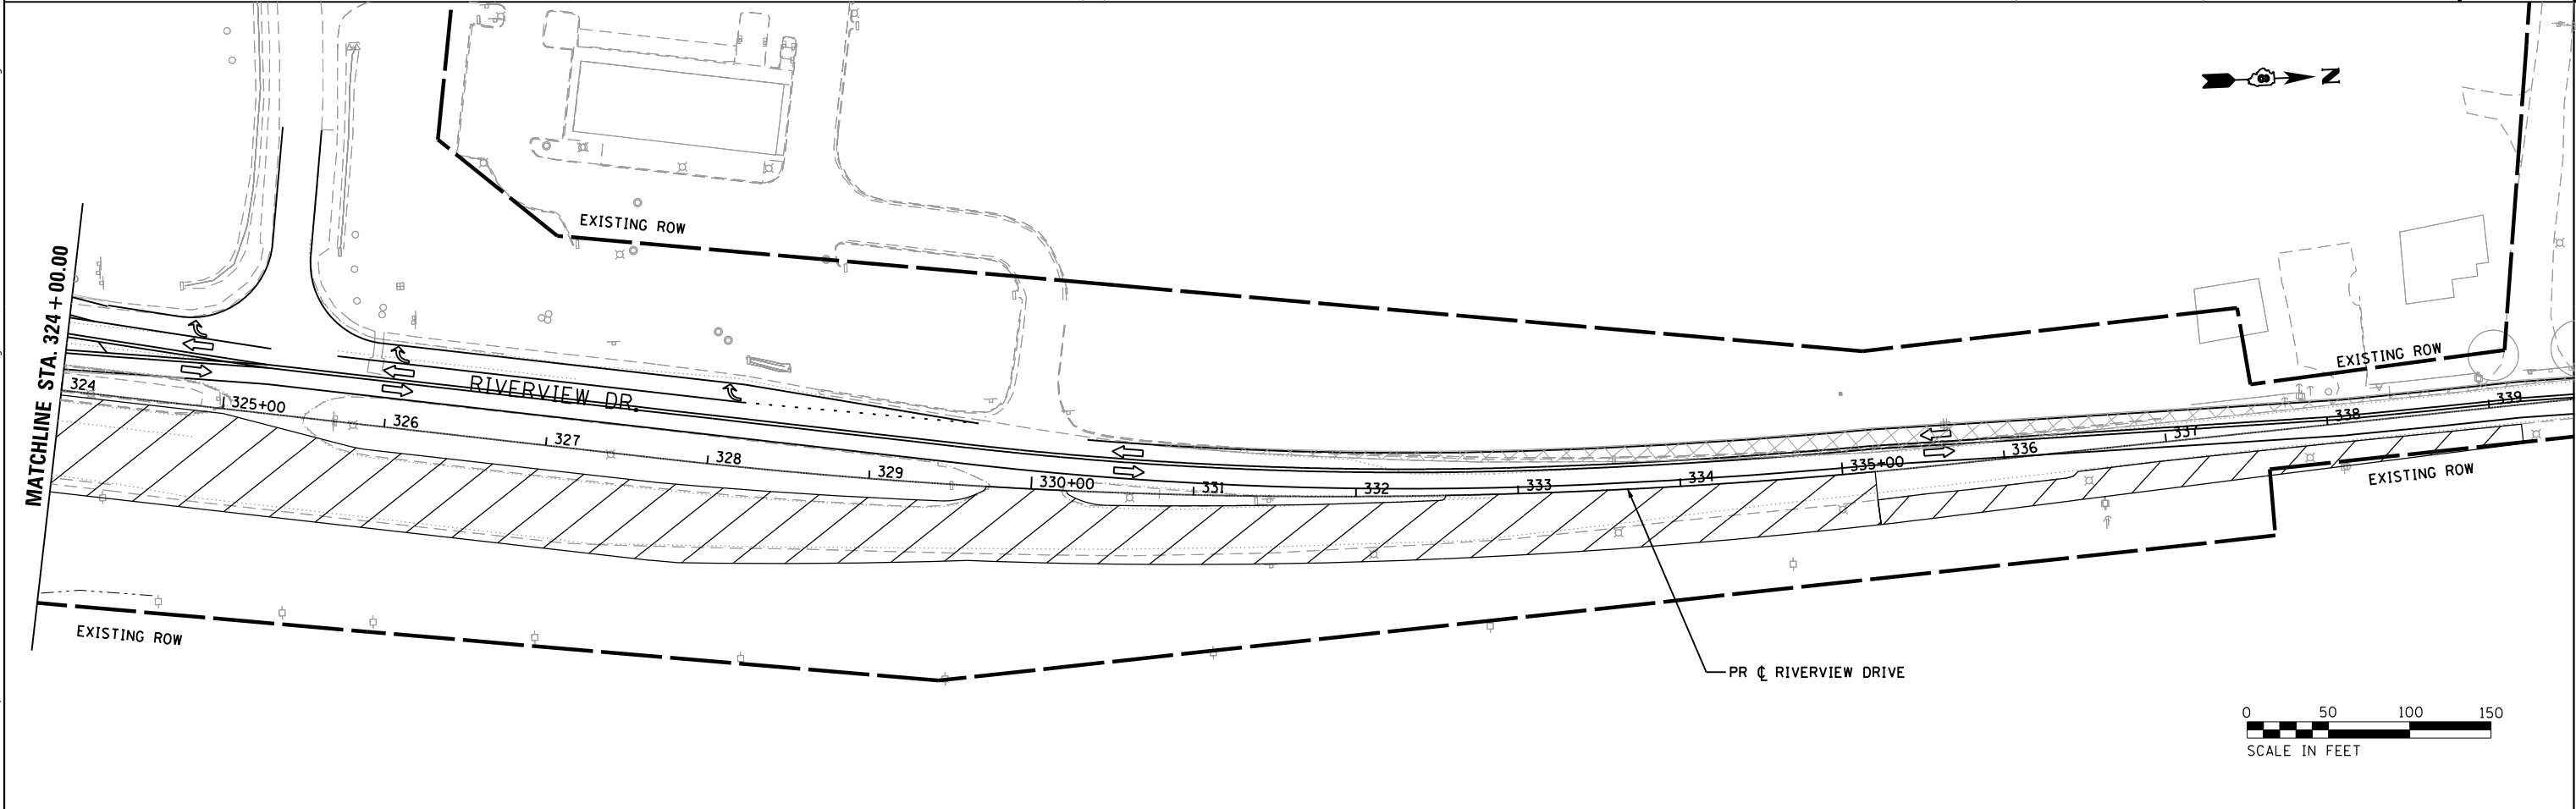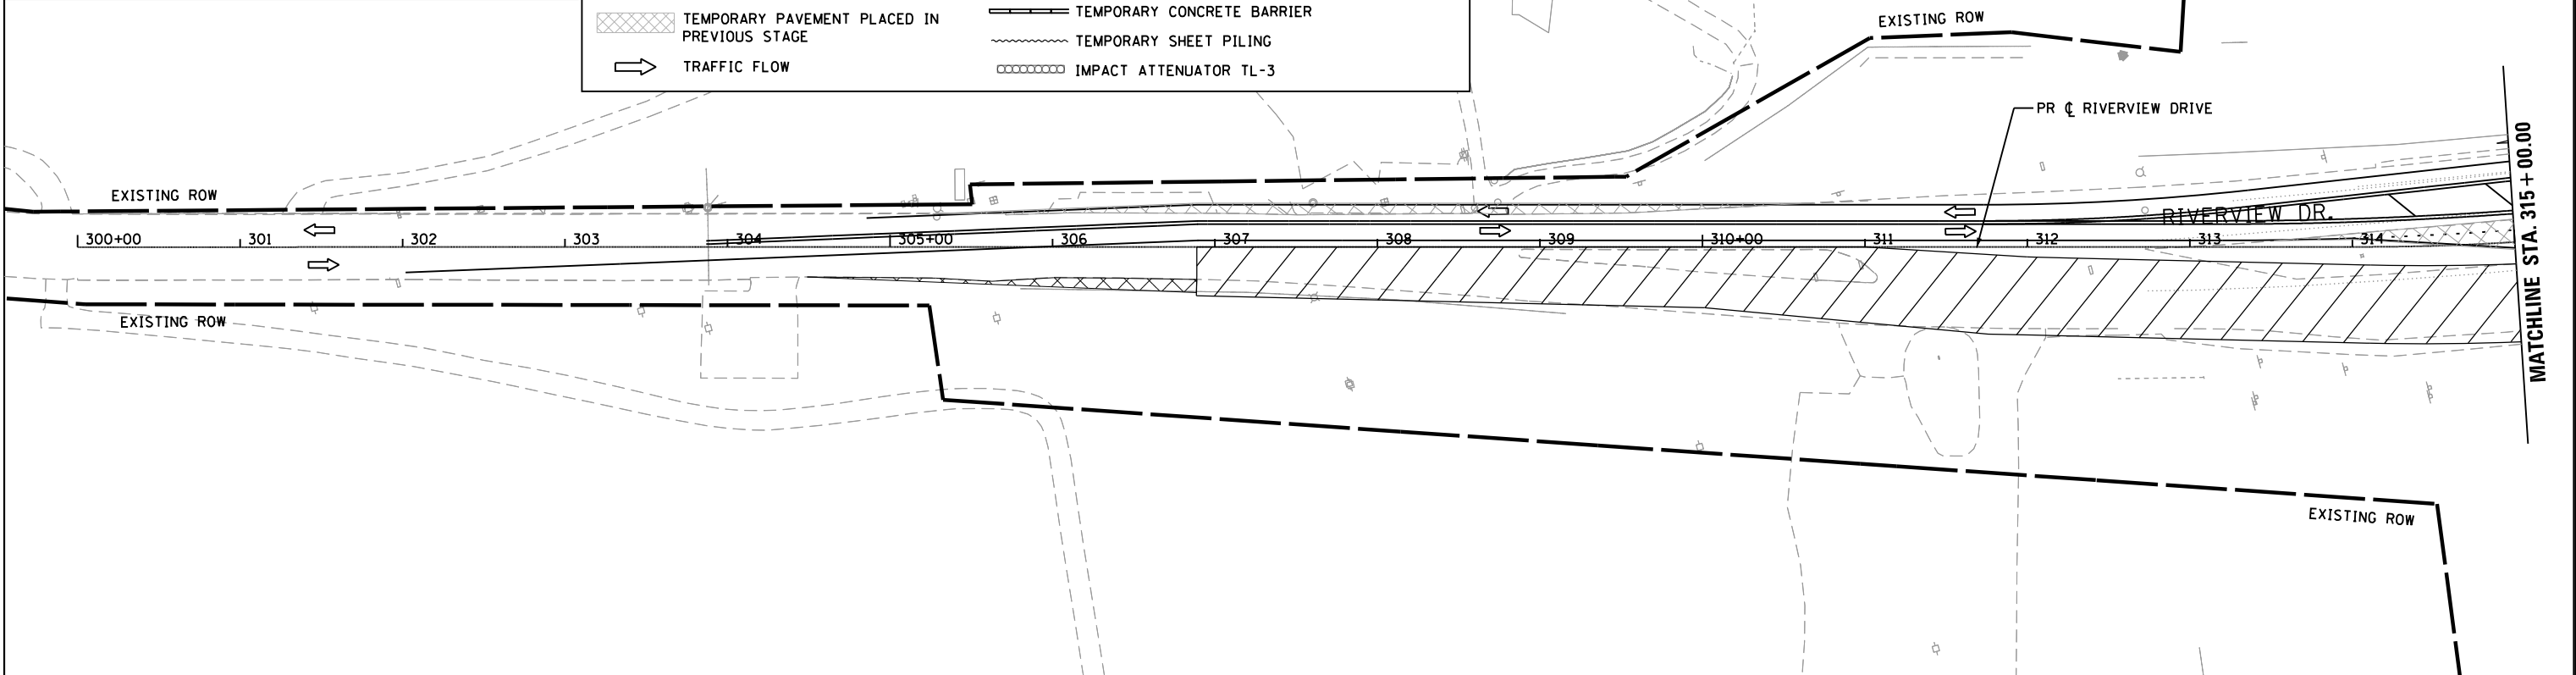

USER NAME = 35361	DESIGNED RO	REVISED -
	DRAWN SO	REVISED
PLOT SCALE = 100.0000' / in.	CHECKED JB	REVISED
PLOT DATE = 7/13/2020	DATE 12/08/2017	REVISED

STATE OF ILLINOIS
DEPARTMENT OF TRANSPORTATION

FAI 270 TRAFFIC CONTROL PLAN
ALTERNATIVE D-S3 PHASE 1B


SCALE: 1"=50' SHEET 10 OF 10 SHEETS STA. TO STA.

F.A.I. RTE.	SECTION	COUNTY	TOTAL SHEETS	SHEET NO.
270	60B-1	MADISON	75	25
JOB NO. P-98-001-15		CONTRACT NO. 76J90		
ILLINOIS		FED. AID PROJECT		

PLAN	SURVEYED	BY	DATE
NOTE BOOK	PLOTTED		
NO.	ALIGNED		
	CADD FILE NAME		



PROFILE	SURVEYED	BY	DATE
NOTE BOOK	GRADES CHECKED		
NO.	STRUCTURE		
	NOTATIS CHKD		

FILE NAME = p:\v\VAN40P\WIN70\Ipersonscm\Illinois State Documents\I-270 Phase 1\40 - Design\CAD\W01\Sheets\0376\98-sht-mot_053-PHC_01.dgn

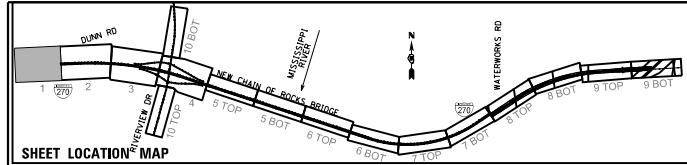

MAINTENANCE OF TRAFFIC LEGEND

	COMPLETED CONSTRUCTION		TYPE II BARRICADES OR DRUMS WITH BI-DIRECTIONAL STEADY BURN LIGHT AT 50' C-C (TYP.) 25' C-C IN CURVES AND RADII, AND 20' C-C IN TAPERS
	WORK ZONE		TYPE III BARRICADE
	TEMPORARY PAVEMENT		TEMPORARY CONCRETE BARRIER
	TEMPORARY PAVEMENT PLACED IN PREVIOUS STAGE		TEMPORARY SHEET PILING
	TRAFFIC FLOW		IMPACT ATTENUATOR TL-3

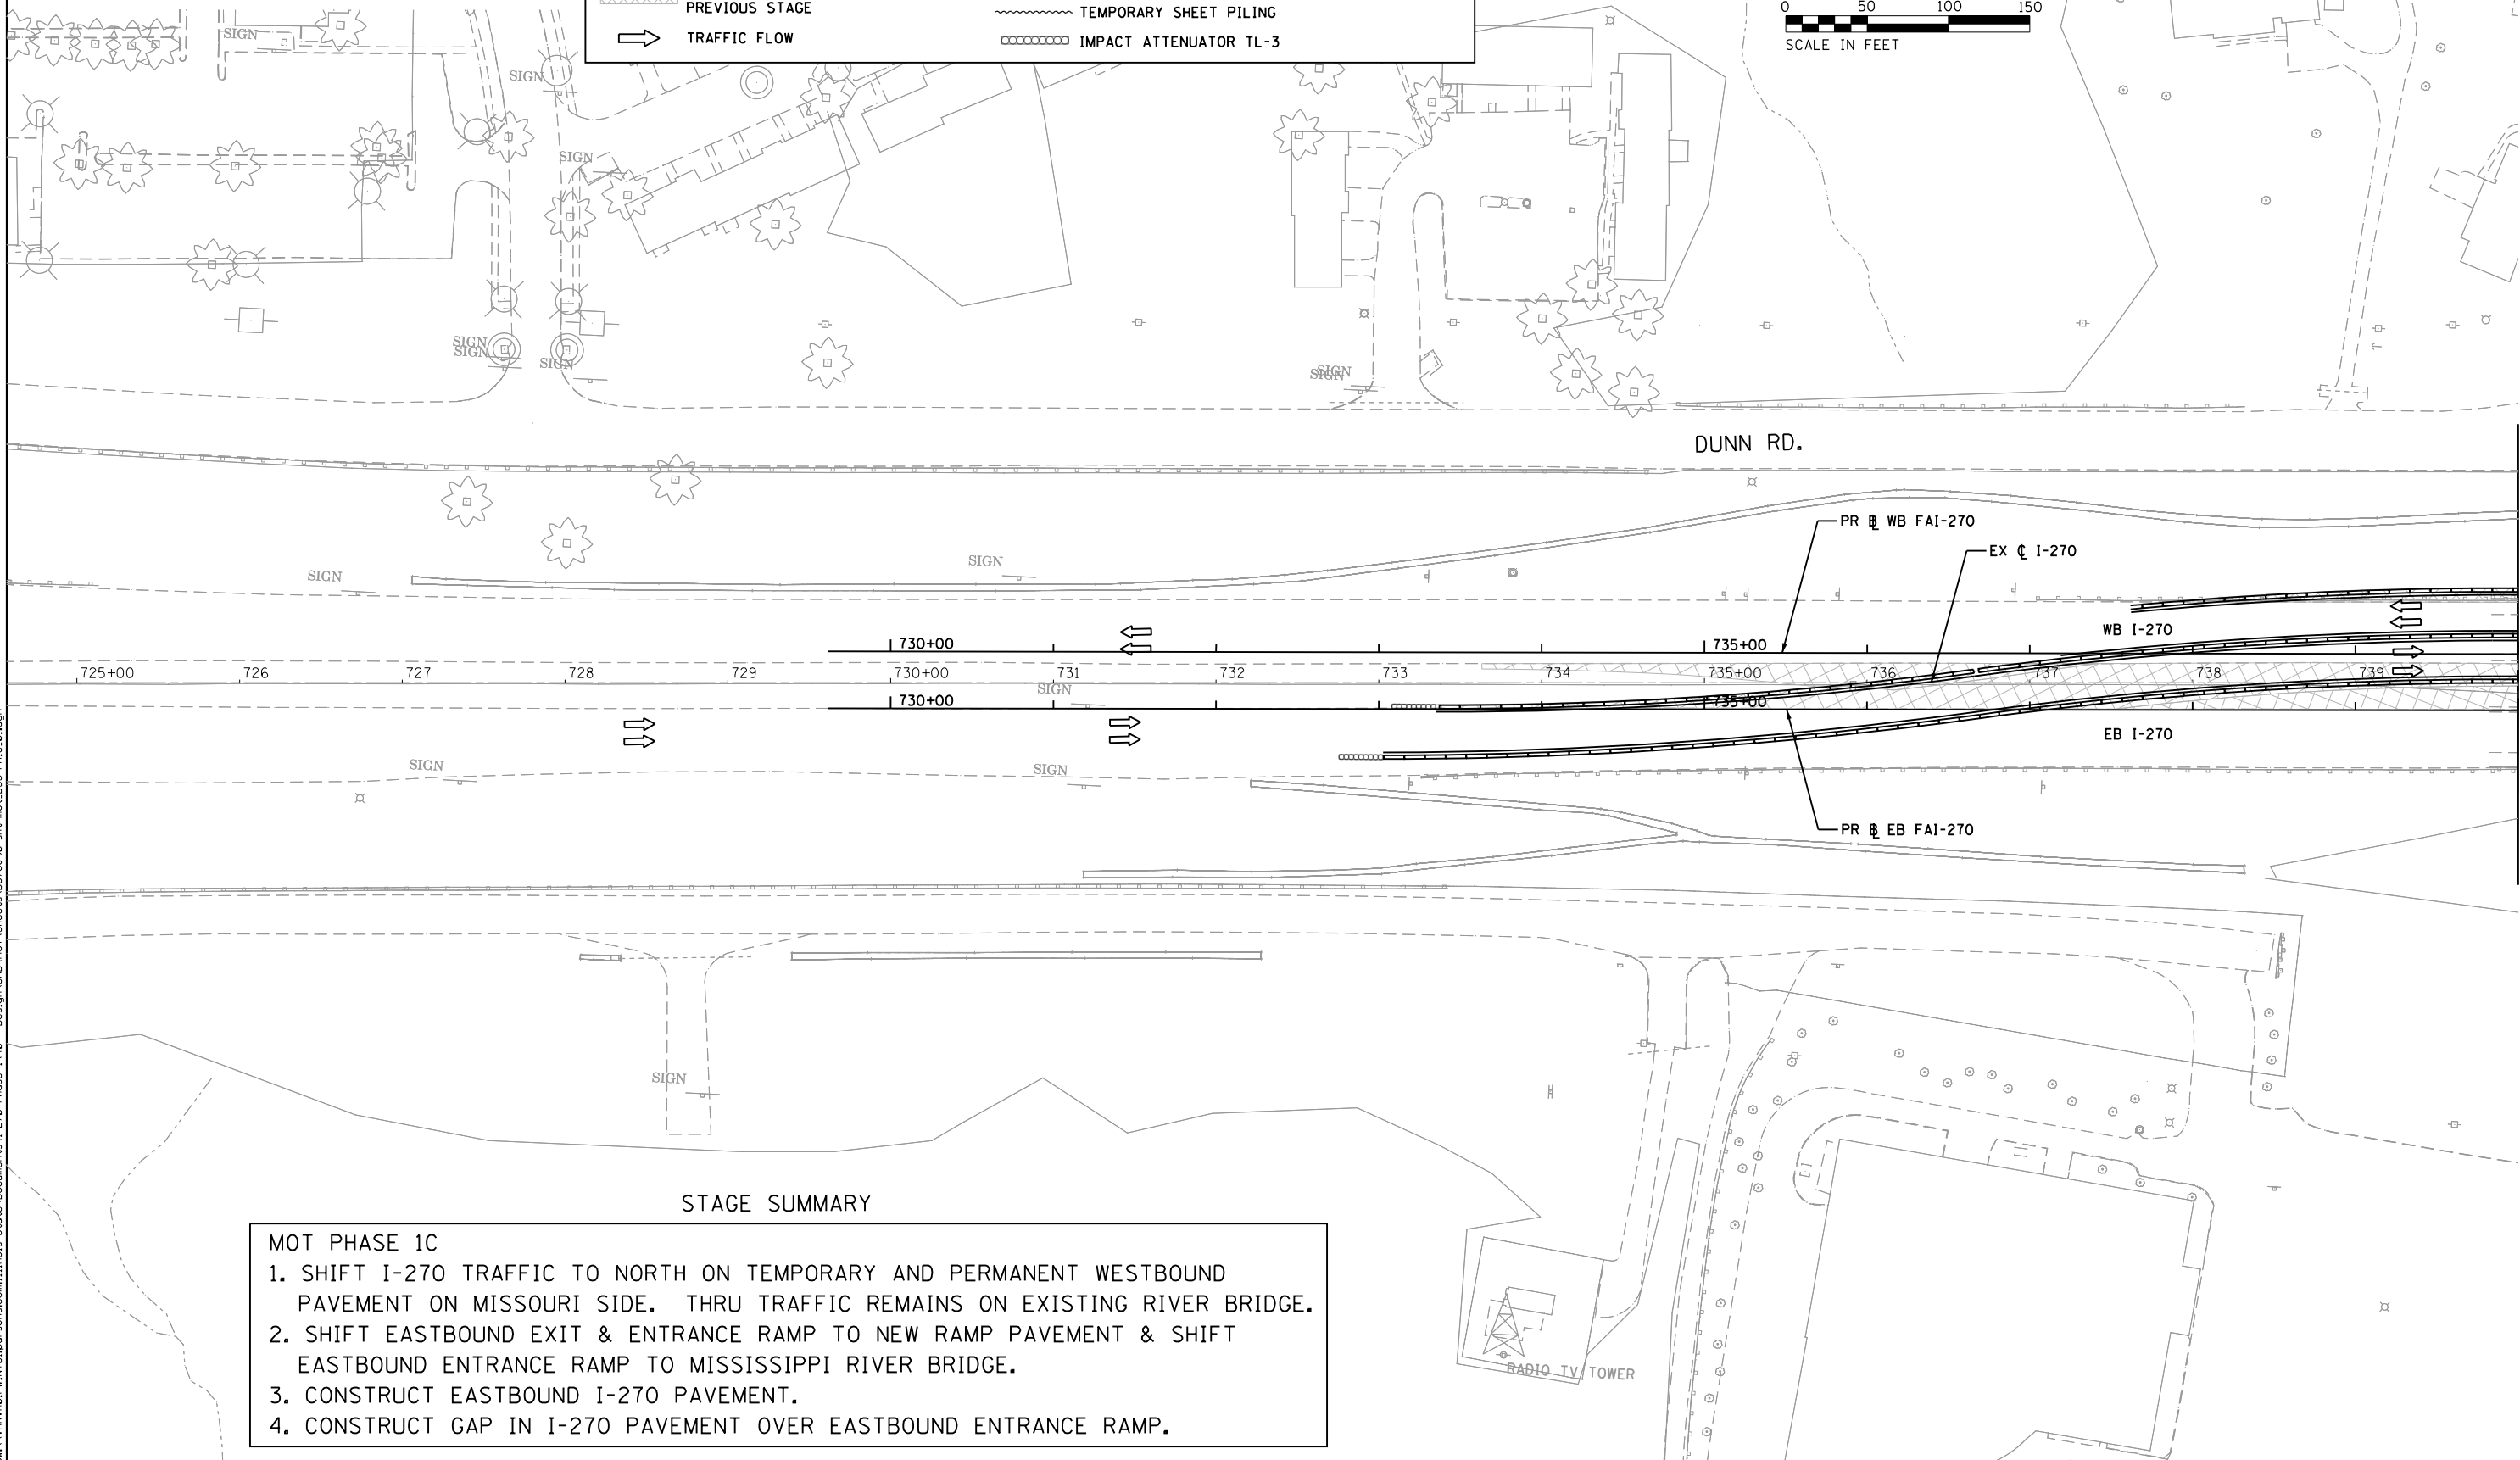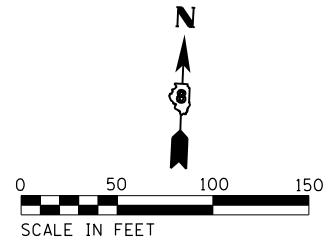

MATCHLINE STA. 740+00.00



USER NAME = 35361	DESIGNED RO	REVISED -
PLOT SCALE = 100.0000' / in.	DRAWN SO	REVISED
PLOT DATE = 7/1/2020	CHECKED JB	REVISED
	DATE 12/08/2017	REVISED




STATE OF ILLINOIS
DEPARTMENT OF TRANSPORTATION

FAI 270 TRAFFIC CONTROL PLAN
ALTERNATIVE D-S3 PHASE 1C

SCALE: 1"=50' SHEET 1 OF 10 SHEETS STA. TO STA. 740+00.00

F.A.I. RTE.	SECTION	COUNTY	TOTAL SHEETS	SHEET NO.
270	60B-1	MADISON	75	26
JOB NO. P-98-001-15		CONTRACT NO. 76J90		
ILLINOIS		FED. AID PROJECT		

PROFILE	SURVEYED _____	BY _____	DATE _____
NOTE BOOK	PLOTTED _____		
NO. _____	GRADES CHECKED _____		
	B.M. NOTED _____		
	STRUCTURE NOTATIONS CHK'D _____		

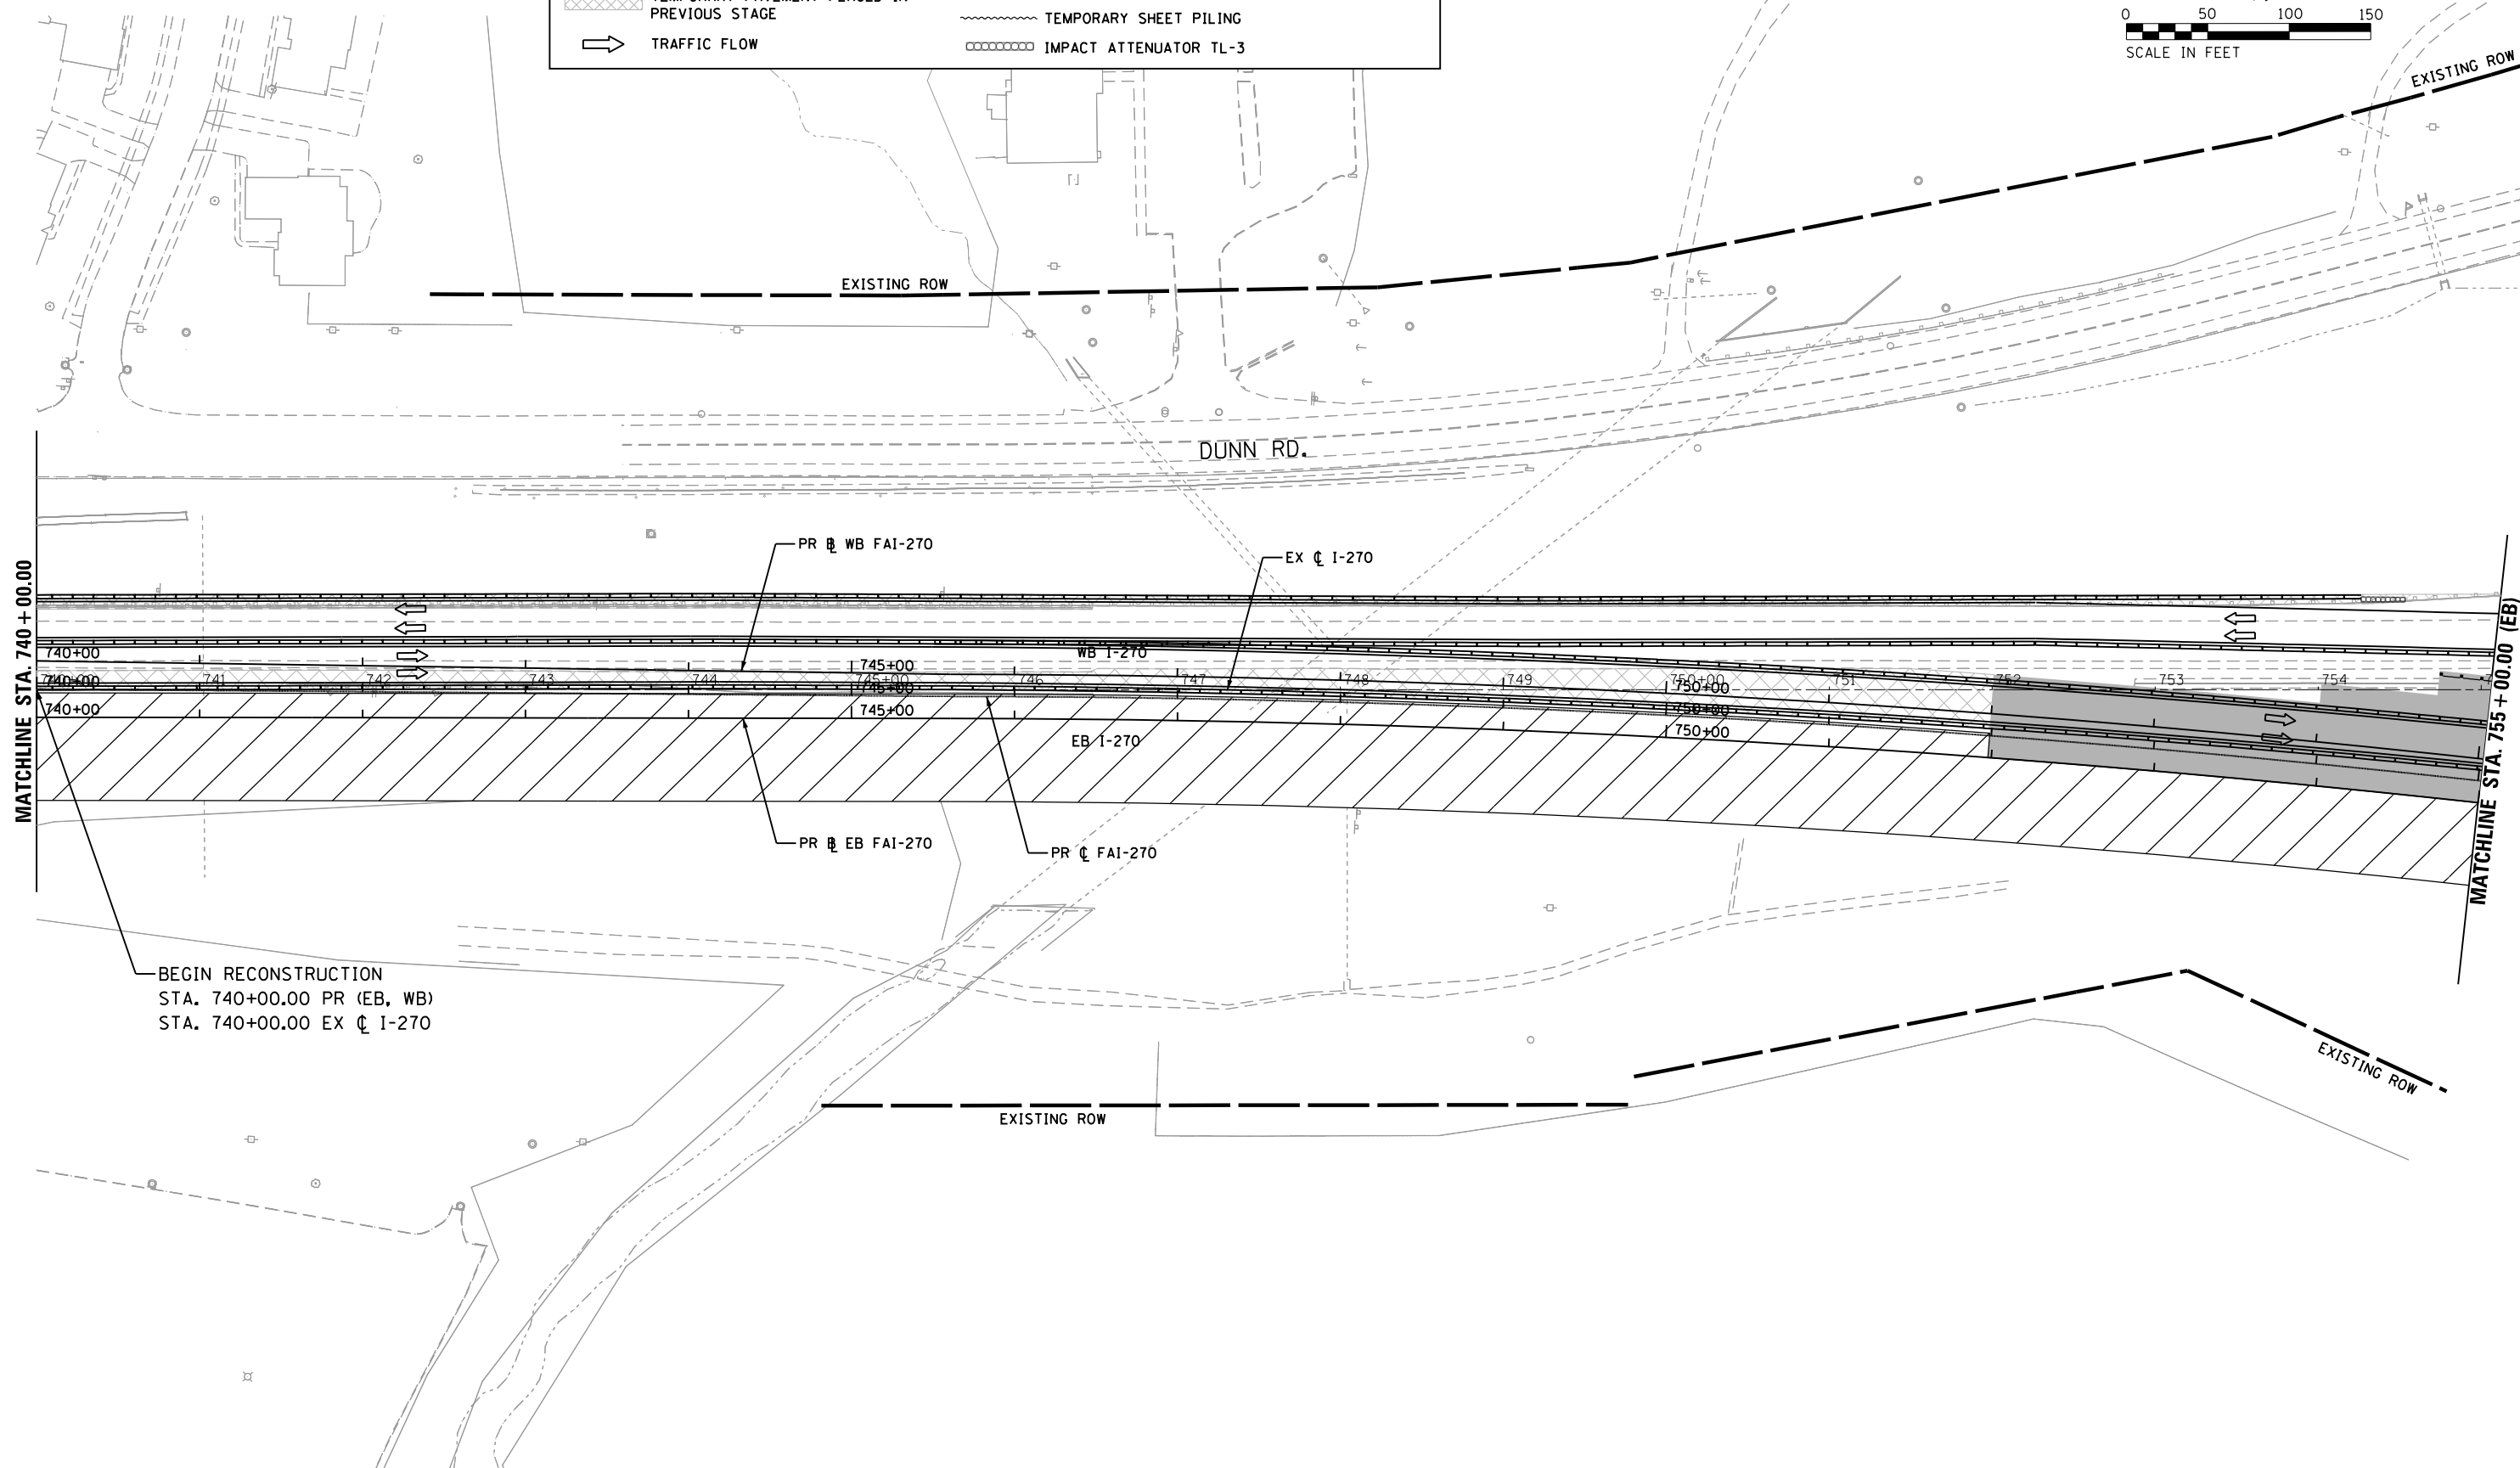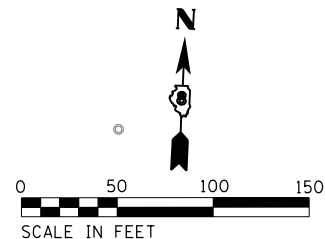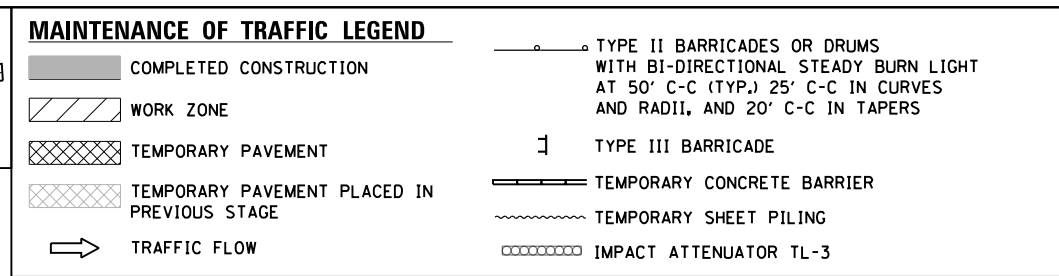

USER NAME = 35361	DESIGNED RO	REVISED -
	DRAWN SO	REVISED
PLOT SCALE = 100.0000' / in.	CHECKED JB	REVISED
PLOT DATE = 7/1/2020	DATE 12/08/2017	REVISED

**STATE OF ILLINOIS
DEPARTMENT OF TRANSPORTATION**

**FAI 270 TRAFFIC CONTROL PLAN
ALTERNATIVE D-S3 PHASE 1C**



SCALE: 1"=50'	SHEET 2	OF 10	SHEETS	STA. 740+00.00	TO STA. 755+00.00
---------------	---------	-------	--------	----------------	-------------------

F.A.I. RTE.	SECTION	COUNTY	TOTAL SHEETS	SHEET NO.
270	60B-1	MADISON	75	27
JOB NO. P-98-001-15		CONTRACT NO. 76J90		
ILLINOIS		FED. AID PROJECT		

PLAN	SURVEYED	BY	DATE
NOTE BOOK	PLOTTED		
NO.	CHECKED		
	FILE NAME		

PROFILE	SURVEYED	BY	DATE
NOTE BOOK	GRADES CHECKED		
NO.	STRUCTURE		
	NOT AT THIS CHK		

FILE NAME = p:\v\VAN401P\IN\T01\parsons.com\Illinois State Documents\I-270 Phase 1\40 - Design\CAD\W01\Sheets\0376198-ant-mot-033-PHC-04.dgn

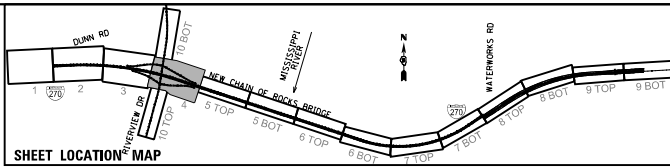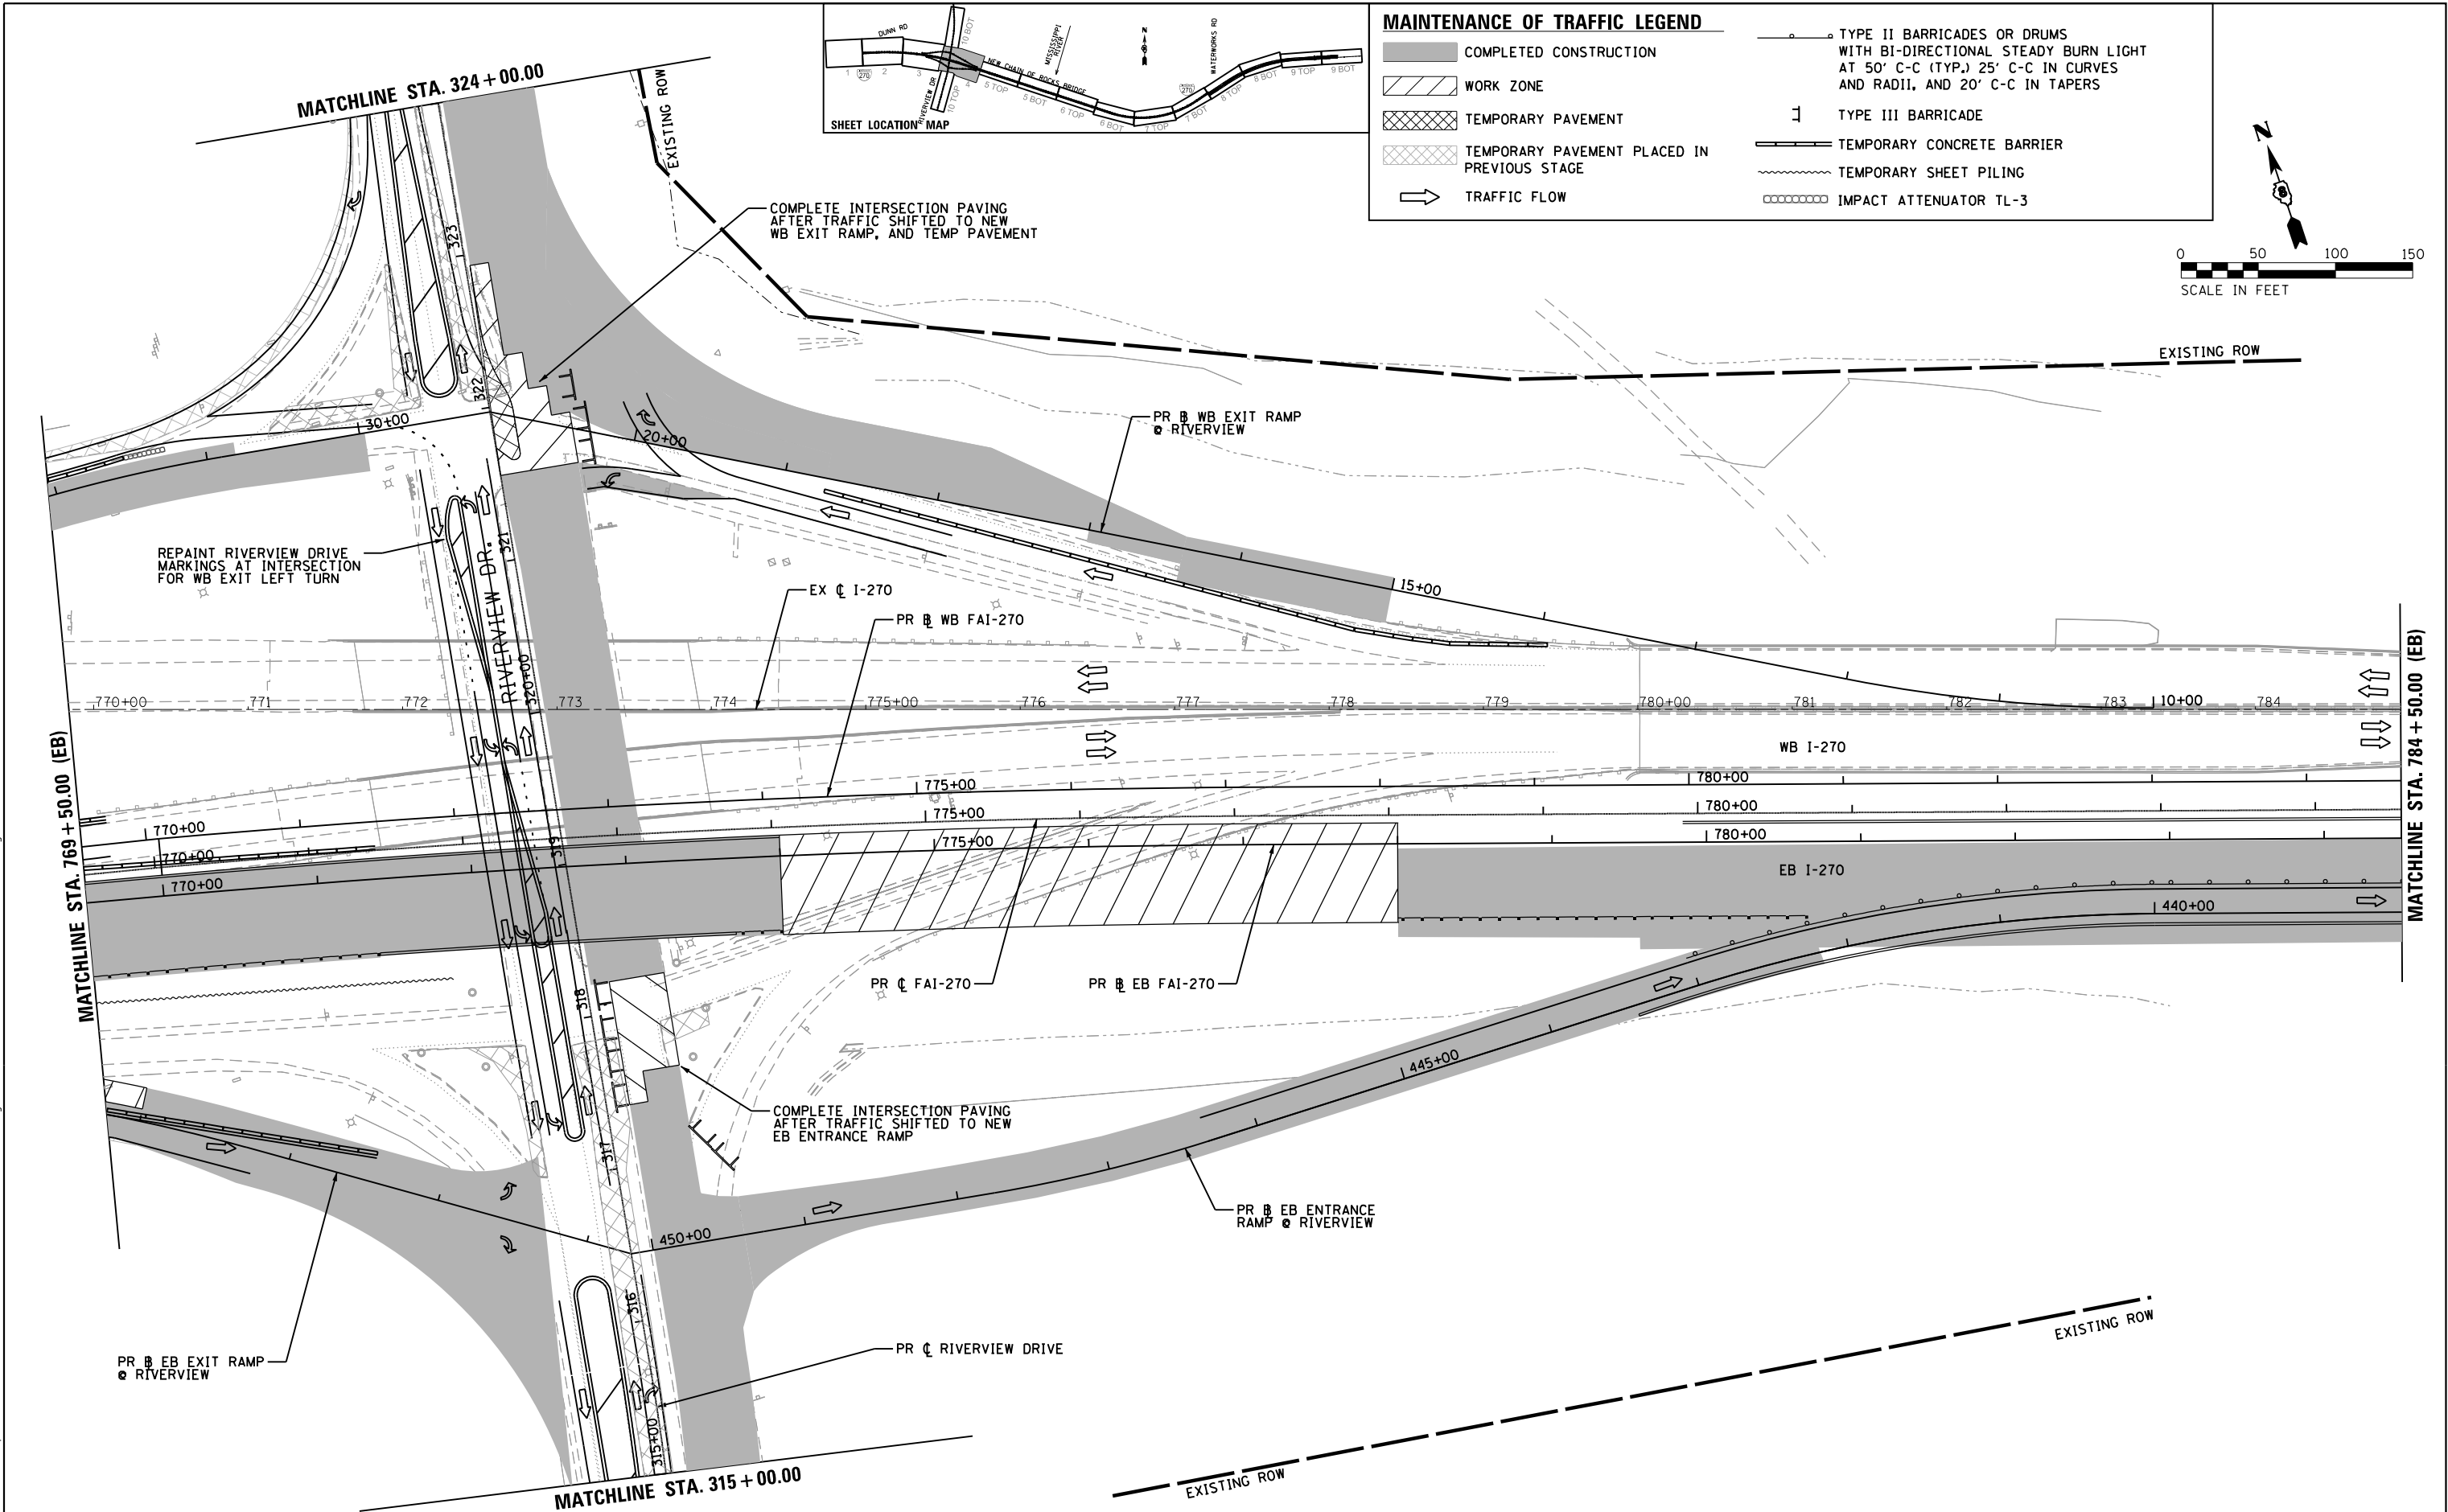

MAINTENANCE OF TRAFFIC LEGEND

- COMPLETED CONSTRUCTION
- WORK ZONE
- TEMPORARY PAVEMENT
- TEMPORARY PAVEMENT PLACED IN PREVIOUS STAGE
- TRAFFIC FLOW

- TYPE II BARRICADES OR DRUMS WITH BI-DIRECTIONAL STEADY BURN LIGHT AT 50' C-C (TYP.) 25' C-C IN CURVES AND RADII, AND 20' C-C IN TAPERS
- TYPE III BARRICADE
- TEMPORARY CONCRETE BARRIER
- TEMPORARY SHEET PILING
- IMPACT ATTENUATOR TL-3



USER NAME = 35361	DESIGNED RO	REVISED -
PLOT SCALE = 100.0000' / in.	DRAWN SO	REVISED
PLOT DATE = 7/1/2020	CHECKED JB	REVISED
	DATE 12/08/2017	REVISED

STATE OF ILLINOIS
DEPARTMENT OF TRANSPORTATION

FAI 270 TRAFFIC CONTROL PLAN
ALTERNATIVE D-S3 PHASE 1C


SCALE: 1"=50' SHEET 4 OF 10 SHEETS STA. 784+50.00 TO STA. 799+50.00

F.A.I. RTE.	SECTION	COUNTY	TOTAL SHEETS	SHEET NO.
270	60B-1	MADISON	75	29
JOB NO. P-98-001-15			CONTRACT NO. 76J90	
ILLINOIS FED. AID PROJECT				

PLAN	SURVEYED	BY	DATE
	PLOTTED		
	ALIGNED		
	CHECKED		
	FILED		
	NO.		

PROFILE	SURVEYED	BY	DATE
	PLOTTED		
	GRADES		
	CHECKED		
	STRUCTURE		
	NOTATIS		
	CHKD		
	NO.		




FILE NAME = p:\v\VAN40\PI\W\T0\parsons.com\Illinois State Documents\I-270 Phase 1\40 - Design\CAD\W\T\Sheets\0376\98-sht-mot-D3-S-PHC_06.dgn

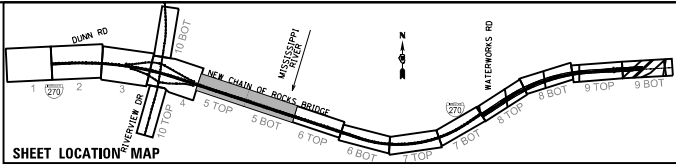

MAINTENANCE OF TRAFFIC LEGEND

- COMPLETED CONSTRUCTION
- WORK ZONE
- TEMPORARY PAVEMENT
- TEMPORARY PAVEMENT PLACED IN PREVIOUS STAGE
- TRAFFIC FLOW

- TYPE II BARRICADES OR DRUMS WITH BI-DIRECTIONAL STEADY BURN LIGHT AT 50' C-C (TYP.) 25' C-C IN CURVES AND RADII, AND 20' C-C IN TAPERS
- TYPE III BARRICADE
- TEMPORARY CONCRETE BARRIER
- TEMPORARY SHEET PILING
- IMPACT ATTENUATOR TL-3

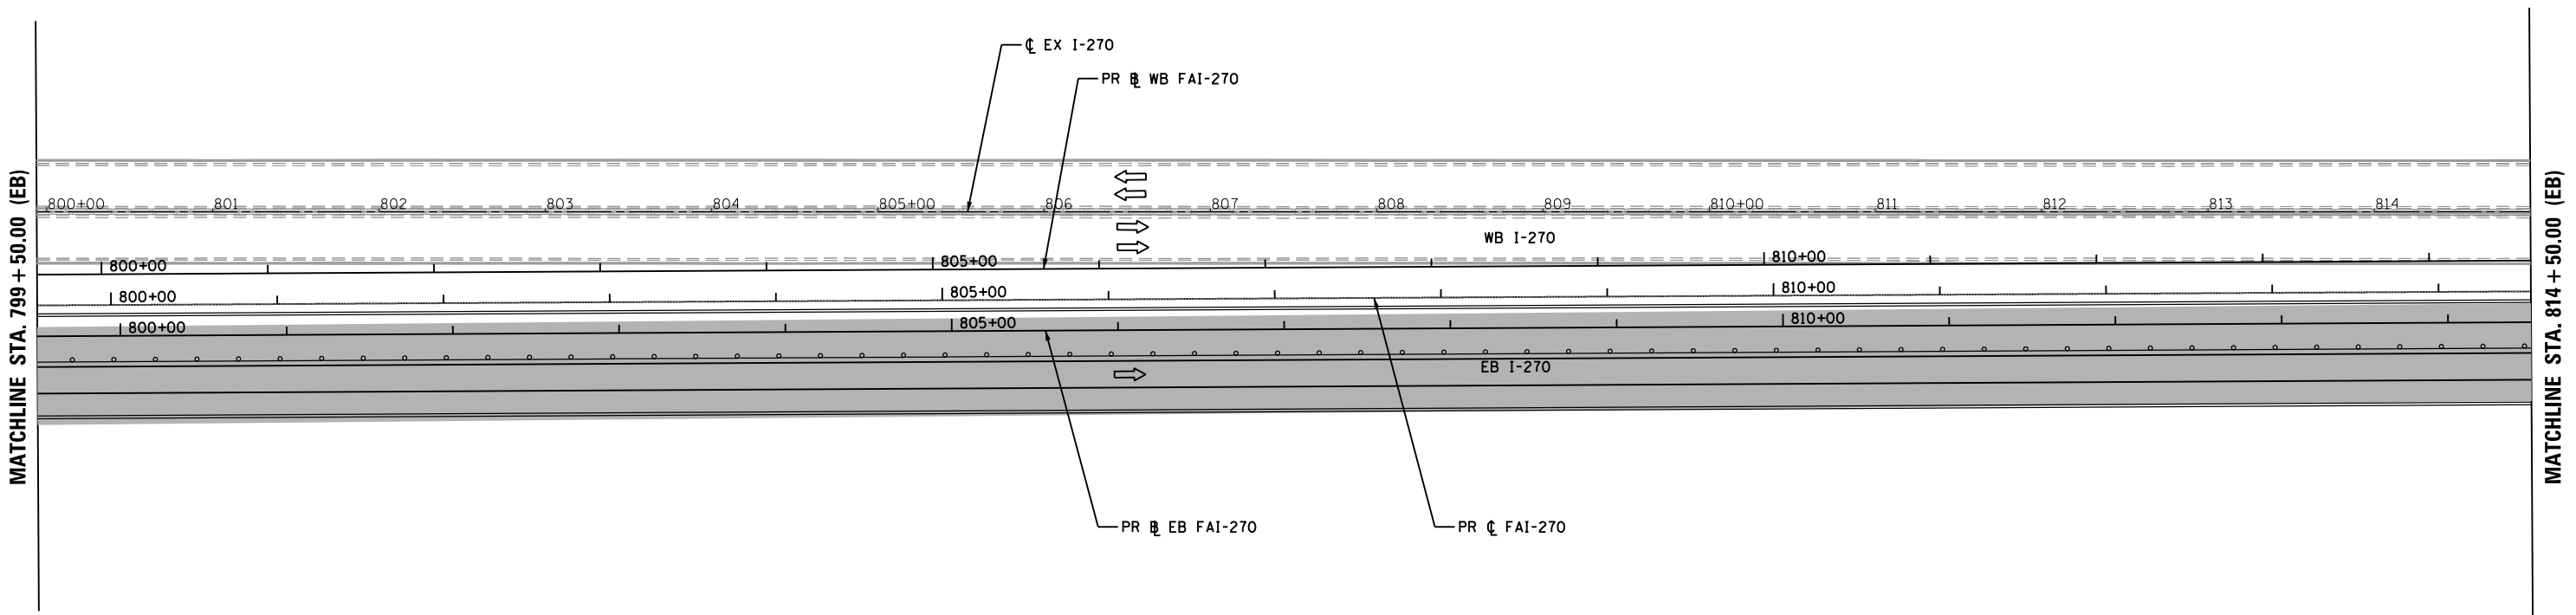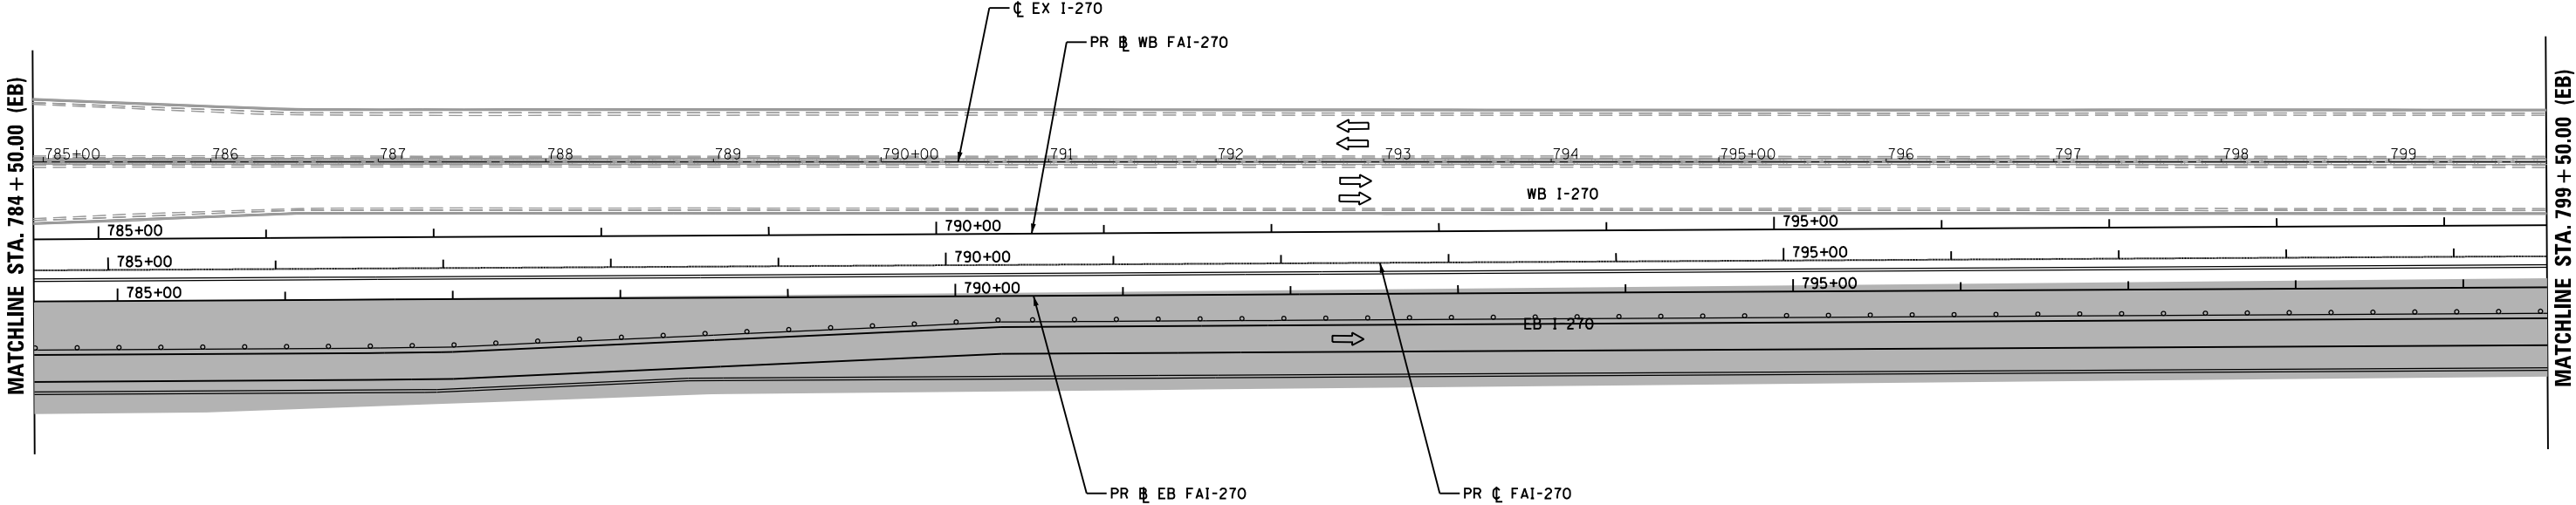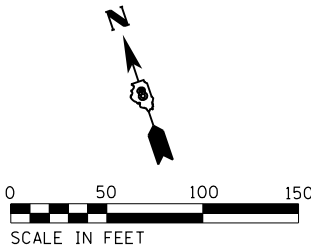

USER NAME = 35361	DESIGNED RO	REVISED -
	DRAWN SO	REVISED
PLOT SCALE = 100.0000' / in.	CHECKED JB	REVISED
PLOT DATE = 7/1/2020	DATE 12/08/2017	REVISED

STATE OF ILLINOIS DEPARTMENT OF TRANSPORTATION

FAI 270 TRAFFIC CONTROL PLAN ALTERNATIVE D-S3 PHASE 1C


SCALE: 1"=50' SHEET 5 OF 10 SHEETS STA. 799+50.00 TO STA. 814+50.00

F.A.I. RTE.	SECTION	COUNTY	TOTAL SHEETS	SHEET NO.
270	60B-1	MADISON	75	30
JOB NO. P-98-001-15		CONTRACT NO. 76J90		
ILLINOIS		FED. AID PROJECT		

PLAN	SURVEYED	BY	DATE
NO.	PLOTTED		
NOTE BOOK	ALIGNED		
	CHECKED		
	FILE NAME		




PROFILE	SURVEYED	BY	DATE
NO.	PLOTTED		
NOTE BOOK	GRADES		
	CHECKED		
	STRUCTURE		
	NOT AT THIS CHKO		

FILE NAME = p:\v\VAN40\PIV\N70\lparsons.com\Illinois State Documents\I-270 Phase 1\40 - Design\CAD\W01\Sheets\0376\98-sht-mot_DS3-PHC_06.dgn

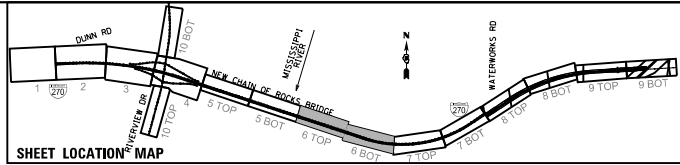

MAINTENANCE OF TRAFFIC LEGEND

- COMPLETED CONSTRUCTION
- WORK ZONE
- TEMPORARY PAVEMENT
- TEMPORARY PAVEMENT PLACED IN PREVIOUS STAGE
- TRAFFIC FLOW
- TYPE II BARRICADES OR DRUMS WITH BI-DIRECTIONAL STEADY BURN LIGHT AT 50' C-C (TYP.), 25' C-C IN CURVES AND RADII, AND 20' C-C IN TAPERS
- TYPE III BARRICADE
- TEMPORARY CONCRETE BARRIER
- TEMPORARY SHEET PILING
- IMPACT ATTENUATOR TL-3

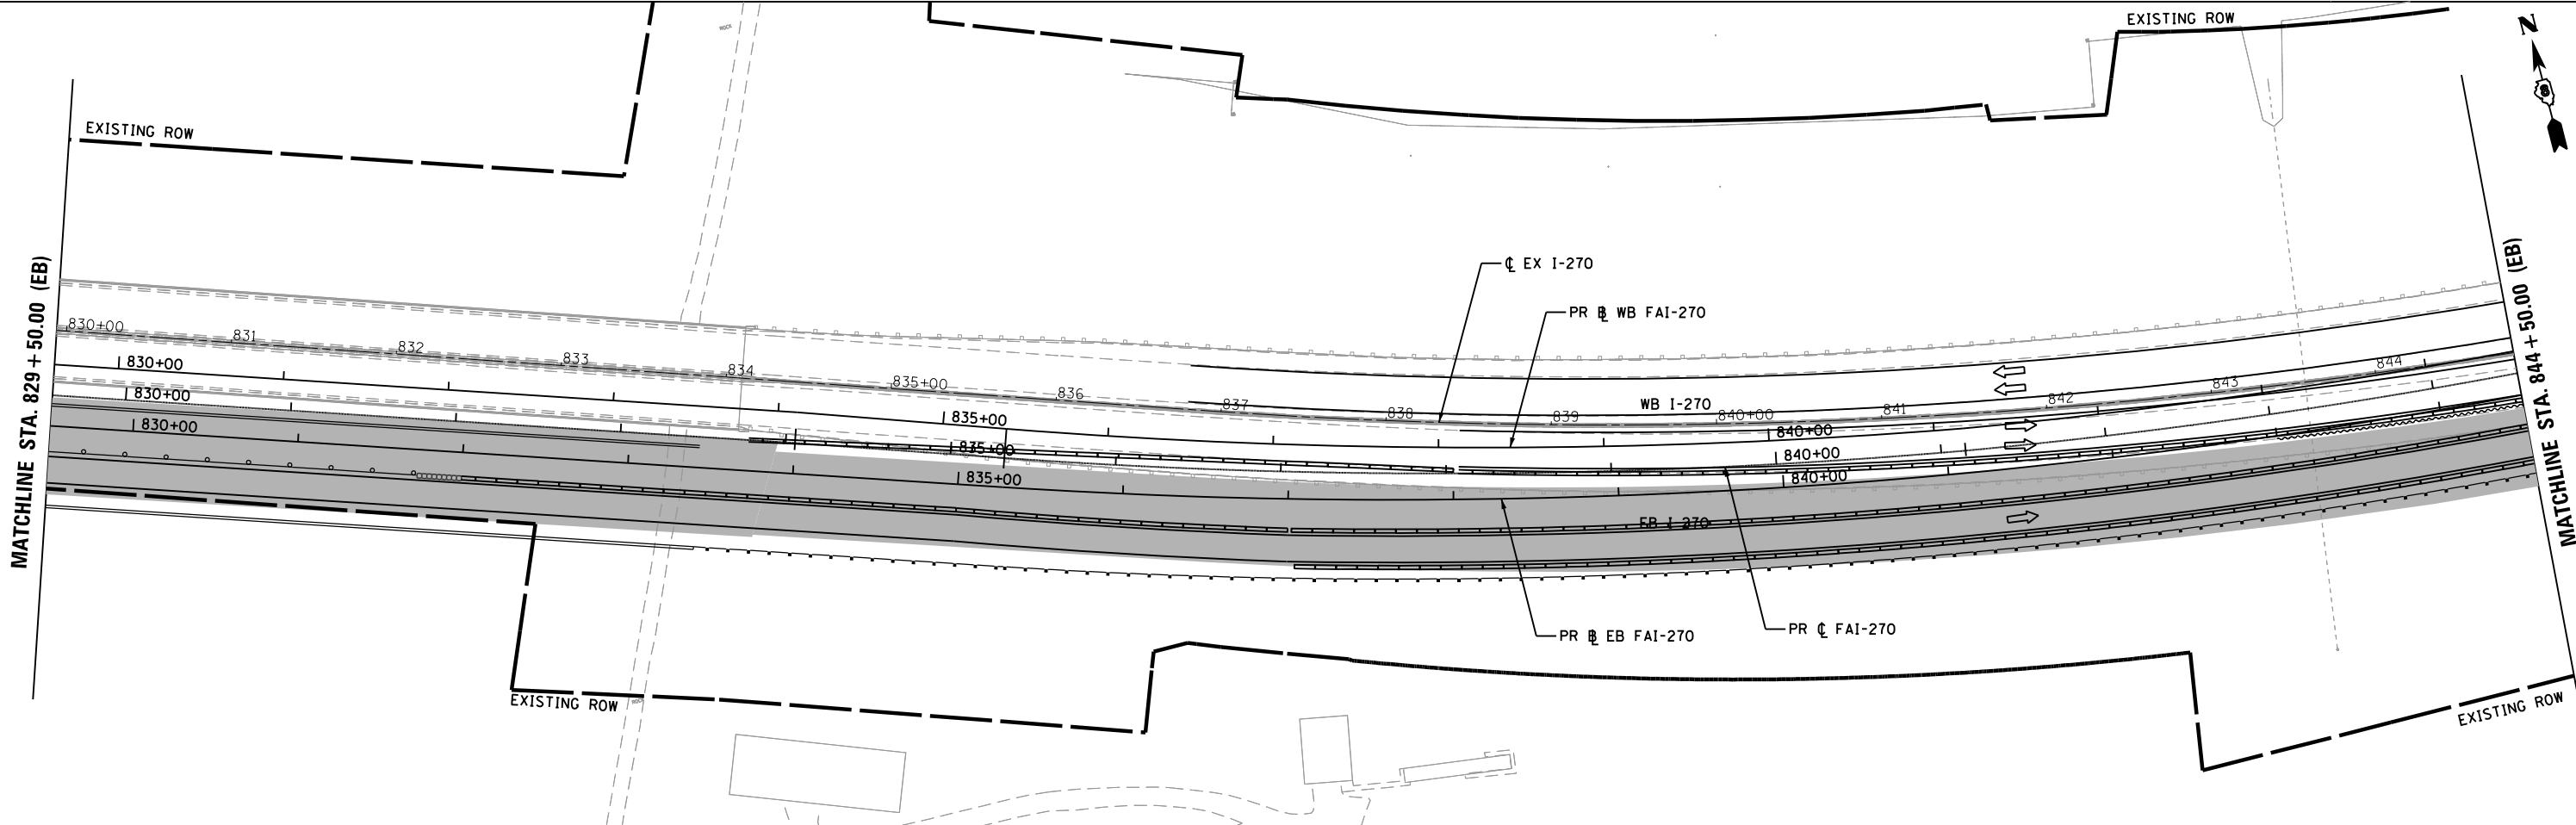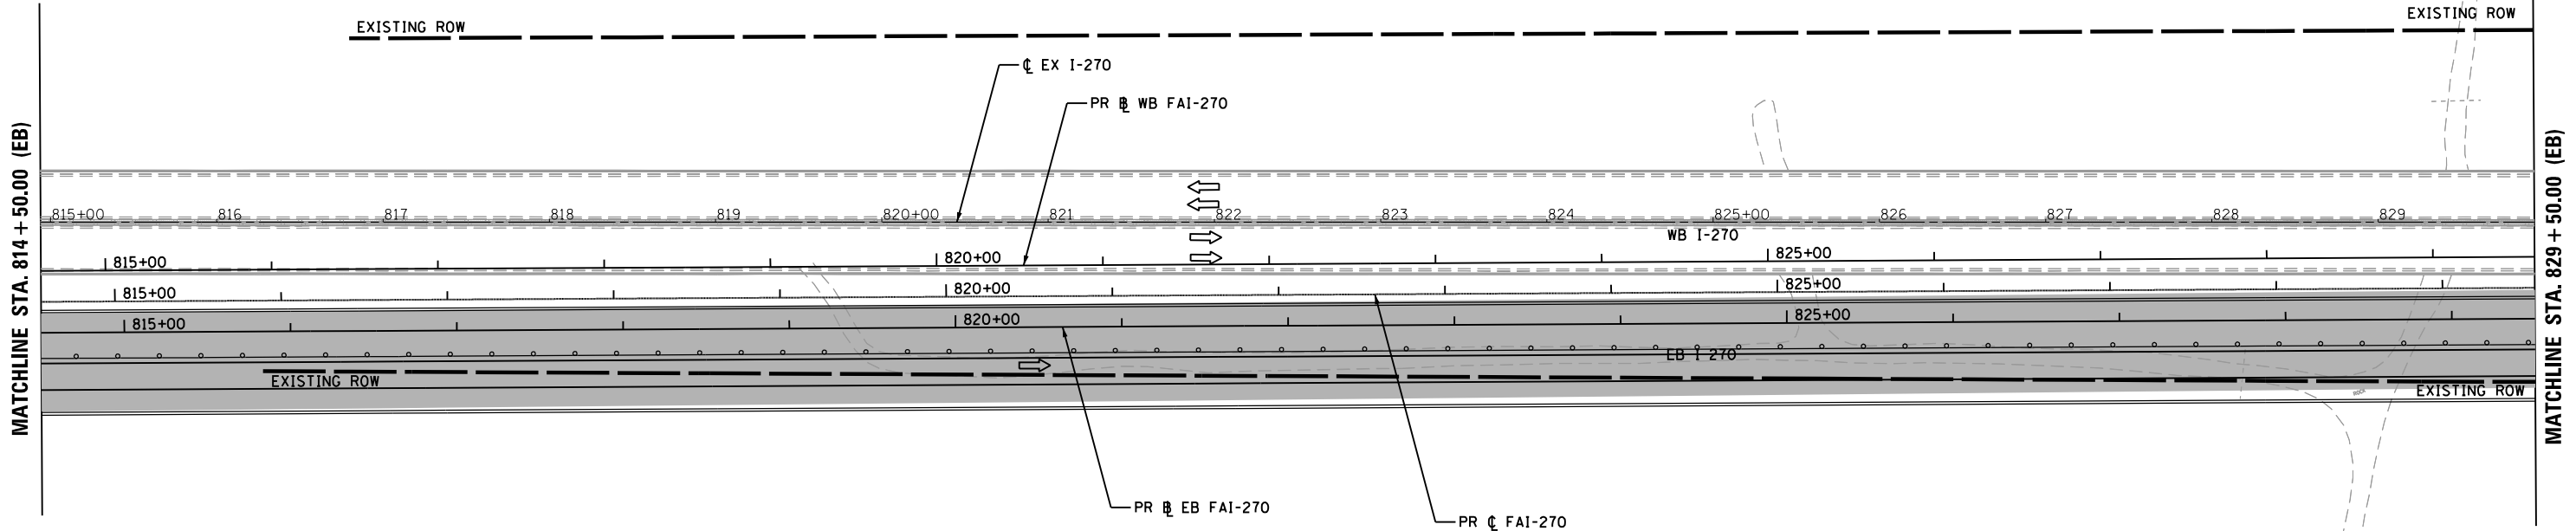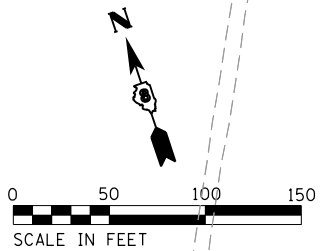


USER NAME = 35361	DESIGNED RO	REVISED -
	DRAWN SO	REVISED
PLOT SCALE = 100.0000' / in.	CHECKED JB	REVISED
PLOT DATE = 7/1/2020	DATE 12/08/2017	REVISED

STATE OF ILLINOIS
DEPARTMENT OF TRANSPORTATION



FAI 270 TRAFFIC CONTROL PLAN
ALTERNATIVE D-S3 PHASE 1C

SCALE: 1"=50' SHEET 6 OF 10 SHEETS STA. 784+50.00 TO STA. 844+50.00

F.A.I. RTE.	SECTION	COUNTY	TOTAL SHEETS	SHEET NO.
270	60B-1	MADISON	75	31
JOB NO. P-98-001-15		CONTRACT NO. 76J90		
ILLINOIS		FED. AID PROJECT		

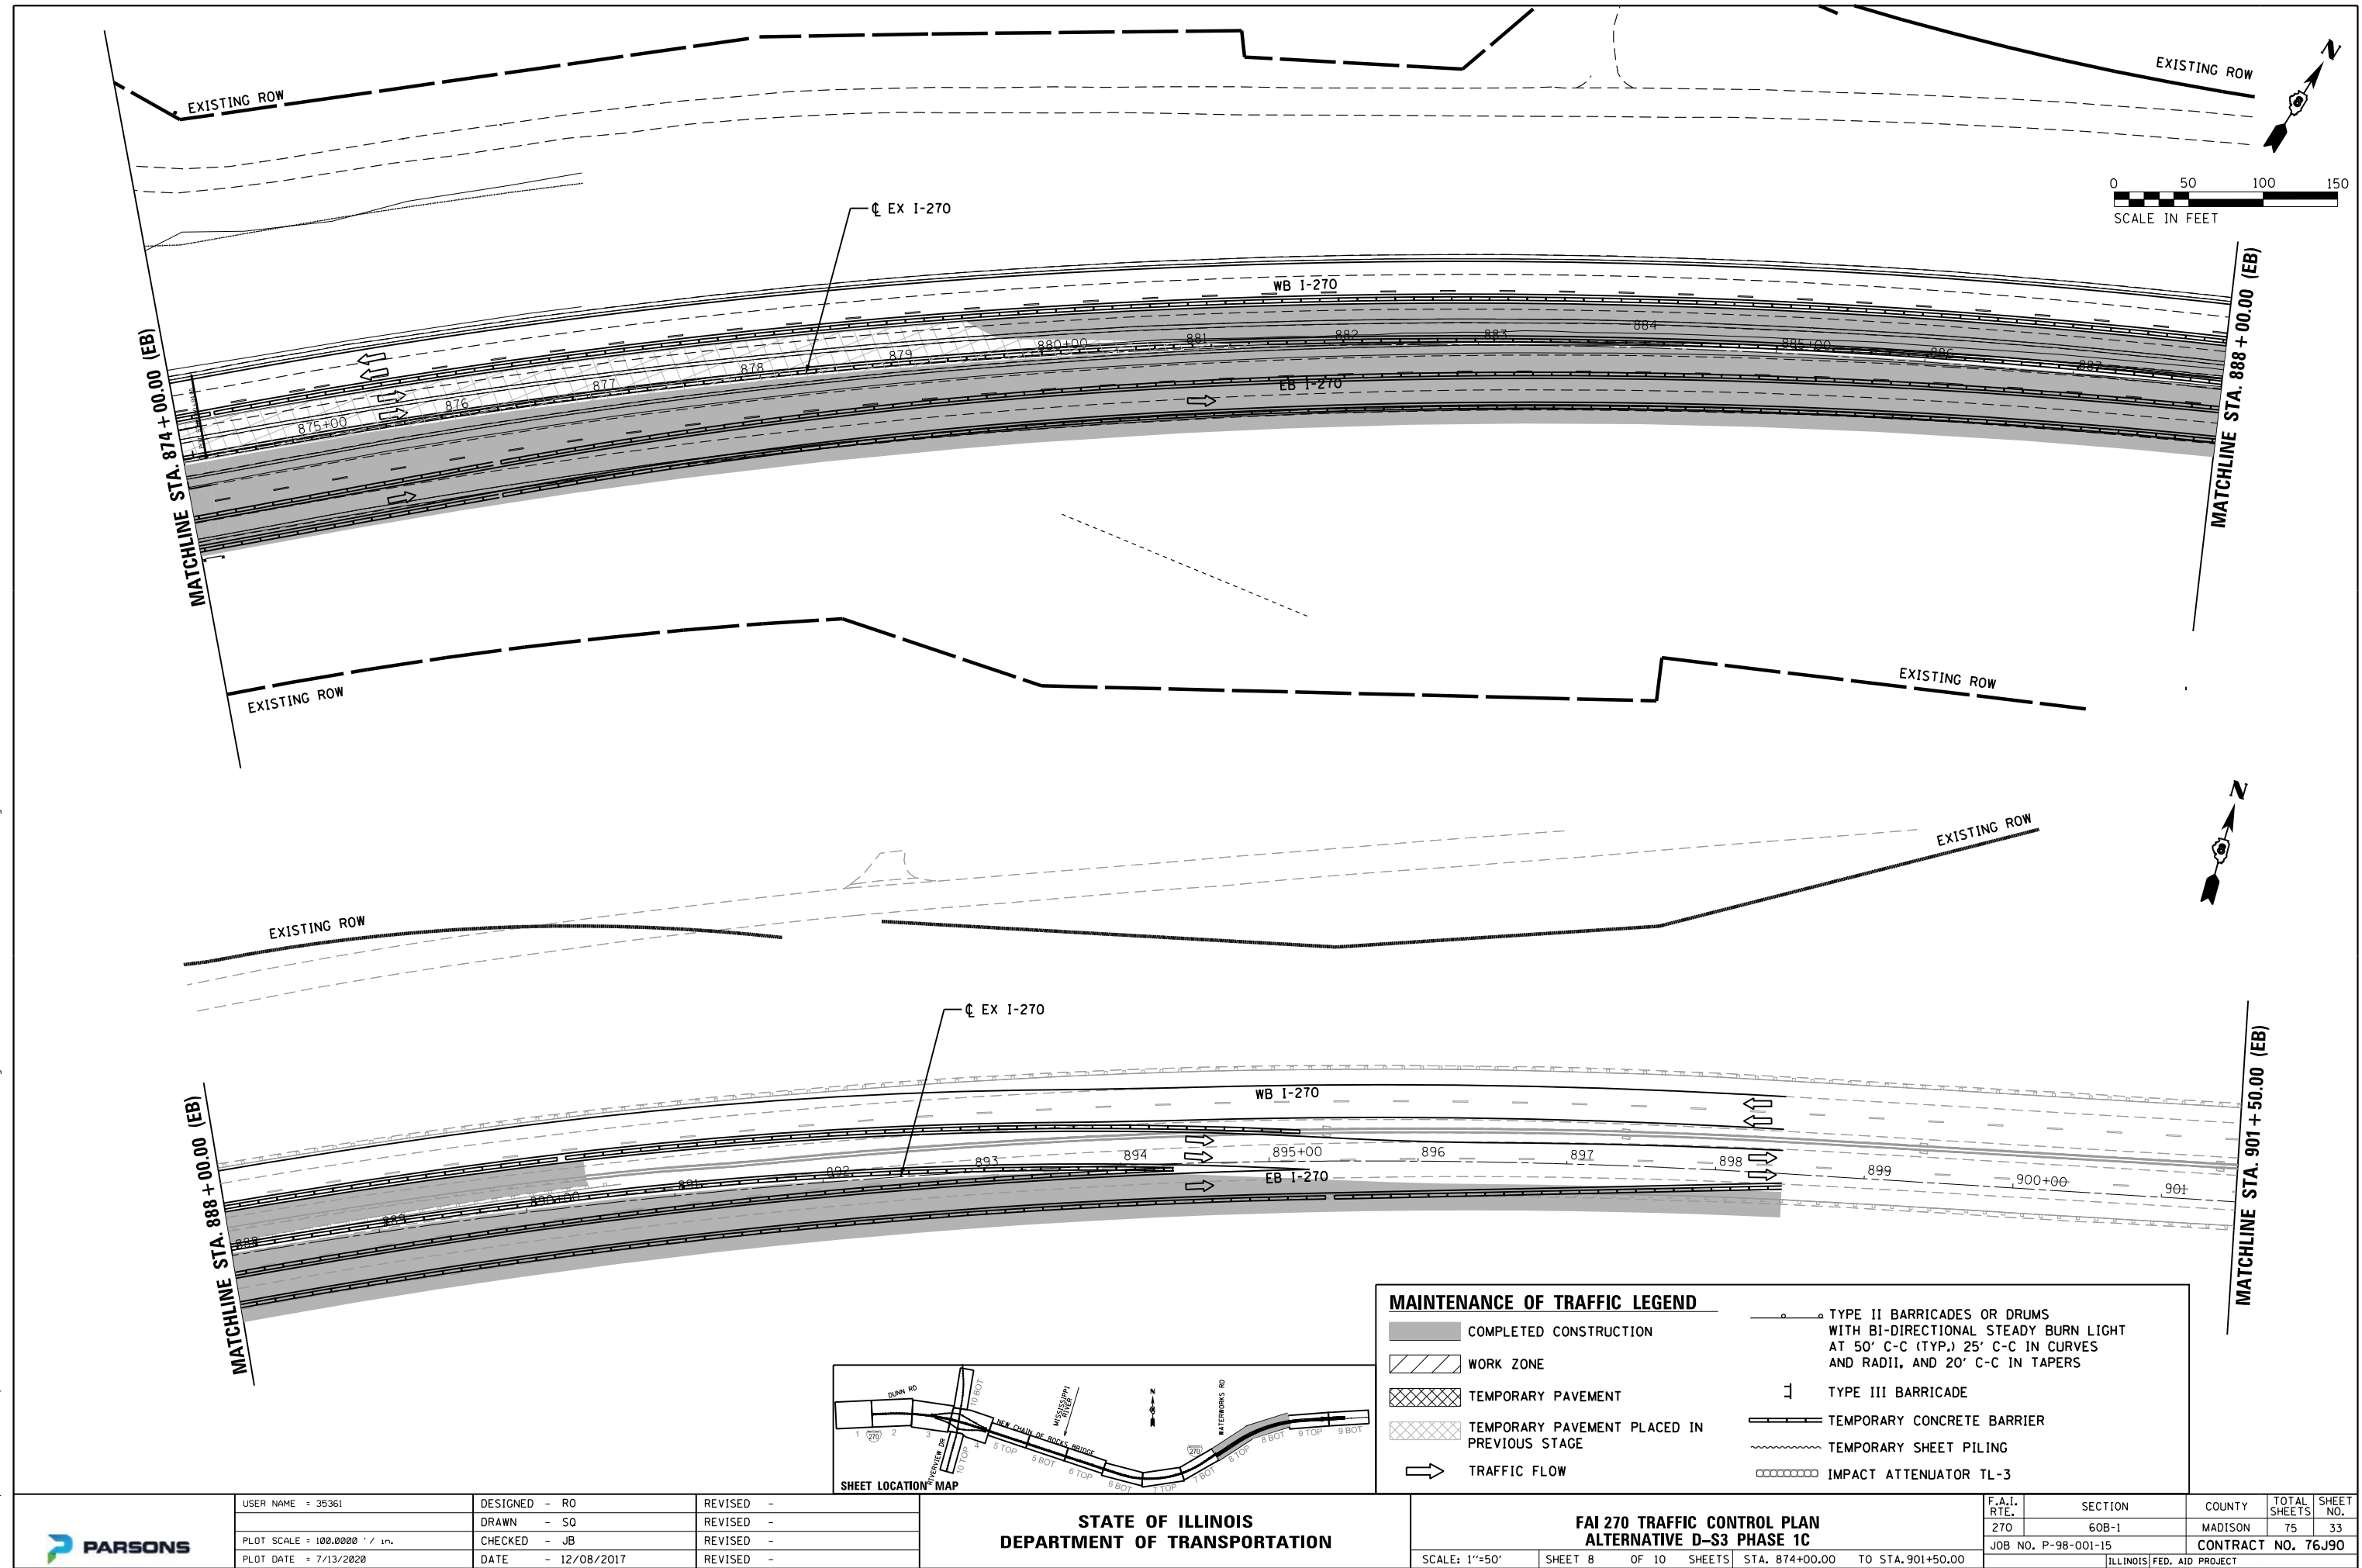

FILE NAME = p:\v\VAN\40\PI\INT01\parsons.com\Illinois State Documents\I-270 Phase 1\40 - Design\CAO\W01\Sheets\0876\98-sht-mot_DS3-PHC_09.dgn

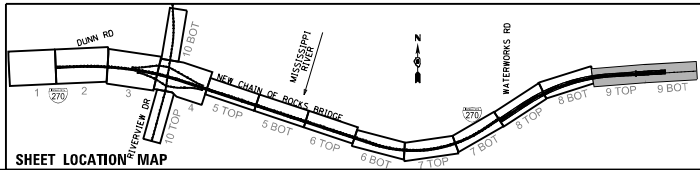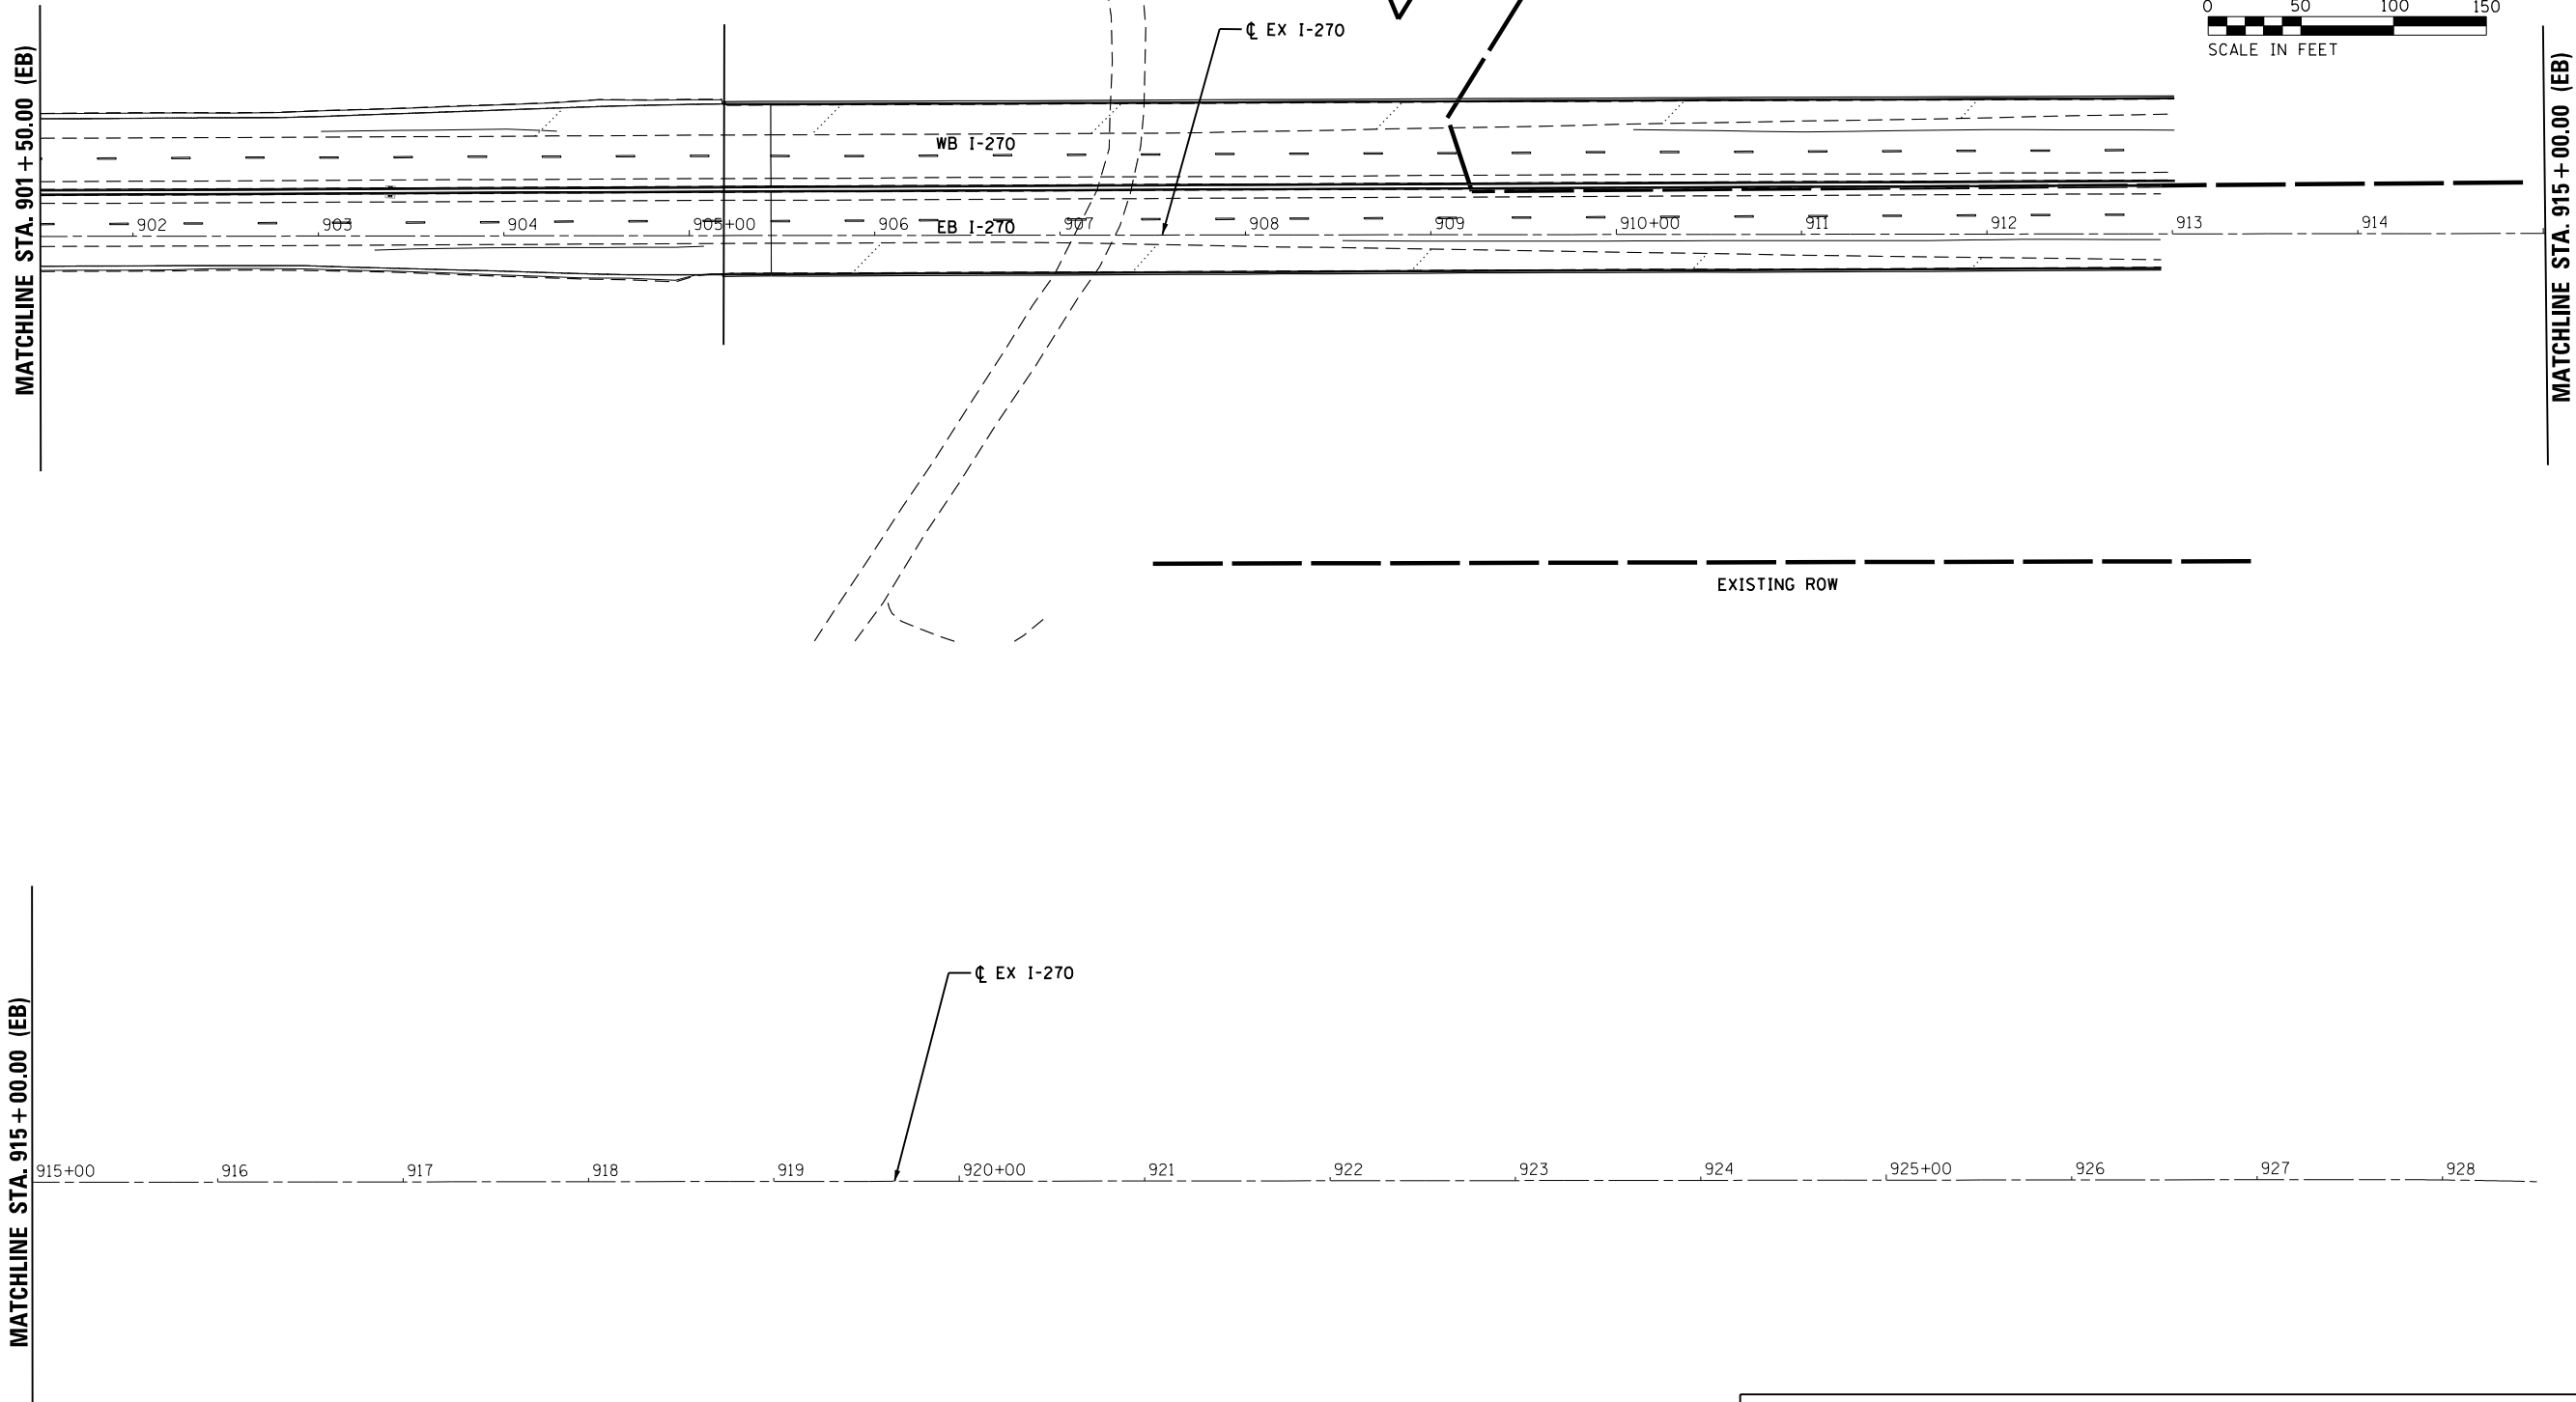

MAINTENANCE OF TRAFFIC LEGEND

	COMPLETED CONSTRUCTION		TYPE II BARRICADES OR DRUMS WITH BI-DIRECTIONAL STEADY BURN LIGHT AT 50' C-C (TYP.) 25' C-C IN CURVES AND RADII, AND 20' C-C IN TAPERS
	WORK ZONE		TYPE III BARRICADE
	TEMPORARY PAVEMENT		TEMPORARY CONCRETE BARRIER
	TEMPORARY PAVEMENT PLACED IN PREVIOUS STAGE		TEMPORARY SHEET PILING
	TRAFFIC FLOW		IMPACT ATTENUATOR TL-3

F.A.I. RTE.	SECTION	COUNTY	TOTAL SHEETS	SHEET NO.
270	60B-1	MADISON	75	34
JOB NO. P-98-001-15		CONTRACT NO. 76J90		
ILLINOIS FED. AID PROJECT				



USER NAME = 35361	DESIGNED - RO	REVISED -
	DRAWN - SO	REVISED -
PLOT SCALE = 100.0000' / in.	CHECKED - JB	REVISED -
PLOT DATE = 7/13/2020	DATE - 12/08/2017	REVISED -

STATE OF ILLINOIS
DEPARTMENT OF TRANSPORTATION


FAI 270 TRAFFIC CONTROL PLAN
ALTERNATIVE D-S3 PHASE 1C

SCALE: 1"=50' SHEET 9 OF 10 SHEETS STA. 901+50.00 TO STA.

PLAN	SURVEYED	BY	DATE
NOTE BOOK NO.	PLOTTED		
	ALIGNED		
	CADD FILE NAME		

PROFILE	SURVEYED	BY	DATE
NOTE BOOK NO.	GRADES CHECKED		
	STRUCTURE NOTATIONS CHKD		

FILE NAME = p:\w\VAN\40\PI\W\T0\Parsons.com\Illinois State Documents\I-270 Phase 1\40 - Design\CAD\WOT\Sheets\0376\98-sht-mot-LDS3-PHC10.dgn

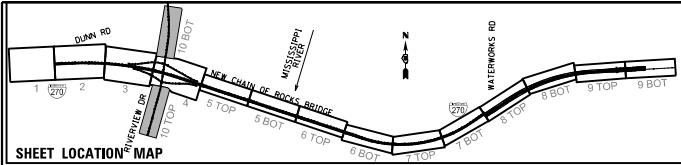

MAINTENANCE OF TRAFFIC LEGEND

COMPLETED CONSTRUCTION

WORK ZONE

TEMPORARY PAVEMENT

TEMPORARY PAVEMENT PLACED IN PREVIOUS STAGE

TRAFFIC FLOW




TYPE II BARRICADES OR DRUMS WITH BI-DIRECTIONAL STEADY BURN LIGHT AT 50' C-C (TYP.) 25' C-C IN CURVES AND RADII, AND 20' C-C IN TAPERS

TYPE III BARRICADE

TEMPORARY CONCRETE BARRIER

TEMPORARY SHEET PILING

IMPACT ATTENUATOR TL-3

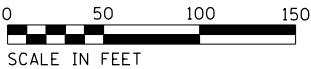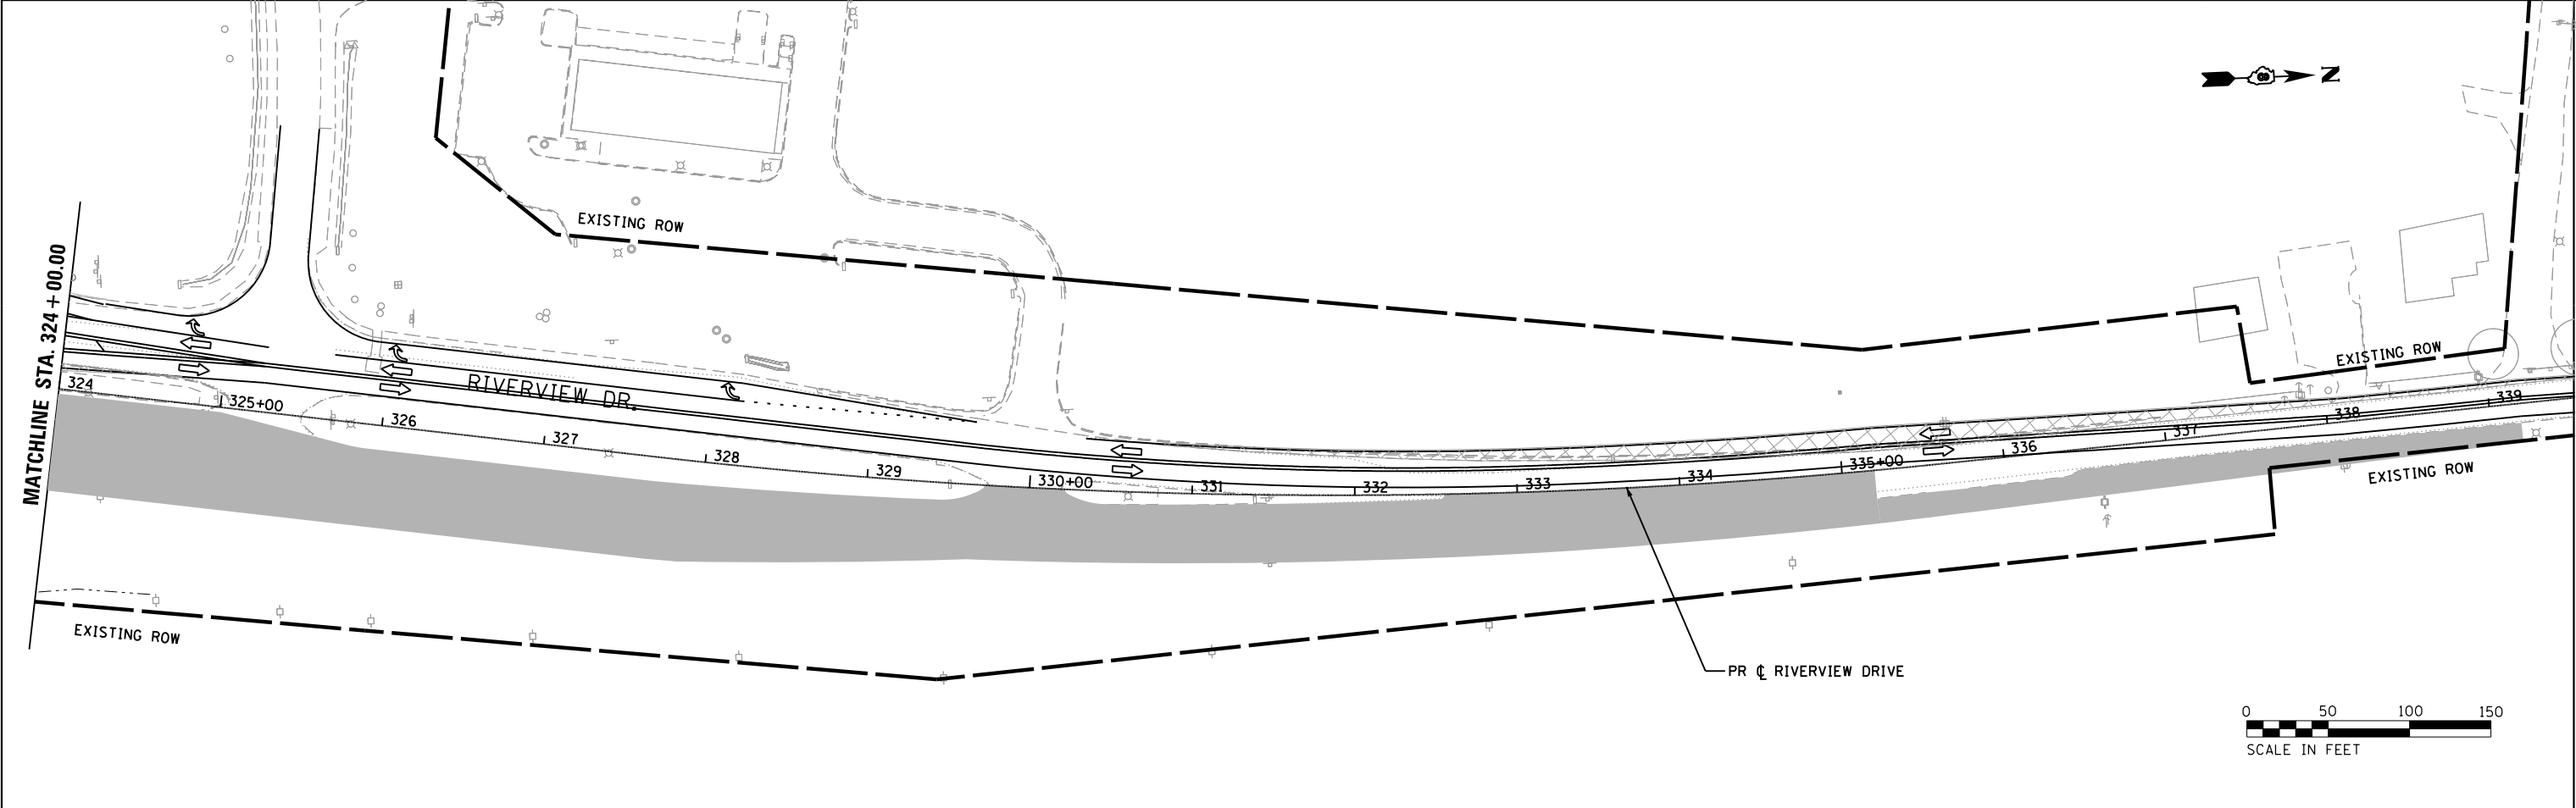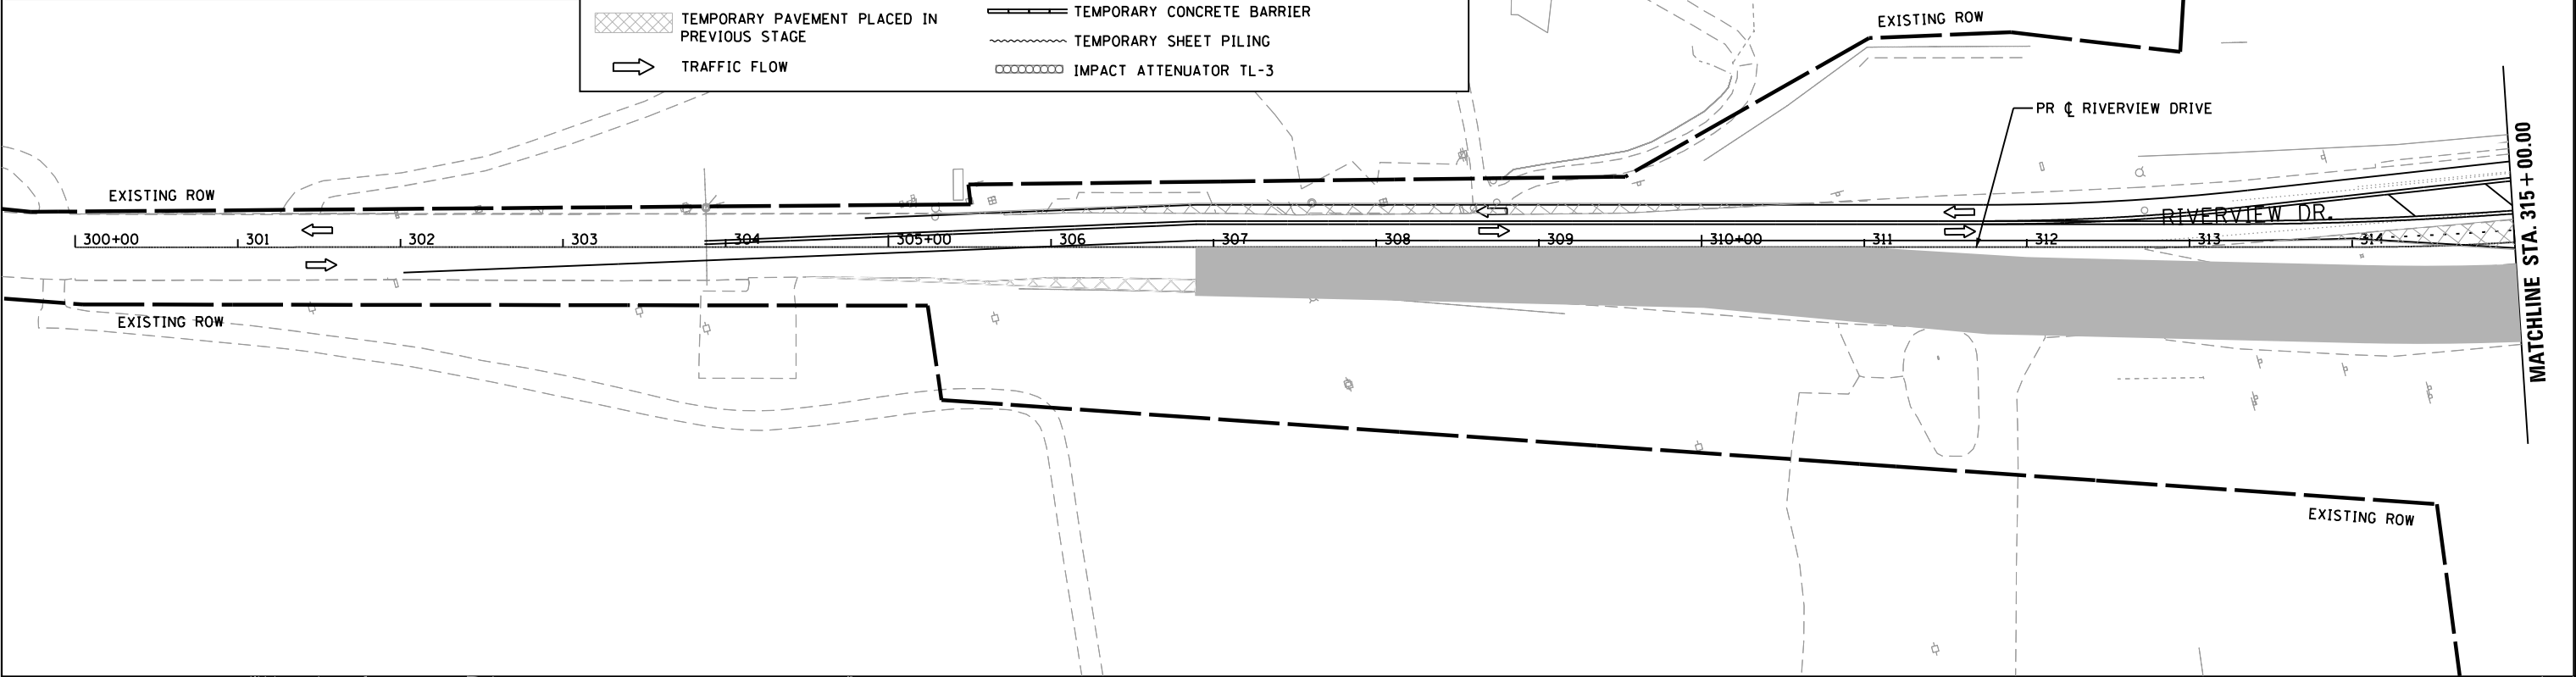

USER NAME = 35361	DESIGNED RO	REVISED -
	DRAWN SO	REVISED
PLOT SCALE = 100.0000' / in.	CHECKED JB	REVISED
PLOT DATE = 7/13/2020	DATE 12/08/2017	REVISED

STATE OF ILLINOIS
DEPARTMENT OF TRANSPORTATION

FAI 270 TRAFFIC CONTROL PLAN
ALTERNATIVE D-S3 PHASE 1C


SCALE: 1"=50' SHEET 10 OF 10 SHEETS STA. TO STA.

F.A.I. RTE.	SECTION	COUNTY	TOTAL SHEETS	SHEET NO.
270	60B-1	MADISON	75	35
JOB NO. P-98-001-15		CONTRACT NO. 76J90		
ILLINOIS FED. AID PROJECT				

PLAN	SURVEYED	BY	DATE
NOTE BOOK NO.	PLOTTED		
	ALIGNED		
	CHECKED		
	FILED		
	CADD FILE NAME		



PROFILE	SURVEYED	BY	DATE
NOTE BOOK NO.	PLOTTED		
	GRADES CHECKED		
	STRUCTURE		
	NOTATIS CHKD		

FILE NAME = p:\v\VAN40P\WIN70\personscm\Illinois State Documents\I-270 Phase 1\40 - Design\CADD\NOT\ Sheets\0376\08-sht-mot_053-PRD_01.dgn

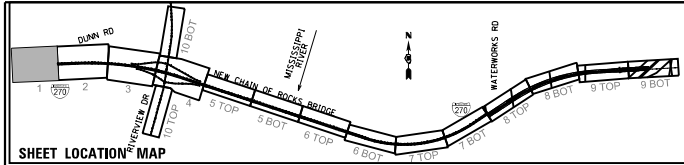

MAINTENANCE OF TRAFFIC LEGEND

	COMPLETED CONSTRUCTION		TYPE II BARRICADES OR DRUMS WITH BI-DIRECTIONAL STEADY BURN LIGHT AT 50' C-C (TYP.) 25' C-C IN CURVES AND RADII, AND 20' C-C IN TAPERS
	WORK ZONE		TYPE III BARRICADE
	TEMPORARY PAVEMENT		TEMPORARY CONCRETE BARRIER
	TEMPORARY PAVEMENT PLACED IN PREVIOUS STAGE		TEMPORARY SHEET PILING
	TRAFFIC FLOW		IMPACT ATTENUATOR TL-3

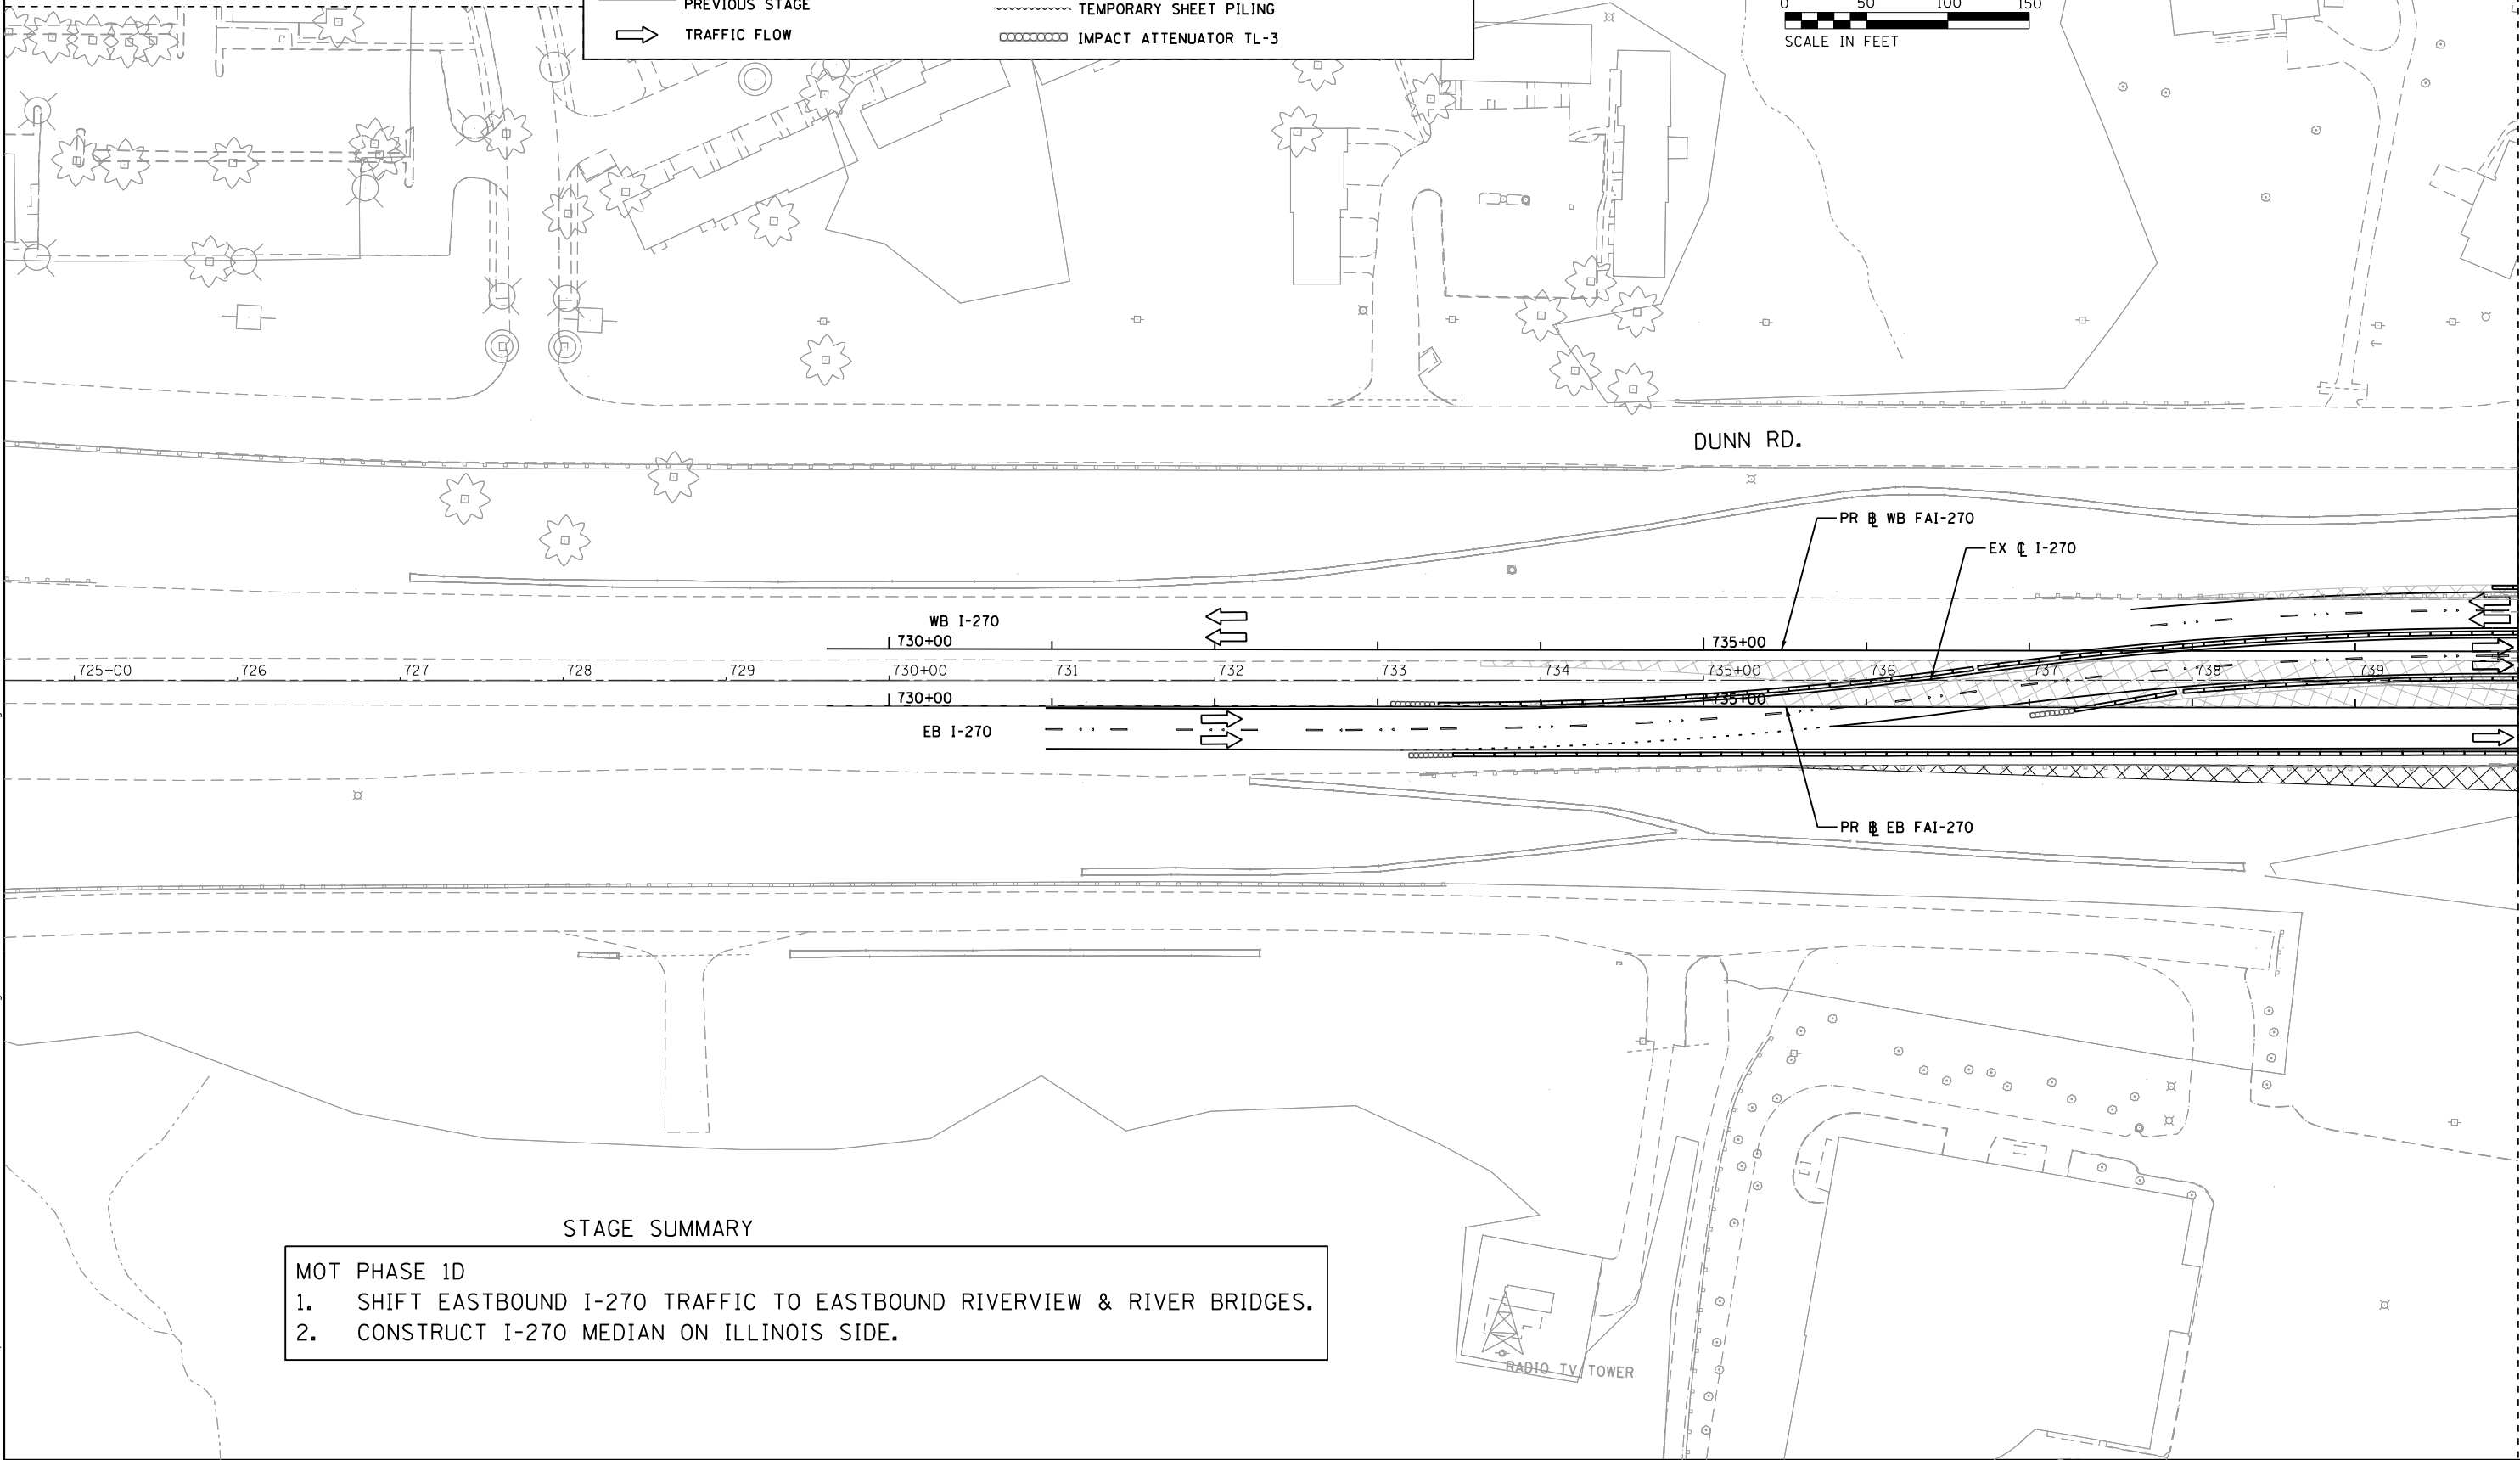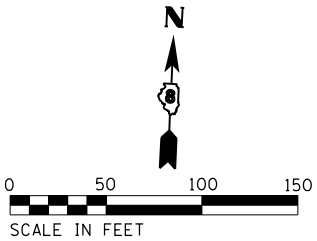

STAGE SUMMARY

MOT PHASE 1D

1. SHIFT EASTBOUND I-270 TRAFFIC TO EASTBOUND RIVERVIEW & RIVER BRIDGES.

2. CONSTRUCT I-270 MEDIAN ON ILLINOIS SIDE.



USER NAME = 35361	DESIGNED RO	REVISED -
PLOT SCALE = 100.0000' / in.	DRAWN SO	REVISED
PLOT DATE = 7/1/2020	CHECKED JB	REVISED
	DATE 12/08/2017	REVISED

STATE OF ILLINOIS
DEPARTMENT OF TRANSPORTATION

FAI 270 TRAFFIC CONTROL PLAN
ALTERNATIVE D-S3 PHASE 1D

SCALE: 1"=50' SHEET 1 OF 10 SHEETS STA. 740+00.00 TO STA. 755+00.00

F.A.I. RTE.	SECTION	COUNTY	TOTAL SHEETS	SHEET NO.
270	60B-1	MADISON	75	36
JOB NO. P-98-001-15		CONTRACT NO. 76J90		
ILLINOIS		FED. AID PROJECT		

PROFILE	SURVEYED _____	BY _____	DATE _____
	PLOTTED _____		
NOTE BOOK _____	GRADES CHECKED _____		
NO. _____	B.M. NOTED _____		
	STRUCTURE NOTATIONS CH'KD _____		

SHEET LOCATION MAP

MATCHLINE STA. 740+00.00

BEGIN RECONSTRUCTION
 STA. 740+00.00 PR (EB, WB)
 STA. 740+00.00 EX $\angle$ 1-270

USER NAME = 35361

DESIGNED

DRAWN

PLOT SCALE = 100.0000' / in.

CHECKED

PLOT DATE = 7/1/2020

DATE

PARSONS

This technical drawing illustrates a proposed highway interchange and its connection to an existing roadway. The main features include:

- Proposed Roadways:**
 - WB I-270:** Westbound Interstate 270, shown as a multi-lane highway with a cross-hatched median.
 - EB I-270:** Eastbound Interstate 270, shown as a multi-lane highway with a cross-hatched median.
 - PR EB FAI-270:** Proposed Eastbound Frontage Avenue for Interstate 270.
 - PR EB FAI-270:** Proposed Eastbound Frontage Avenue for Interstate 270.
 - PR EB FAI-270:** Proposed Eastbound Frontage Avenue for Interstate 270.
- Existing Roadways:**
 - EXISTING ROW:** Existing Right-of-Way lines, shown as dashed lines.
 - EXISTING ROW:** Existing Right-of-Way lines, shown as dashed lines.
 - EXISTING ROW:** Existing Right-of-Way lines, shown as dashed lines.
- Interchange and Access:**
 - DUNN RD.:** A road crossing the interchange, shown as a dashed line.
 - EX EB I-270:** Existing Eastbound Interstate 270, shown as a dashed line.
 - EX EB I-270:** Existing Eastbound Interstate 270, shown as a dashed line.
 - EX EB I-270:** Existing Eastbound Interstate 270, shown as a dashed line.
- Stationing and Matchlines:**
 - 745+00:** Stationing marker for the proposed EB I-270.
 - 750+00:** Stationing marker for the proposed EB I-270.
 - 755+00.00 (EB):** Matchline stationing for the existing EB I-270.
- Other Labels:**
 - EXISTING ROW:** Existing Right-of-Way lines, shown as dashed lines.
 - EXISTING ROW:** Existing Right-of-Way lines, shown as dashed lines.
 - EXISTING ROW:** Existing Right-of-Way lines, shown as dashed lines.

**STATE OF ILLINOIS
DEPARTMENT OF TRANSPORTATION**




F.A.I. RTE.	SECTION	COUNTY	TOTAL SHEETS	SHEET NO.
270	60B-1	MADISON	75	37
JOB NO. P-98-001-15		CONTRACT NO. 76J90		
ILLINOIS		FED. AID PROJECT		

F.A.I. RTE.	SECTION	COUNTY	TOTAL SHEETS	SHEET NO.
270	60B-1	MADISON	75	38
JOB NO. P-98-001-15		CONTRACT NO. 76J90		
ILLINOIS		FED. AID PROJECT		


PLAN	SURVEYED	BY	DATE
	PLOTTED		
	ALIGNED		
	CHECKED		
	NO.		
	CADD FILE NAME		

PROFILE	SURVEYED	BY	DATE
	PLOTTED		
	GRADES		
	CHECKED		
	NO.		
	STRUCTURE		
	NOTATIONS		
	CHKD		

FILE NAME = p:\v\VAN\401P\INT01\parsons.com\Illinois State Documents\I-270 Phase 1\40 - Design\CAD\W01\Sheets\0376198-ait-mot-DS3-PHD.dgn

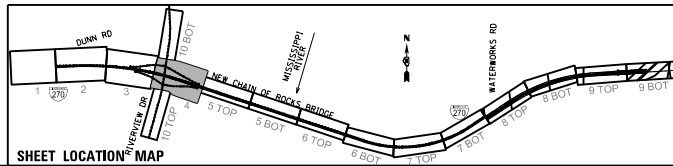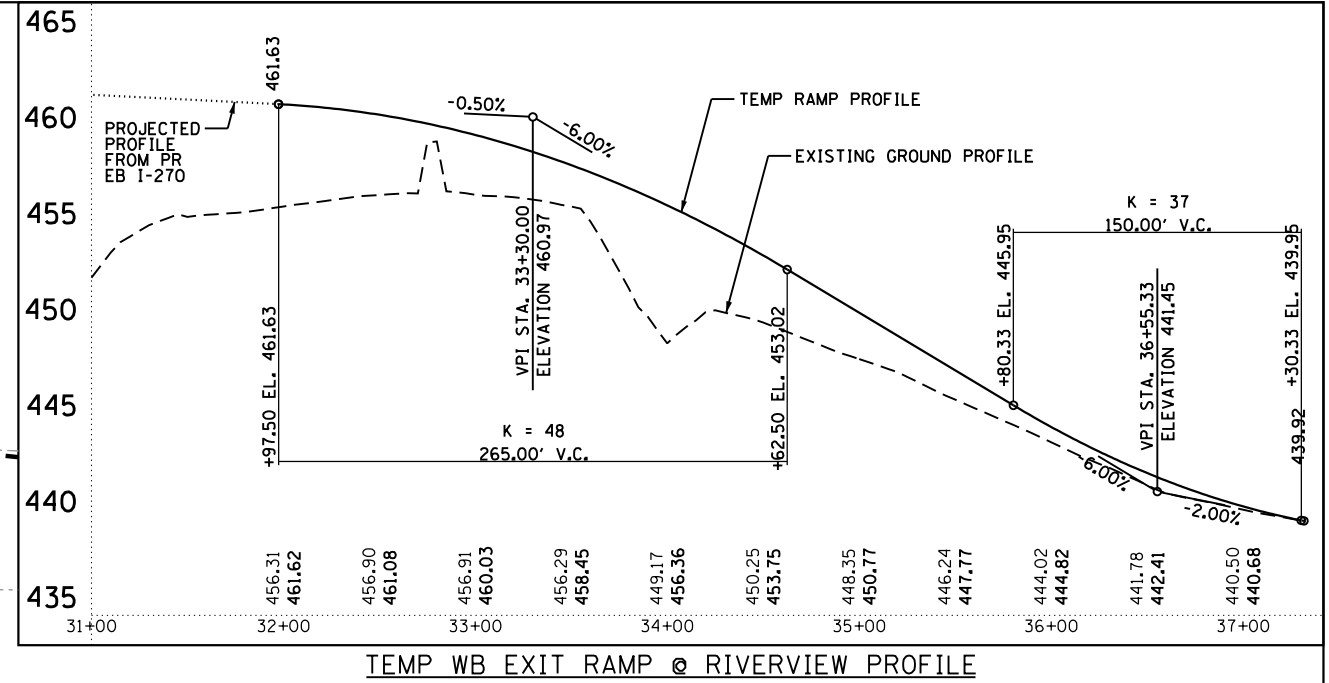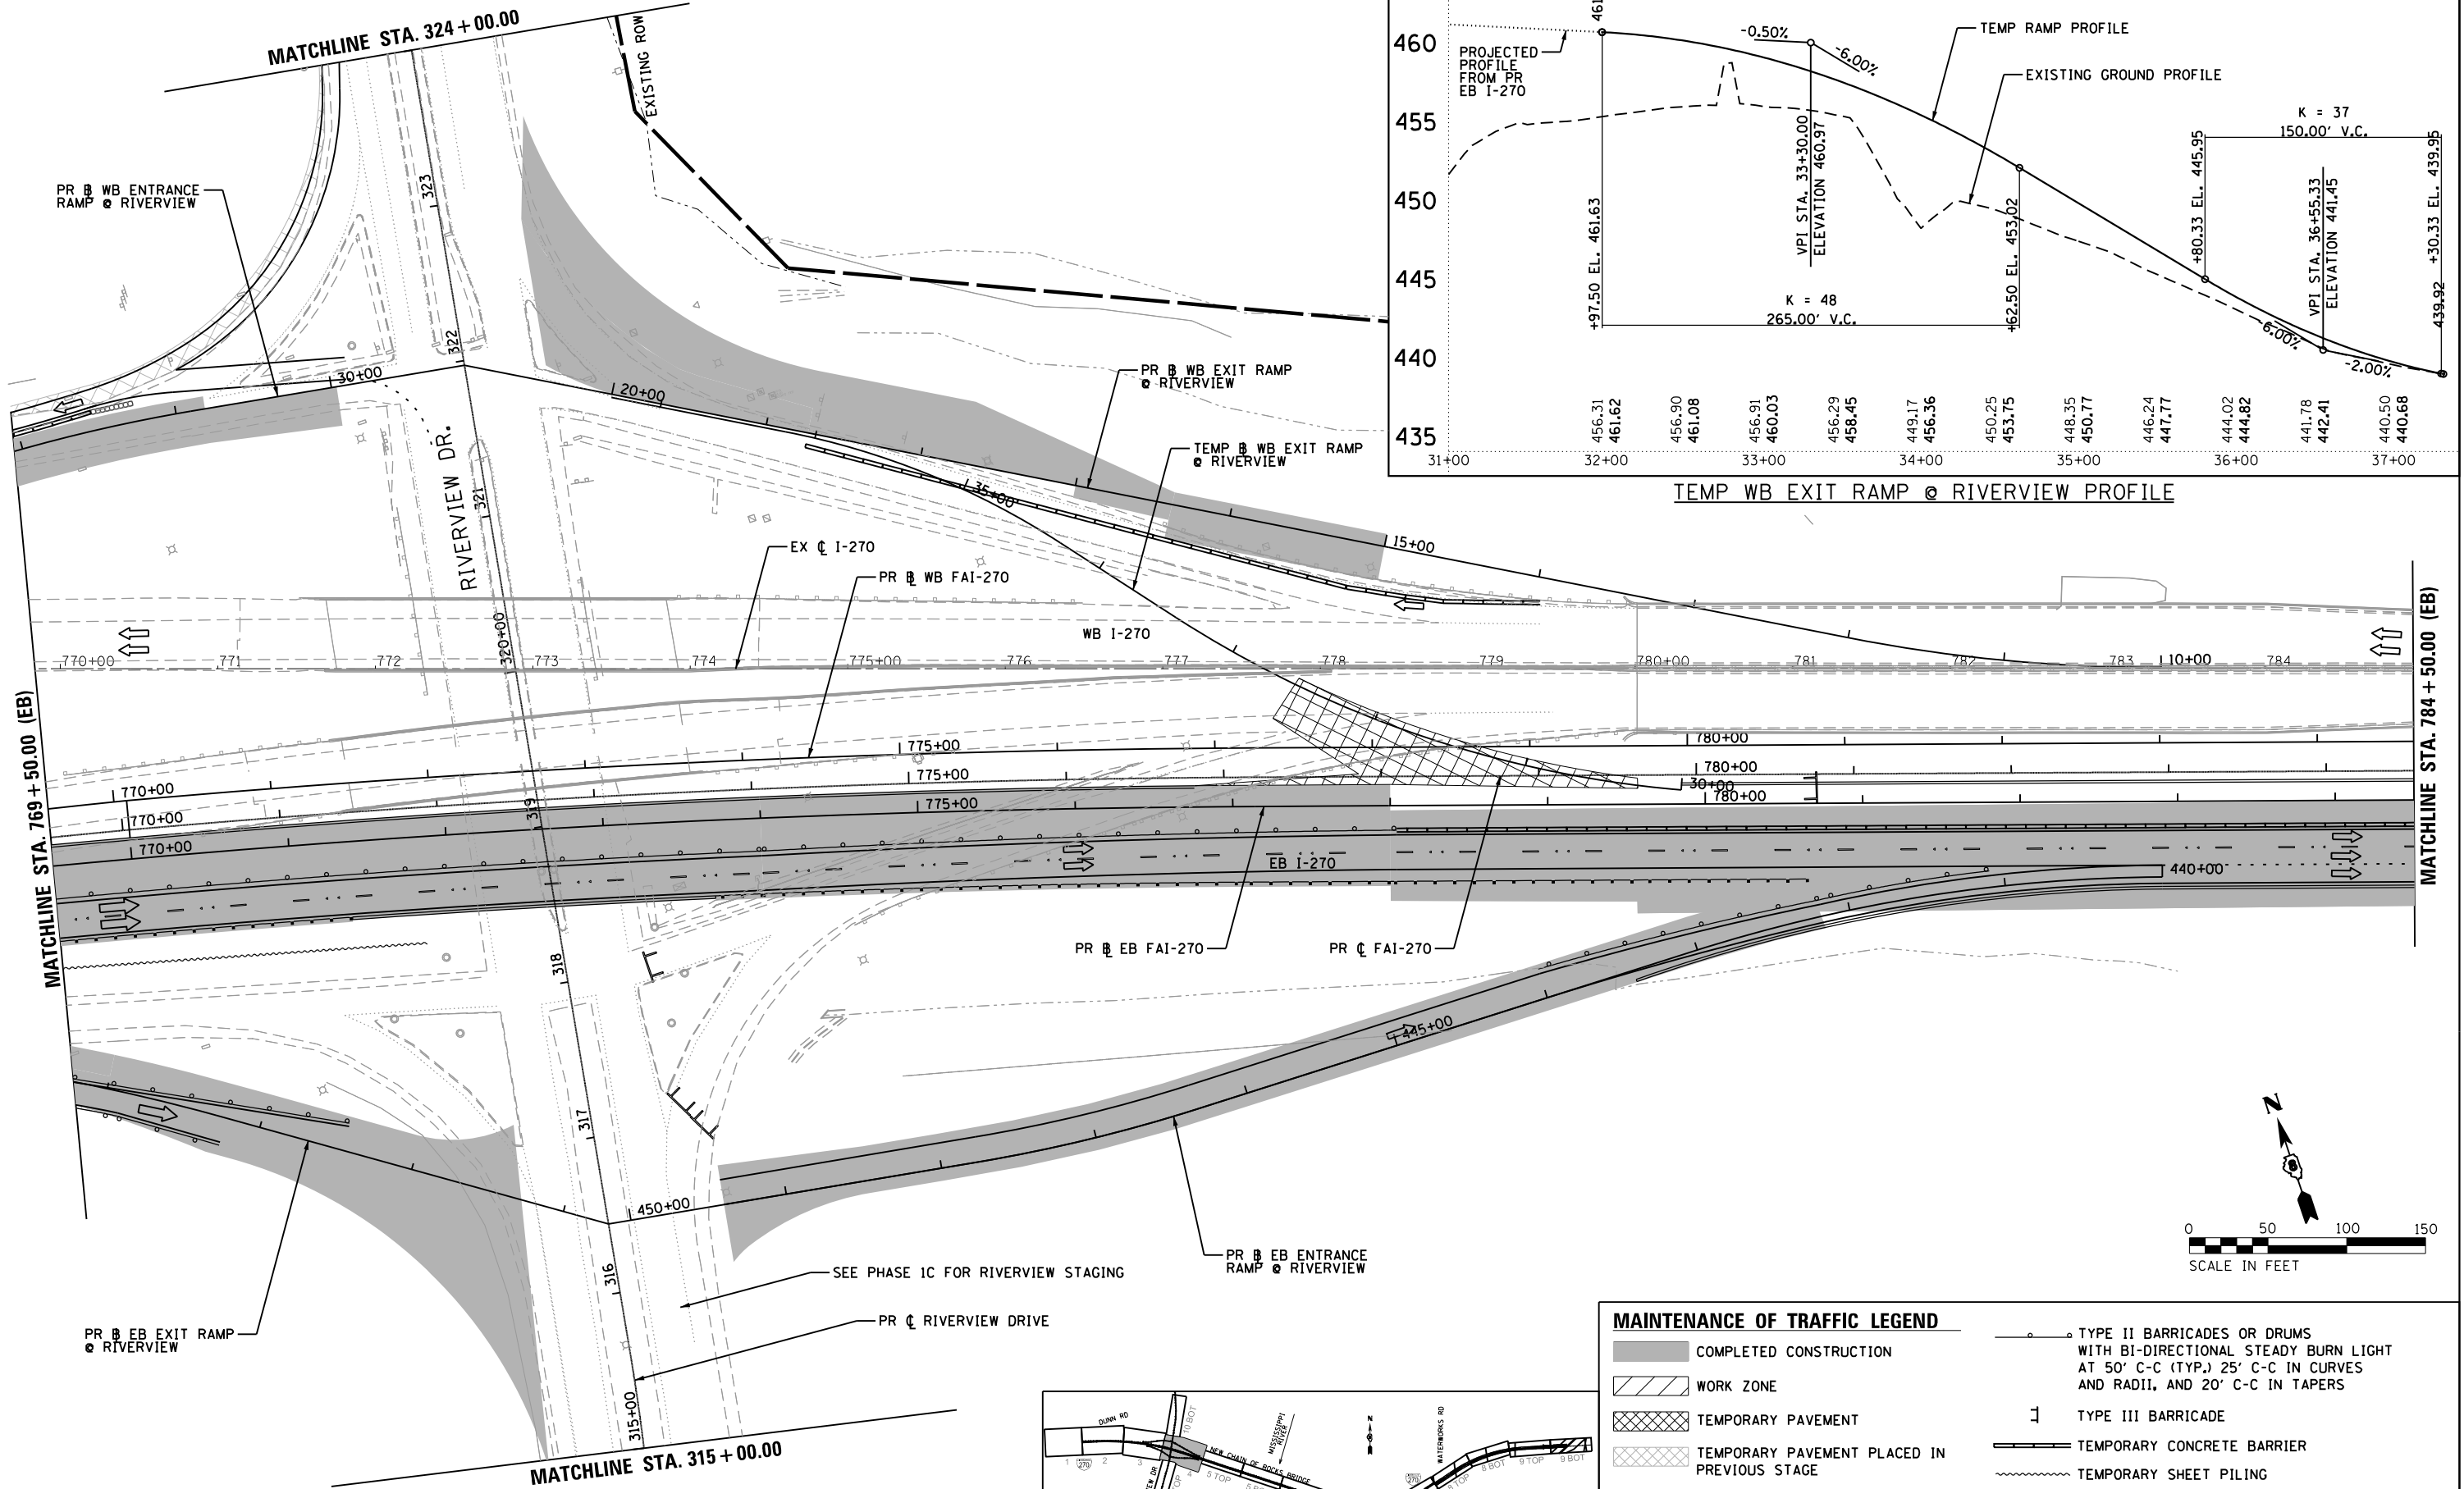

MAINTENANCE OF TRAFFIC LEGEND	
	COMPLETED CONSTRUCTION
	WORK ZONE
	TEMPORARY PAVEMENT
	TEMPORARY PAVEMENT PLACED IN PREVIOUS STAGE
	TRAFFIC FLOW
	TYPE II BARRICADES OR DRUMS WITH BI-DIRECTIONAL STEADY BURN LIGHT AT 50' C-C (TYP.) 25' C-C IN CURVES AND RADII, AND 20' C-C IN TAPERS
	TYPE III BARRICADE
	TEMPORARY CONCRETE BARRIER
	TEMPORARY SHEET PILING
	IMPACT ATTENUATOR TL-3

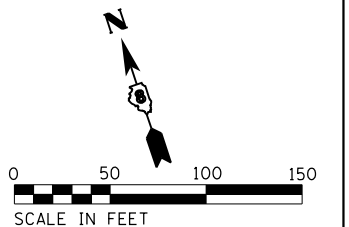

USER NAME = 35361	DESIGNED RO	REVISED -
DRAWN SO	REVISOR	
CHECKED JB	REVISOR	
DATE 12/08/2017	REVISOR	

STATE OF ILLINOIS
DEPARTMENT OF TRANSPORTATION

FAI 270 TRAFFIC CONTROL PLAN
ALTERNATIVE D-S3 PHASE 1D

SCALE: 1"=50' SHEET 4 OF 10 SHEETS STA. 769+50.00 TO STA. 784+50.00


F.A.I. RTE.	SECTION	COUNTY	TOTAL SHEETS	SHEET NO.
270	60B-1	MADISON	75	39
JOB NO. P-98-001-15	CONTRACT NO. 76J90			

ILLINOIS FED. AID PROJECT

PLAN	SURVEYED	BY	DATE
	PLOTTED		
	ALIGNED		
	CHECKED		
	FILED		
	CADD FILE NAME		
	NO.		

PROFILE	SURVEYED	BY	DATE
	PLOTTED		
	GRADES CHECKED		
	STRUCTURE NOTATIONS CHECKED		
	NO.		




FILE NAME = p:\w\VAN\40\PI\INT01\parsons.com\Illinois State Documents\I-270 Phase 1\40 - Design\CAD\W01\Sheets\0376\98-sht-mot.DS3-PHD_06.dgn

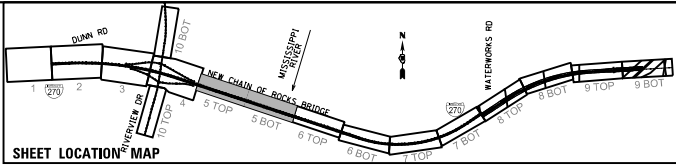

MAINTENANCE OF TRAFFIC LEGEND

- COMPLETED CONSTRUCTION
- WORK ZONE
- TEMPORARY PAVEMENT
- TEMPORARY PAVEMENT PLACED IN PREVIOUS STAGE
- TRAFFIC FLOW

- TYPE II BARRICADES OR DRUMS WITH BI-DIRECTIONAL STEADY BURN LIGHT AT 50' C-C (TYP.) 25' C-C IN CURVES AND RADII, AND 20' C-C IN TAPERS
- TYPE III BARRICADE
- TEMPORARY CONCRETE BARRIER
- TEMPORARY SHEET PILING
- IMPACT ATTENUATOR TL-3

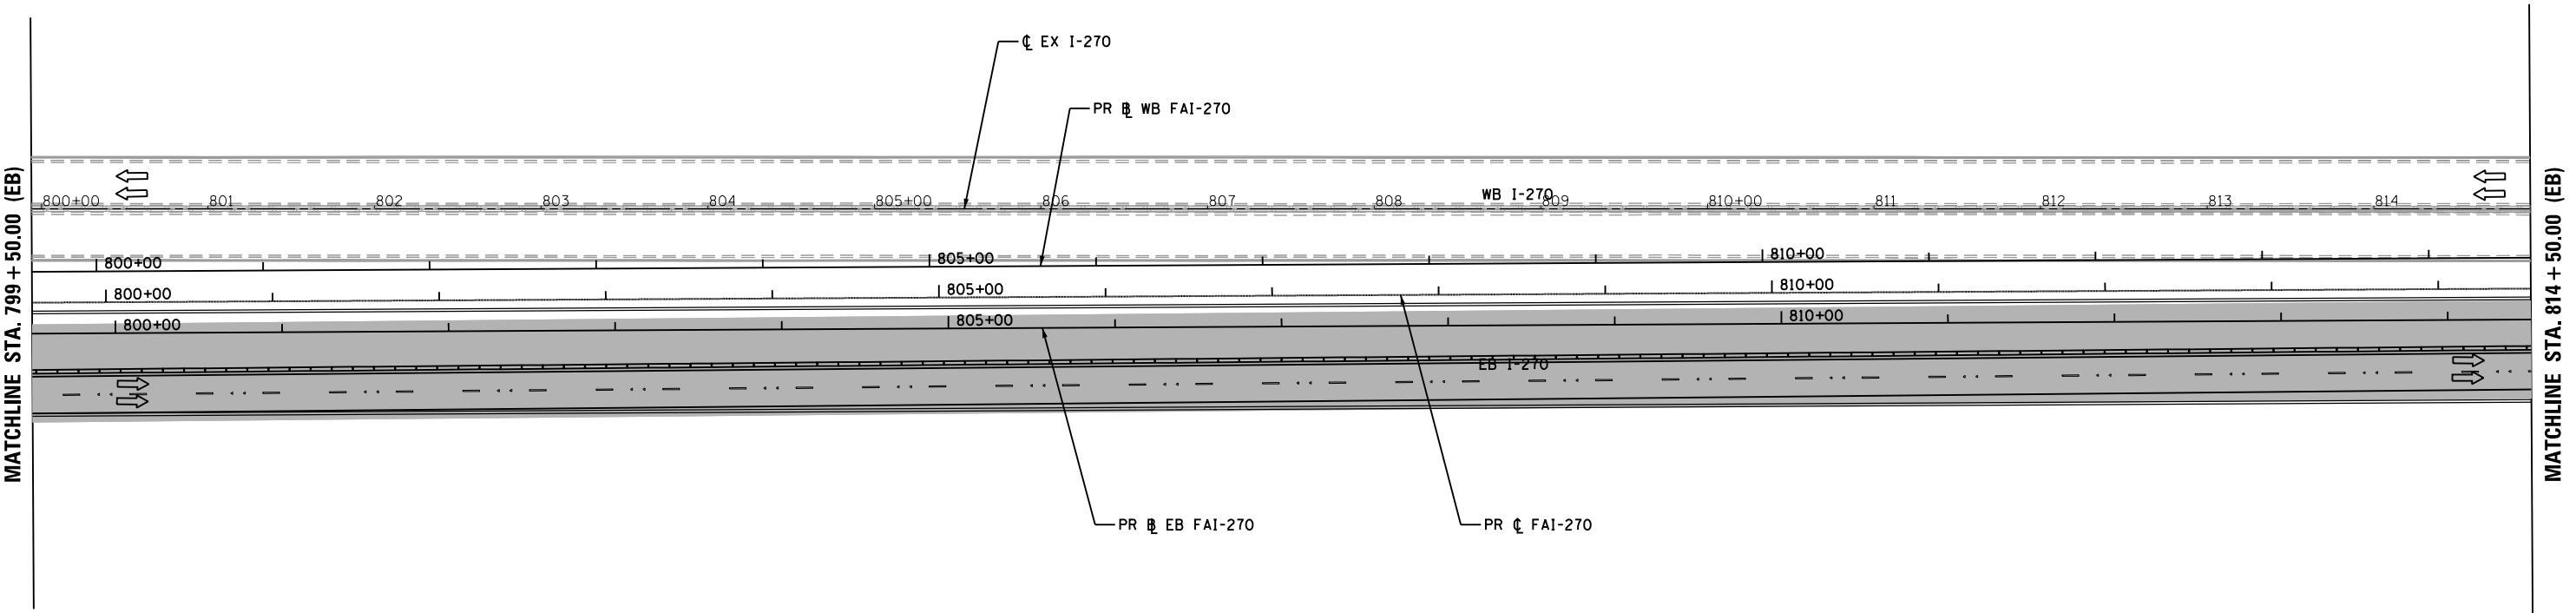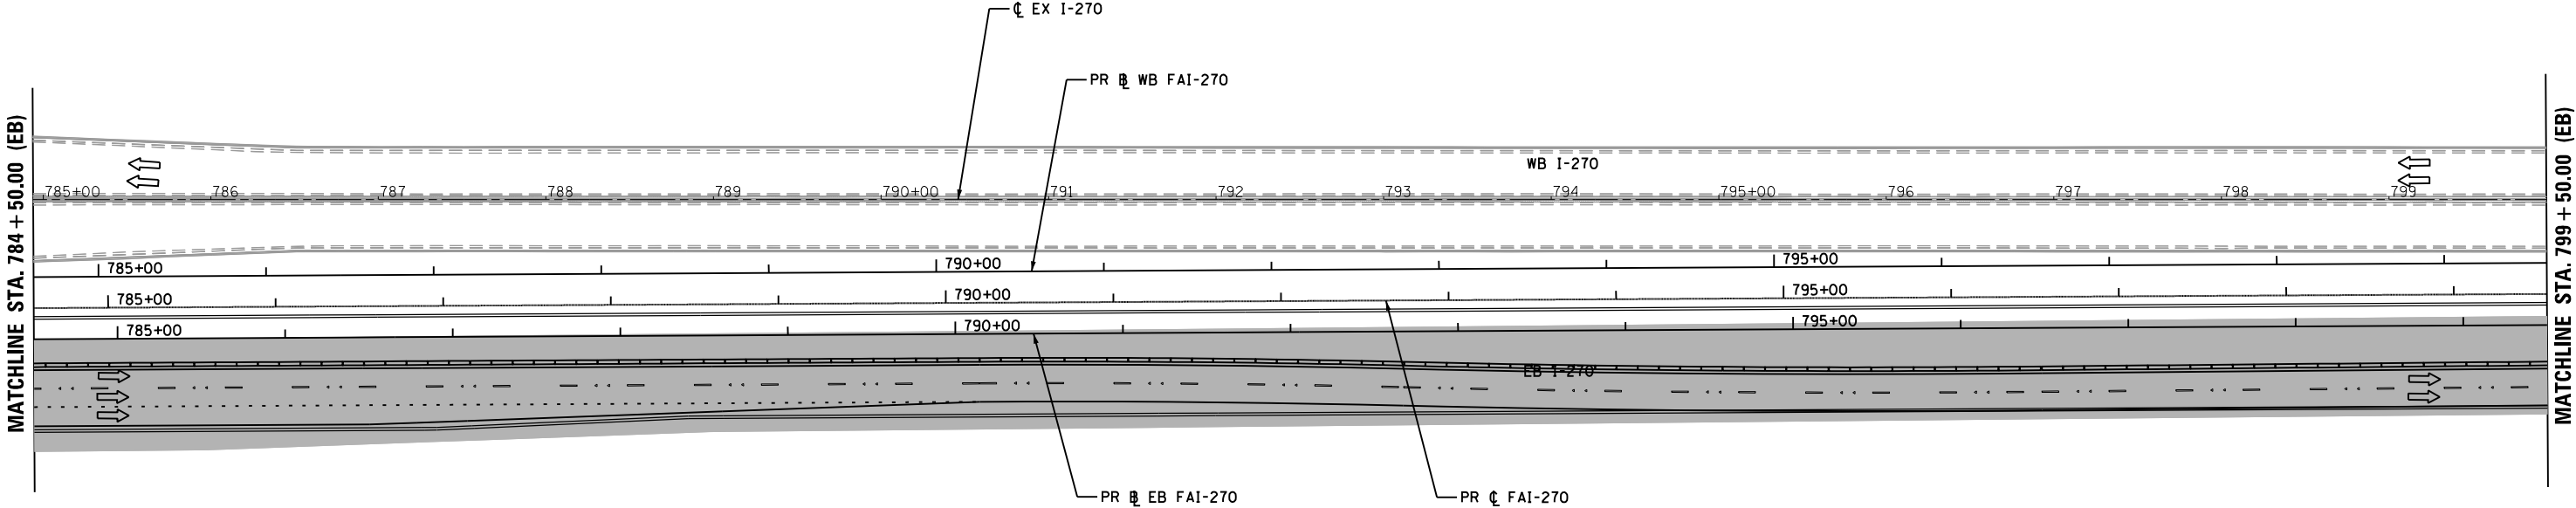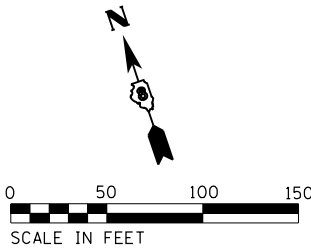

USER NAME = 35361	DESIGNED RO	REVISED -
	DRAWN SO	REVISED
PLOT SCALE = 100.0000' / in.	CHECKED JB	REVISED
PLOT DATE = 7/1/2020	DATE 12/08/2017	REVISED

STATE OF ILLINOIS
DEPARTMENT OF TRANSPORTATION

FAI 270 TRAFFIC CONTROL PLAN
ALTERNATIVE D-S3 PHASE 1D


SCALE: 1"=50' SHEET 5 OF 10 SHEETS STA. 799+50.00 TO STA. 814+50.00

F.A.I. RTE.	SECTION	COUNTY	TOTAL SHEETS	SHEET NO.
270	60B-1	MADISON	75	40
JOB NO. P-98-001-15		CONTRACT NO. 76J90		
ILLINOIS		FED. AID PROJECT		

PLAN	SURVEYED	BY	DATE
NO.	PLOTTED		
NOTE BOOK	ALIGNED		
	CADD FILE NAME		




PROFILE	SURVEYED	BY	DATE
NO.	PLOTTED		
NOTE BOOK	GRADES CHECKED		
	STRUCTURE NOTATIONS CHECKED		

FILE NAME = p:\v\VAN40P\WIN70\parsons.com\Illinois State Documents\I-270 Phase 1\40 - Design\CADD\NOT\Sheets\0376\98-sht-mot_DS3-PHD_06.dgn

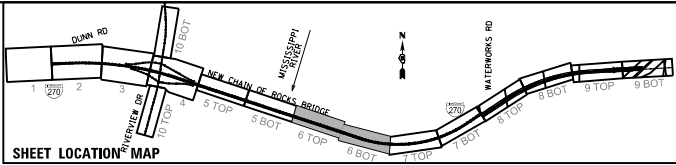

MAINTENANCE OF TRAFFIC LEGEND

	COMPLETED CONSTRUCTION		TYPE II BARRICADES OR DRUMS WITH BI-DIRECTIONAL STEADY BURN LIGHT AT 50' C-C (TYP), 25' C-C IN CURVES AND RADII, AND 20' C-C IN TAPERS
	WORK ZONE		TYPE III BARRICADE
	TEMPORARY PAVEMENT		TEMPORARY CONCRETE BARRIER
	TEMPORARY PAVEMENT PLACED IN PREVIOUS STAGE		TEMPORARY SHEET PILING
	TRAFFIC FLOW		IMPACT ATTENUATOR TL-3

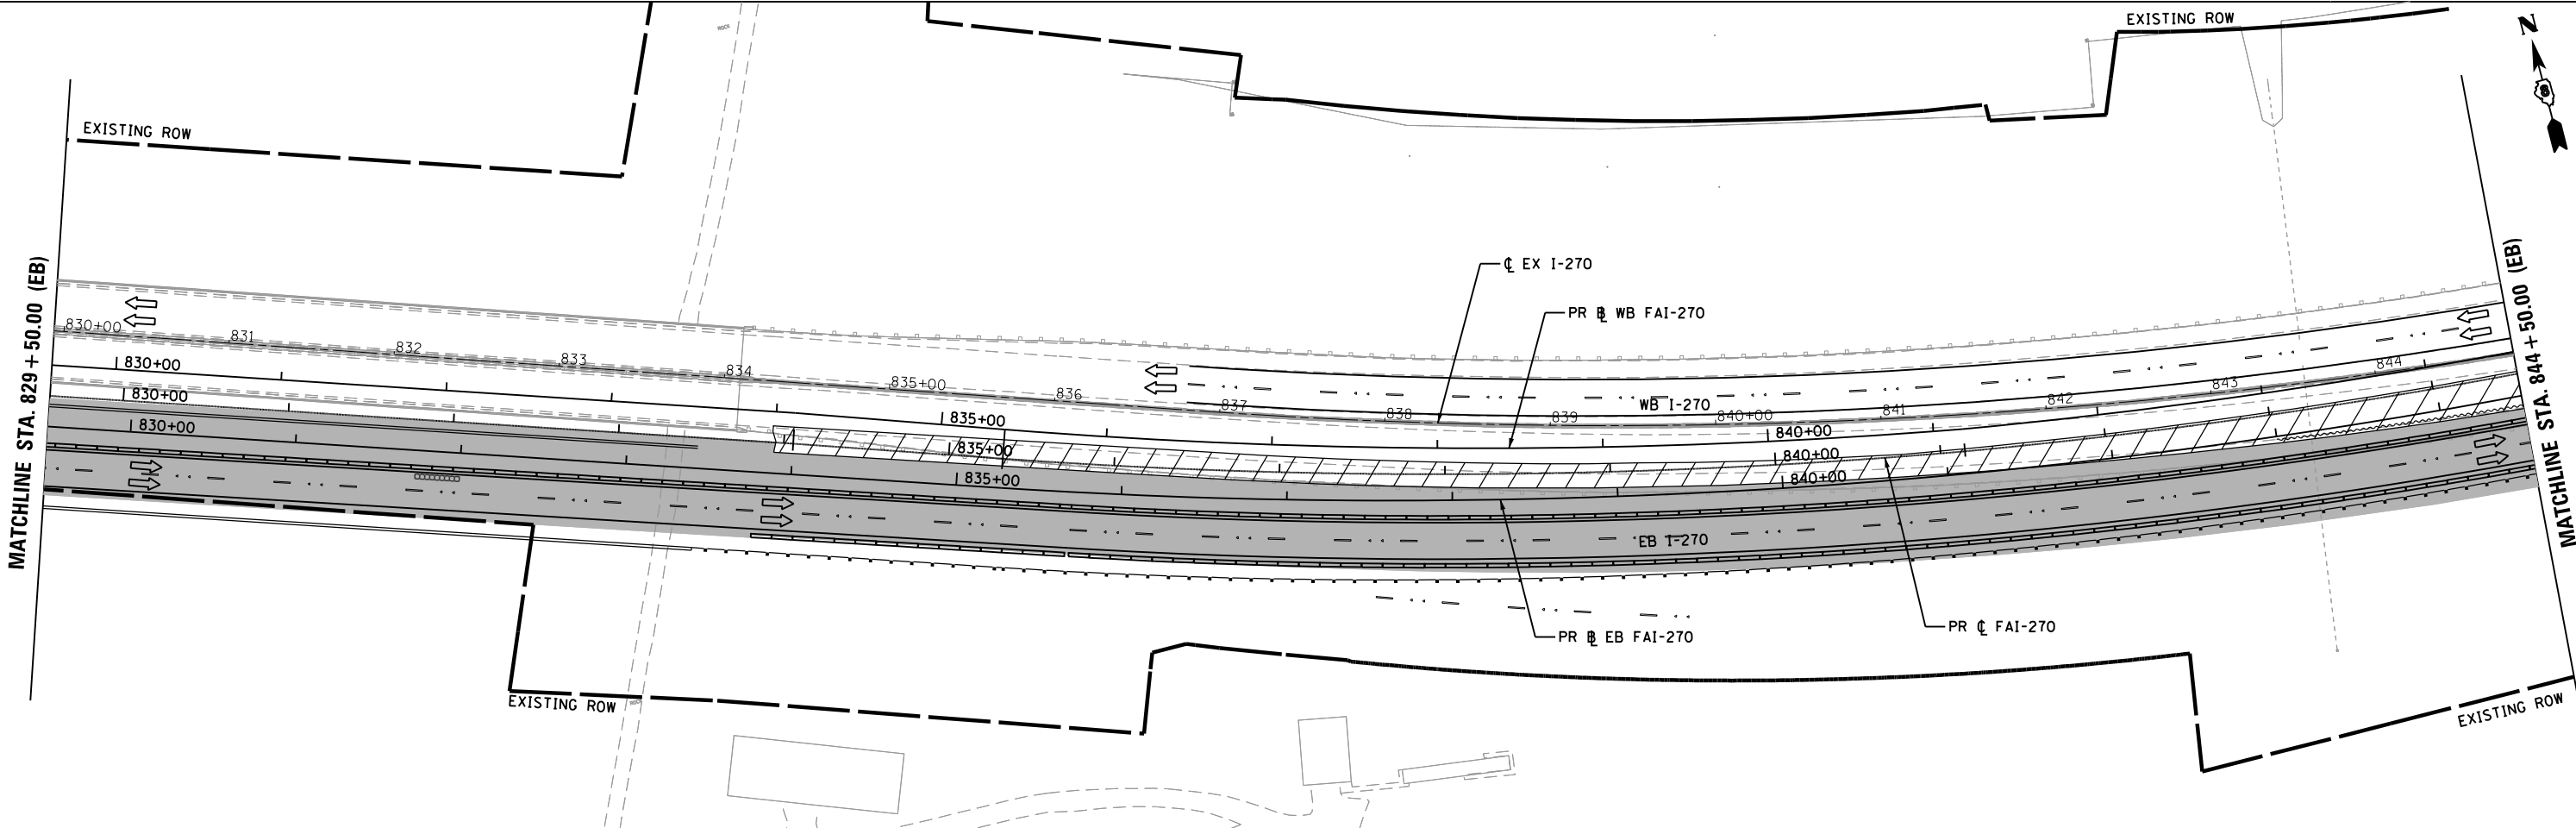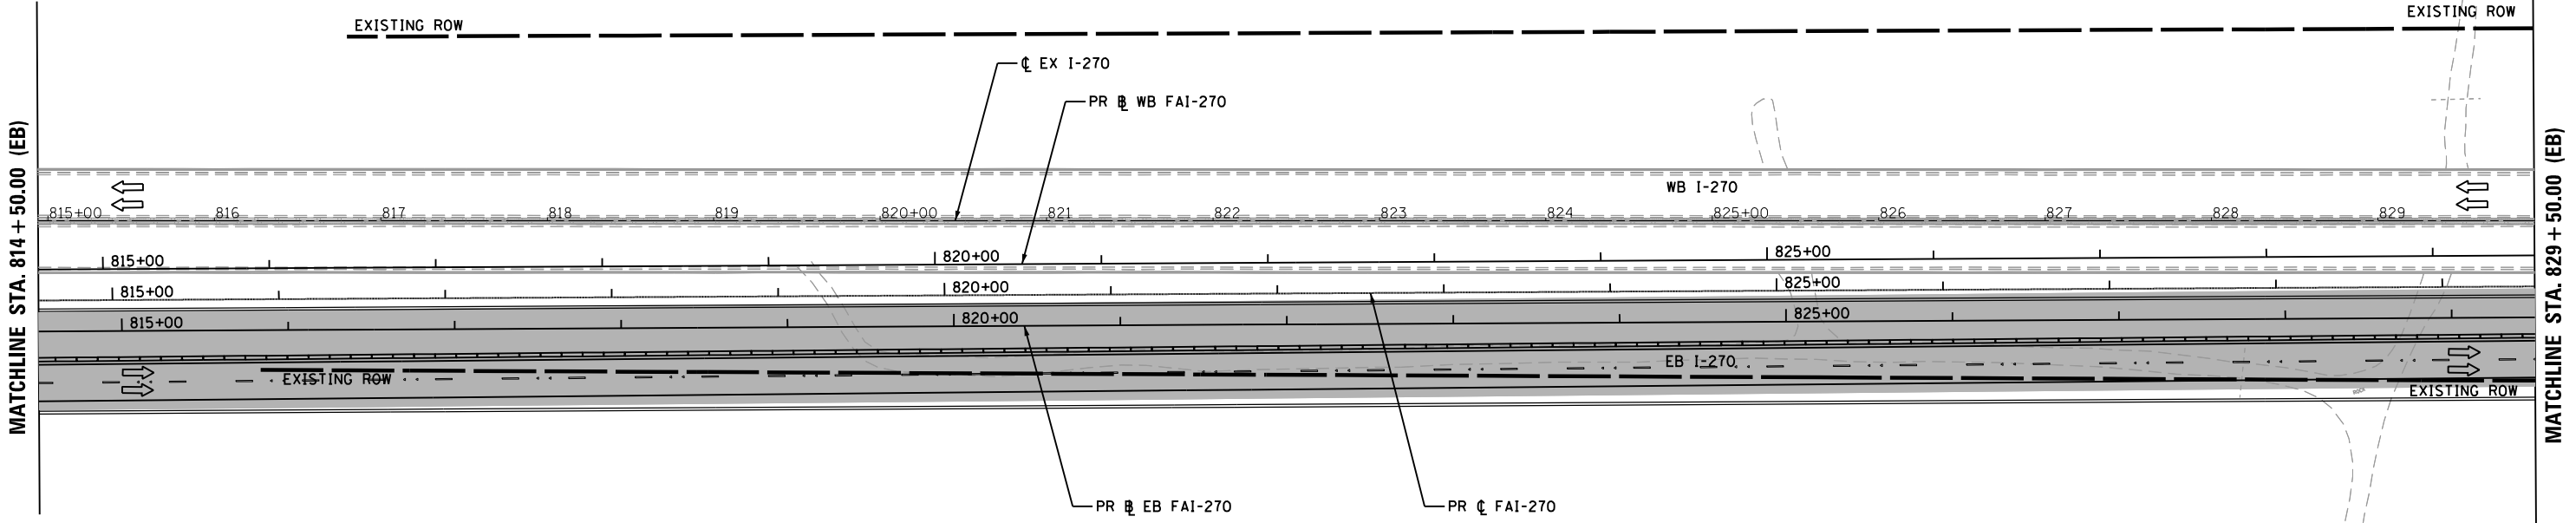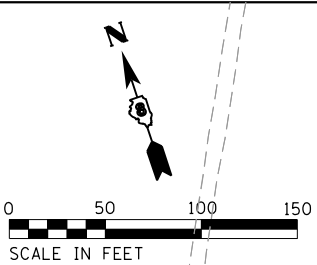


USER NAME = 35361	DESIGNED RO	REVISED -
	DRAWN SO	REVISED
PLOT SCALE = 100.0000' / in.	CHECKED JB	REVISED
PLOT DATE = 7/1/2020	DATE 12/08/2017	REVISED

STATE OF ILLINOIS
DEPARTMENT OF TRANSPORTATION


FAI 270 TRAFFIC CONTROL PLAN
ALTERNATIVE D-S3 PHASE 1D

SCALE: 1"=50' SHEET 6 OF 10 SHEETS STA. 814+50.00 TO STA. 844+50.00

F.A.I. RTE.	SECTION	COUNTY	TOTAL SHEETS	SHEET NO.
270	60B-1	MADISON	75	41
JOB NO. P-98-001-15		CONTRACT NO. 76J90		
ILLINOIS		FED. AID PROJECT		

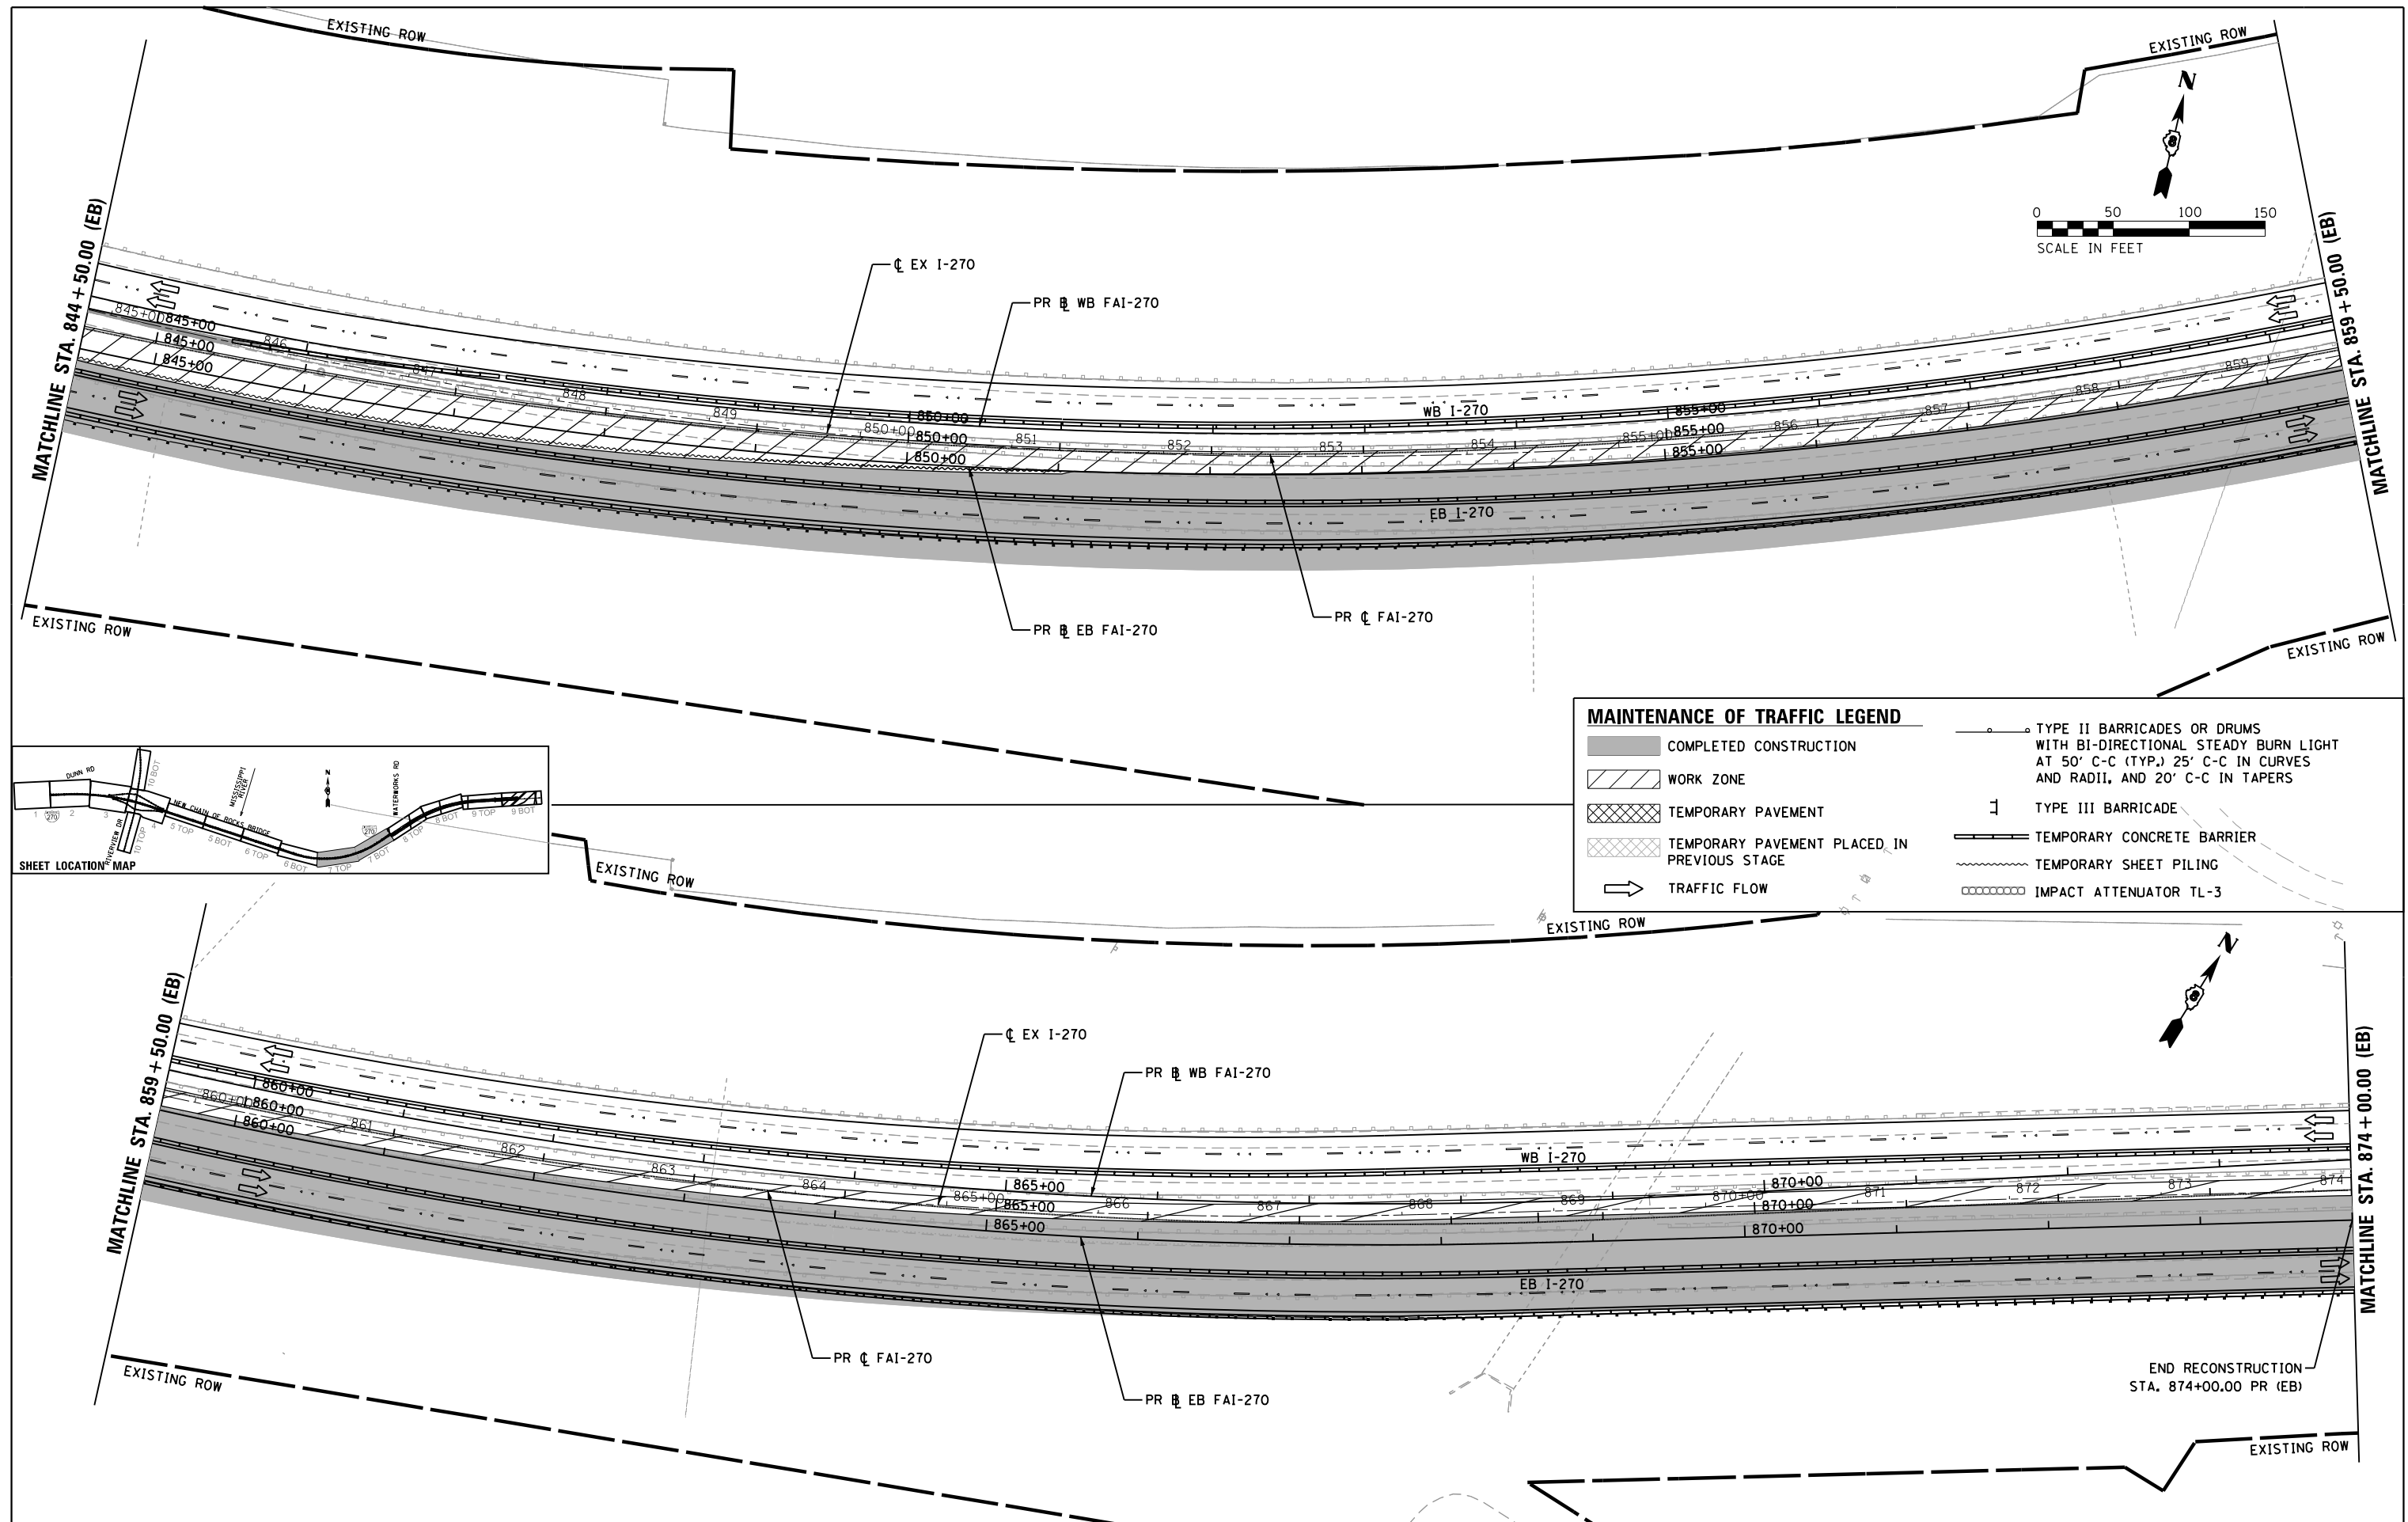

FILE NAME = p:\v\VAN\40\PI\INT01\parsons\cont\Illinois State Documents\I-270 Phase 1\40 - Design\CAO\MO\Sheets\0876\98-sht-mot-D53-PHD_08.dgn

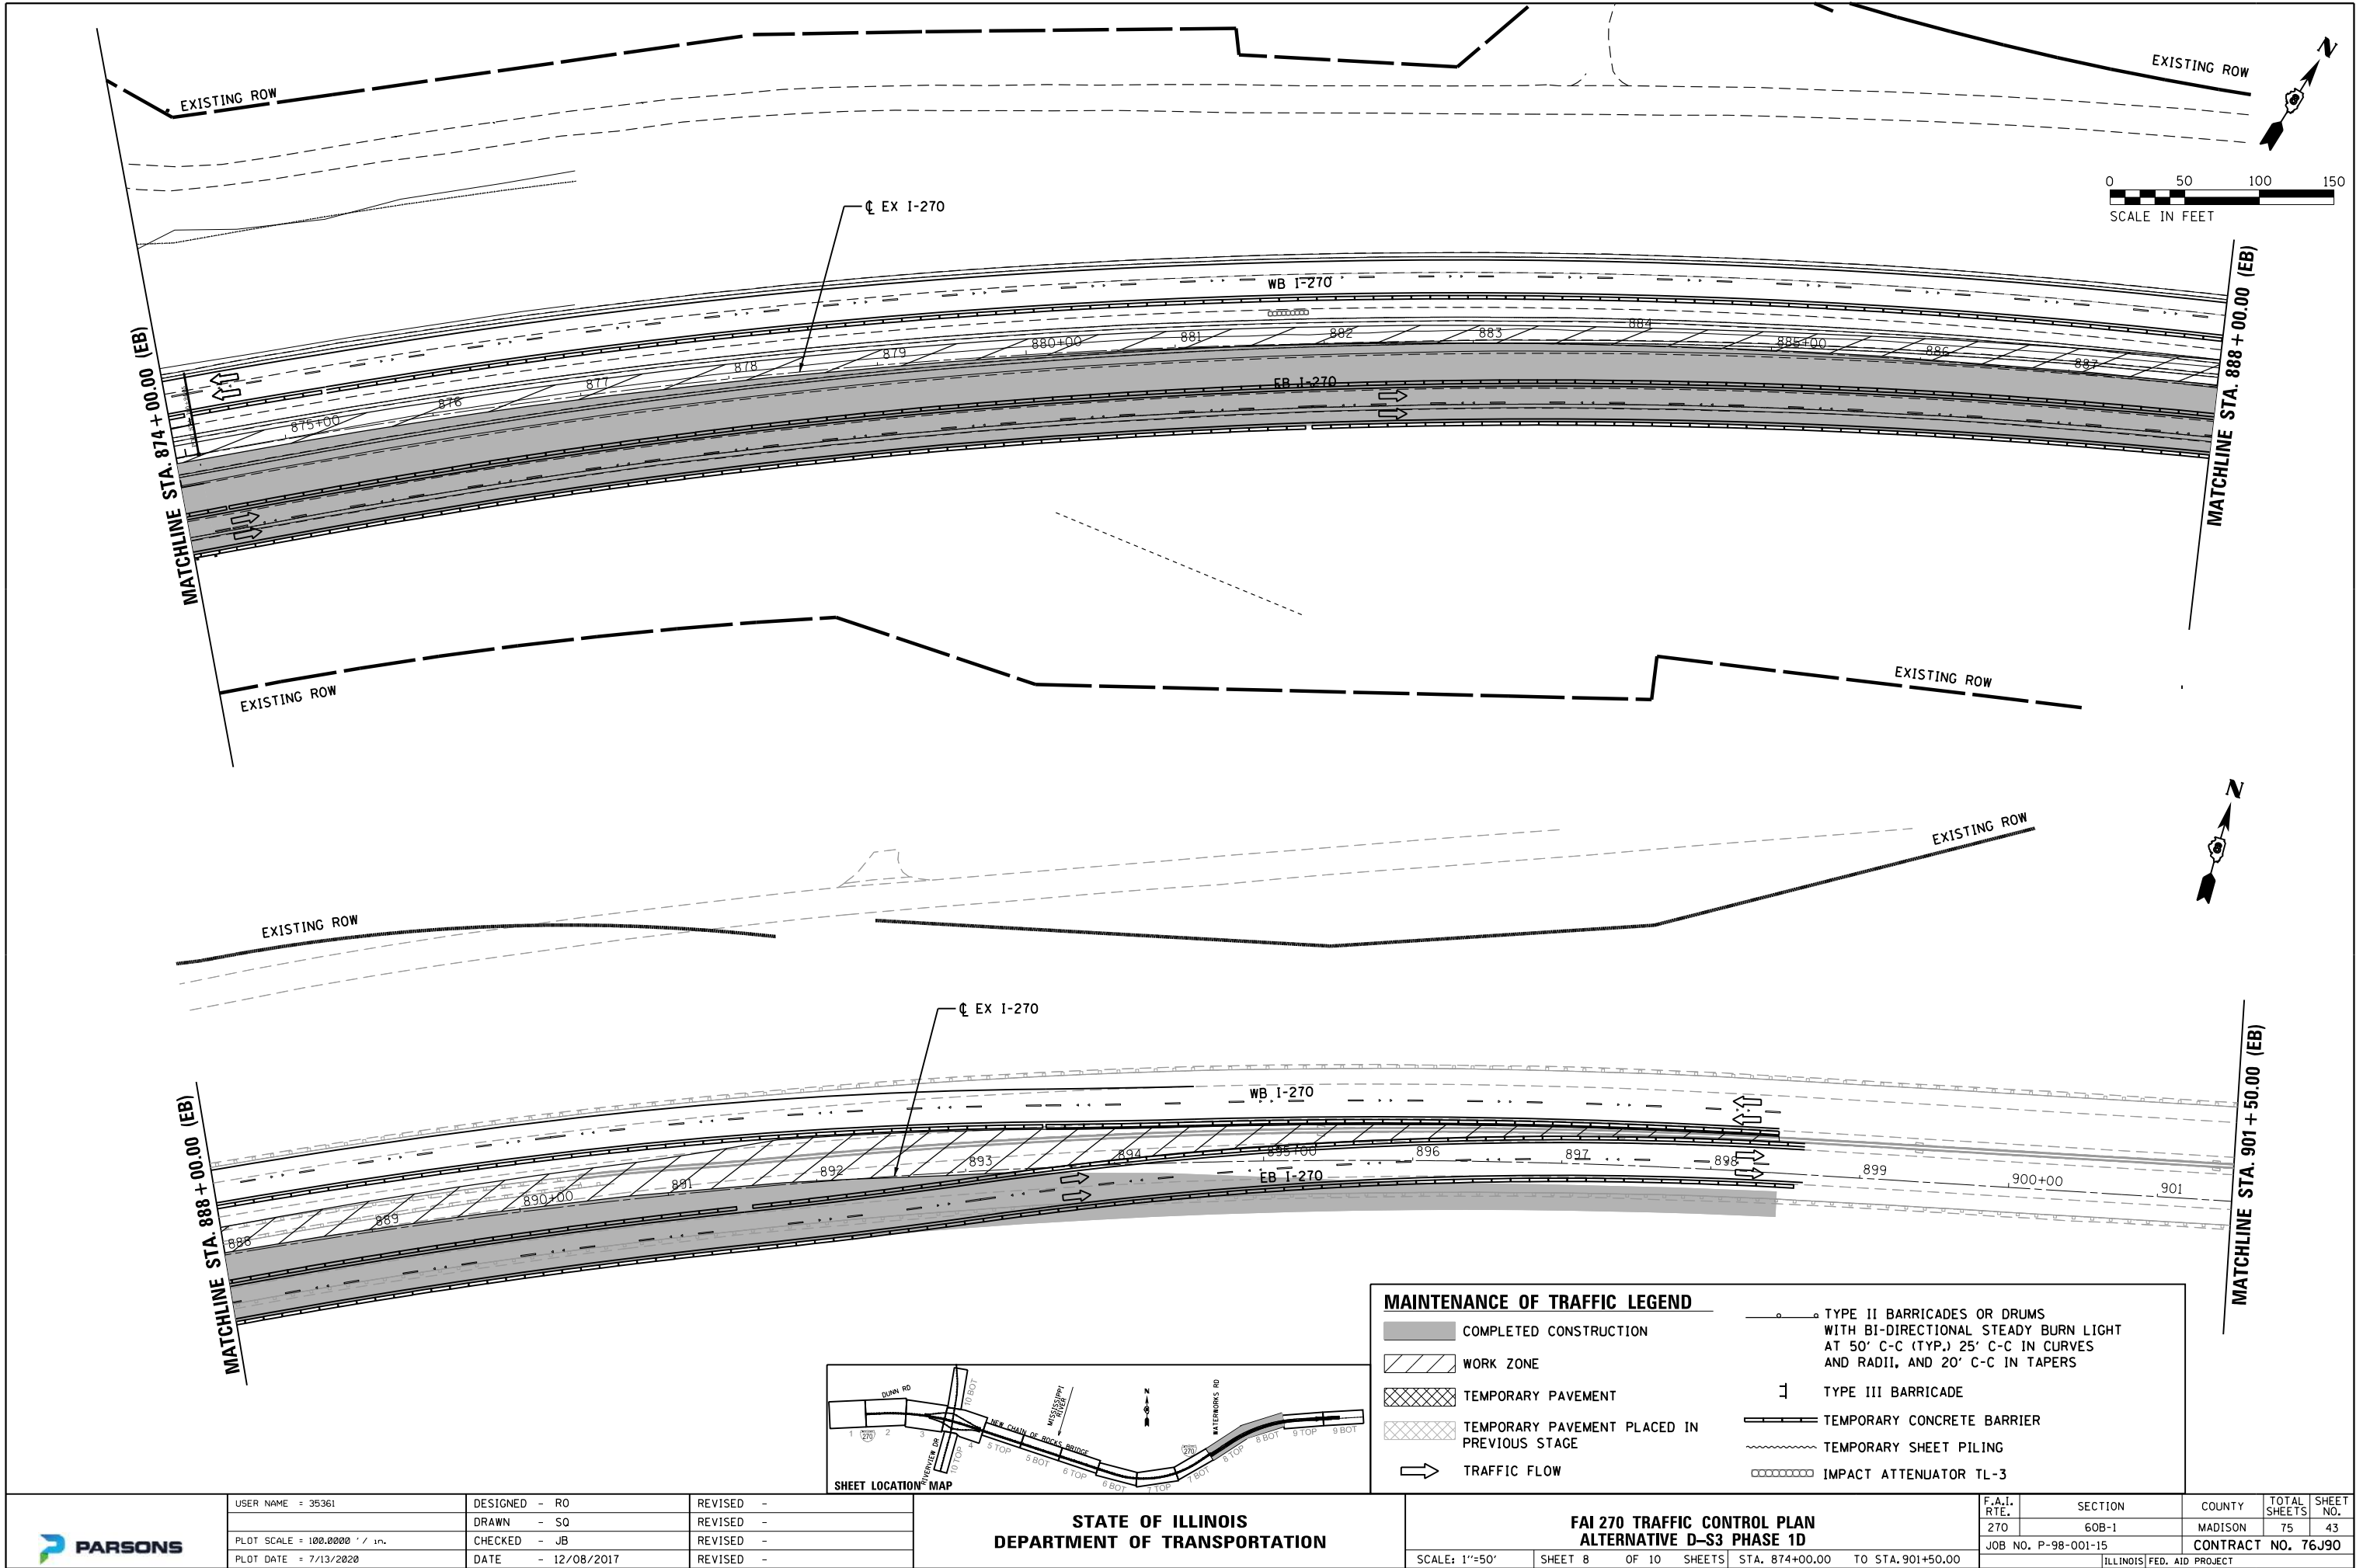

USER NAME = 35361	DESIGNED - RO	REVISED -
PLOT SCALE = 100.0000' / in.	DRAWN - SO	REVISED -
PLOT DATE = 7/13/2020	CHECKED - JB	REVISED -
	DATE - 12/08/2017	REVISED -



STATE OF ILLINOIS
DEPARTMENT OF TRANSPORTATION

FAI 270 TRAFFIC CONTROL PLAN
ALTERNATIVE D-S3 PHASE 1D

SCALE: 1"=50' SHEET 8 OF 10 SHEETS STA. 874+00.00 TO STA. 901+50.00

F.A.I. RTE.	SECTION	COUNTY	TOTAL SHEETS	SHEET NO.
270	60B-1	MADISON	75	43
JOB NO. P-98-001-15		CONTRACT NO. 76J90		
ILLINOIS		FED. AID PROJECT		

FILE NAME = p:\v\VAN\401P\INT01\parsons.com\Illinois State Documents\I-270 Phase 1\40 - Design\CAO\W01\Sheets\0876198-sht-mot_DS3-PHD_09.dgn

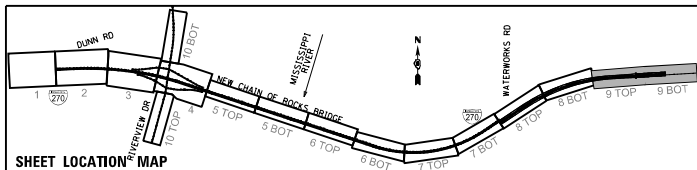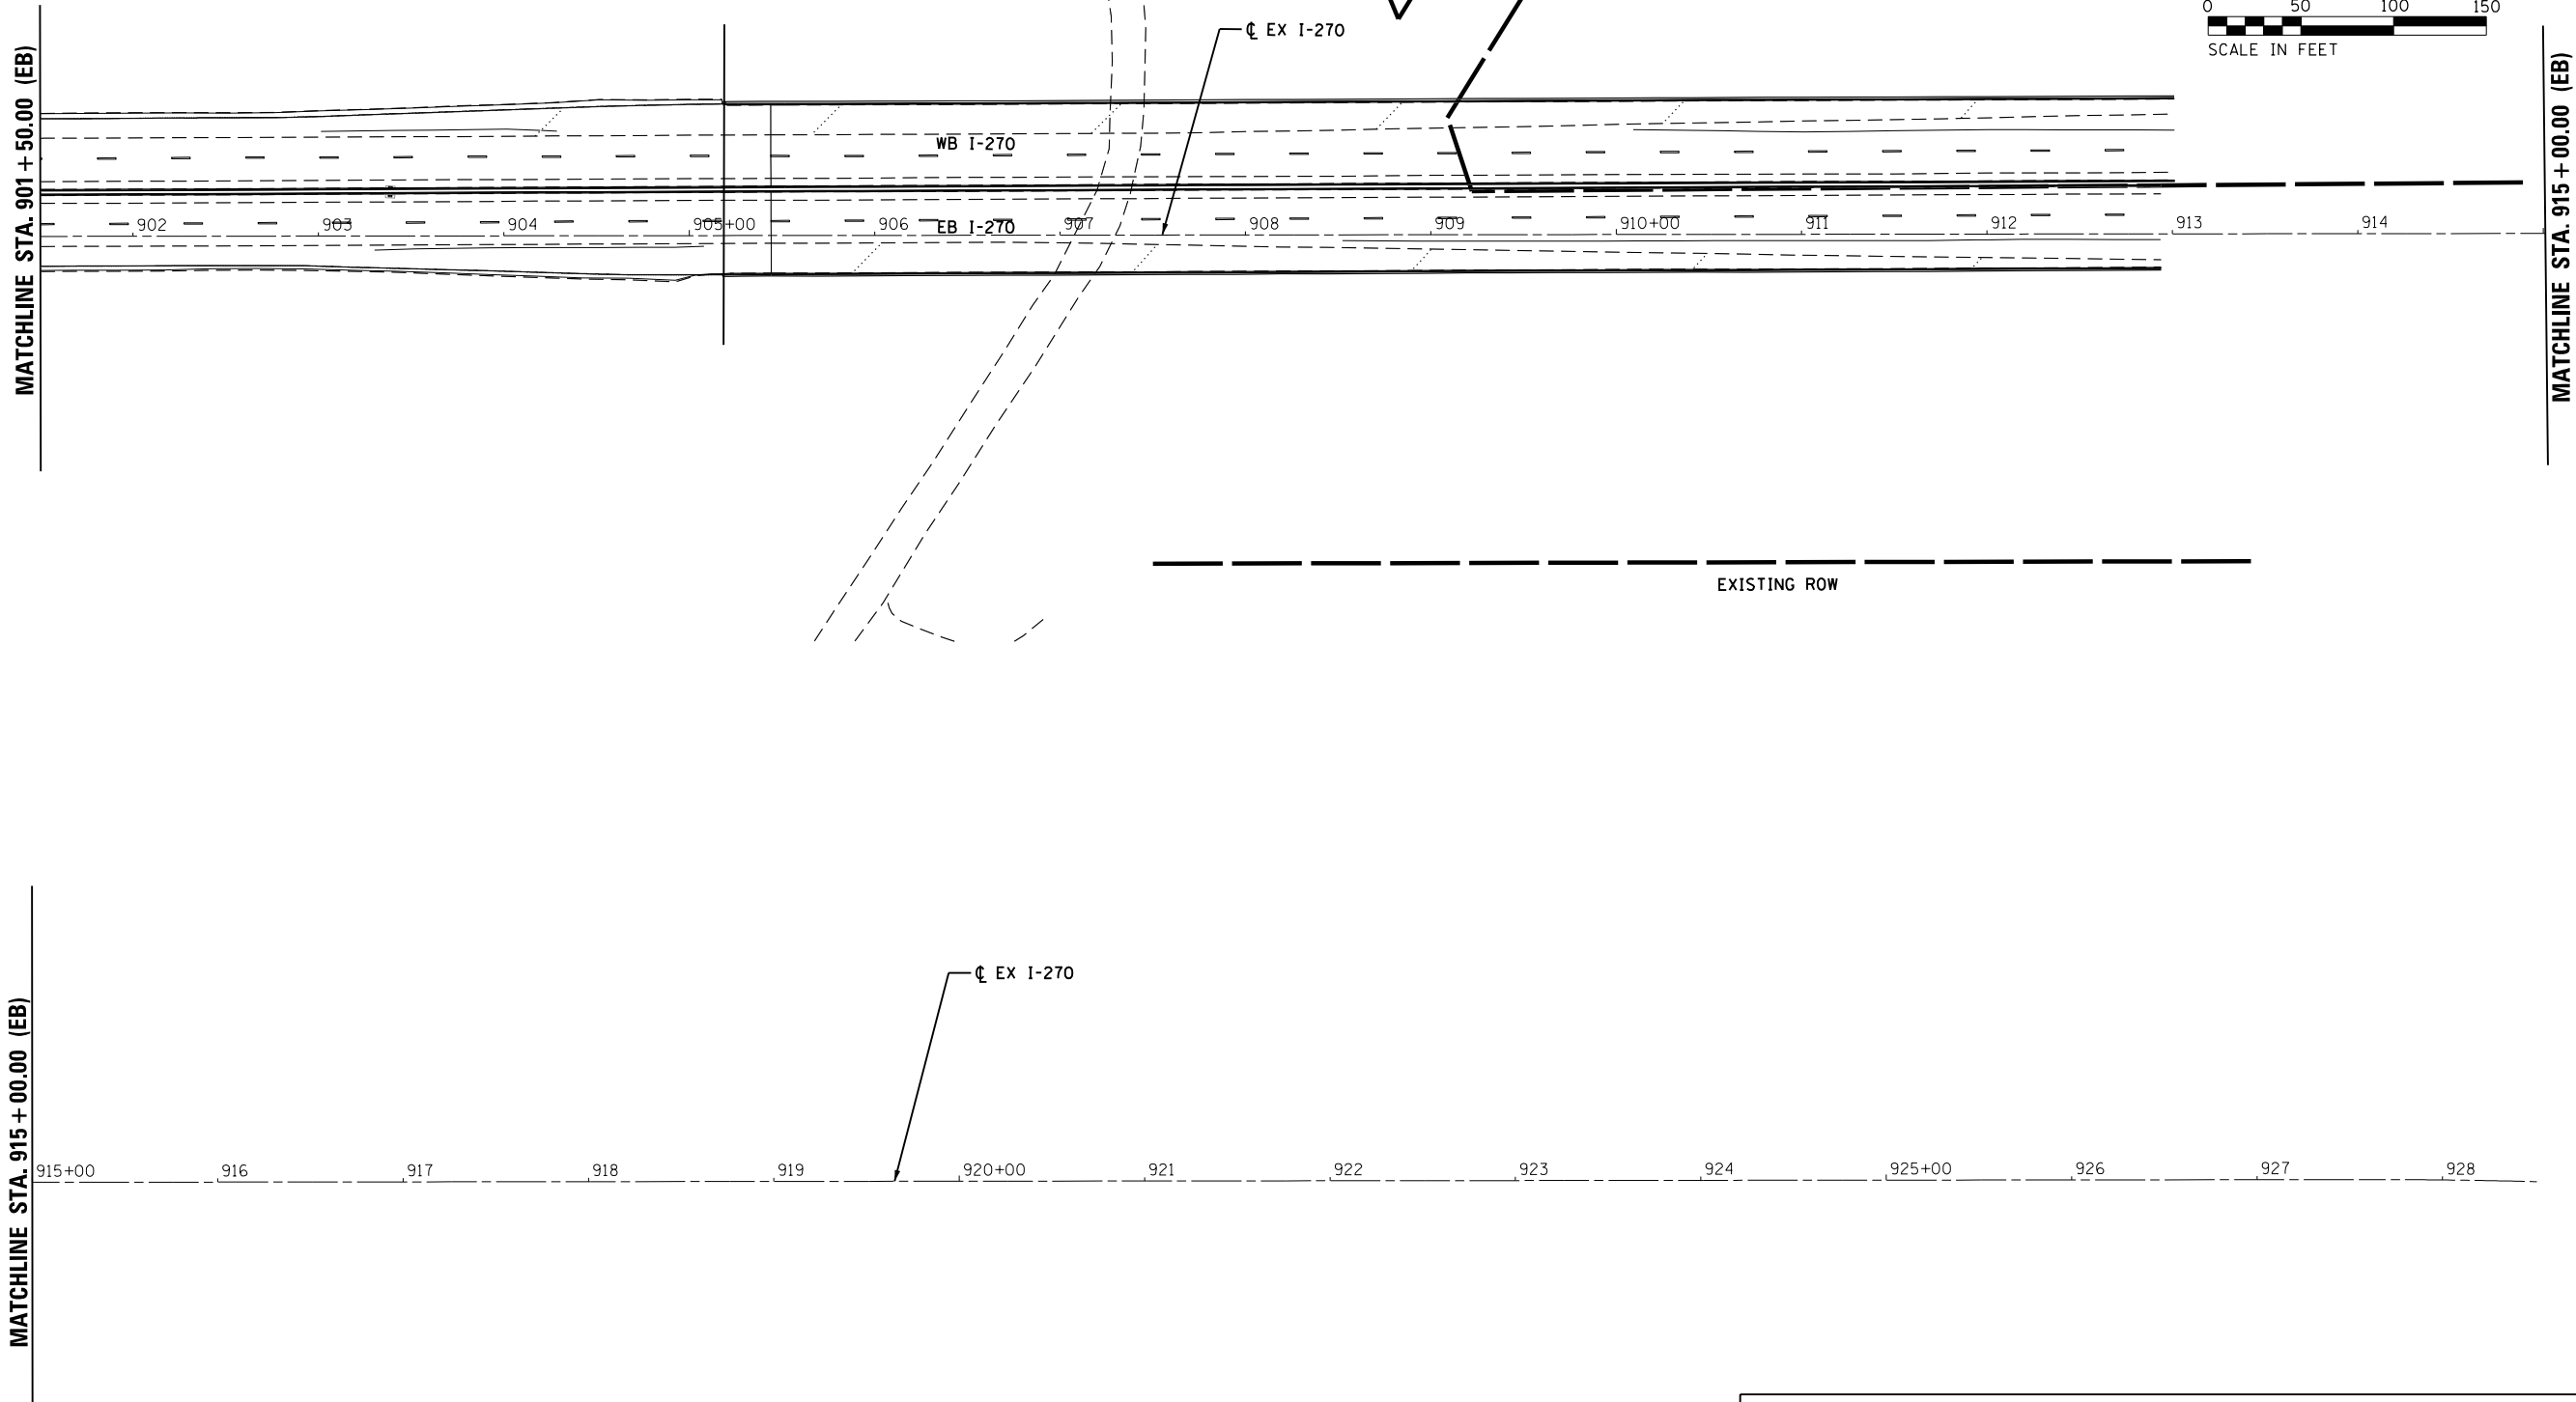

MAINTENANCE OF TRAFFIC LEGEND

COMPLETED CONSTRUCTION

WORK ZONE

TEMPORARY PAVEMENT

TEMPORARY PAVEMENT PLACED IN PREVIOUS STAGE

TRAFFIC FLOW

TYPE II BARRICADES OR DRUMS WITH BI-DIRECTIONAL STEADY BURN LIGHT AT 50' C-C (TYP.) 25' C-C IN CURVES AND RADII, AND 20' C-C IN TAPERS

TYPE III BARRICADE

TEMPORARY CONCRETE BARRIER

TEMPORARY SHEET PILING

IMPACT ATTENUATOR TL-3

STATE OF ILLINOIS
DEPARTMENT OF TRANSPORTATION

FAI 270 TRAFFIC CONTROL PLAN
ALTERNATIVE D-S3 PHASE 1D

SCALE: 1"=50'

SHEET 9 OF 10 SHEETS

STA. 901+50.00 TO STA.

F.A.I. RTE.	SECTION	COUNTY	TOTAL SHEETS	SHEET NO.
270	60B-1	MADISON	75	44
JOB NO. P-98-001-15		CONTRACT NO. 76J90		
ILLINOIS FED. AID PROJECT				




USER NAME = 35361	DESIGNED - RO	REVISED -
	DRAWN - SO	REVISED -
PLOT SCALE = 100.0000' / in.	CHECKED - JB	REVISED -
PLOT DATE = 7/13/2020	DATE - 12/08/2017	REVISED -

PLAN	SURVEYED	BY	DATE
NOTE BOOK NO.	PLOTTED		
	ALIGNED		
	CHECKED		
	FILED		
	CADD FILE NAME		

PROFILE	SURVEYED	BY	DATE
NOTE BOOK NO.	PLOTTED		
	GRADES CHECKED		
	STRUCTURE NOTATIONS CHKD		

FILE NAME = p:\w\VAN\40\PI\N\T0\Parsons.com\Illinois State Documents\I-270 Phase 1\40 - Design\CAD\W01\Sheets\0376\98-sht-mot-L_DS3-PHD.18.dgn

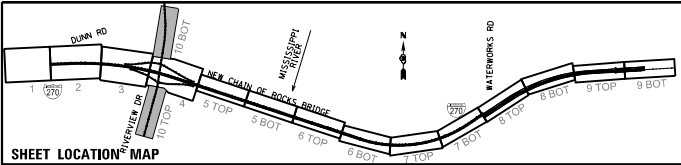

MAINTENANCE OF TRAFFIC LEGEND

COMPLETED CONSTRUCTION

WORK ZONE

TEMPORARY PAVEMENT

TEMPORARY PAVEMENT PLACED IN PREVIOUS STAGE

TRAFFIC FLOW



TYPE II BARRICADES OR DRUMS WITH BI-DIRECTIONAL STEADY BURN LIGHT AT 50' C-C (TYP.) 25' C-C IN CURVES AND RADII, AND 20' C-C IN TAPERS

TYPE III BARRICADE

TEMPORARY CONCRETE BARRIER

TEMPORARY SHEET PILING

IMPACT ATTENUATOR TL-3

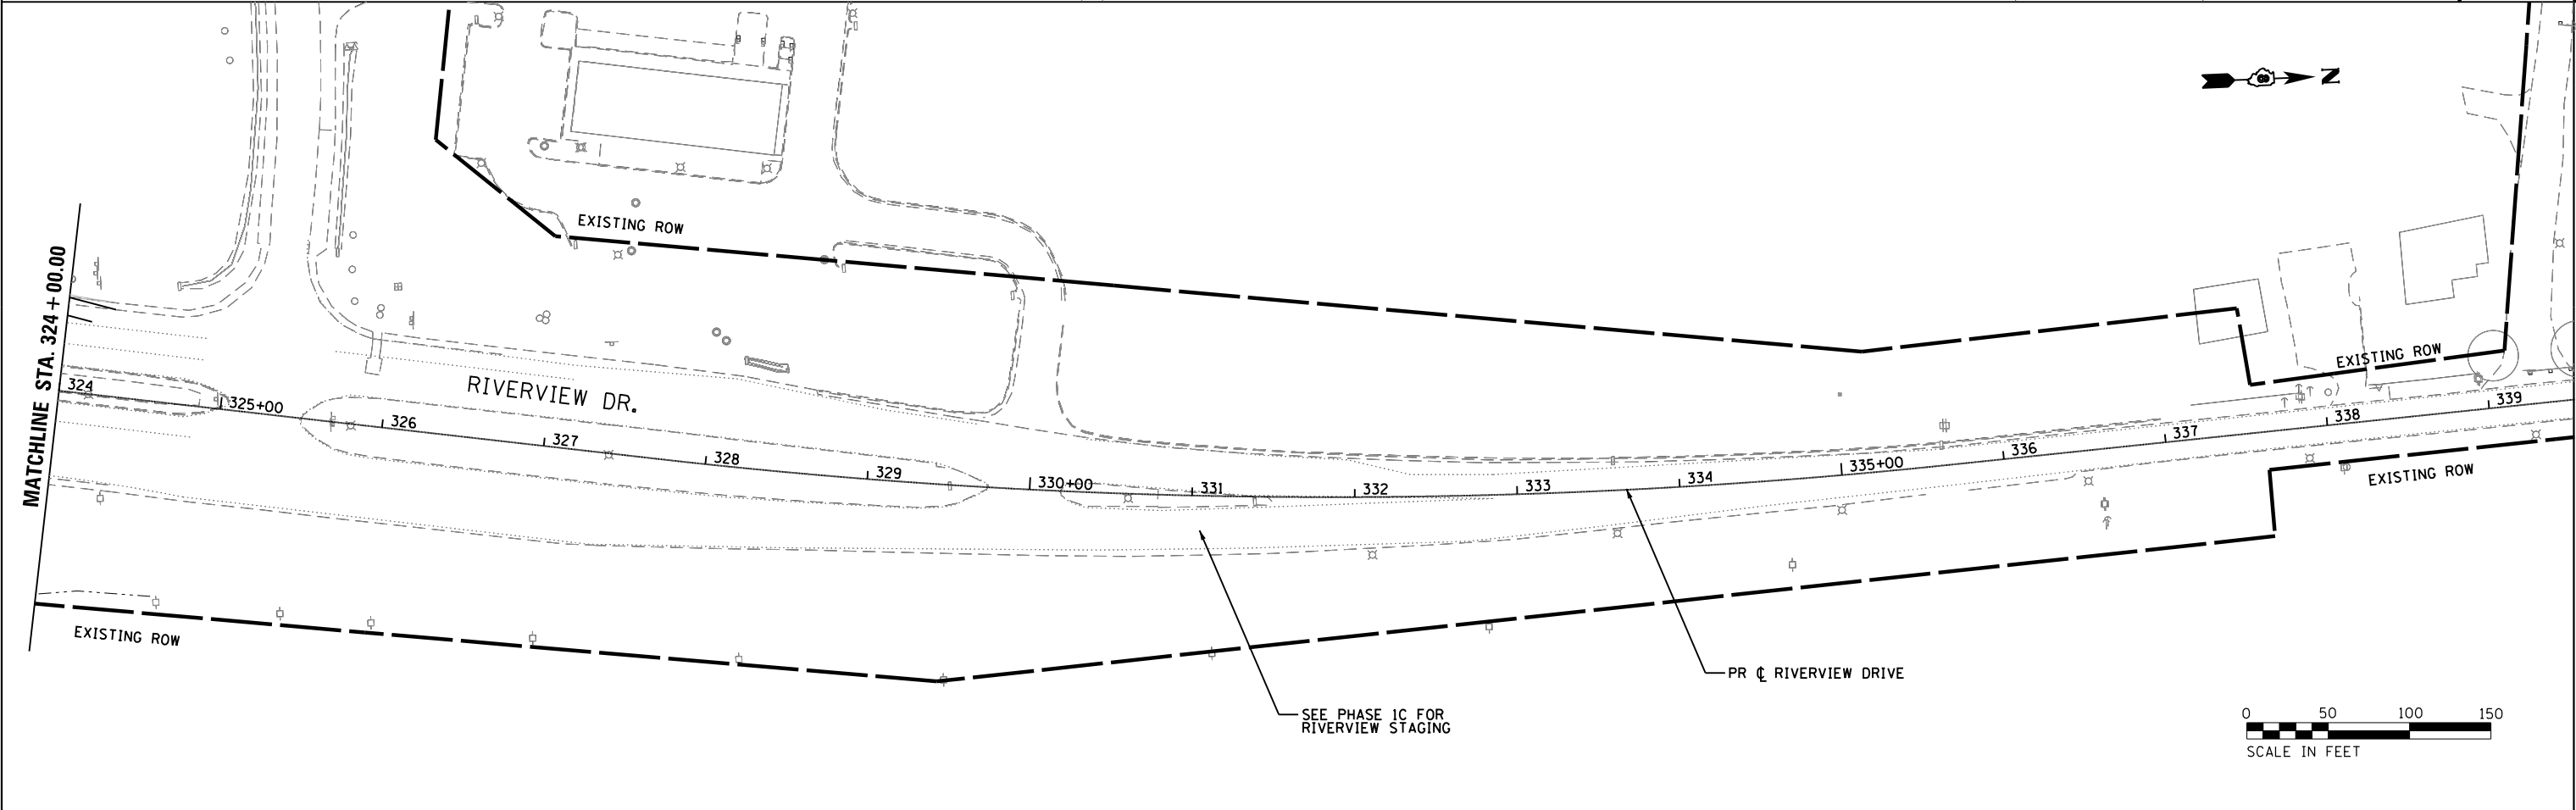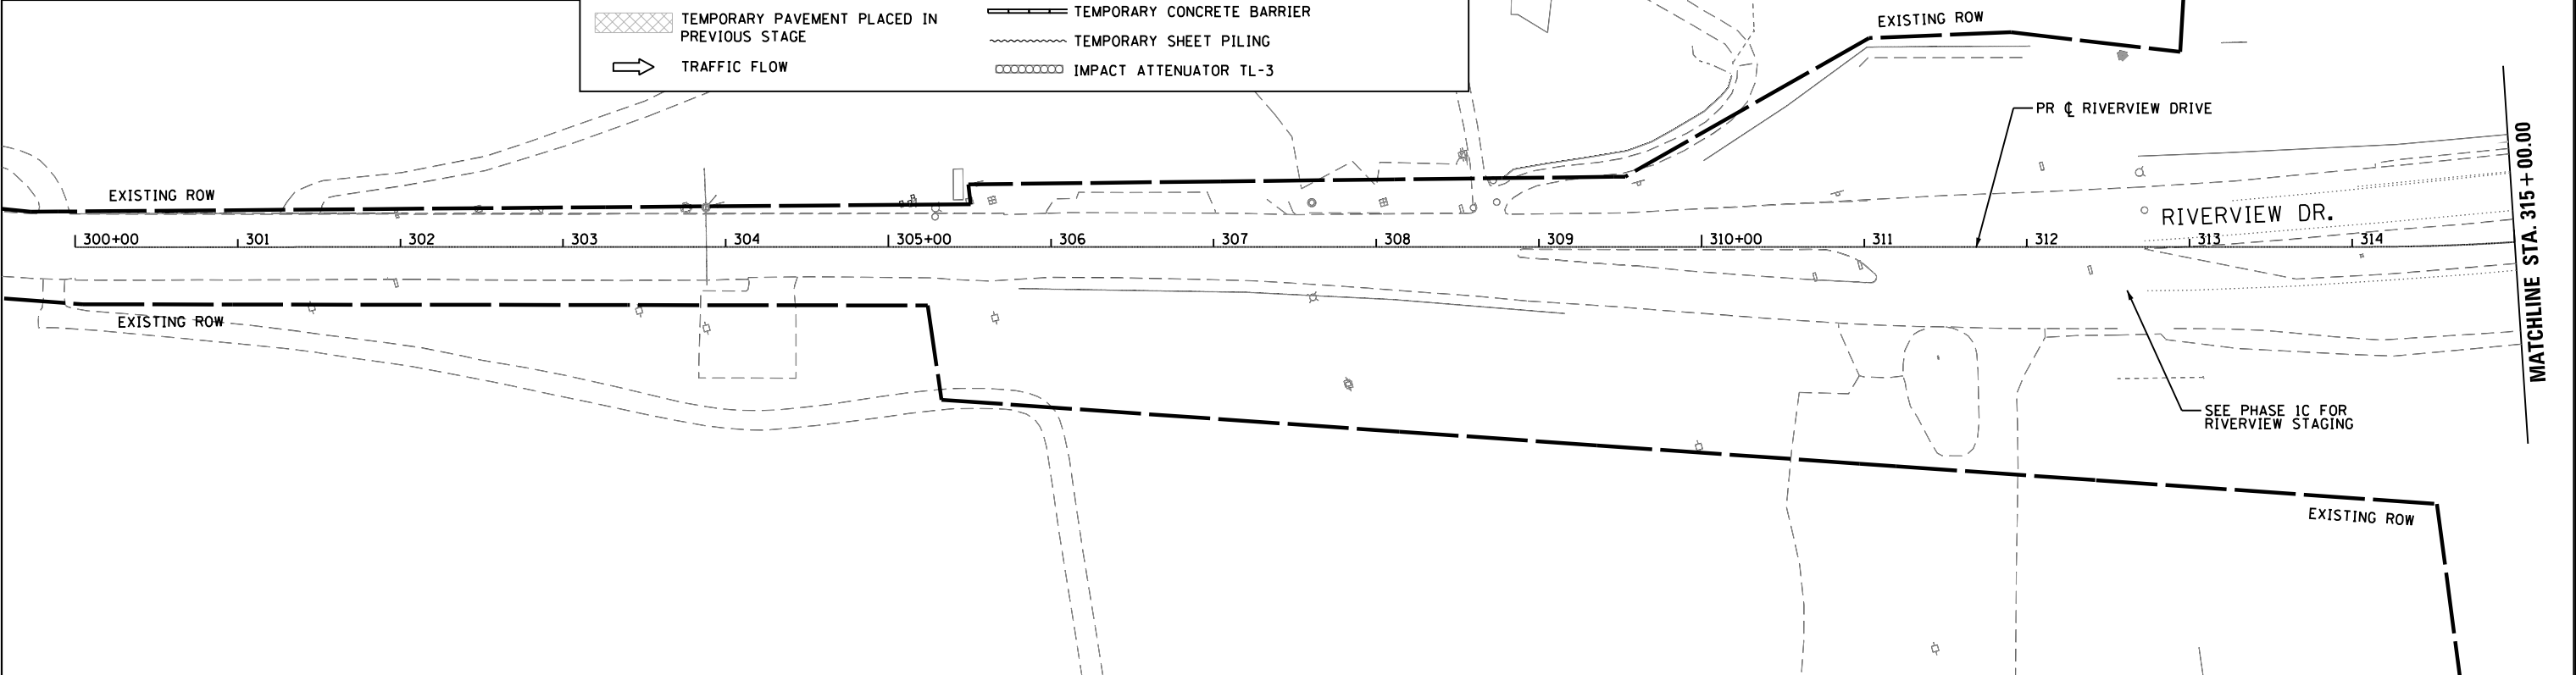

	USER NAME = 35361		DESIGNED RO		REVISED -		STATE OF ILLINOIS DEPARTMENT OF TRANSPORTATION	FAI 270 TRAFFIC CONTROL PLAN ALTERNATIVE D-S3 PHASE 1D					F.A.I. RTE.		SECTION		COUNTY		TOTAL SHEETS		SHEET NO.	
			DRAWN SQ		REVISED								270		60B-1		MADISON		75		45	
	PLOT SCALE = 100.0000' / in.		CHECKED JB		REVISED								JOB NO. P-98-001-15		CONTRACT NO. 76J90							
	PLOT DATE = 7/13/2020		DATE 12/08/2017		REVISED																	
								SCALE: 1"=50'		SHEET 10 OF 10		SHEETS STA.		TO STA.								




PROFILE	SURVEYED _____	BY _____	DATE _____
NOTE BOOK	PLOTTED _____		
NO. _____	GRADES CHECKED _____		
	B.M. NOTED _____		
	STRUCTURE NOTATIONS CHK'D _____		

STATION

MOT PHASE 2A

1. SHIFT WESTBOUND I-205
2. CONSTRUCTED PAVEMENT
3. DEMOLISH EXISTING
4. CONSTRUCT NEW
5. CONSTRUCT WEST

USER NAME = 35361	DESIGNED BY
PLOT SCALE = 100.0000' / 1" =	DRAWN BY
PLOT DATE = 7/1/2020	CHECKED BY
	DATE

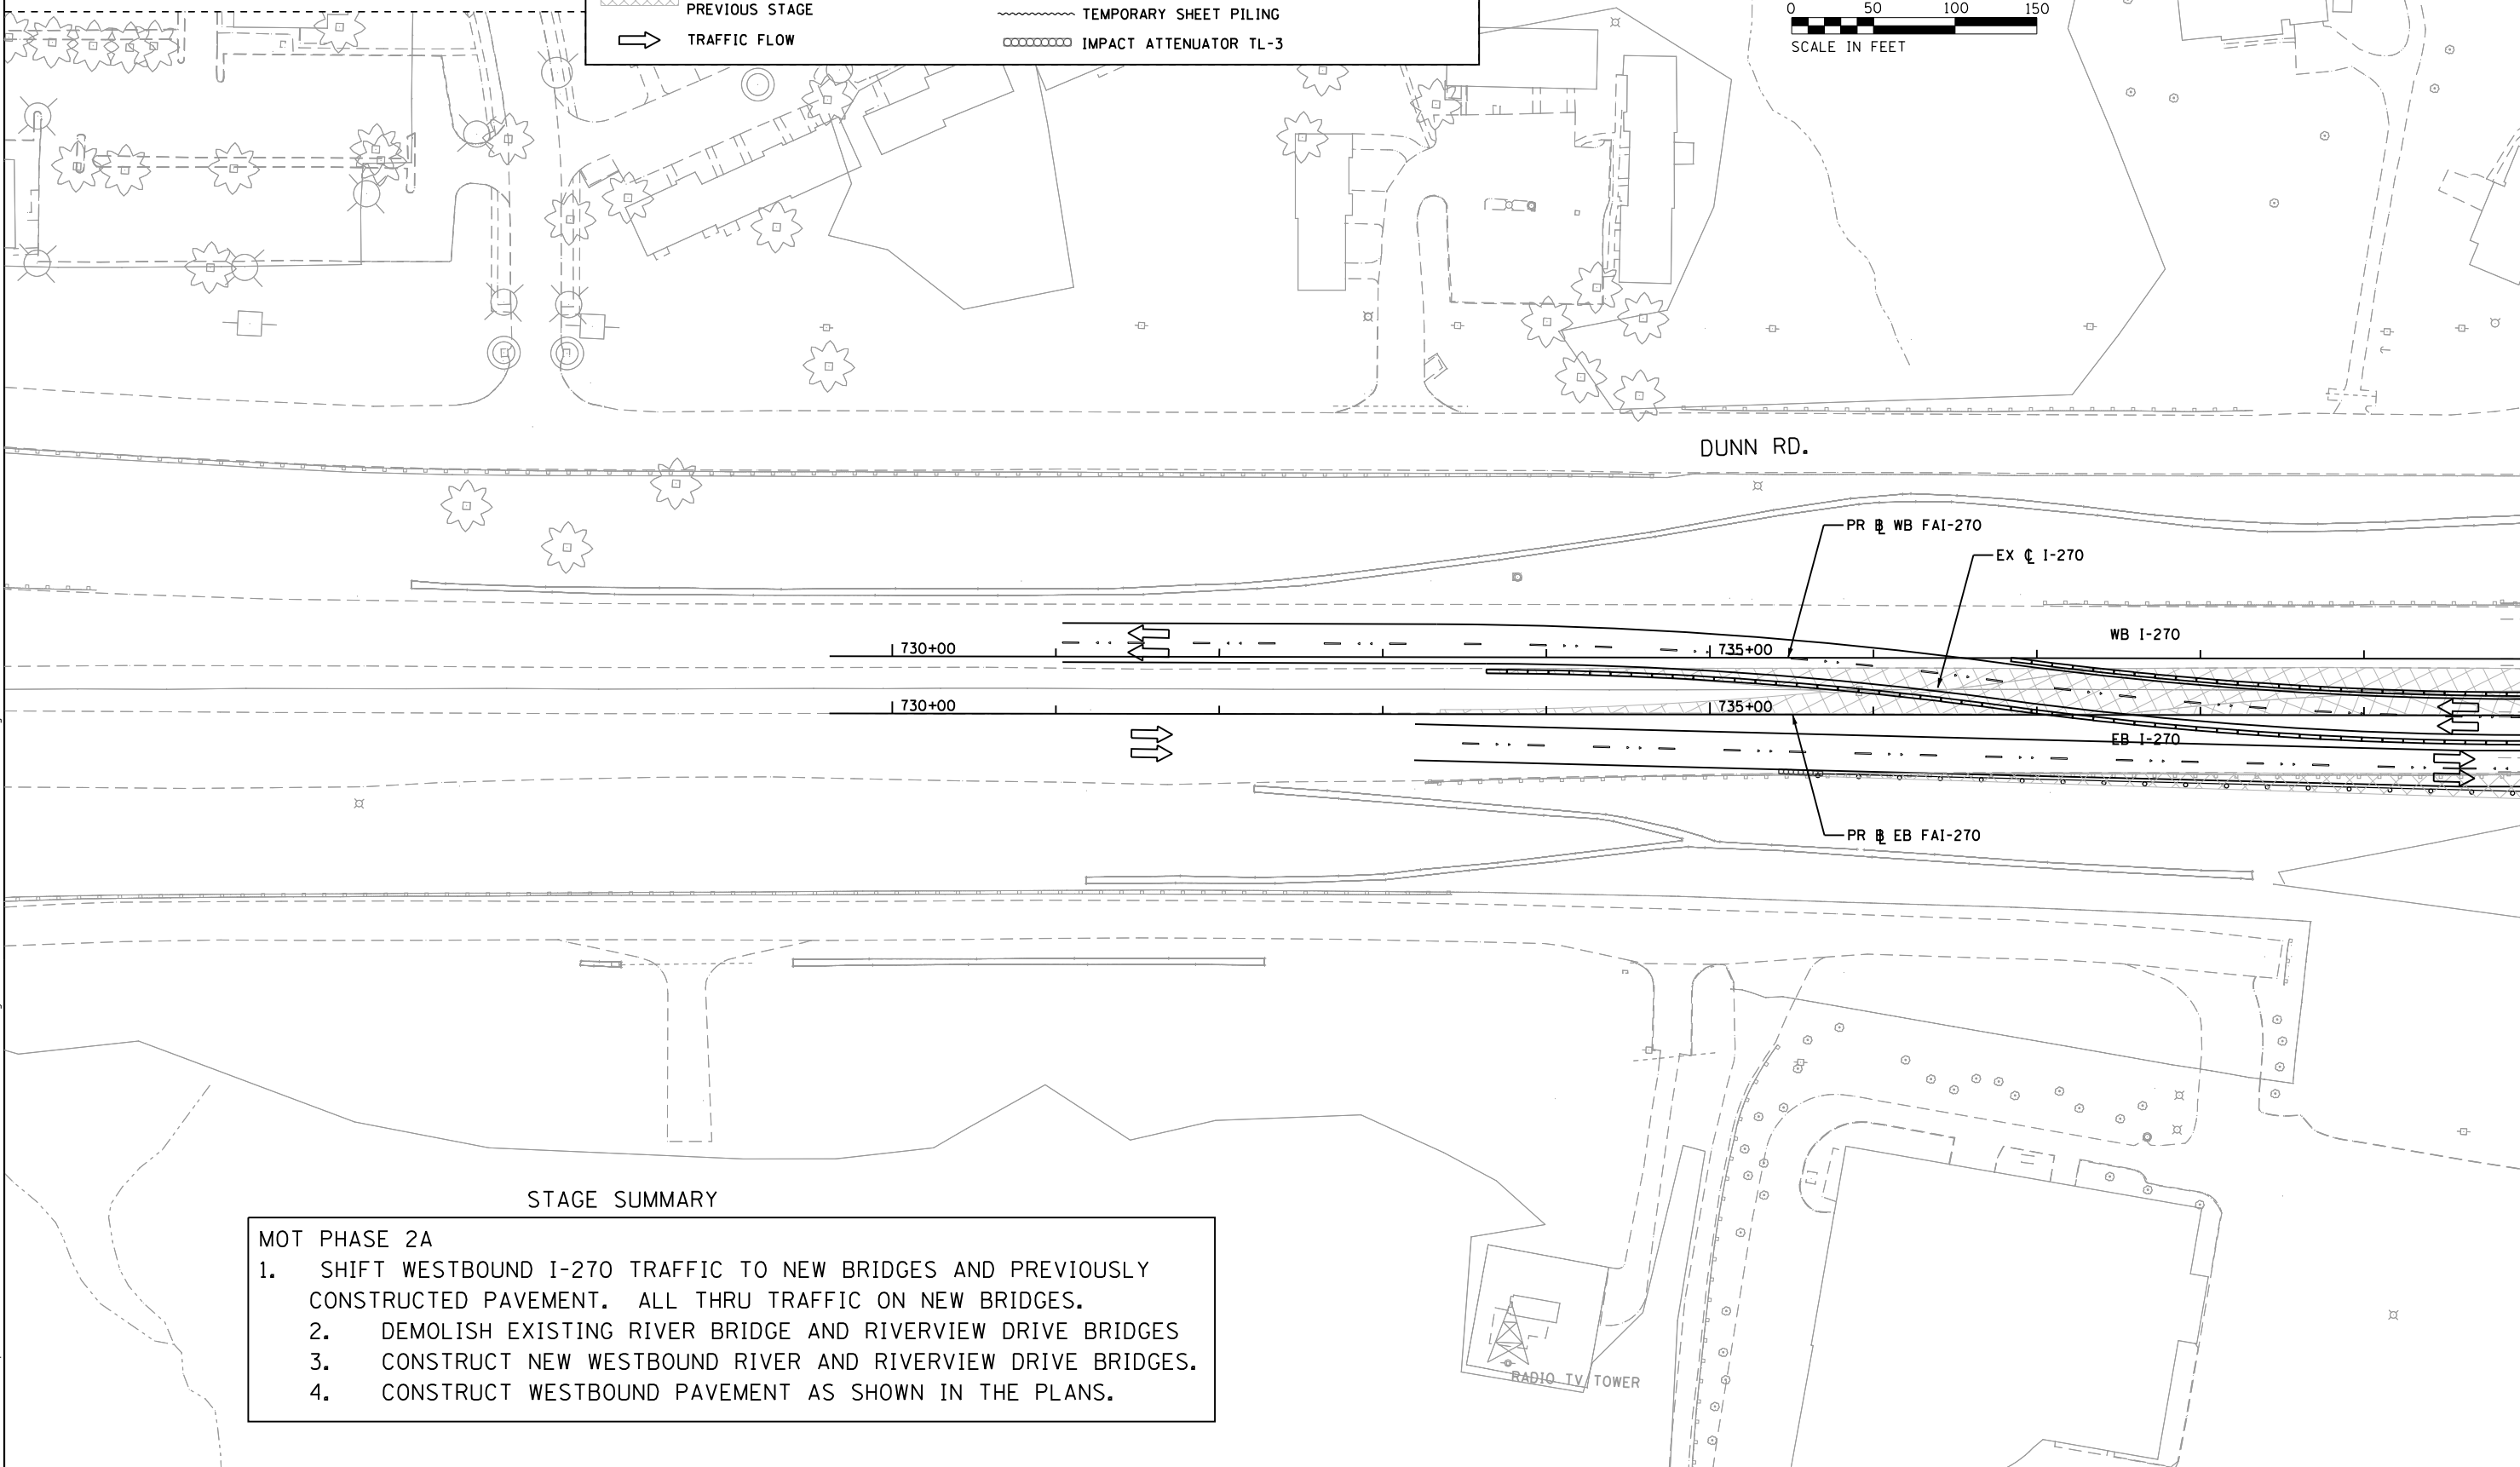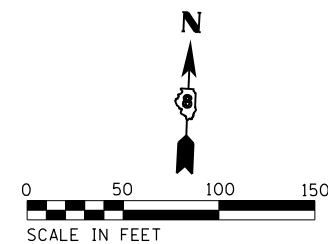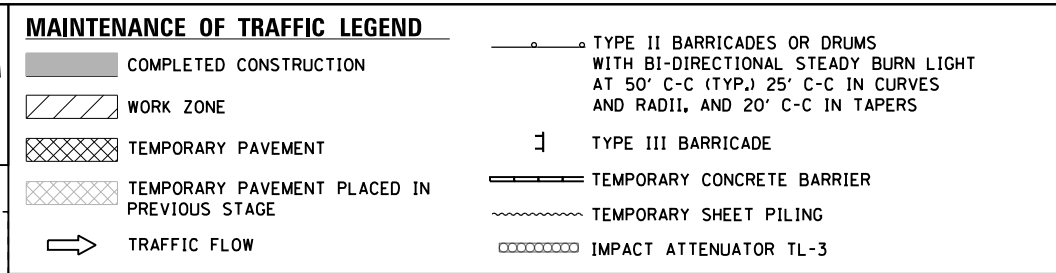

MATCHLINE STA. 740+00.00


MOT PHASE 2A

1. SHIFT WESTBOUND I-270 TRAFFIC TO NEW BRIDGES AND PREVIOUSLY CONSTRUCTED PAVEMENT. ALL THRU TRAFFIC ON NEW BRIDGES.
2. DEMOLISH EXISTING RIVER BRIDGE AND RIVERVIEW DRIVE BRIDGES
3. CONSTRUCT NEW WESTBOUND RIVER AND RIVERVIEW DRIVE BRIDGES.
4. CONSTRUCT WESTBOUND PAVEMENT AS SHOWN IN THE PLANS.

PLAN	SURVEYED	BY	DATE
NOTE BOOK NO.	PLOTTED		
	ALIGNED		
	CHECKED		
	FILED		
	CADD FILE NAME		


PROFILE	SURVEYED	BY	DATE
NOTE BOOK NO.	PLOTTED		
	GRADES		
	CHECKED		
	STRUCTURE		
	NOTATIS		
	CHKD		

FILE NAME = p:\v\VAN40P\WIN70\parsons\com\illinois\State Documents\I-270 Phase 1\40 - Design\CAD\W01\Sheets\0375\98-sht-mot_DS3-Ph2A_02.dgn

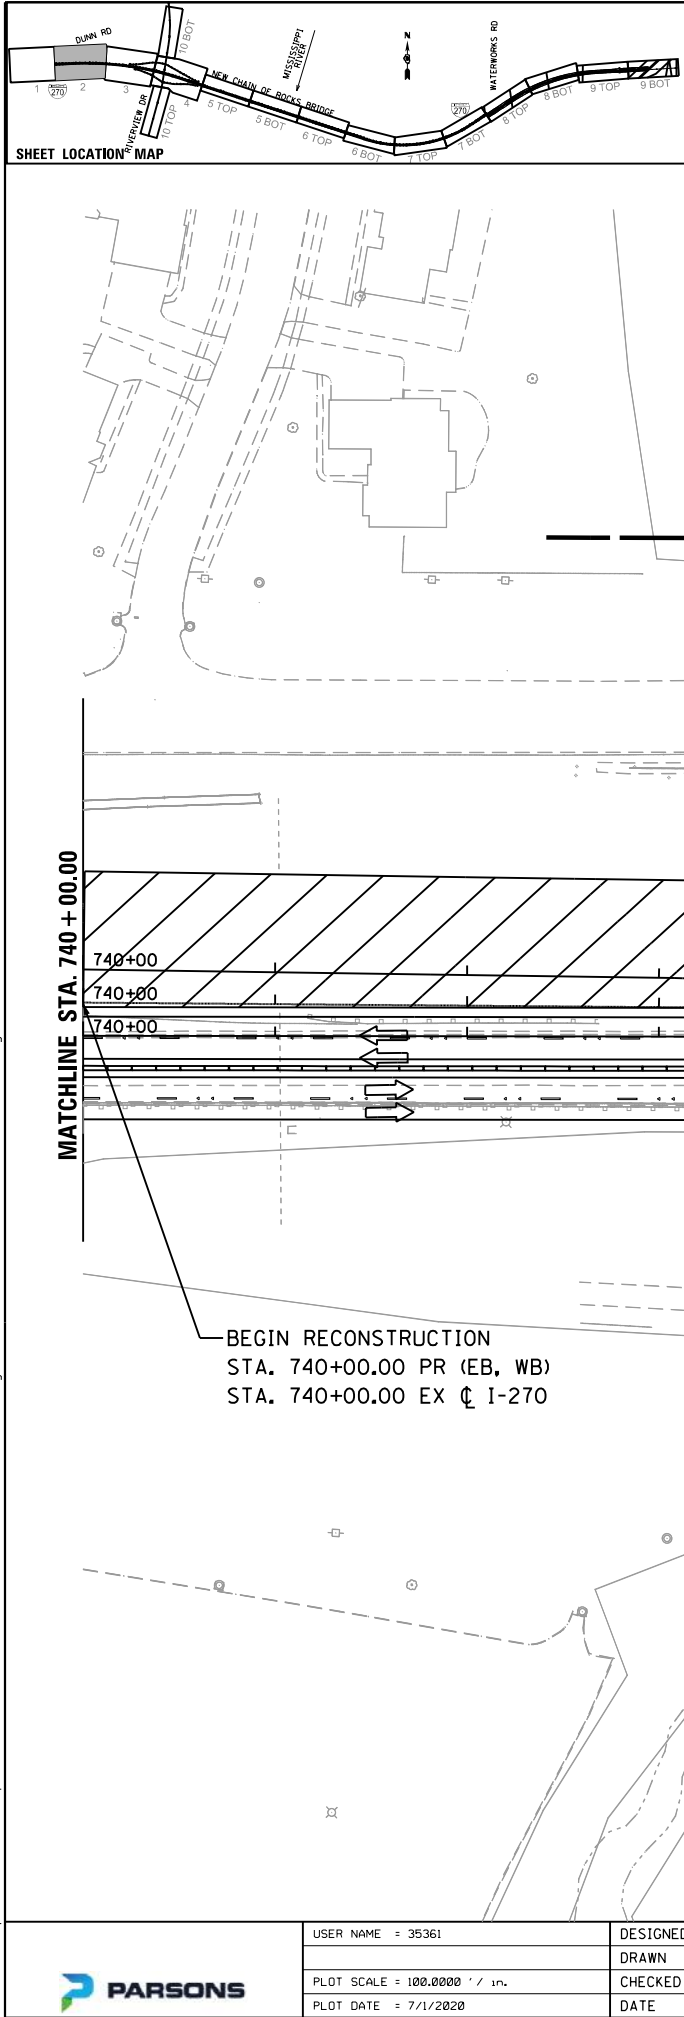

MAINTENANCE OF TRAFFIC LEGEND

	COMPLETED CONSTRUCTION		TYPE II BARRICADES OR DRUMS WITH BI-DIRECTIONAL STEADY BURN LIGHT AT 50' C-C (TYP.) 25' C-C IN CURVES AND RADII, AND 20' C-C IN TAPERS
	WORK ZONE		TYPE III BARRICADE
	TEMPORARY PAVEMENT		TEMPORARY CONCRETE BARRIER
	TEMPORARY PAVEMENT PLACED IN PREVIOUS STAGE		TEMPORARY SHEET PILING
	TRAFFIC FLOW		IMPACT ATTENUATOR TL-3

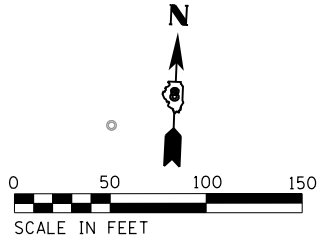

MATCHLINE STA. 740 + 00.00




MATCHLINE STA. 755 + 00.00 (EB)

BEGIN RECONSTRUCTION
STA. 740+00.00 PR (EB, WB)
STA. 740+00.00 EX ϕ I-270

PLAN	SURVEYED	BY	DATE
NOTE BOOK NO.	PLOTTED		
	ALIGNED		
	CADD FILE NAME		

PROFILE	SURVEYED	BY	DATE
NOTE BOOK NO.	GRADES CHECKED		
	STRUCTURE NOTATIONS CHKD		

FILE NAME = p:\v\VAN40P\WIN70\parsons.com\Illinois State Documents\I-270 Phase 1\40 - Design\CAD\W01\Sheets\0376198-sht-mot-DS3-PR24.dgn

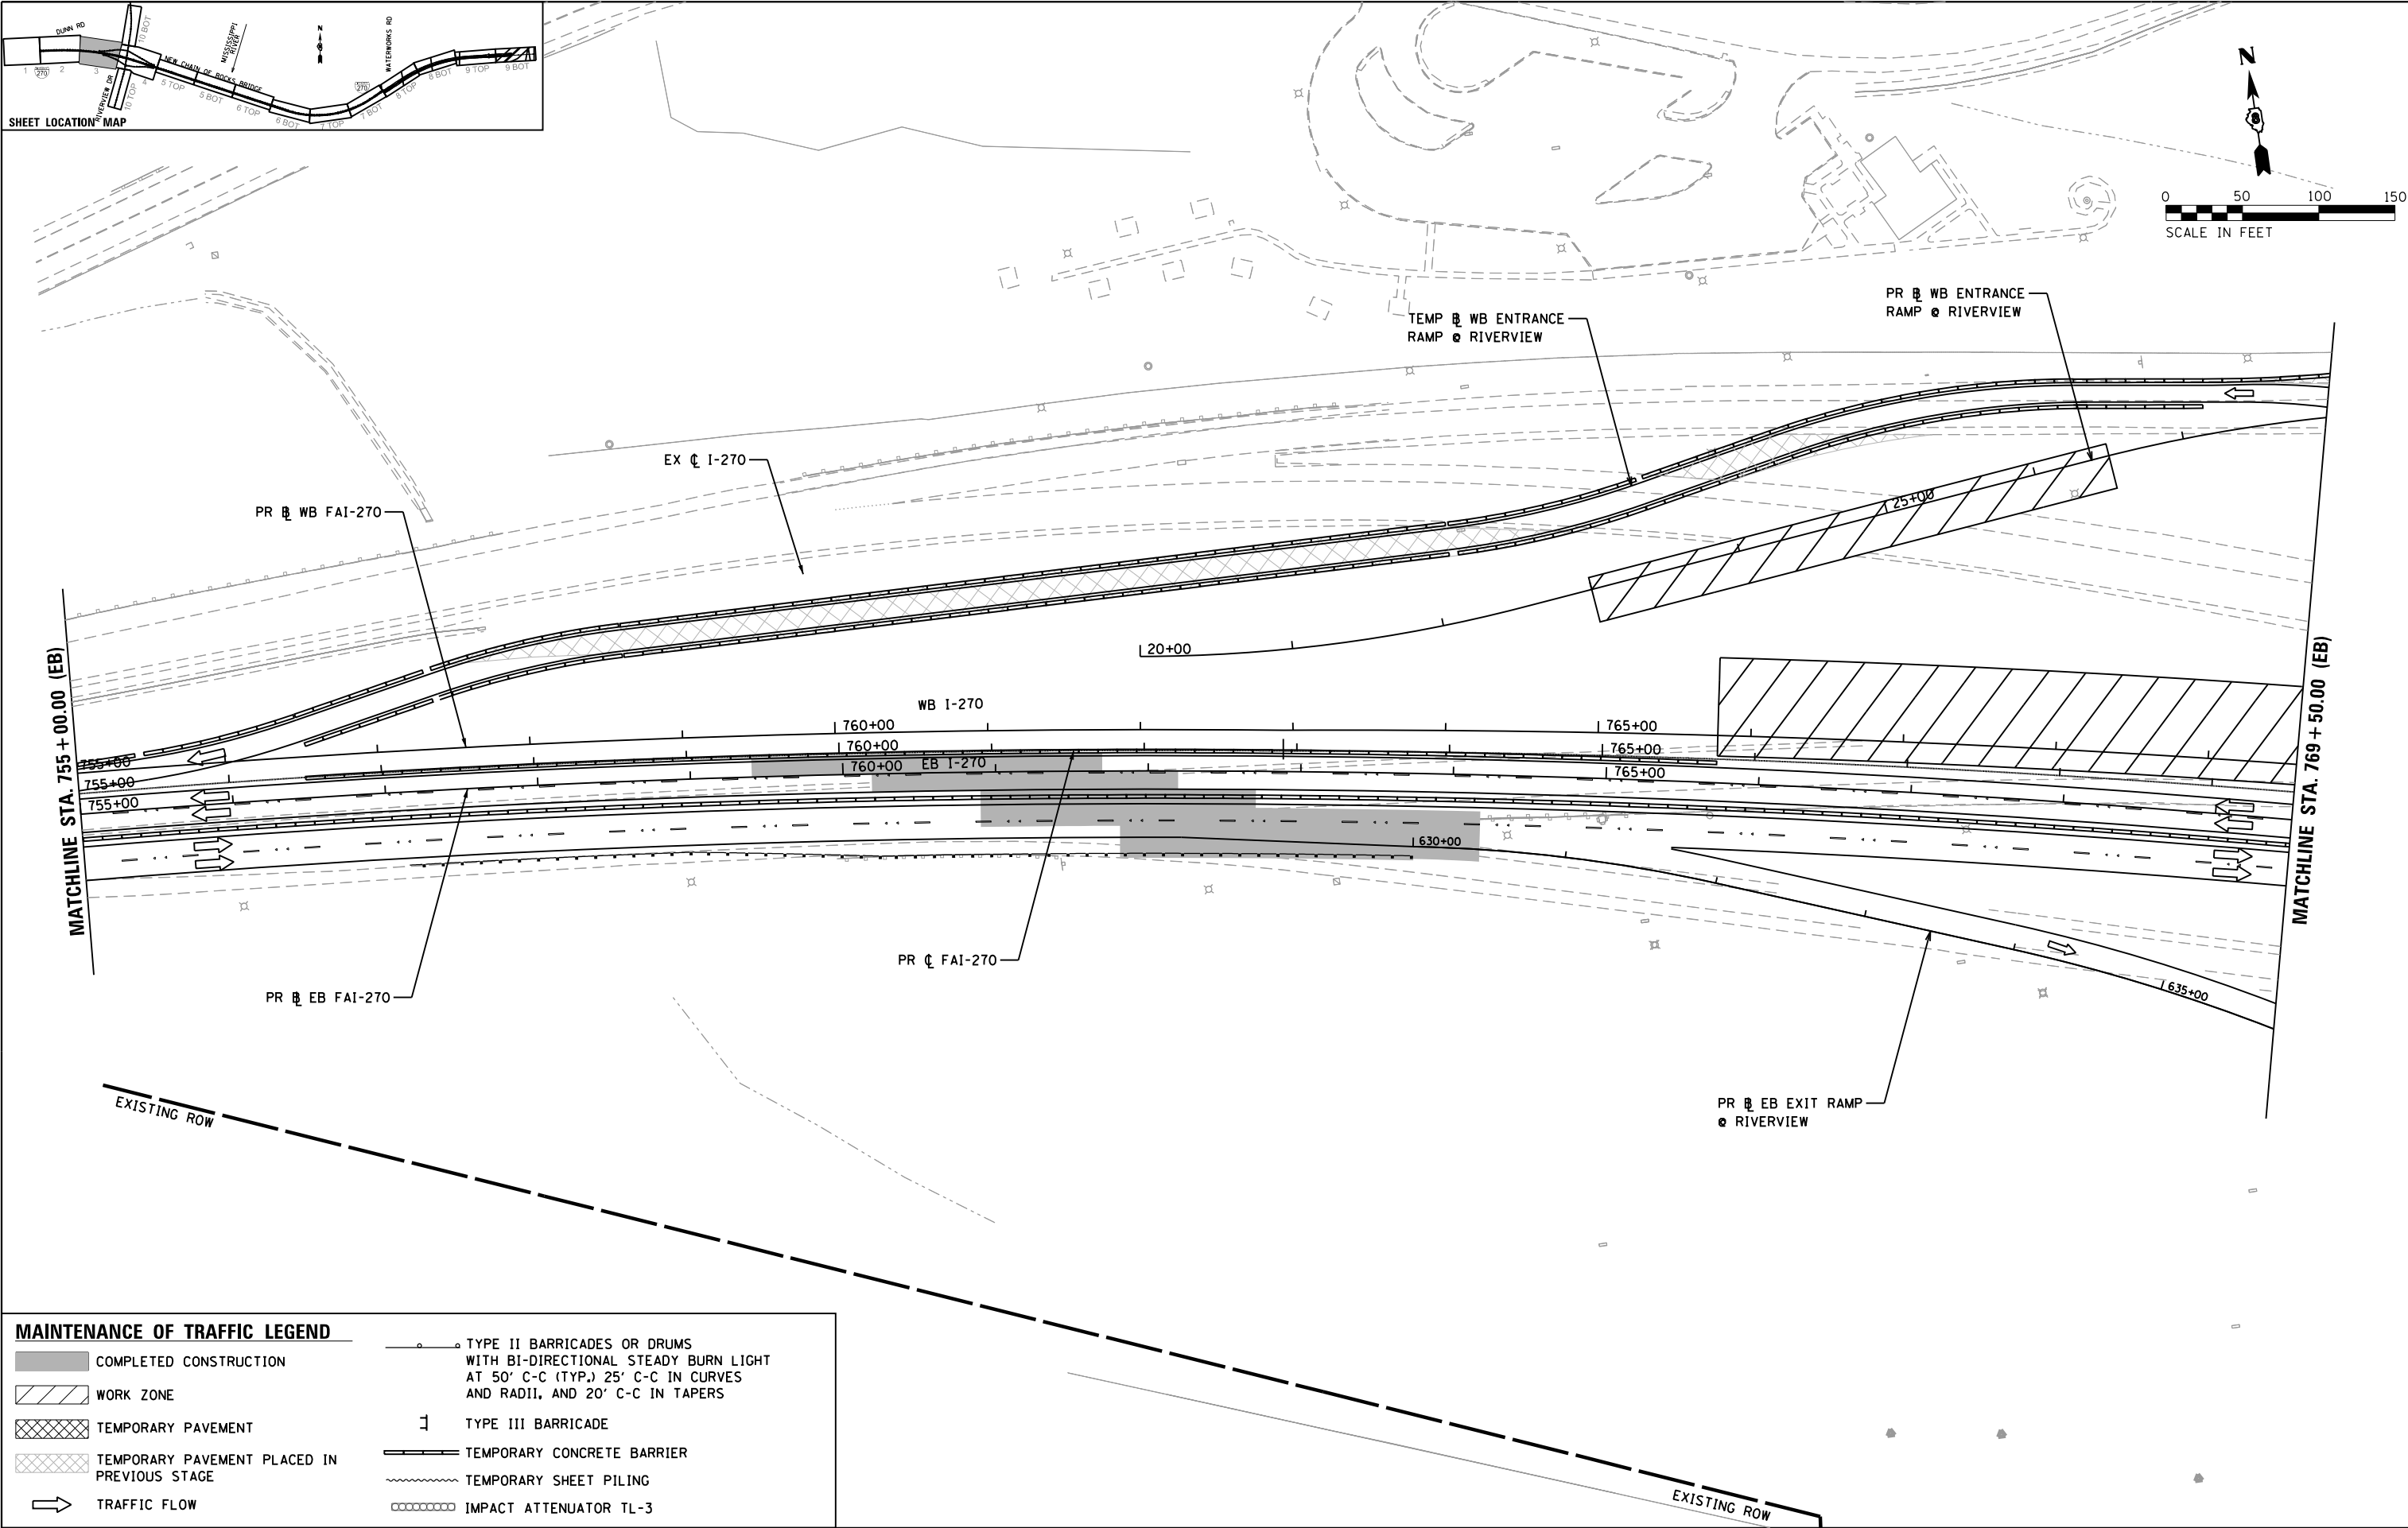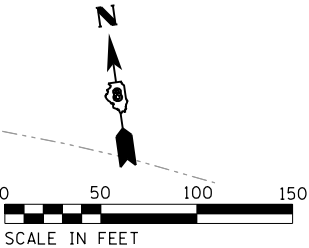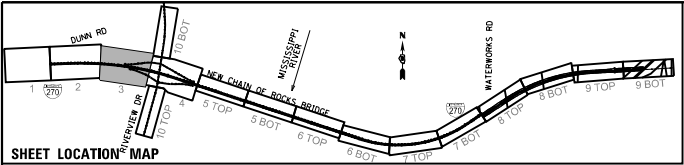


MAINTENANCE OF TRAFFIC LEGEND	
	COMPLETED CONSTRUCTION
	WORK ZONE
	TEMPORARY PAVEMENT
	TEMPORARY PAVEMENT PLACED IN PREVIOUS STAGE
	TRAFFIC FLOW
	TYPE II BARRICADES OR DRUMS WITH BI-DIRECTIONAL STEADY BURN LIGHT AT 50' C-C (TYP.) 25' C-C IN CURVES AND RADII, AND 20' C-C IN TAPERS
	TYPE III BARRICADE
	TEMPORARY CONCRETE BARRIER
	TEMPORARY SHEET PILING
	IMPACT ATTENUATOR TL-3

	USER NAME = 35361	DESIGNED RO	REVISED -	STATE OF ILLINOIS DEPARTMENT OF TRANSPORTATION	FAI 270 TRAFFIC CONTROL PLAN ALTERNATIVE D-S3 PHASE 2A	SCALE: 1"=50'	SHEET 3 OF 10 SHEETS	STA. 769+50.00 TO STA. 784+50.00	F.A.I. RTE.	SECTION	COUNTY	TOTAL SHEETS	SHEET NO.
	PLOT SCALE = 100.0000' / in.	DRAWN SO	REVISED						270	60B-1	MADISON	75	48
	PLOT DATE = 7/1/2020	CHECKED JB	REVISED						JOB NO. P-98-001-15 CONTRACT NO. 76J90				
		DATE 12/08/2017	REVISED						ILLINOIS FED. AID PROJECT				

PLAN	SURVEYED	BY	DATE
NOTE BOOK NO.	PLOTTED		
	CHECKED		
	FILE NAME		

PROFILE	SURVEYED	BY	DATE
NOTE BOOK NO.	GRADES CHECKED		
	STRUCTURE NOTATIONS CHKO		

FILE NAME = p:\V\VAN40P\IN\T01\parsons.com\Illinois State Documents\I-270 Phase 1\40 - Design\CAD\W01\Sheets\0376198-ait-mot-053-Plat2.dgn

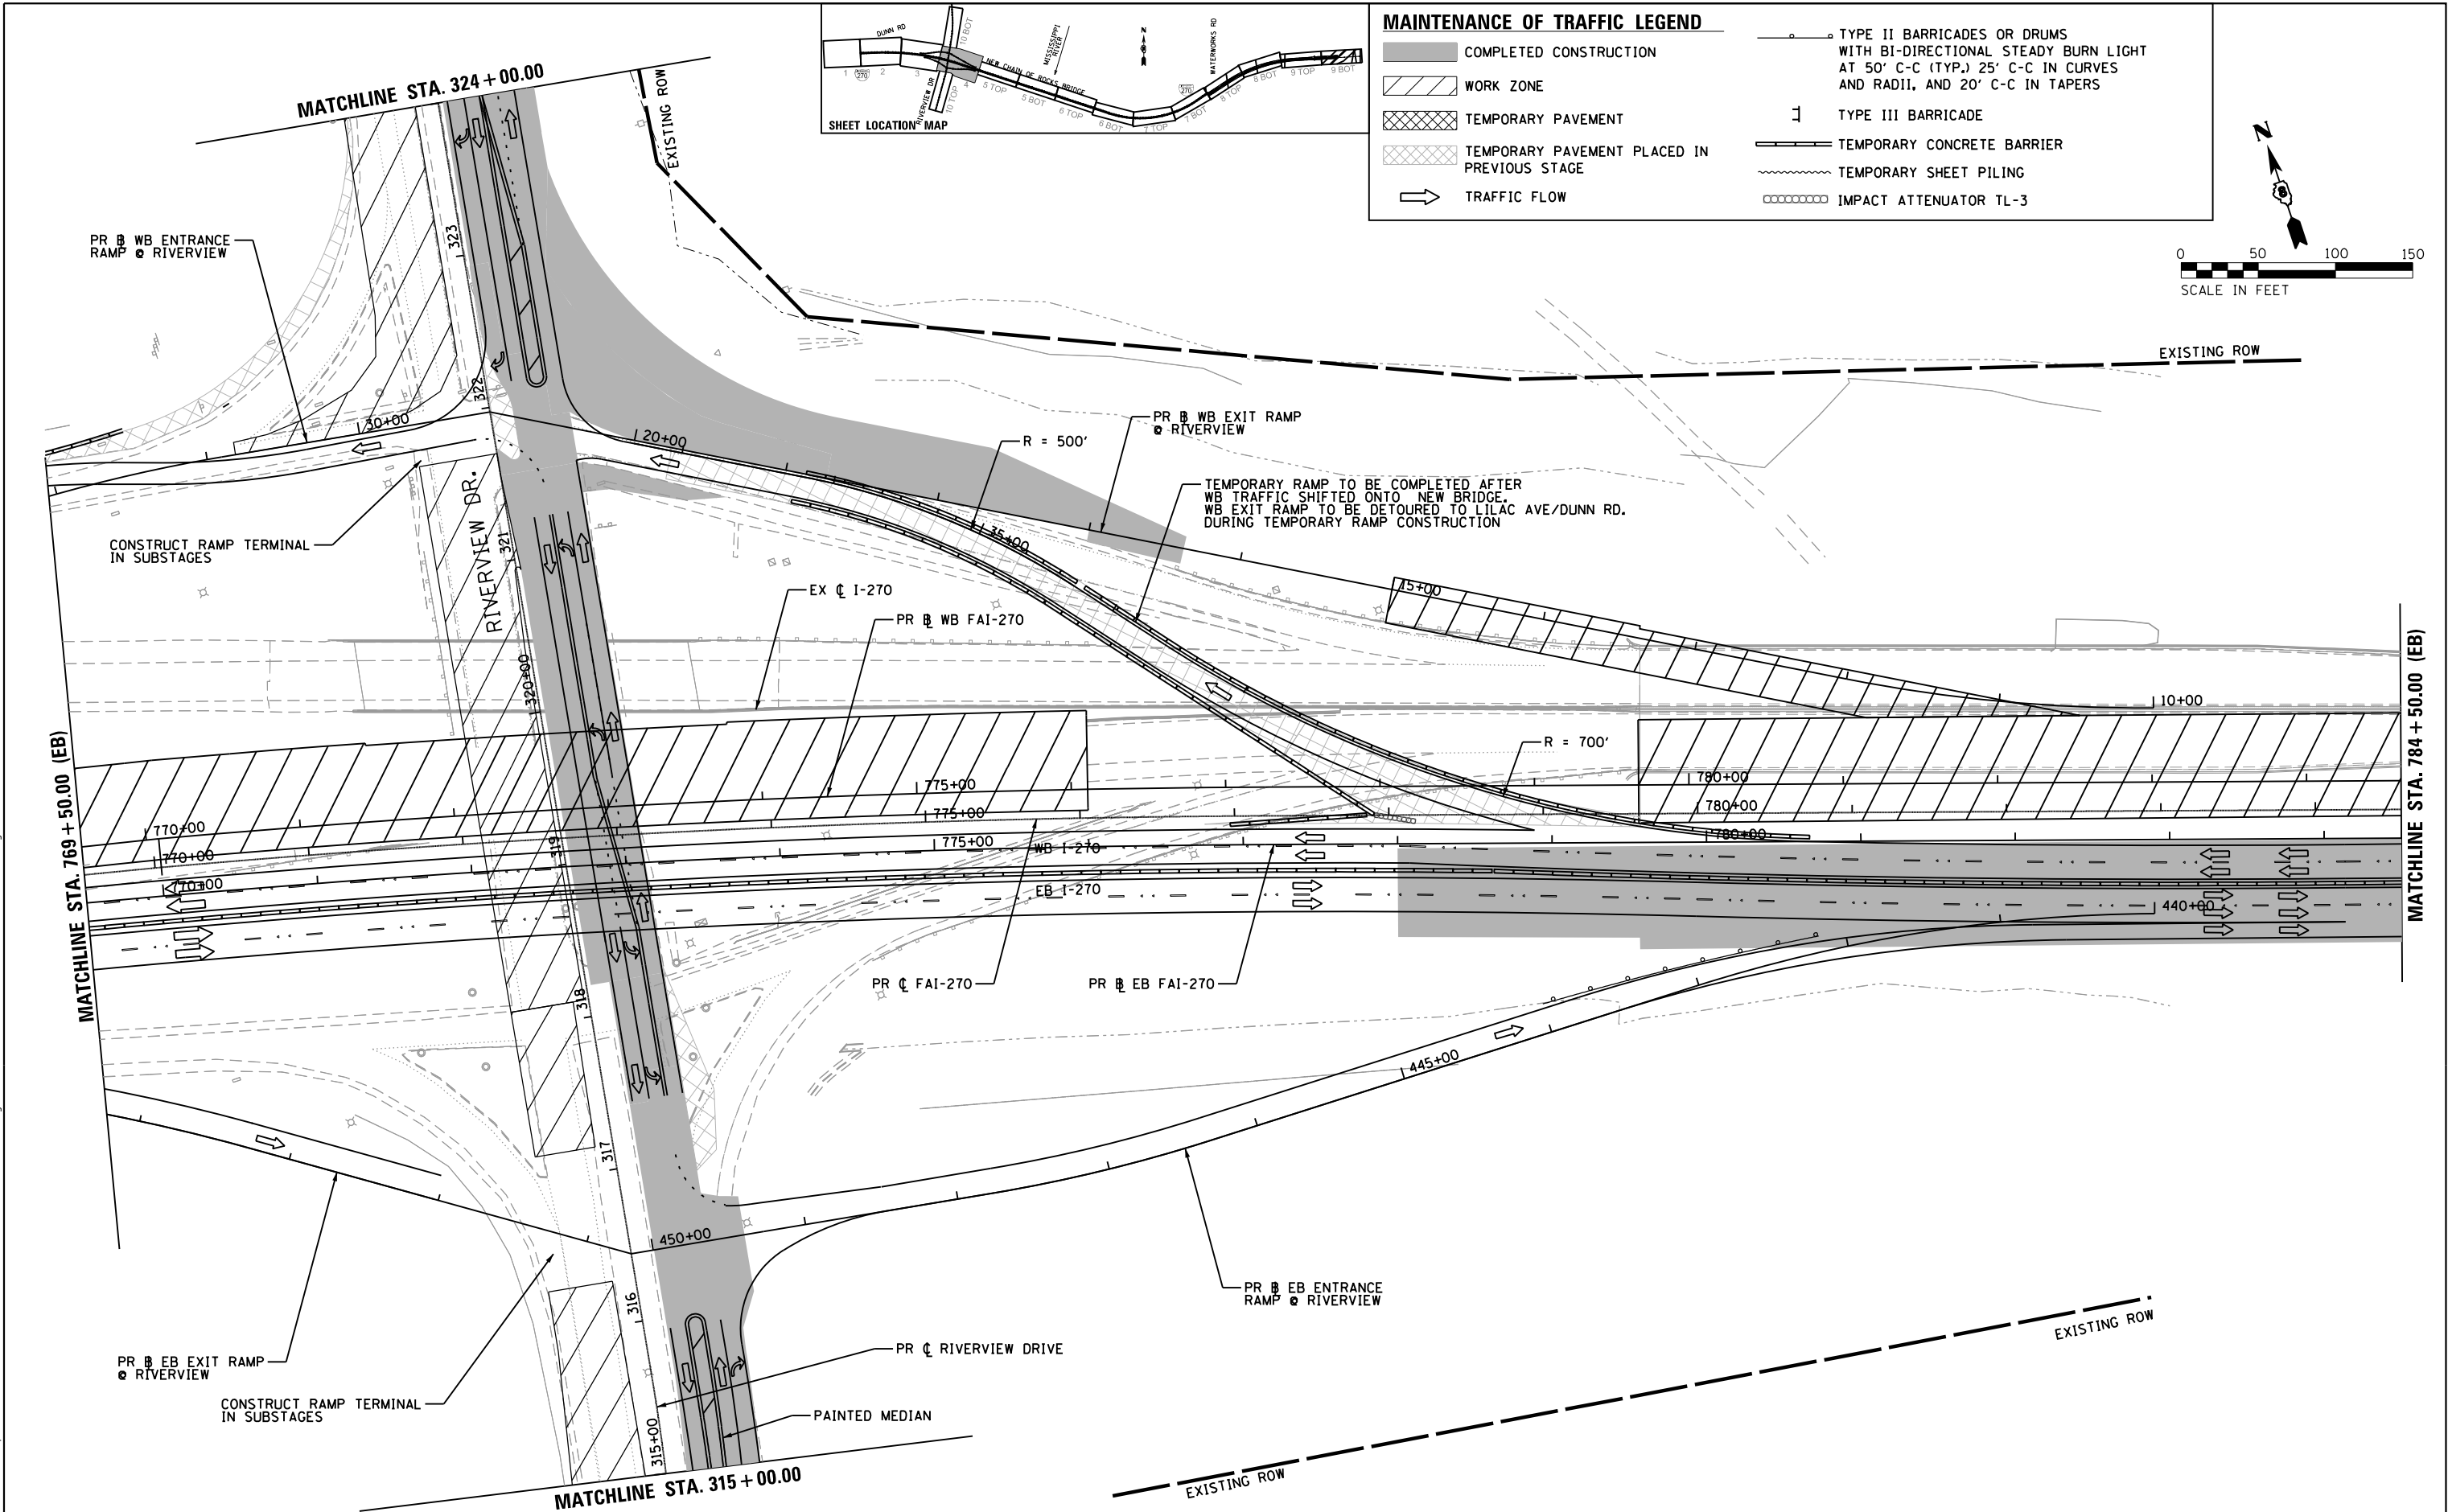

USER NAME = 35361	DESIGNED RO	REVISED -
PLOT SCALE = 100.0000' / in.	DRAWN SO	REVISED
PLOT DATE = 7/1/2020	CHECKED JB	REVISED
	DATE 12/08/2017	REVISED

STATE OF ILLINOIS
DEPARTMENT OF TRANSPORTATION

FAI 270 TRAFFIC CONTROL PLAN
ALTERNATIVE D-S3 PHASE 2A


SCALE: 1"=50' SHEET 4 OF 10 SHEETS STA. 769+50.00 TO STA. 784+50.00

F.A.I. RTE.	SECTION	COUNTY	TOTAL SHEETS	SHEET NO.
270	60B-1	MADISON	75	49
JOB NO. P-98-001-15			CONTRACT NO. 76J90	
			ILLINOIS FED. AID PROJECT	

PLAN	SURVEYED	BY	DATE
	PLOTTED		
	ALIGNED		
	CHECKED		
	FILED		
	CADD FILE NAME		
	NO.		




PROFILE	SURVEYED	BY	DATE
	PLOTTED		
	GRADES CHECKED		
	STRUCTURE NOTATIONS CHECKED		
	NO.		

FILE NAME = p:\v\VAN40\PI\W\NT0\parsons.com\Illinois State Documents\I-270 Phase 1\40 - Design\CAD\W01\Sheets\0376\98-sht-mot_DS3-PR24_05.dgn

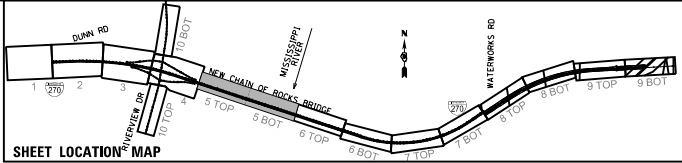

MAINTENANCE OF TRAFFIC LEGEND

- COMPLETED CONSTRUCTION
- WORK ZONE
- TEMPORARY PAVEMENT
- TEMPORARY PAVEMENT PLACED IN PREVIOUS STAGE
- TRAFFIC FLOW
- TYPE II BARRICADES OR DRUMS WITH BI-DIRECTIONAL STEADY BURN LIGHT AT 50' C-C (TYP.) 25' C-C IN CURVES AND RADII, AND 20' C-C IN TAPERS
- TYPE III BARRICADE
- TEMPORARY CONCRETE BARRIER
- TEMPORARY SHEET PILING
- IMPACT ATTENUATOR TL-3

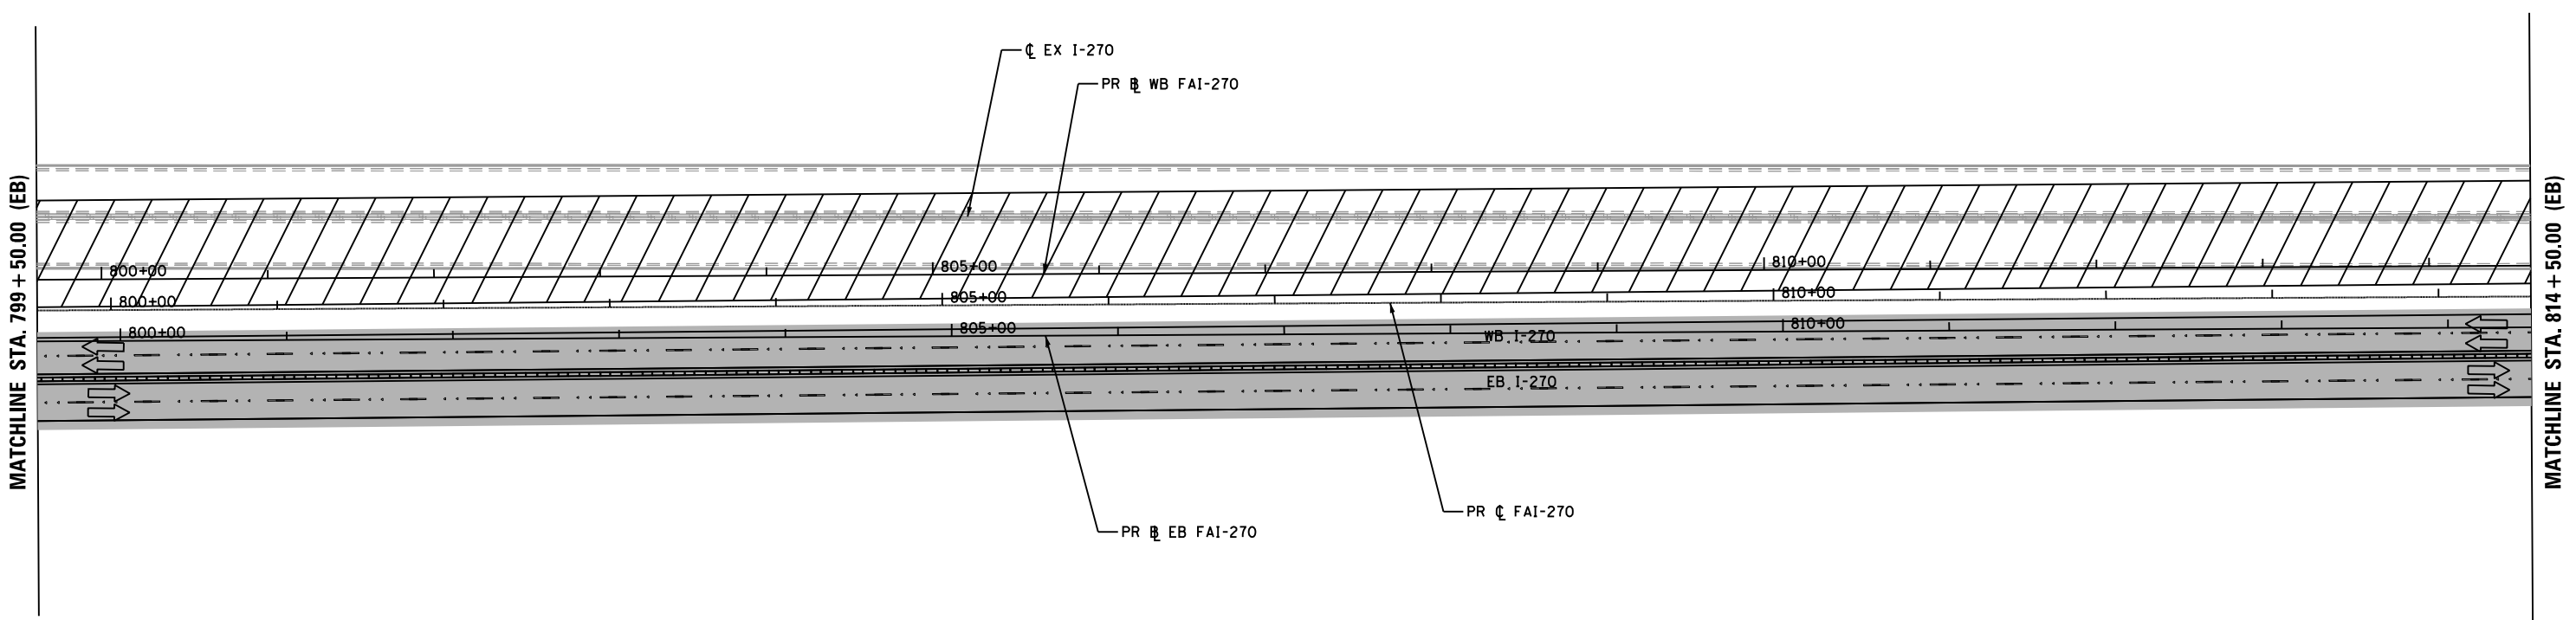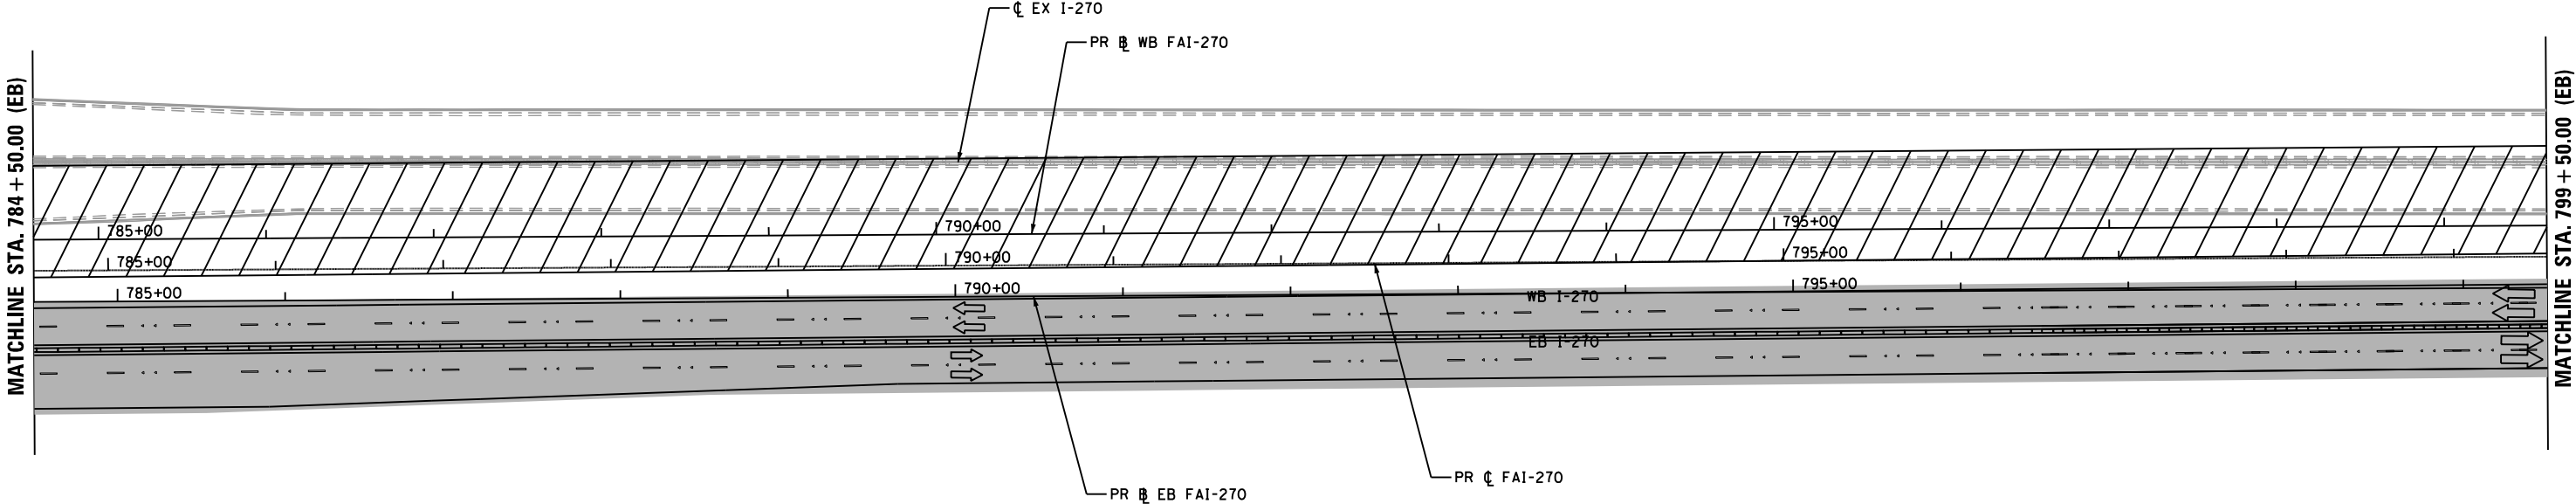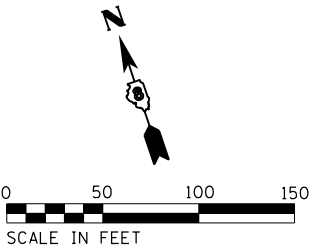

USER NAME = 35361	DESIGNED RO	REVISED -
	DRAWN SO	REVISED
PLOT SCALE = 100.0000' / in.	CHECKED JB	REVISED
PLOT DATE = 7/1/2020	DATE 12/08/2017	REVISED

STATE OF ILLINOIS
DEPARTMENT OF TRANSPORTATION

FAI 270 TRAFFIC CONTROL PLAN
ALTERNATIVE D-S3 PHASE 2A


SCALE: 1"=50' SHEET 5 OF 10 SHEETS STA. 799+50.00 TO STA. 814+50.00

F.A.I. RTE.	SECTION	COUNTY	TOTAL SHEETS	SHEET NO.
270	60B-1	MADISON	75	50
JOB NO. P-98-001-15		CONTRACT NO. 76J90		
ILLINOIS		FED. AID PROJECT		

PLAN	SURVEYED	BY	DATE
NOTE BOOK NO.	PLOTTED		
	ALIGNED		
	CHECKED		
	FILE NAME		

PROFILE	SURVEYED	BY	DATE
NOTE BOOK NO.	PLOTTED		
	GRADES		
	CHECKED		
	STRUCTURE		
	NOTATIS		
	CHKD		




FILE NAME = p:\v\VAN40\PIV\N01\parsons.com\Illinois State Documents\I-270 Phase 1\40 - Design\CAD\W01\Sheets\0376\98-sht-mot_DS3-PI24.06.dgn

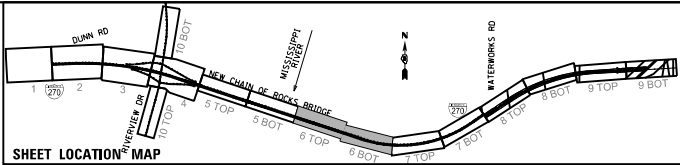

MAINTENANCE OF TRAFFIC LEGEND

- COMPLETED CONSTRUCTION
- WORK ZONE
- TEMPORARY PAVEMENT
- TEMPORARY PAVEMENT PLACED IN PREVIOUS STAGE
- TRAFFIC FLOW

- TYPE II BARRICADES OR DRUMS WITH BI-DIRECTIONAL STEADY BURN LIGHT AT 50' C-C (TYP.) 25' C-C IN CURVES AND RADII, AND 20' C-C IN TAPERS
- TYPE III BARRICADE
- TEMPORARY CONCRETE BARRIER
- TEMPORARY SHEET PILING
- IMPACT ATTENUATOR TL-3

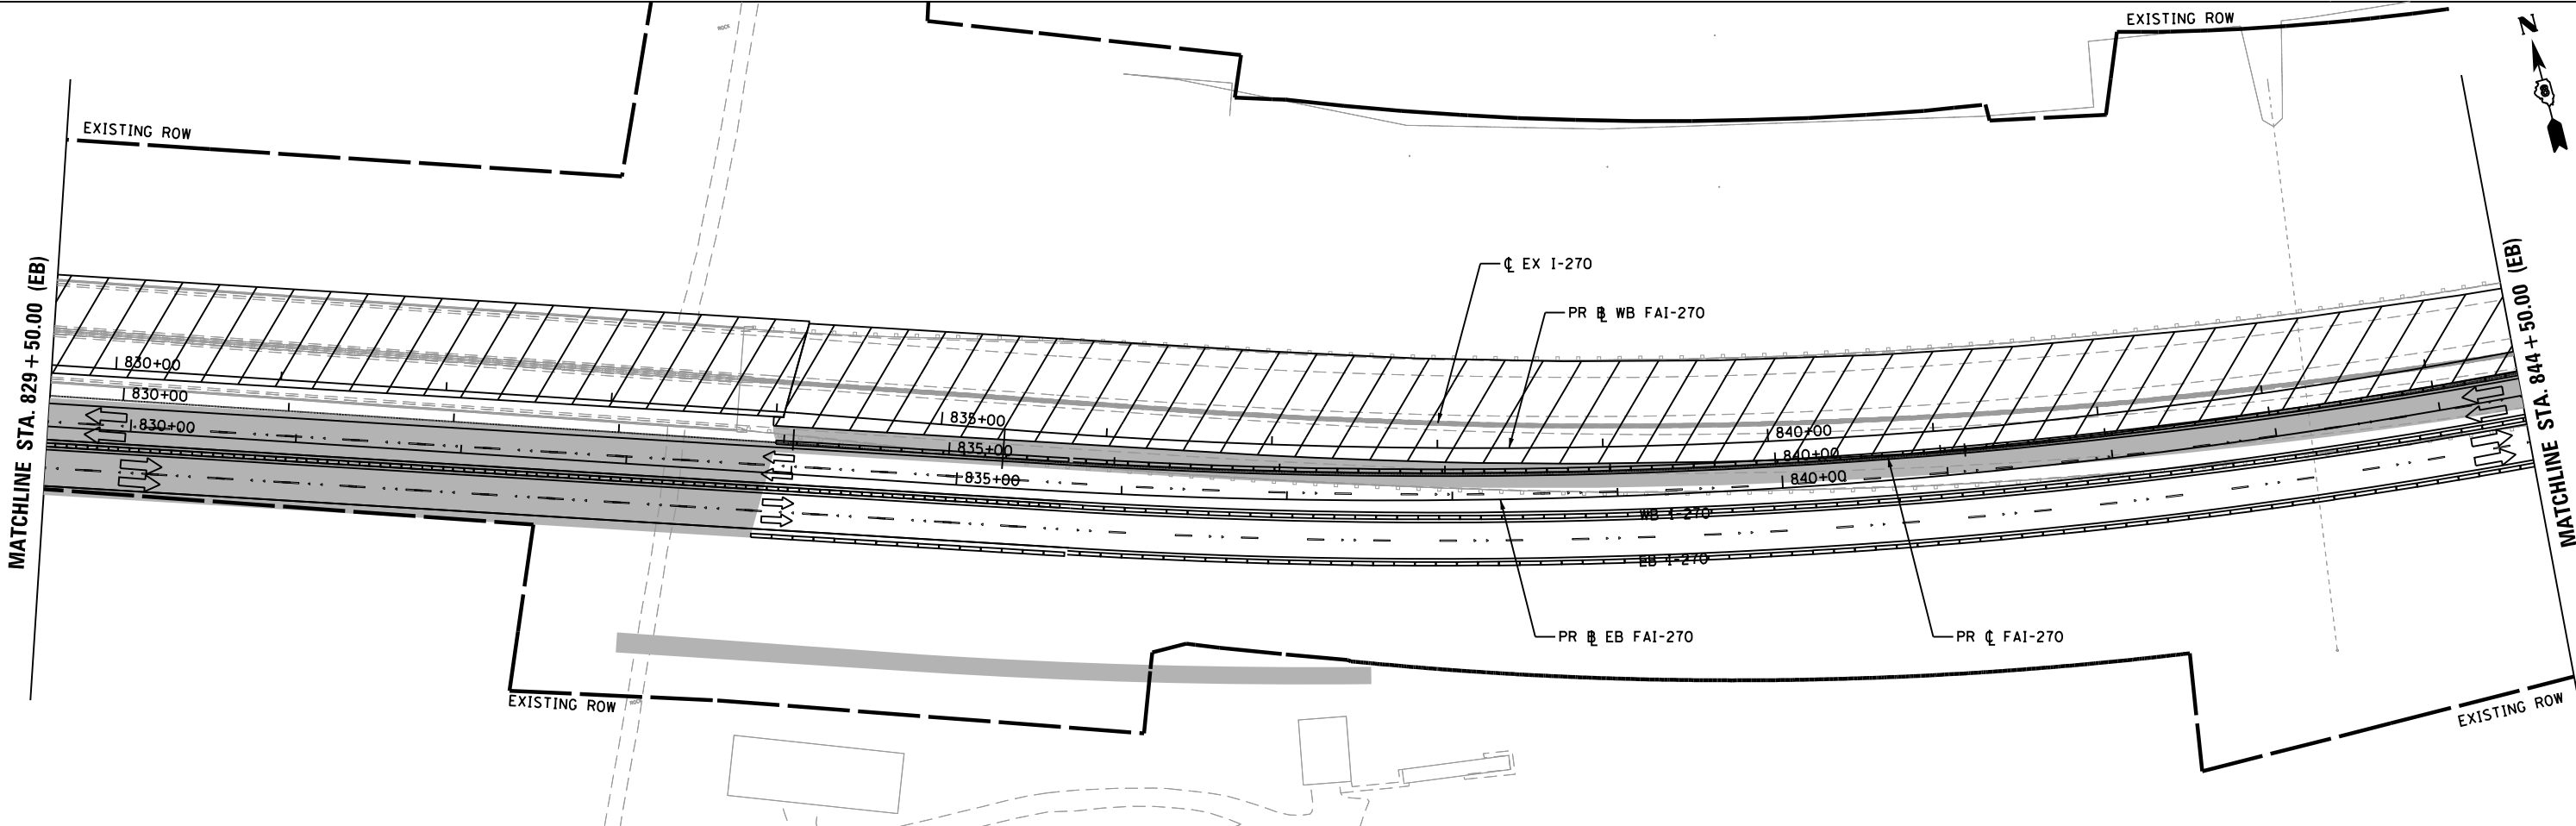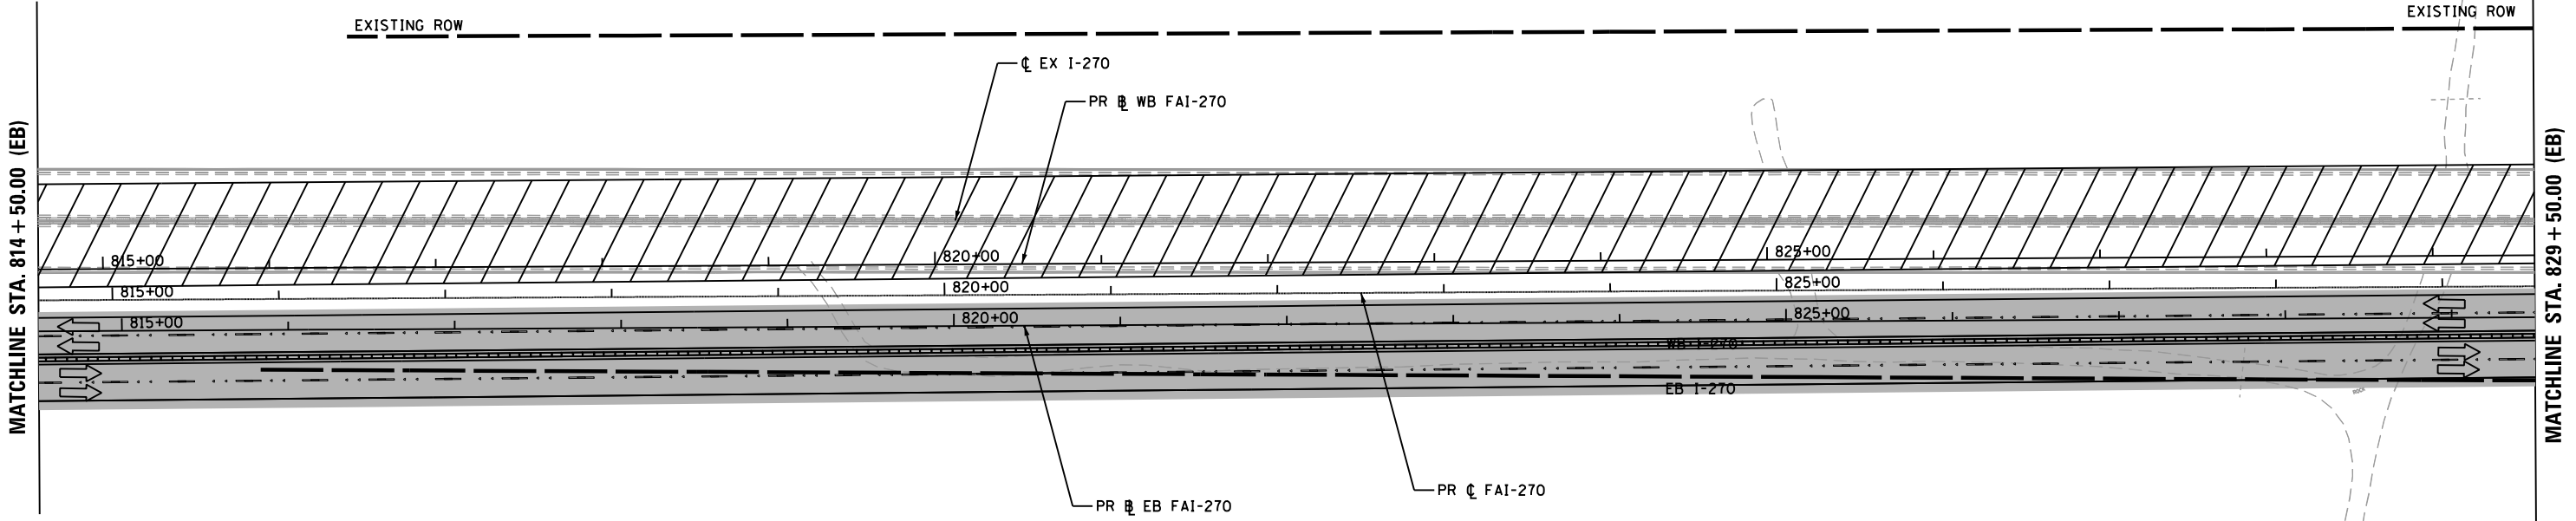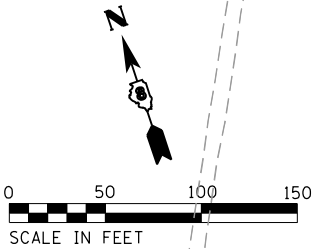

USER NAME = 35361	DESIGNED RO	REVISED -
	DRAWN SO	REVISED
PLOT SCALE = 100.0000' / 1"	CHECKED JB	REVISED
PLOT DATE = 7/1/2020	DATE 12/08/2017	REVISED



STATE OF ILLINOIS
DEPARTMENT OF TRANSPORTATION

FAI 270 TRAFFIC CONTROL PLAN
ALTERNATIVE D-S3 PHASE 2A

SCALE: 1"=50' SHEET 6 OF 10 SHEETS STA. 814+50.00 TO STA. 844+50.00

F.A.I. RTE.	SECTION	COUNTY	TOTAL SHEETS	SHEET NO.
270	60B-1	MADISON	75	51
JOB NO. P-98-001-15		CONTRACT NO. 76J90		
ILLINOIS FED. AID PROJECT				

FILE NAME = p:\v\VANUAP\IN\01\parsons\cont\Illinois State Documents\I-270 Phase 1\40 - Design\CAO\MO\Sheets\0876\98-sht-mot-D53-Ph2L08.dgn

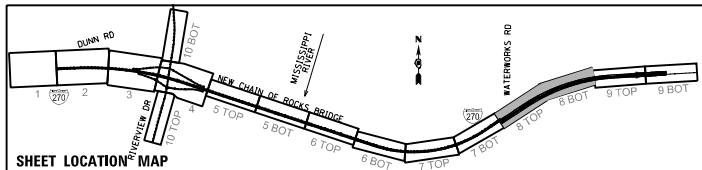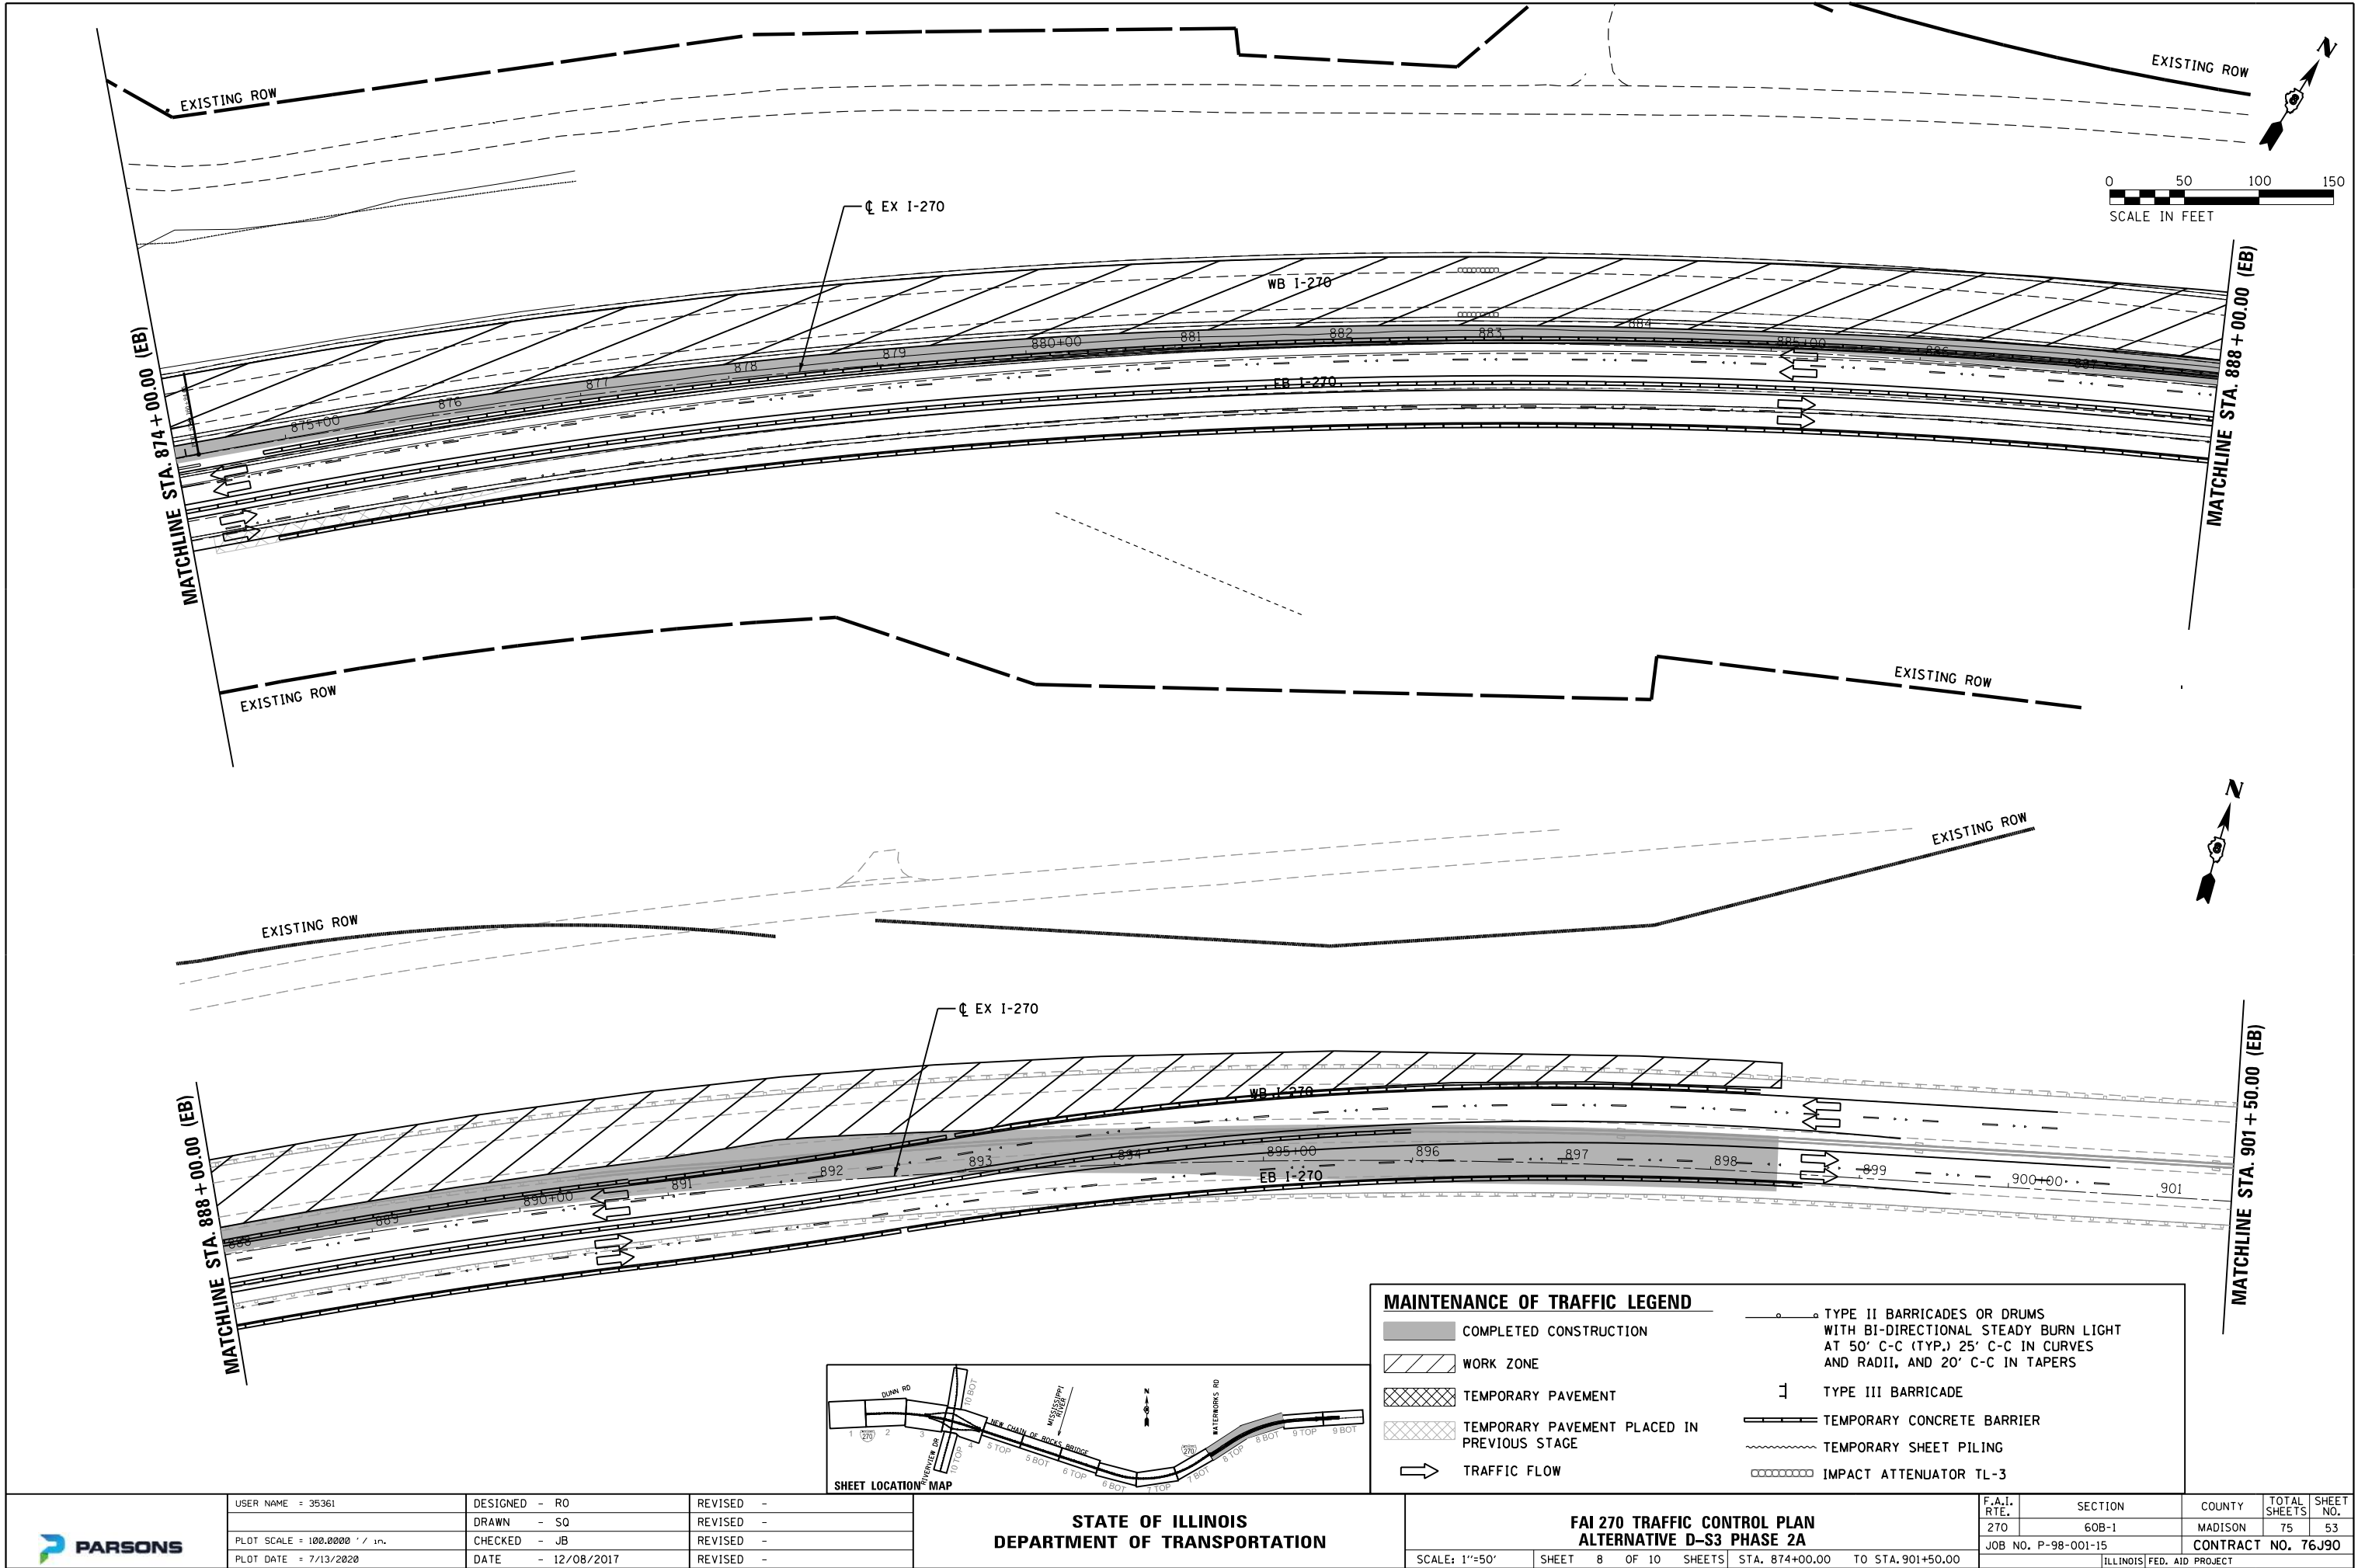

MAINTENANCE OF TRAFFIC LEGEND	
	COMPLETED CONSTRUCTION
	WORK ZONE
	TEMPORARY PAVEMENT
	TEMPORARY PAVEMENT PLACED IN PREVIOUS STAGE
	TRAFFIC FLOW
	TYPE II BARRICADES OR DRUMS WITH BI-DIRECTIONAL STEADY BURN LIGHT AT 50' C-C (TYP.) 25' C-C IN CURVES AND RADII, AND 20' C-C IN TAPERS
	TYPE III BARRICADE
	TEMPORARY CONCRETE BARRIER
	TEMPORARY SHEET PILING
	IMPACT ATTENUATOR TL-3



USER NAME = 35361	DESIGNED - RO	REVISED -
PLOT SCALE = 100.0000' / in.	DRAWN - SO	REVISED -
PLOT DATE = 7/13/2020	CHECKED - JB	REVISED -
	DATE - 12/08/2017	REVISED -




STATE OF ILLINOIS
DEPARTMENT OF TRANSPORTATION

FAI 270 TRAFFIC CONTROL PLAN
ALTERNATIVE D-S3 PHASE 2A

SCALE: 1"=50' SHEET 8 OF 10 SHEETS STA. 874+00.00 TO STA. 901+50.00

F.A.I. RTE.	SECTION	COUNTY	TOTAL SHEETS	SHEET NO.
270	60B-1	MADISON	75	53
JOB NO. P-98-001-15		CONTRACT NO. 76J90		
ILLINOIS		FED. AID PROJECT		

FILE NAME = p:\v\VANU01P\INT01\parsons.com\Illinois State Documents\I-270 Phase 1\40 - Design\CAO\W01\Sheets\0876\98-sht-mot_DS3-Ph2L09.dgn

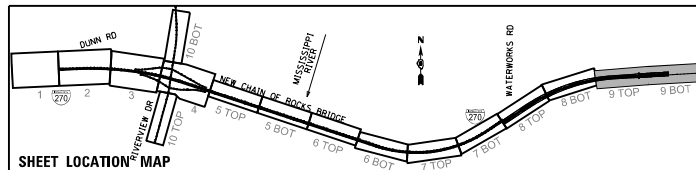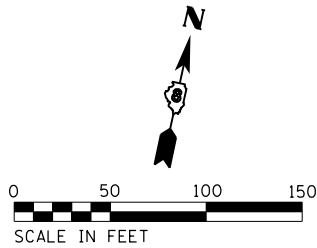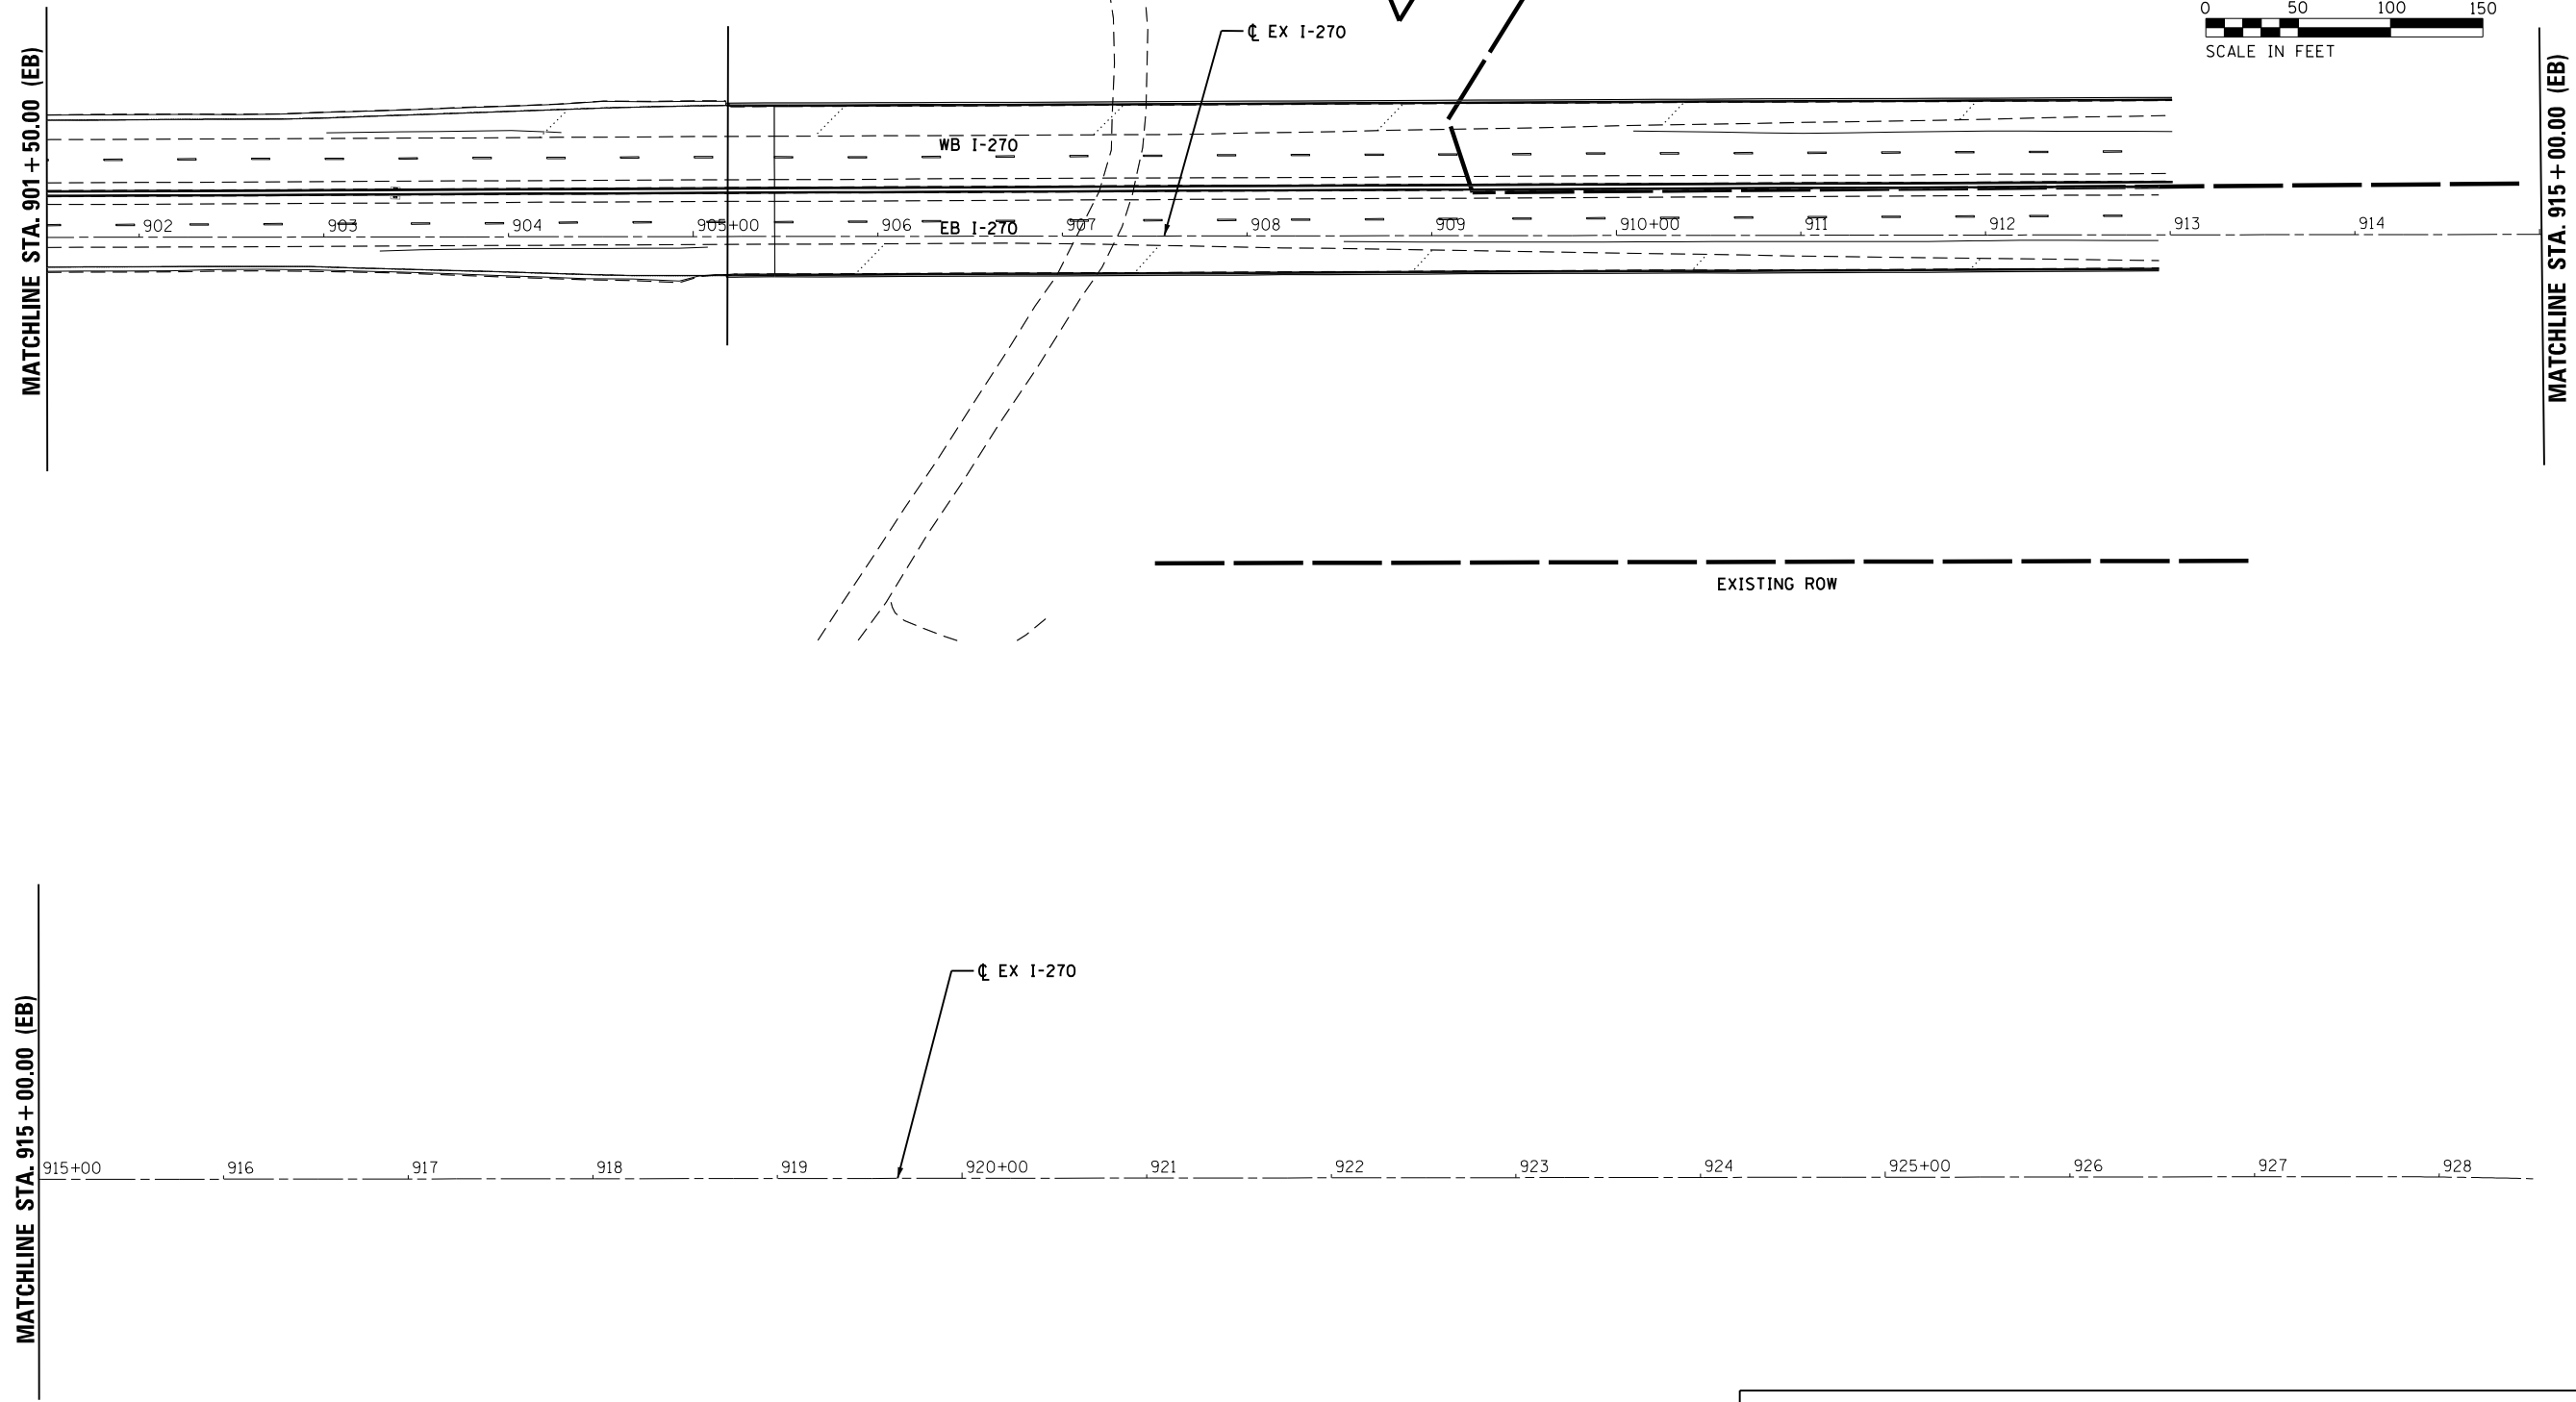

MAINTENANCE OF TRAFFIC LEGEND

COMPLETED CONSTRUCTION

WORK ZONE

TEMPORARY PAVEMENT

TEMPORARY PAVEMENT PLACED IN PREVIOUS STAGE

TRAFFIC FLOW

TYPE II BARRICADES OR DRUMS WITH BI-DIRECTIONAL STEADY BURN LIGHT AT 50' C-C (TYP.) 25' C-C IN CURVES AND RADII, AND 20' C-C IN TAPERS

TYPE III BARRICADE

TEMPORARY CONCRETE BARRIER

TEMPORARY SHEET PILING

IMPACT ATTENUATOR TL-3


	USER NAME = 35361	DESIGNED - RO	REVISED -	STATE OF ILLINOIS DEPARTMENT OF TRANSPORTATION	FAI 270 TRAFFIC CONTROL PLAN ALTERNATIVE D-S3 PHASE 2A			F.A.I. RTE.	SECTION	COUNTY	TOTAL SHEETS	SHEET NO.
	PLOT SCALE = 100.0000' / in.	DRAWN - SO	REVISED -					270	60B-1	MADISON	75	54
	PLOT DATE = 7/13/2020	CHECKED - JB	REVISED -		JOB NO. P-98-001-15		CONTRACT NO. 76J90					
	DATE - 12/08/2017	REVISED -			ILLINOIS FED. AID PROJECT							

SCALE: 1"=50' SHEET 9 OF 10 SHEETS STA. 901+50.00 TO STA.

PLAN	SURVEYED	DATE
NO.	BY	
NOTE BOOK		
CADD FILE NAME		

PROFILE	SURVEYED	DATE
NO.	BY	
NOTE BOOK		
STRUCTURE		
NOT AT THIS CHKO		

FILE NAME = p:\w\VAN\40\PIV\N70\40\parsons.com\Illinois State Documents\I-270 Phase 1\40 - Design\CAD\W01\Sheets\0376\98-ait-mot-DS3-Ph2A.10.dgn

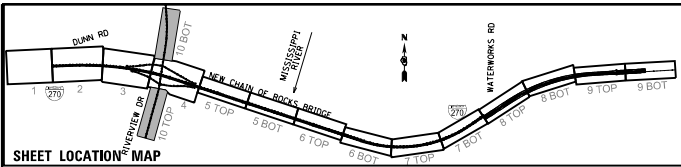

MAINTENANCE OF TRAFFIC LEGEND

COMPLETED CONSTRUCTION

WORK ZONE

TEMPORARY PAVEMENT

TEMPORARY PAVEMENT PLACED IN PREVIOUS STAGE

TRAFFIC FLOW




TYPE II BARRICADES OR DRUMS WITH BI-DIRECTIONAL STEADY BURN LIGHT AT 50' C-C (TYP.) 25' C-C IN CURVES AND RADII, AND 20' C-C IN TAPERS

TYPE III BARRICADE

TEMPORARY CONCRETE BARRIER

TEMPORARY SHEET PILING

IMPACT ATTENUATOR TL-3

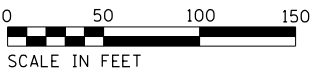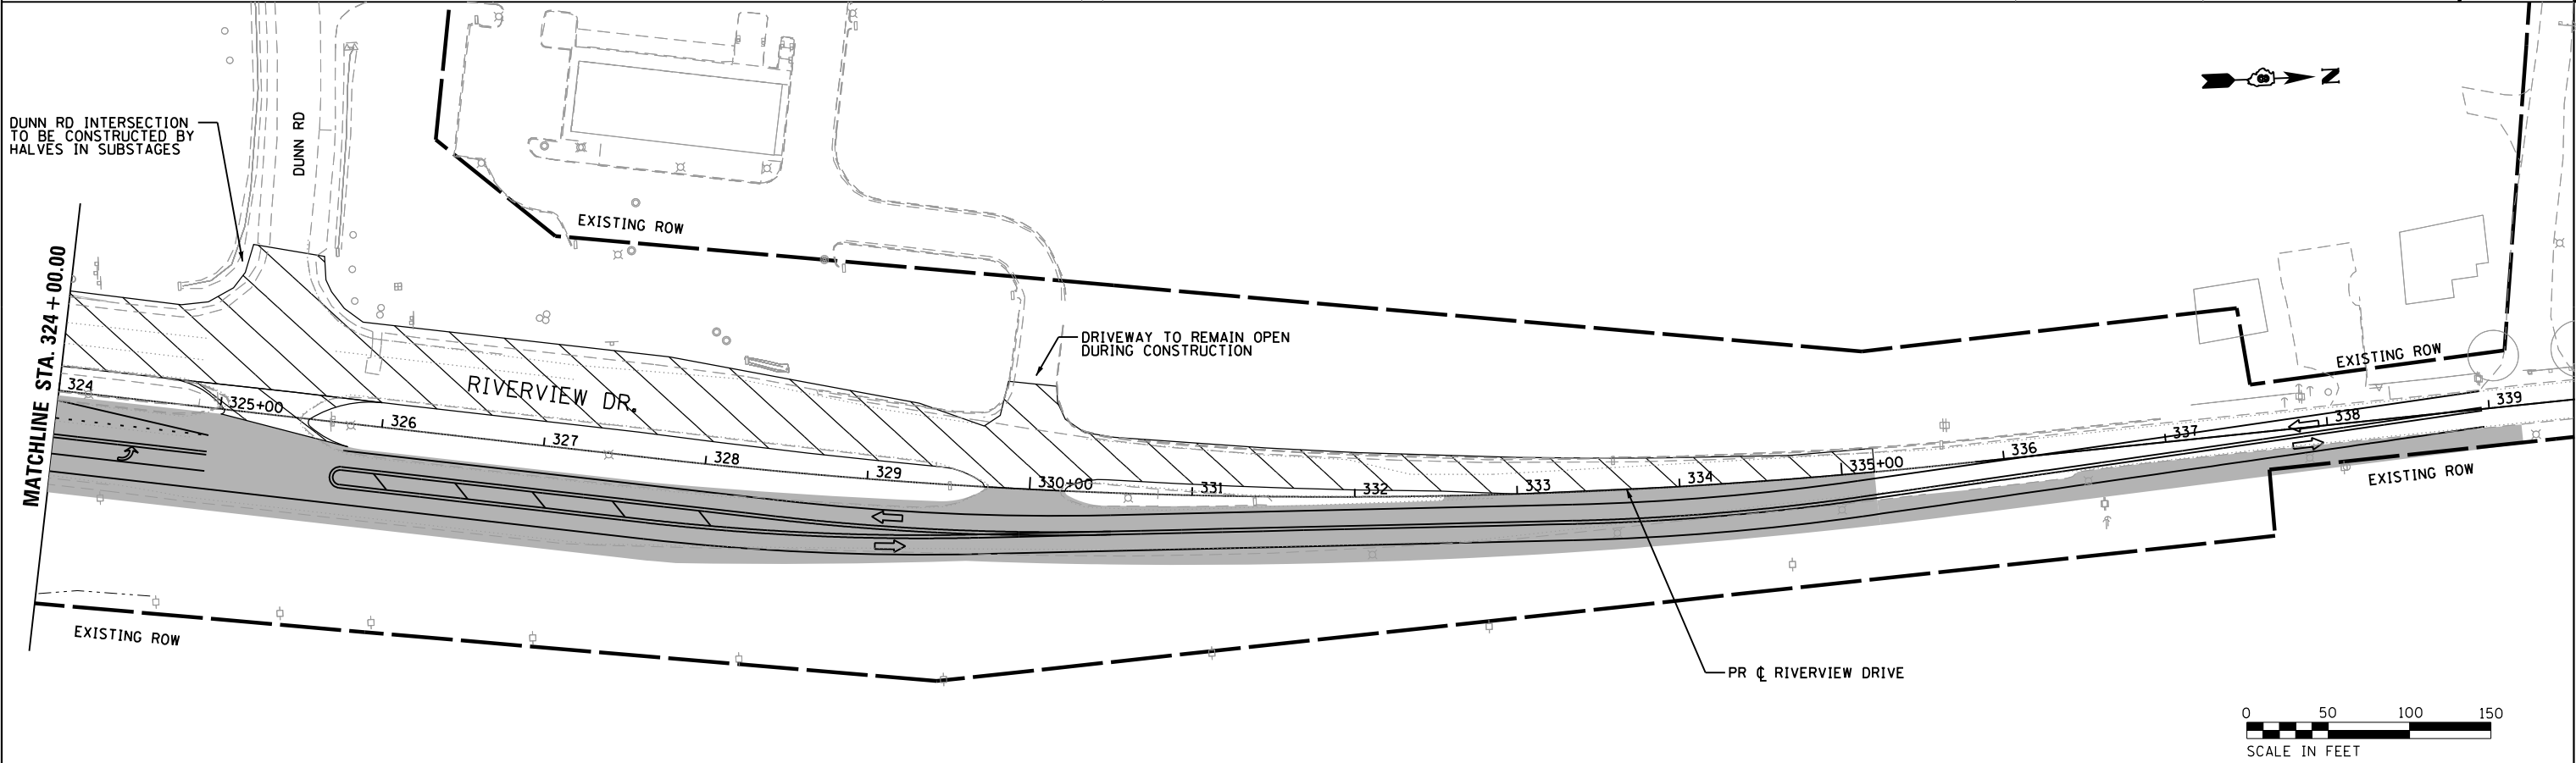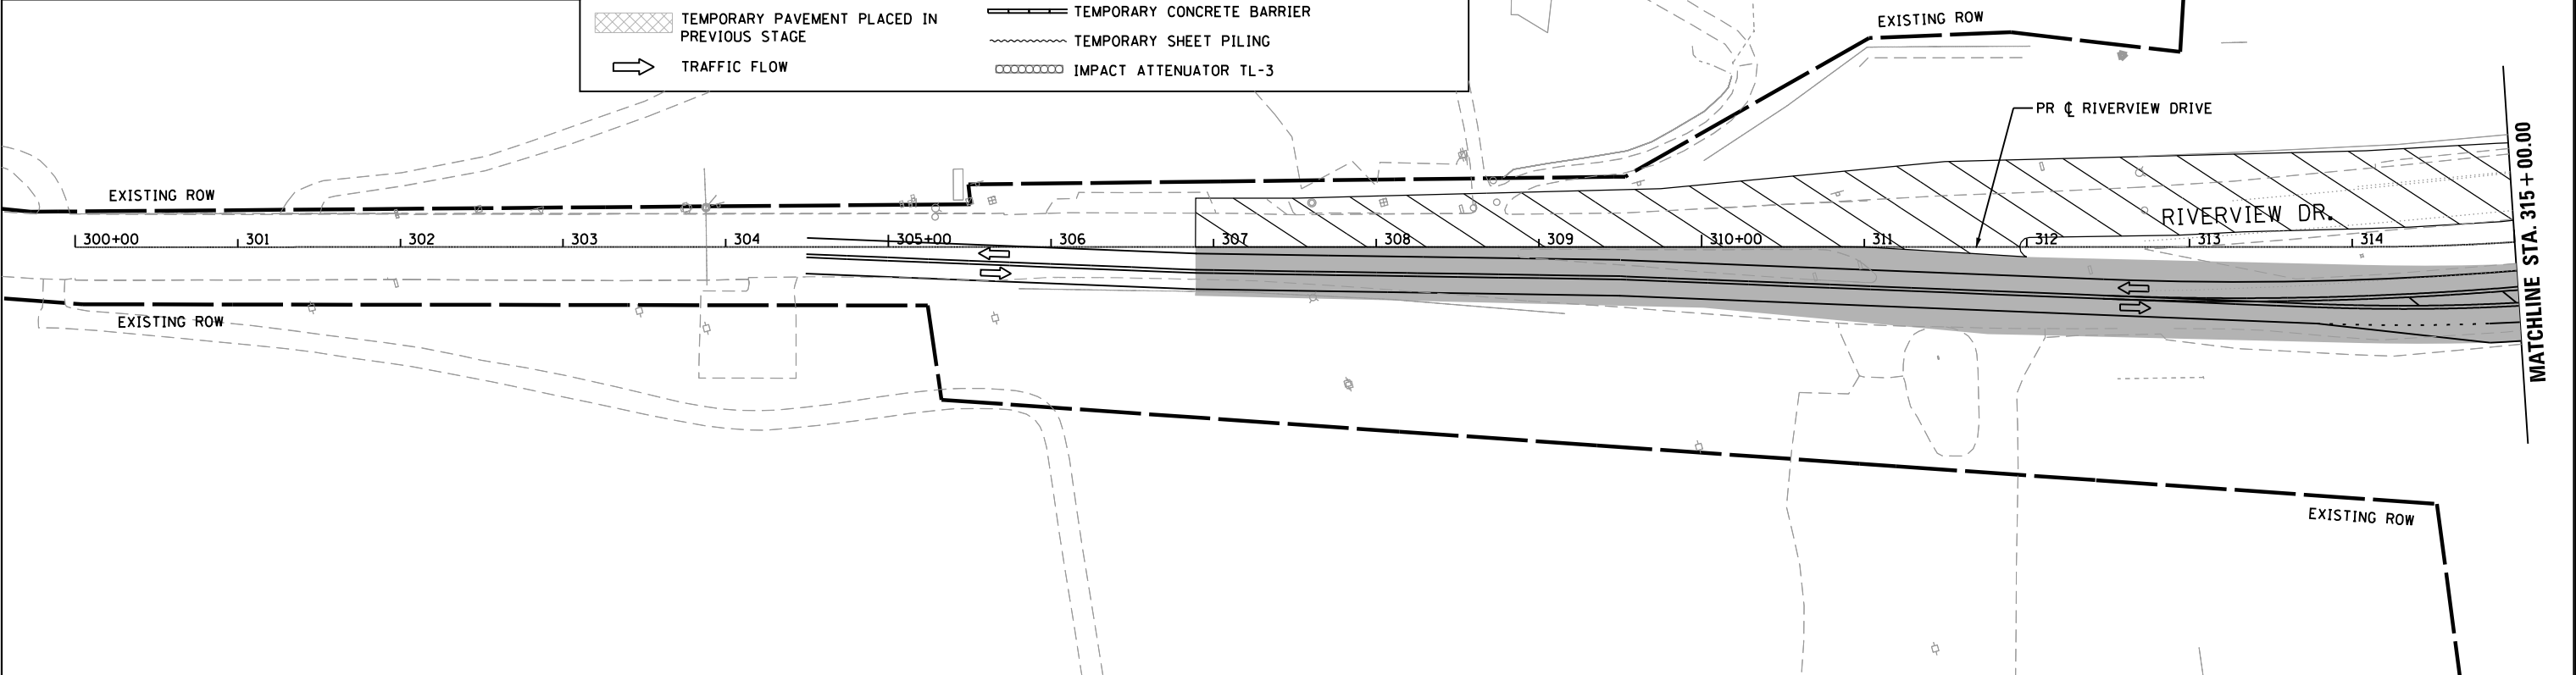

USER NAME = 35361	DESIGNED RO	REVISED -
	DRAWN SO	REVISED
PLOT SCALE = 100.0000' / in.	CHECKED JB	REVISED
PLOT DATE = 7/13/2020	DATE 12/08/2017	REVISED

STATE OF ILLINOIS
DEPARTMENT OF TRANSPORTATION

FAI 270 TRAFFIC CONTROL PLAN
ALTERNATIVE D-S3 PHASE 2A


SCALE: 1"=50' SHEET 10 OF 10 SHEETS STA. TO STA.

F.A.I. RTE.	SECTION	COUNTY	TOTAL SHEETS	SHEET NO.
270	60B-1	MADISON	75	55
JOB NO. P-98-001-15		CONTRACT NO. 76J90		
ILLINOIS		FED. AID PROJECT		

PLAN	SURVEYED	BY	DATE
	PLOTTED		
	ALIGNED		
	CHECKED		
	FILE NAME		
	NO.		



PROFILE	SURVEYED	BY	DATE
	PLOTTED		
	GRADES		
	CHECKED		
	STRUCTURE		
	NOTATIONS		
	CHKD		
	NO.		

FILE NAME = p:\VAN40\PIV\N70\Ipersonscm\Illinois State Documents\I-270 Phase 1\40 - Design\CAD\W01\Sheets\0376\98-sht-mot_053-PR2B.dgn

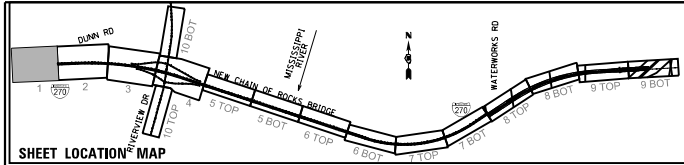

MAINTENANCE OF TRAFFIC LEGEND

	COMPLETED CONSTRUCTION		TYPE II BARRICADES OR DRUMS WITH BI-DIRECTIONAL STEADY BURN LIGHT AT 50' C-C (TYP.) 25' C-C IN CURVES AND RADII, AND 20' C-C IN TAPERS
	WORK ZONE		TYPE III BARRICADE
	TEMPORARY PAVEMENT		TEMPORARY CONCRETE BARRIER
	TEMPORARY PAVEMENT PLACED IN PREVIOUS STAGE		TEMPORARY SHEET PILING
	TRAFFIC FLOW		IMPACT ATTENUATOR TL-3

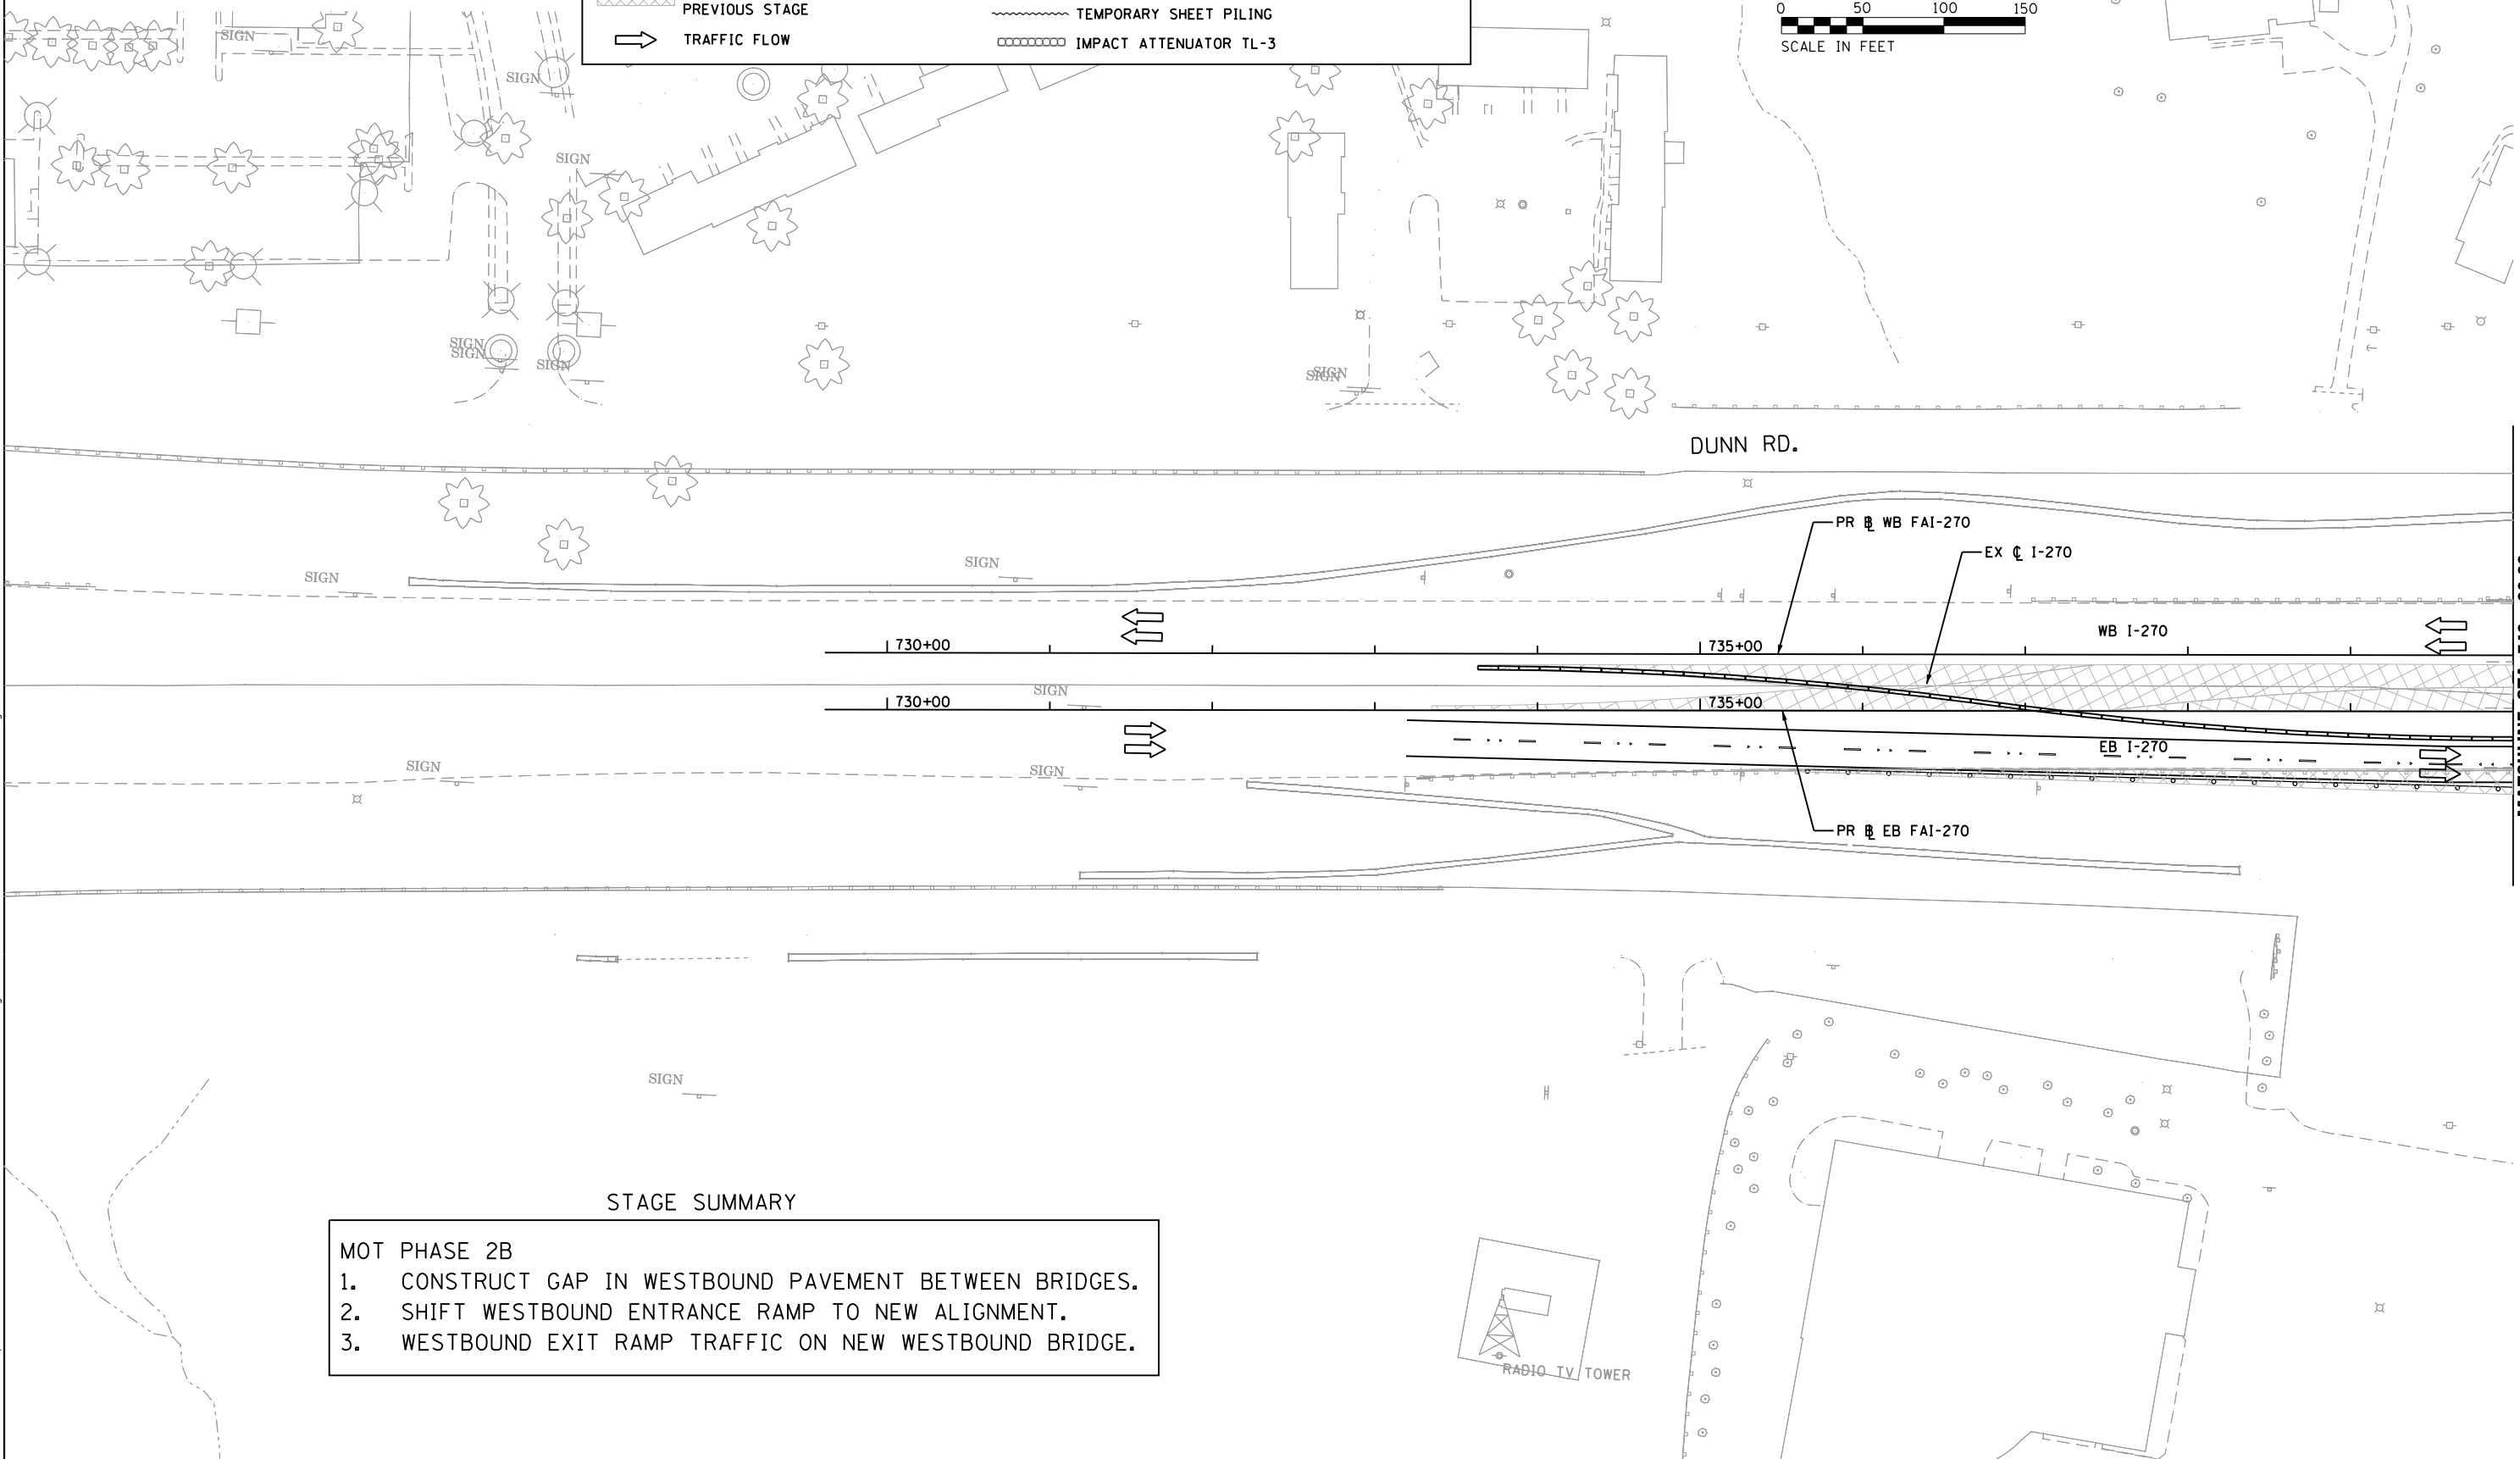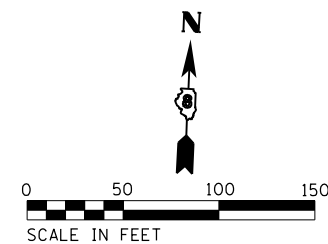

STAGE SUMMARY

- MOT PHASE 2B
1. CONSTRUCT GAP IN WESTBOUND PAVEMENT BETWEEN BRIDGES.
 2. SHIFT WESTBOUND ENTRANCE RAMP TO NEW ALIGNMENT.
 3. WESTBOUND EXIT RAMP TRAFFIC ON NEW WESTBOUND BRIDGE.



USER NAME = 35361	DESIGNED RO	REVISED -
PLOT SCALE = 100.0000' / in.	DRAWN SO	REVISED
PLOT DATE = 7/1/2020	CHECKED JB	REVISED
	DATE 12/08/2017	REVISED

**STATE OF ILLINOIS
DEPARTMENT OF TRANSPORTATION**

**FAI 270 TRAFFIC CONTROL PLAN
ALTERNATIVE D-S3 PHASE 2B**


SCALE: 1"=50' SHEET 1 OF 10 SHEETS STA. 740+00.00 TO STA. 755+00.00

F.A.I. RTE.	SECTION	COUNTY	TOTAL SHEETS	SHEET NO.
270	60B-1	MADISON	75	56
JOB NO. P-98-001-15		CONTRACT NO. 76J90		
ILLINOIS		FED. AID PROJECT		

PLAN	SURVEYED	BY	DATE
NOTE BOOK NO.	PLOTTED		
	ALIGNED		
	CHECKED		
	FILE NAME		

PROFILE	SURVEYED	BY	DATE
NOTE BOOK NO.	PLOTTED		
	GRADES		
	CHECKED		
	STRUCTURE		
	NOTATIS		

FILE NAME = p:\v\VAN40P\WIN70\parsons\scott\illinois State Documents\I-270 Phase 1\40 - Design\CAD\W01\Sheets\0376\98-ait-mot_DS3-PR2B_02.dgn

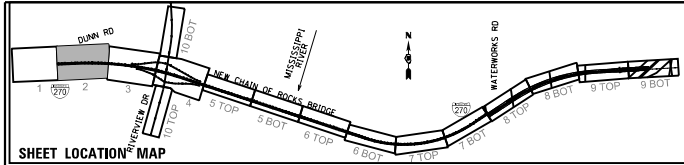

MAINTENANCE OF TRAFFIC LEGEND

COMPLETED CONSTRUCTION

WORK ZONE

TEMPORARY PAVEMENT

TEMPORARY PAVEMENT PLACED IN PREVIOUS STAGE

TRAFFIC FLOW

TYPE II BARRICADES OR DRUMS WITH BI-DIRECTIONAL STEADY BURN LIGHT AT 50' C-C (TYP.) 25' C-C IN CURVES AND RADII, AND 20' C-C IN TAPERS

TYPE III BARRICADE

TEMPORARY CONCRETE BARRIER

TEMPORARY SHEET PILING

IMPACT ATTENUATOR TL-3

USER NAME = 35361	DESIGNED RO	REVISED -
	DRAWN SO	REVISED
PLOT SCALE = 100.0000' / in.	CHECKED JB	REVISED
PLOT DATE = 7/1/2020	DATE 12/08/2017	REVISED

STATE OF ILLINOIS
DEPARTMENT OF TRANSPORTATION

FAI 270 TRAFFIC CONTROL PLAN
ALTERNATIVE D-S3 PHASE 2B




SCALE: 1"=50' SHEET 2 OF 10 SHEETS STA. 755+00.00 TO STA. 769+50.00

F.A.I. RTE.	SECTION	COUNTY	TOTAL SHEETS	SHEET NO.
270	60B-1	MADISON	75	57
JOB NO. P-98-001-15	CONTRACT NO. 76J90			
ILLINOIS FED. AID PROJECT				

PLAN	SURVEYED	BY	DATE
NOTE BOOK NO.	PLOTTED		
	ALIGNED		
	CADD FILE NAME		

PROFILE	SURVEYED	BY	DATE
NOTE BOOK NO.	GRADES CHECKED		
	STRUCTURE NOTATIONS CHECKED		

FILE NAME = p:\v\VAN40\PI\W\T0\p\parsons.com\Illinois State Documents\I-270 Phase 1\40 - Design\CAD\W01\Sheets\0376198-sht-mot-DS3-PR2B.dgn

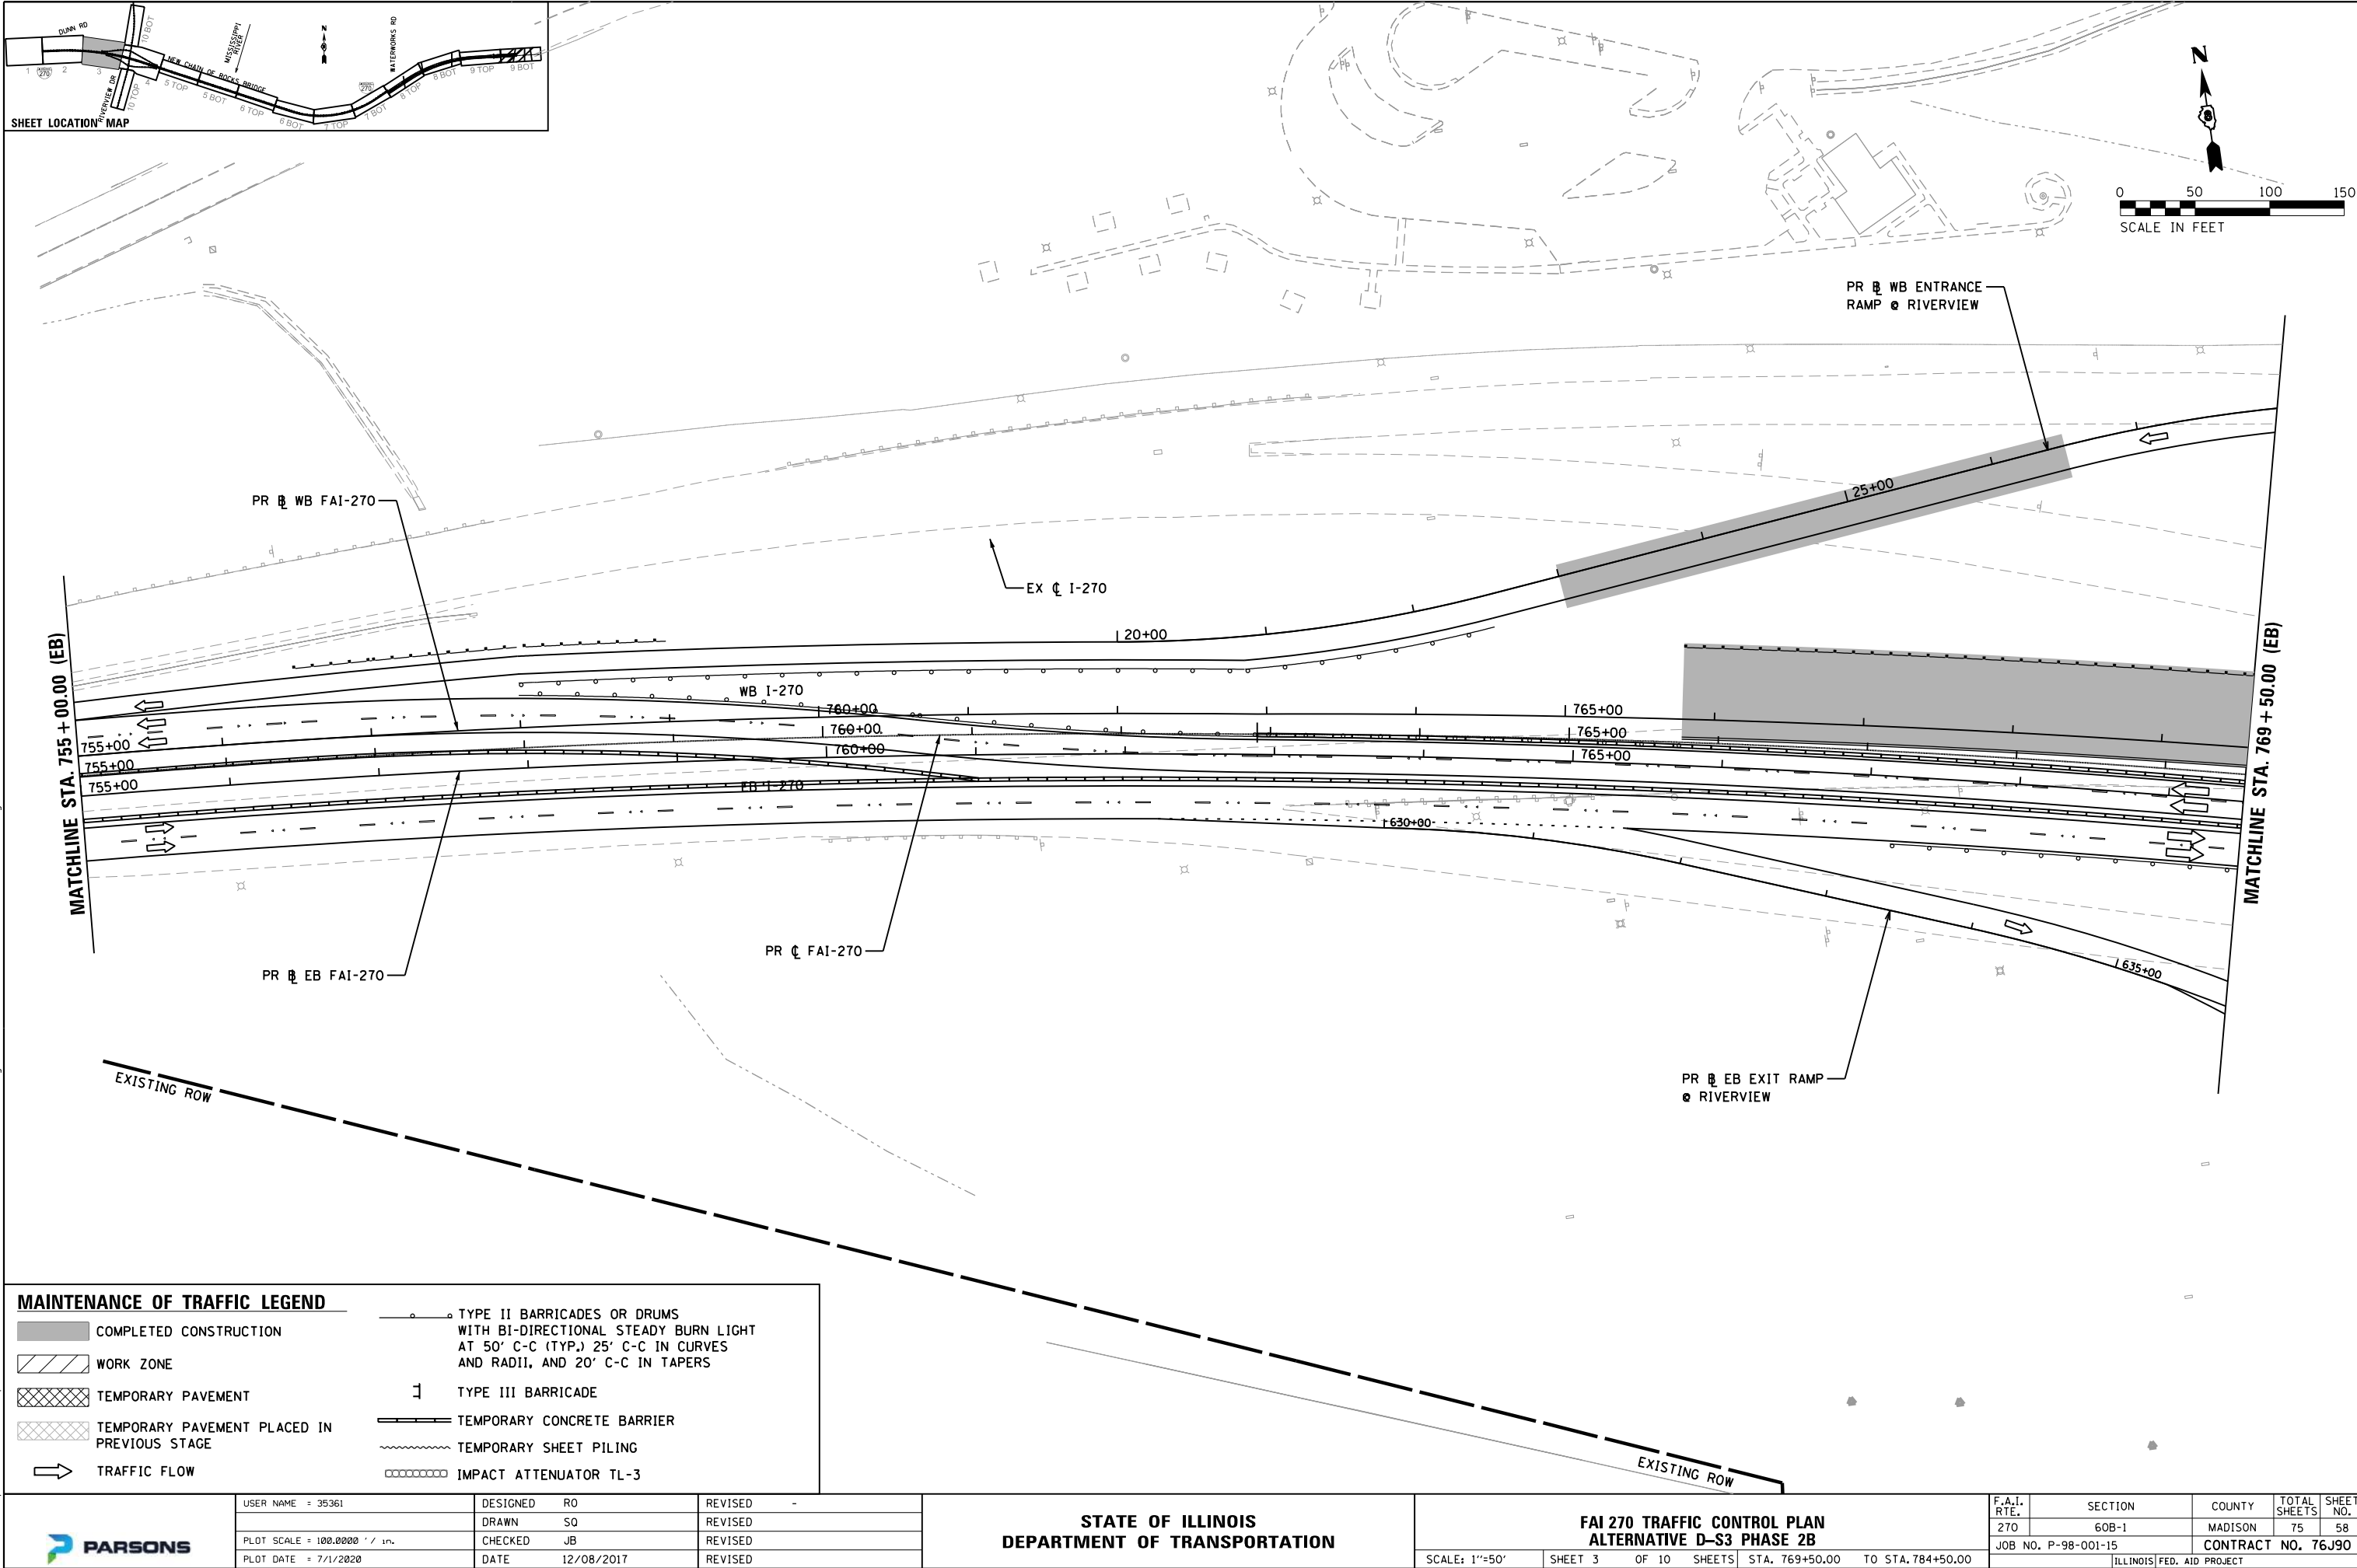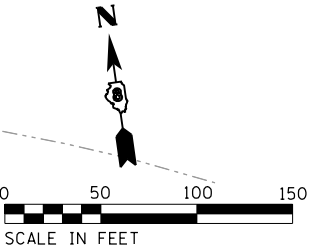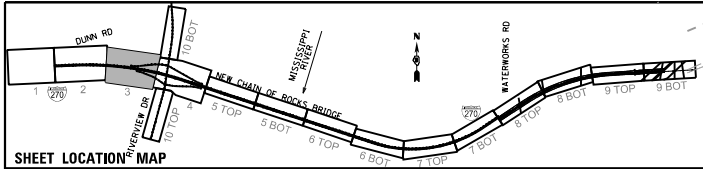


MAINTENANCE OF TRAFFIC LEGEND	
	COMPLETED CONSTRUCTION
	WORK ZONE
	TEMPORARY PAVEMENT
	TEMPORARY PAVEMENT PLACED IN PREVIOUS STAGE
	TRAFFIC FLOW
	TYPE II BARRICADES OR DRUMS WITH BI-DIRECTIONAL STEADY BURN LIGHT AT 50' C-C (TYP.) 25' C-C IN CURVES AND RADII, AND 20' C-C IN TAPERS
	TYPE III BARRICADE
	TEMPORARY CONCRETE BARRIER
	TEMPORARY SHEET PILING
	IMPACT ATTENUATOR TL-3

	USER NAME = 35361	DESIGNED RO	REVISED -	STATE OF ILLINOIS DEPARTMENT OF TRANSPORTATION	FAI 270 TRAFFIC CONTROL PLAN ALTERNATIVE D-S3 PHASE 2B					F.A.I. RTE.	SECTION	COUNTY	TOTAL SHEETS	SHEET NO.		
	PLOT SCALE = 100.0000' / in.	DRAWN SO	REVISED							270	60B-1	MADISON	75	58		
	PLOT DATE = 7/1/2020	CHECKED JB	REVISED							JOB NO. P-98-001-15					CONTRACT NO. 76J90	
	DATE 12/08/2017	REVISED	ILLINOIS FED. AID PROJECT													

PROFILE	SURVEYED _____	BY _____	DATE _____
	PLOTTED _____		
NOTE BOOK _____	GRADES CHECKED _____		
NO. _____	B.M. NOTED _____		
	STRUCTURE NOTAT'NS CH'KD _____		

MATCHLINE STA. 769 + 50.00 (EB)

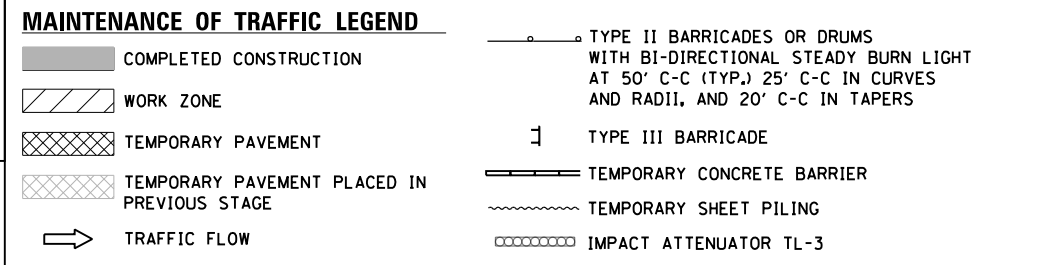


F.A.I. RTE.	SECTION	COUNTY	TOTAL SHEETS	SHEET NO.
270	60B-1	MADISON	75	59
JOB NO. P-98-001-15		CONTRACT NO. 76J90		
ILLINOIS FED. AID PROJECT				

PLAN	SURVEYED	BY	DATE
	PLOTTED		
	ALIGNED		
	CHECKED		
	FILED		
	FILE NAME		
	NO.		




PROFILE	SURVEYED	BY	DATE
	PLOTTED		
	GRADES		
	CHECKED		
	STRUCTURE		
	NOTATION		
	CHKD		
	NO.		

FILE NAME = p:\v\VAN40\PIV\INT01\parsons.com\Illinois State Documents\I-270 Phase 1\40 - Design\CD\W01\Sheets\0376198-shr-mot-LS3-PR2B_05.dgn

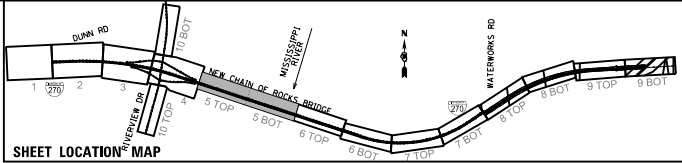

MAINTENANCE OF TRAFFIC LEGEND

- COMPLETED CONSTRUCTION
- WORK ZONE
- TEMPORARY PAVEMENT
- TEMPORARY PAVEMENT PLACED IN PREVIOUS STAGE
- TRAFFIC FLOW
- TYPE II BARRICADES OR DRUMS WITH BI-DIRECTIONAL STEADY BURN LIGHT AT 50' C-C (TYP.) 25' C-C IN CURVES AND RADII, AND 20' C-C IN TAPERS
- TYPE III BARRICADE
- TEMPORARY CONCRETE BARRIER
- TEMPORARY SHEET PILING
- IMPACT ATTENUATOR TL-3

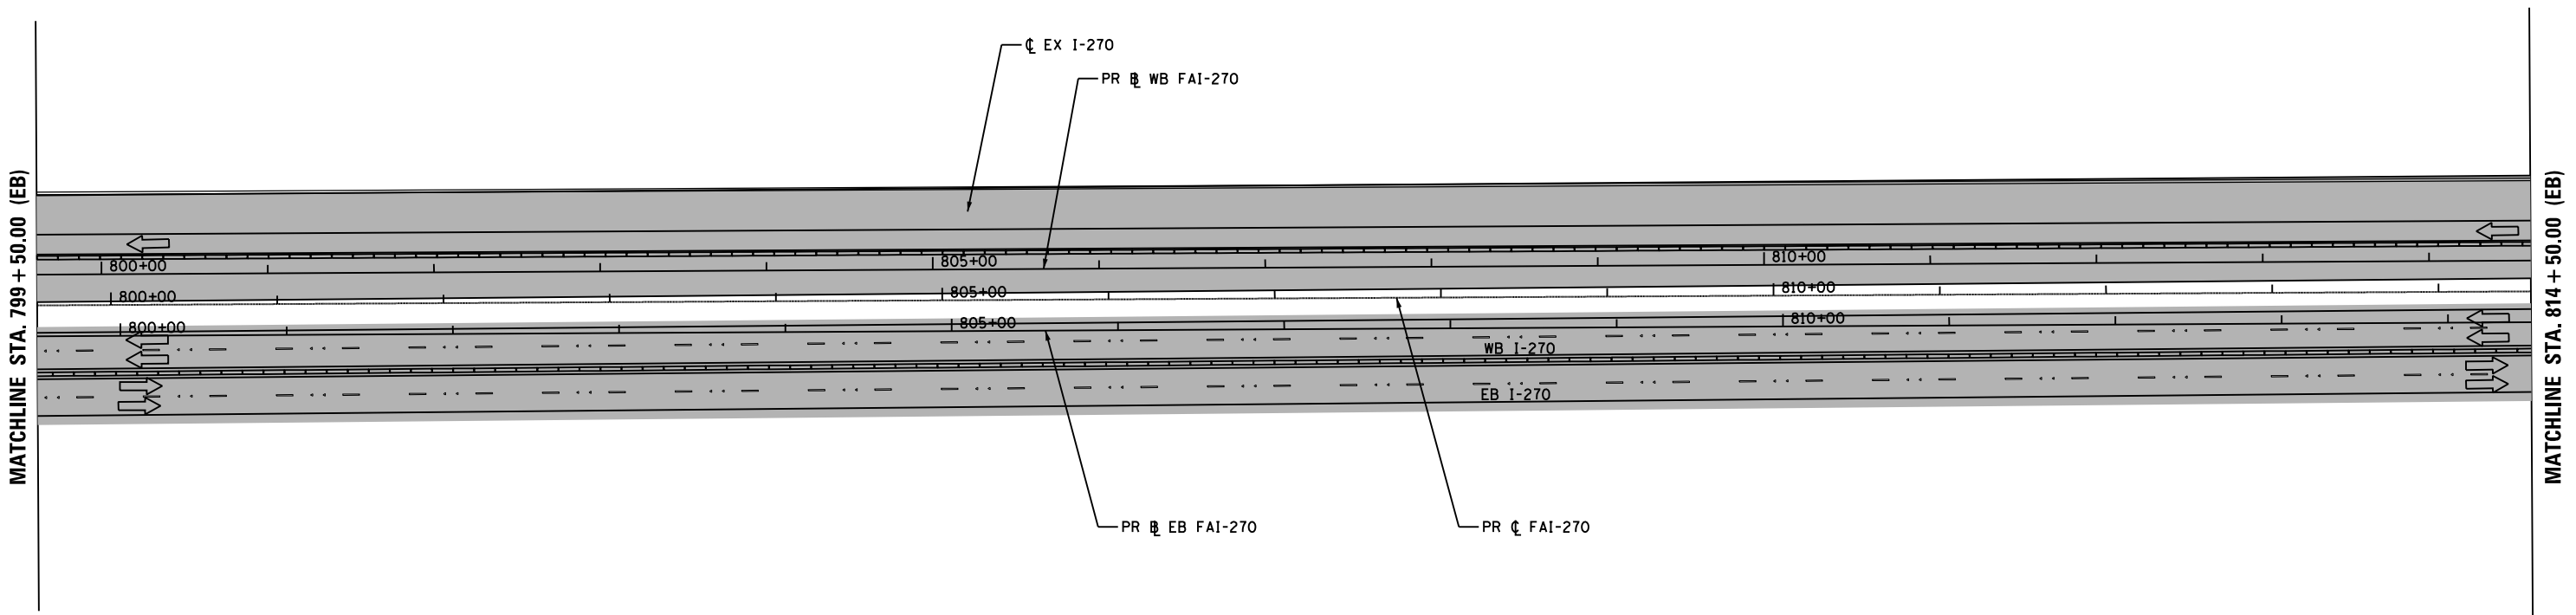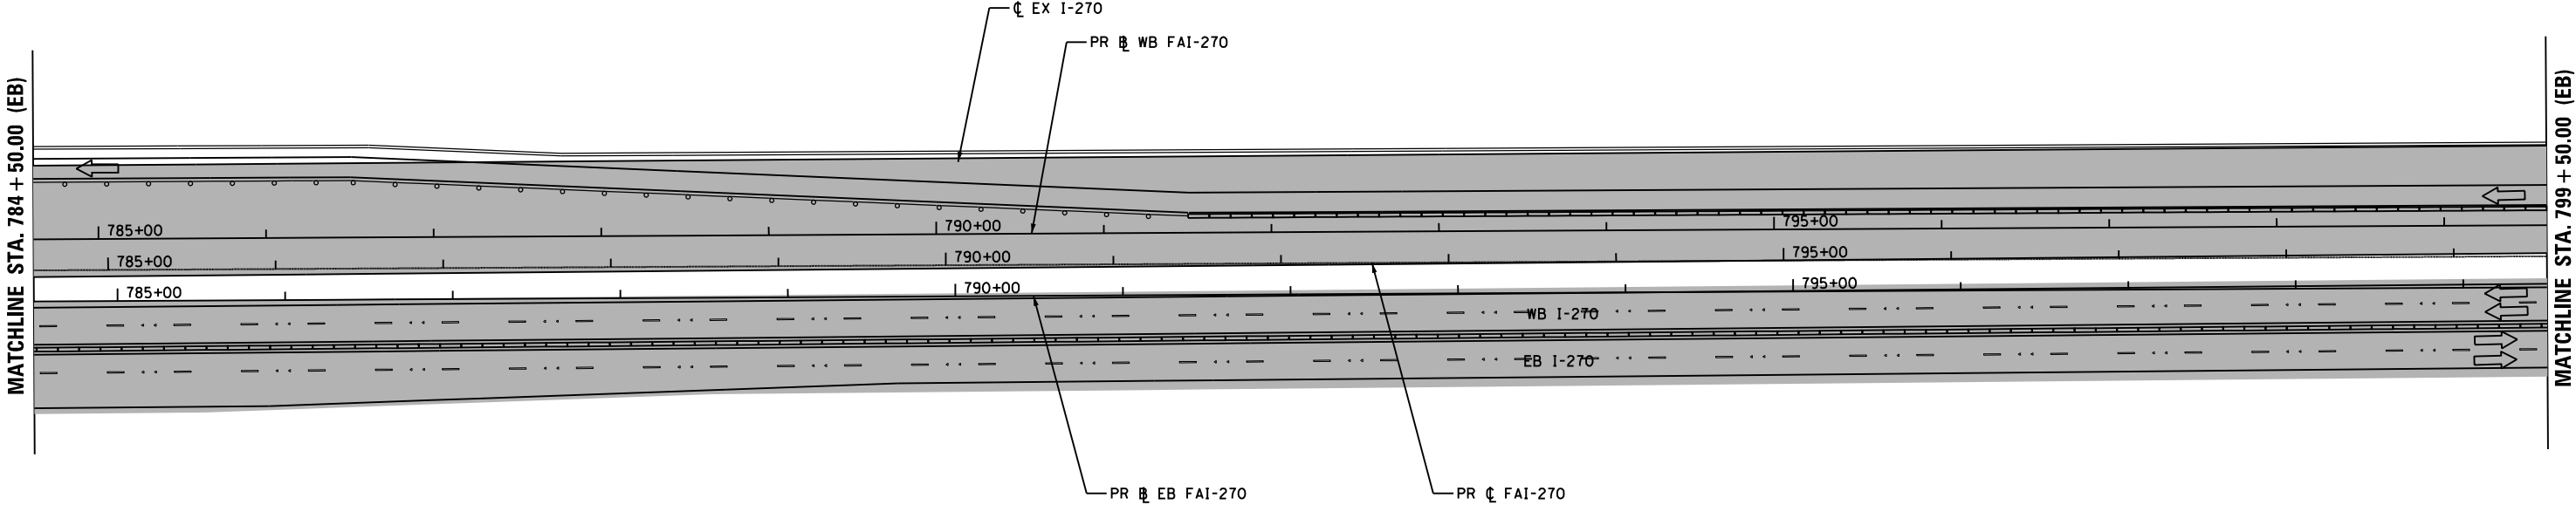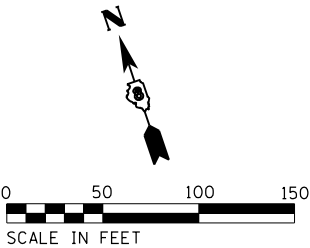

USER NAME = 35361	DESIGNED RO	REVISED -
	DRAWN SO	REVISED
PLOT SCALE = 100.0000' / in.	CHECKED JB	REVISED
PLOT DATE = 7/1/2020	DATE 12/08/2017	REVISED

STATE OF ILLINOIS
DEPARTMENT OF TRANSPORTATION

FAI 270 TRAFFIC CONTROL PLAN
ALTERNATIVE D-S3 PHASE 2B


SCALE: 1"=50' SHEET 5 OF 10 SHEETS STA. 784+50.00 TO STA. 814+50.00

F.A.I. RTE.	SECTION	COUNTY	TOTAL SHEETS	SHEET NO.
270	60B-1	MADISON	75	60
JOB NO. P-98-001-15		CONTRACT NO. 76J90		
ILLINOIS		FED. AID PROJECT		

PLAN	SURVEYED	BY	DATE
NOTE BOOK NO.	PLOTTED		
	ALIGNED		
	CHECKED		
	FILED		
	CADD FILE NAME		




PROFILE	SURVEYED	BY	DATE
NOTE BOOK NO.	PLOTTED		
	GRADES CHECKED		
	STRUCTURE NOTATIONS CHECKED		

FILE NAME = p:\v\VAN\40\PI\P\INT01\parsons.com\Illinois State Documents\I-270 Phase 1\40 - Design\CAD\W01\Sheets\0376\98-sht-mot_DS3-PI2B_06.dgn

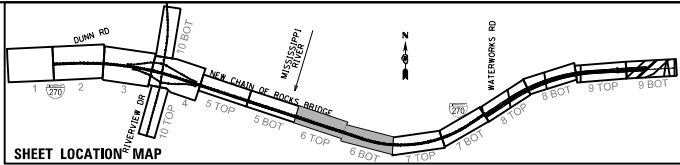

MAINTENANCE OF TRAFFIC LEGEND

- COMPLETED CONSTRUCTION
- WORK ZONE
- TEMPORARY PAVEMENT
- TEMPORARY PAVEMENT PLACED IN PREVIOUS STAGE
- TRAFFIC FLOW
- TYPE II BARRICADES OR DRUMS WITH BI-DIRECTIONAL STEADY BURN LIGHT AT 50' C-C (TYP.), 25' C-C IN CURVES AND RADII, AND 20' C-C IN TAPERS
- TYPE III BARRICADE
- TEMPORARY CONCRETE BARRIER
- TEMPORARY SHEET PILING
- IMPACT ATTENUATOR TL-3

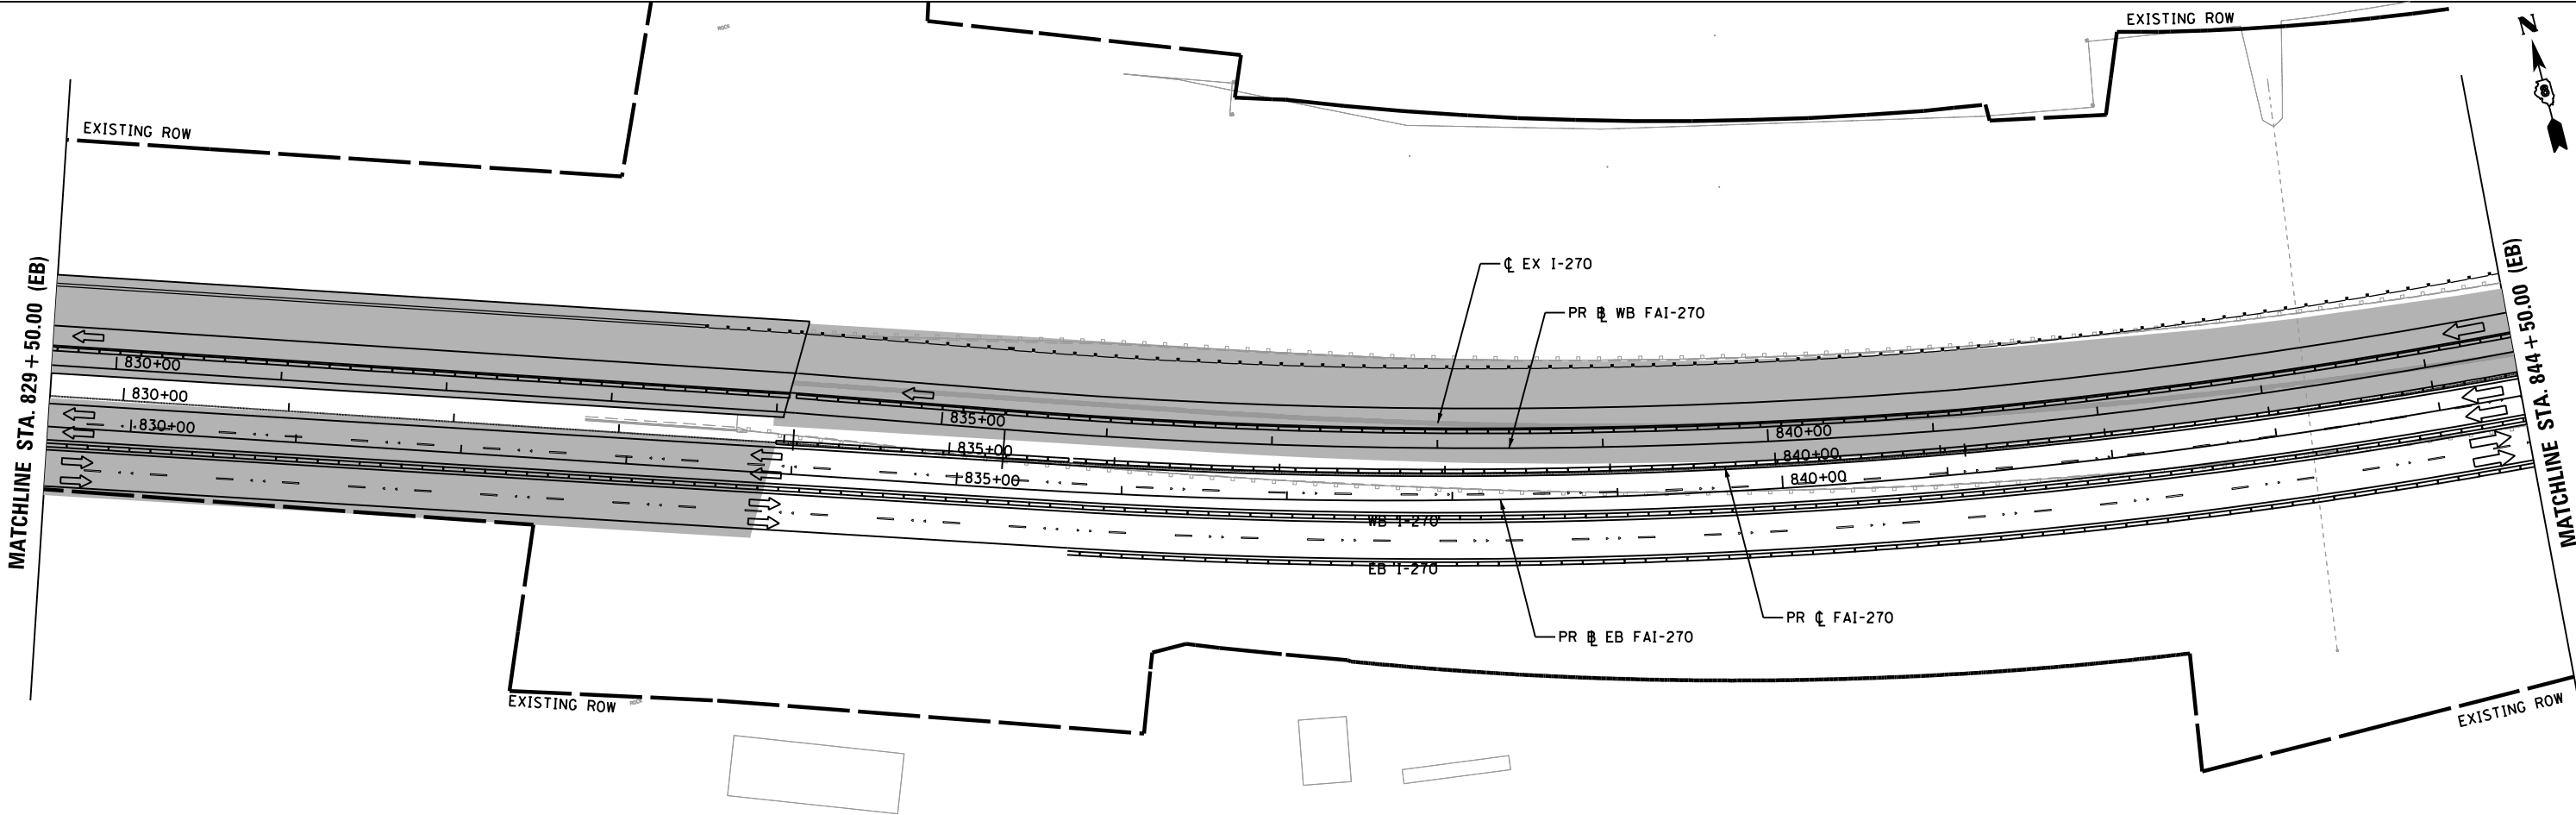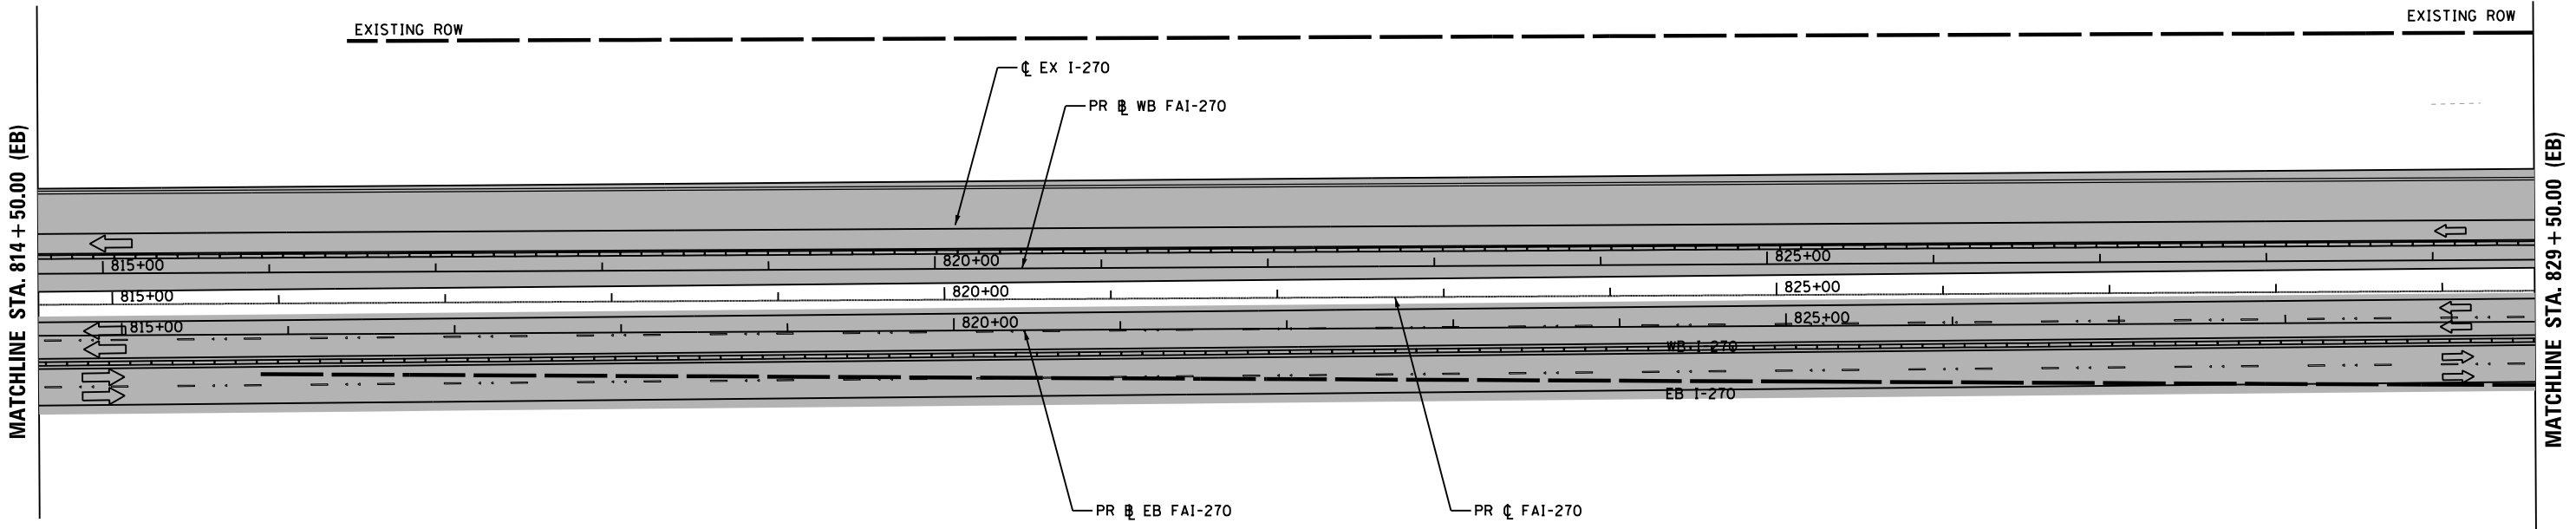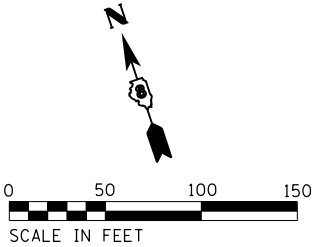

USER NAME = 35361	DESIGNED RO	REVISED -
	DRAWN SO	REVISED
PLOT SCALE = 100.0000' / in.	CHECKED JB	REVISED
PLOT DATE = 7/1/2020	DATE 12/08/2017	REVISED



STATE OF ILLINOIS
DEPARTMENT OF TRANSPORTATION

FAI 270 TRAFFIC CONTROL PLAN
ALTERNATIVE D-S3 PHASE 2B

SCALE: 1"=50' SHEET 6 OF 10 SHEETS STA. 814+50.00 TO STA. 844+50.00

F.A.I. RTE.	SECTION	COUNTY	TOTAL SHEETS	SHEET NO.
270	60B-1	MADISON	75	61
JOB NO. P-98-001-15		CONTRACT NO. 76J90		
ILLINOIS FED. AID PROJECT				




FILE NAME = p:\v\VAN\401\PI\INT01\parsons\cont\Illinois State Documents\I-270 Phase 1\40 - Design\CAO\MOI\Sheets\0876\98-sht-mot-D53-PlatB_08.dgn

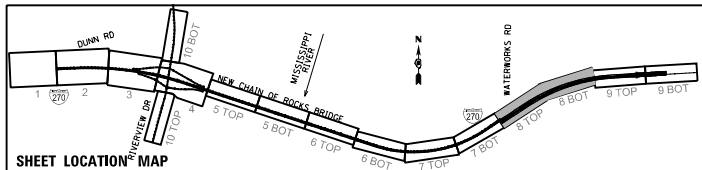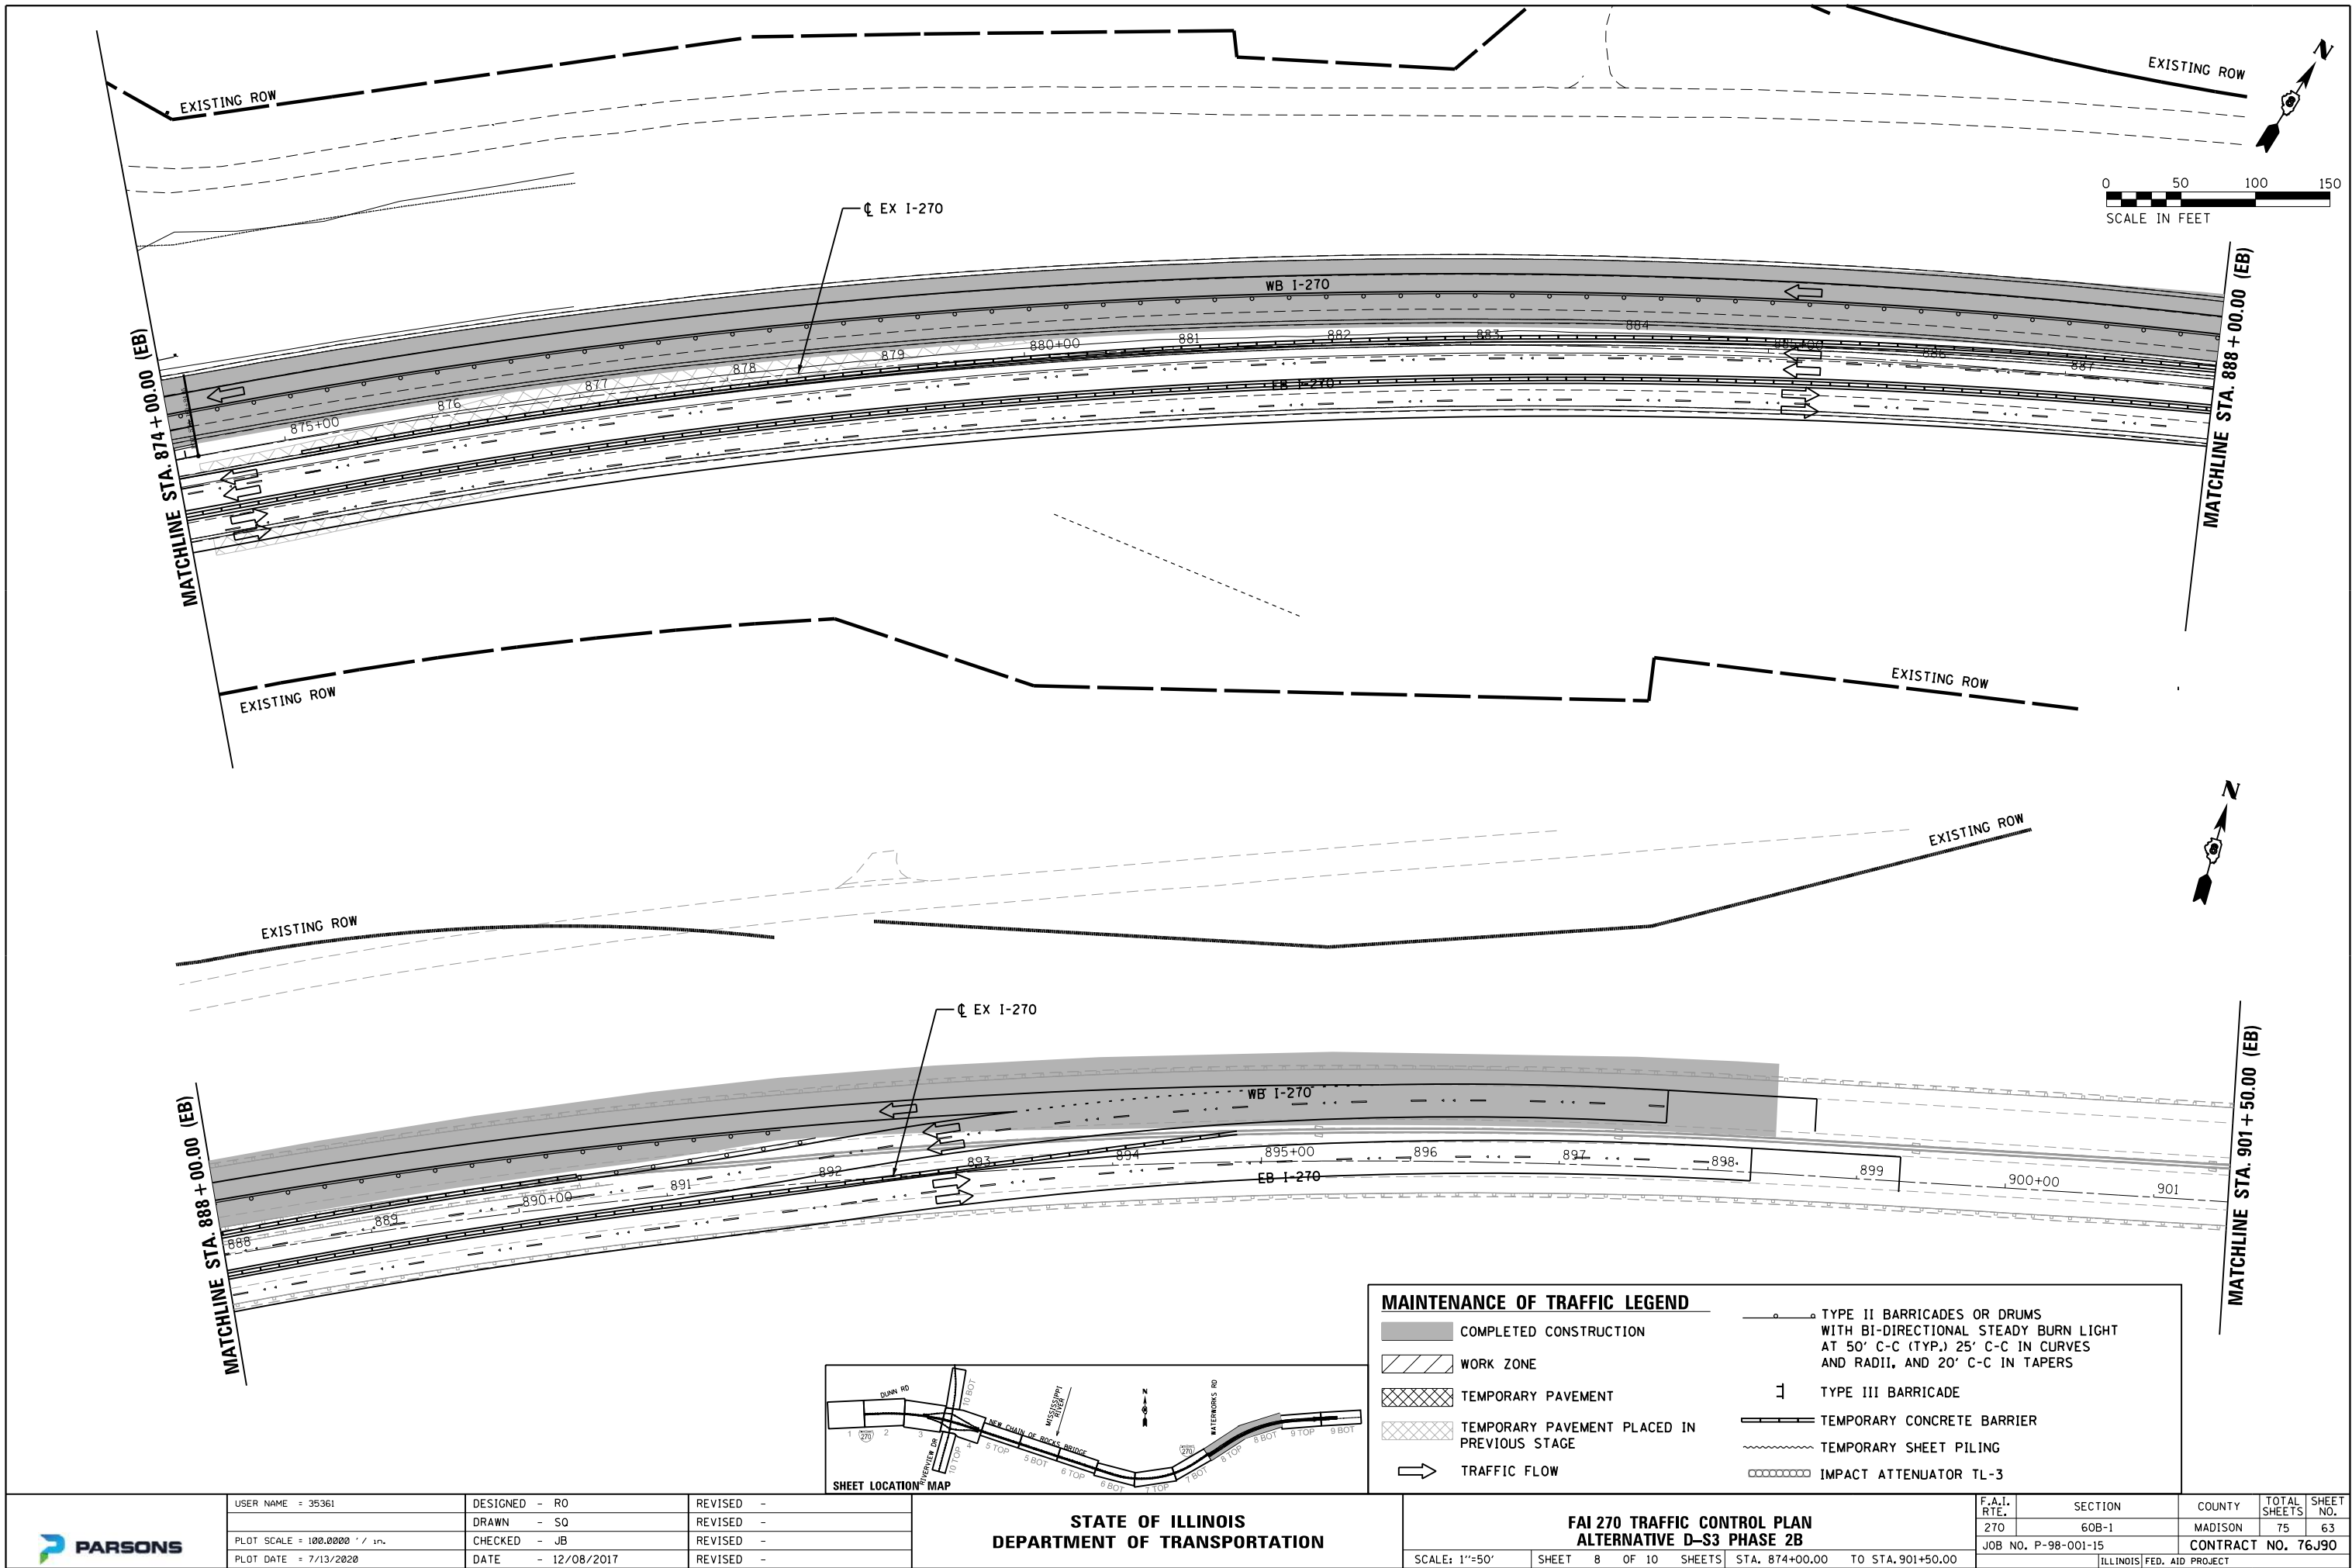

MAINTENANCE OF TRAFFIC LEGEND	
	COMPLETED CONSTRUCTION
	WORK ZONE
	TEMPORARY PAVEMENT
	TEMPORARY PAVEMENT PLACED IN PREVIOUS STAGE
	TRAFFIC FLOW
	TYPE II BARRICADES OR DRUMS WITH BI-DIRECTIONAL STEADY BURN LIGHT AT 50' C-C (TYP.) 25' C-C IN CURVES AND RADII, AND 20' C-C IN TAPERS
	TYPE III BARRICADE
	TEMPORARY CONCRETE BARRIER
	TEMPORARY SHEET PILING
	IMPACT ATTENUATOR TL-3

	USER NAME = 35361	DESIGNED - RO	REVISED -	STATE OF ILLINOIS DEPARTMENT OF TRANSPORTATION	FAI 270 TRAFFIC CONTROL PLAN ALTERNATIVE D-S3 PHASE 2B				F.A.I. RTE.	SECTION	COUNTY	TOTAL SHEETS	SHEET NO.		
		DRAWN - SQ	REVISED -						270	60B-1	MADISON	75	63		
	PLOT SCALE = 100.0000' / in.	CHECKED - JB	REVISED -						JOB NO. P-98-001-15					CONTRACT NO. 76J90	
	PLOT DATE = 7/13/2020	DATE - 12/08/2017	REVISED -						ILLINOIS FED. AID PROJECT						
					SCALE: 1"=50'	SHEET 8 OF 10 SHEETS	STA. 874+00.00 TO STA. 901+50.00								

FILE NAME = p:\v\VANU01P\INT01\parsons.com\Illinois State Documents\I-270 Phase 1\40 - Design\CAO\W01\Sheets\0876198-shr-mot_DS3-Ph2B_09.dgn

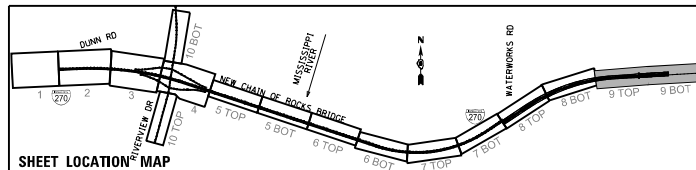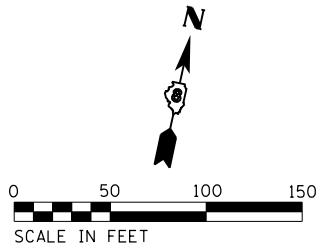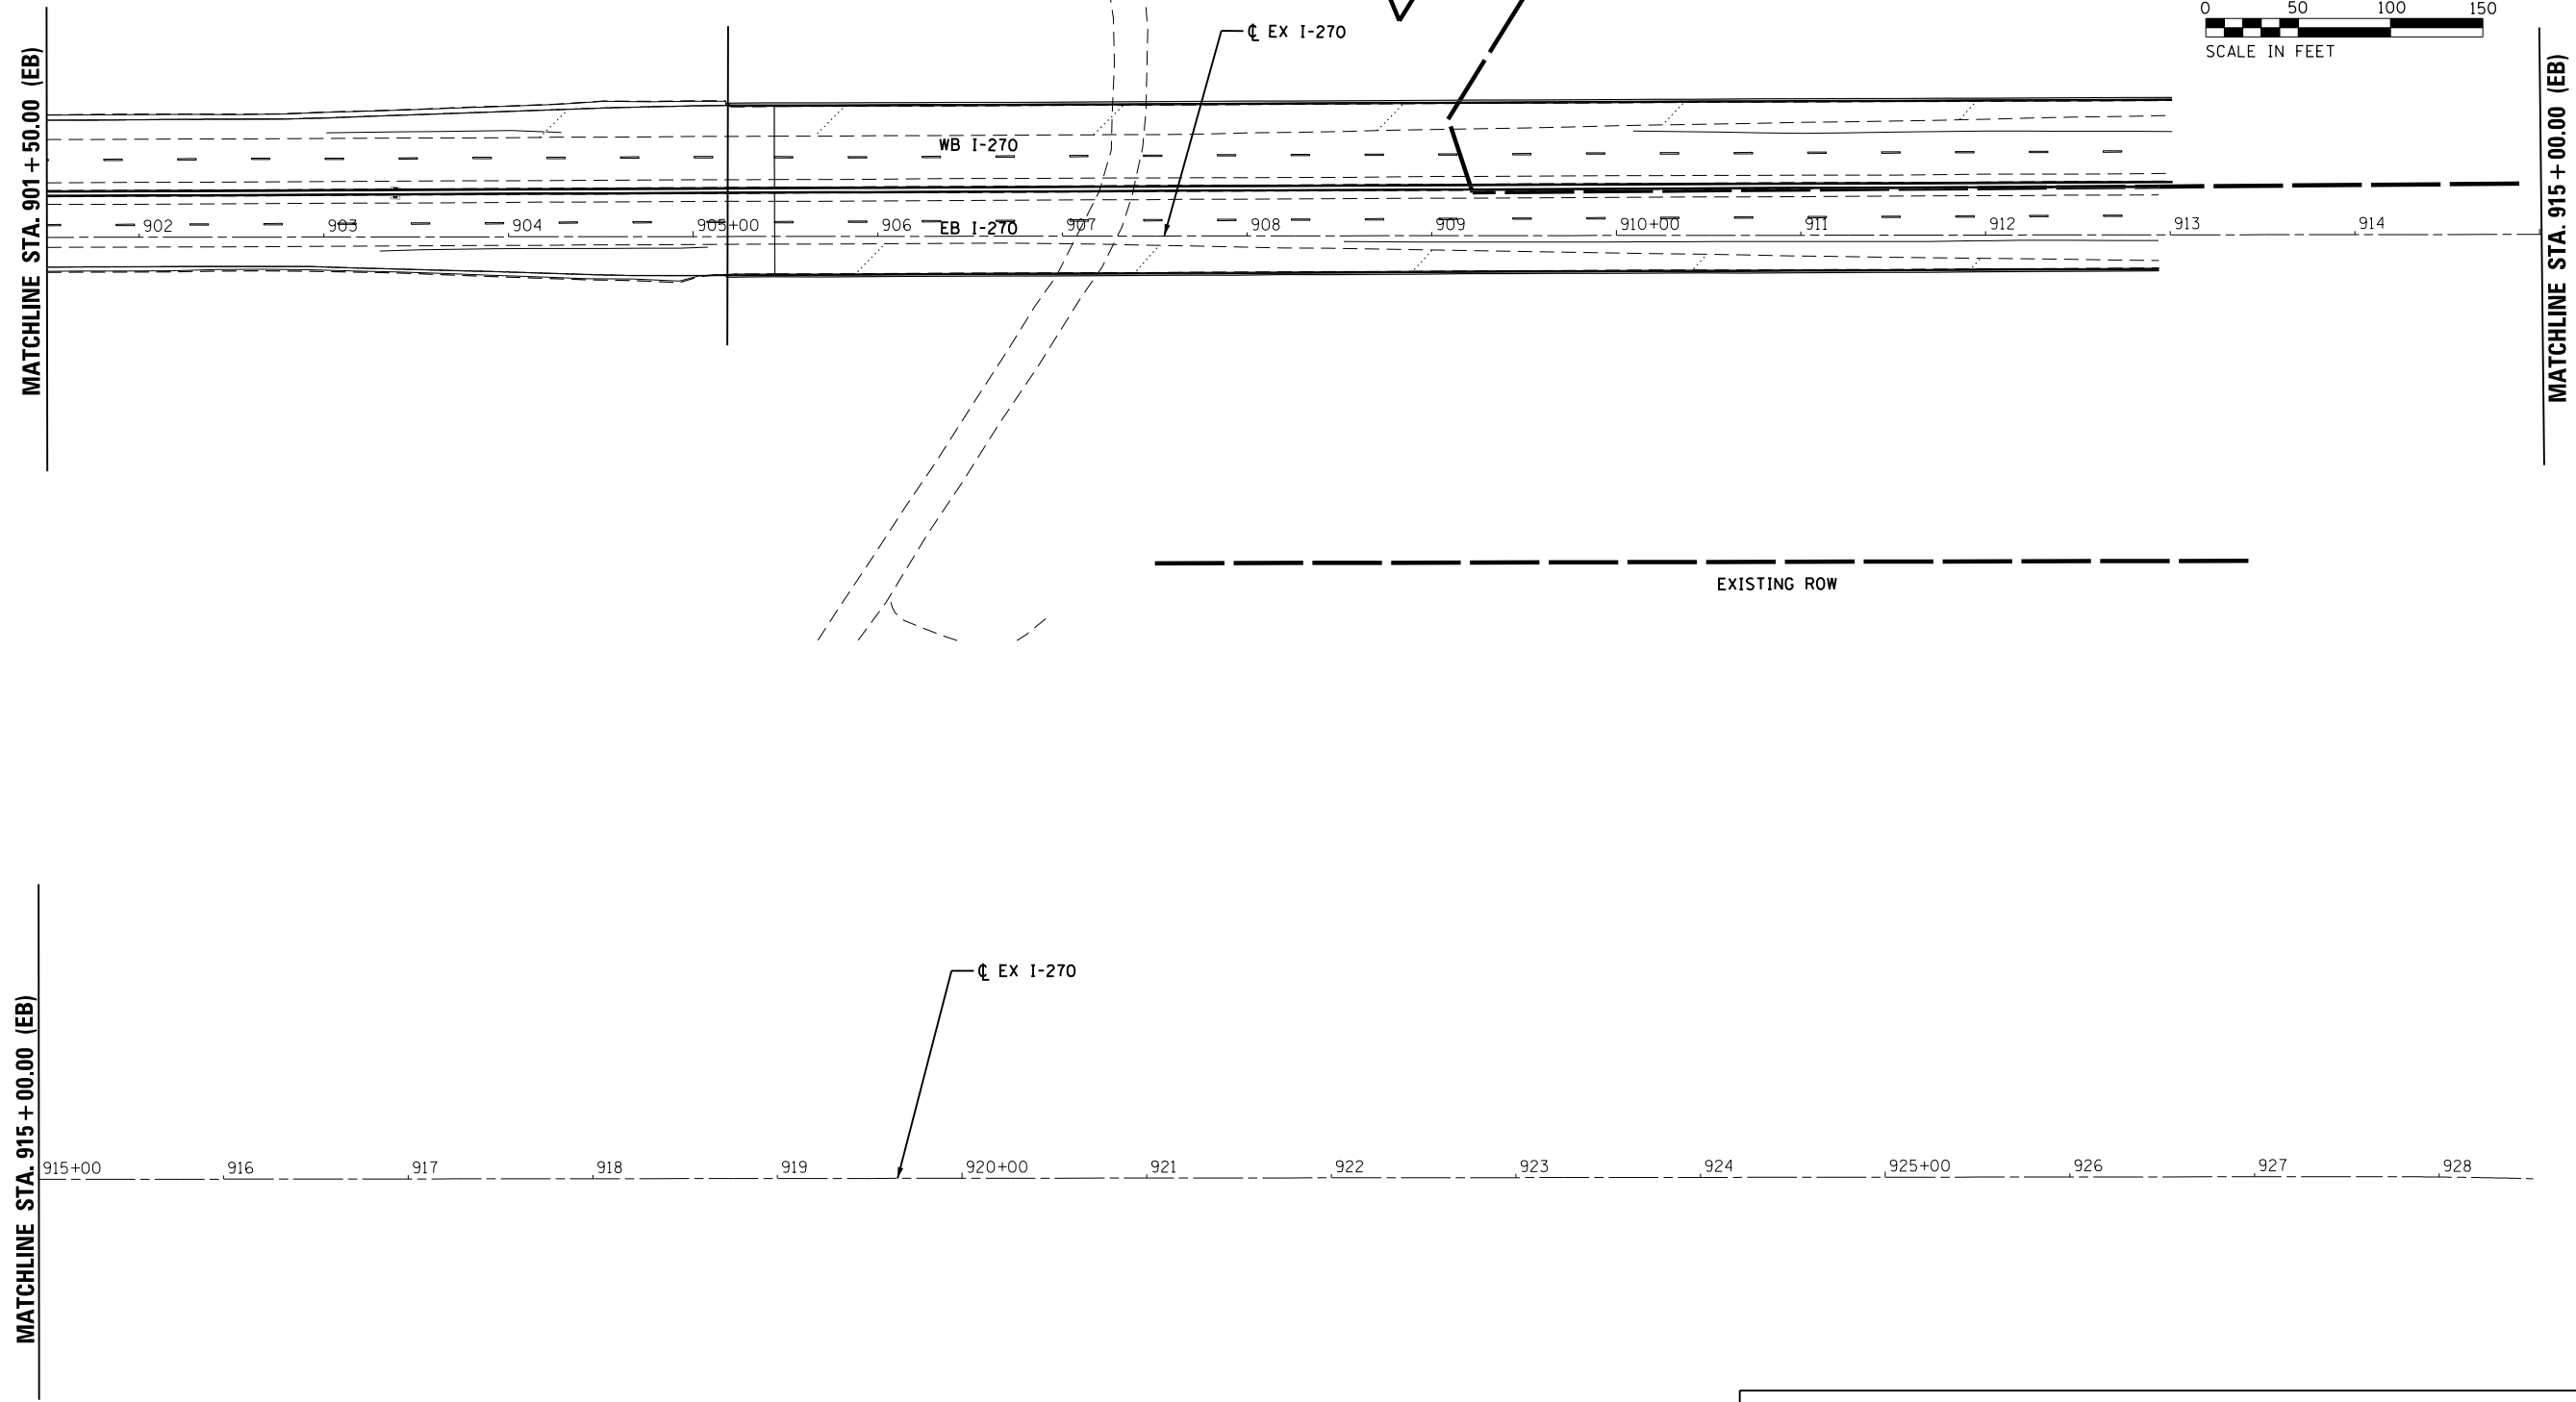

MAINTENANCE OF TRAFFIC LEGEND

COMPLETED CONSTRUCTION

WORK ZONE

TEMPORARY PAVEMENT

TEMPORARY PAVEMENT PLACED IN PREVIOUS STAGE

TRAFFIC FLOW

TYPE II BARRICADES OR DRUMS WITH BI-DIRECTIONAL STEADY BURN LIGHT AT 50' C-C (TYP.) 25' C-C IN CURVES AND RADII, AND 20' C-C IN TAPERS

TYPE III BARRICADE

TEMPORARY CONCRETE BARRIER

TEMPORARY SHEET PILING

IMPACT ATTENUATOR TL-3

F.A.I. RTE.	SECTION	COUNTY	TOTAL SHEETS	SHEET NO.
270	60B-1	MADISON	75	64
JOB NO. P-98-001-15		CONTRACT NO. 76J90		
ILLINOIS FED. AID PROJECT				



USER NAME = 35361	DESIGNED - RO	REVISED -
	DRAWN - SO	REVISED -
PLOT SCALE = 100.0000' / in.	CHECKED - JB	REVISED -
PLOT DATE = 7/13/2020	DATE - 12/08/2017	REVISED -

STATE OF ILLINOIS
DEPARTMENT OF TRANSPORTATION


FAI 270 TRAFFIC CONTROL PLAN
ALTERNATIVE D-S3 PHASE 2B

SCALE: 1"=50' SHEET 9 OF 10 SHEETS STA. 901+50.00 TO STA.

PLAN	SURVEYED	BY	DATE
NOTE BOOK NO.	PLOTTED		
	CHECKED		
	FILED		
	CADD FILE NAME		

PROFILE	SURVEYED	BY	DATE
NOTE BOOK NO.	GRADES CHECKED		
	STRUCTURE NOTATIONS CHKD		

FILE NAME = p:\v\VAN40P\WIN70\parsons.com\Illinois State Documents\I-270 Phase 1\40 - Design\CAD\W01\Sheets\0376198-sht-mot-LDS3-PR2B.10.dgn

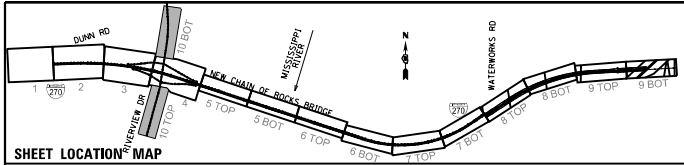

MAINTENANCE OF TRAFFIC LEGEND

COMPLETED CONSTRUCTION

WORK ZONE

TEMPORARY PAVEMENT

TEMPORARY PAVEMENT PLACED IN PREVIOUS STAGE

TRAFFIC FLOW



TYPE II BARRICADES OR DRUMS WITH BI-DIRECTIONAL STEADY BURN LIGHT AT 50' C-C (TYP.) 25' C-C IN CURVES AND RADII, AND 20' C-C IN TAPERS

TYPE III BARRICADE

TEMPORARY CONCRETE BARRIER

TEMPORARY SHEET PILING

IMPACT ATTENUATOR TL-3

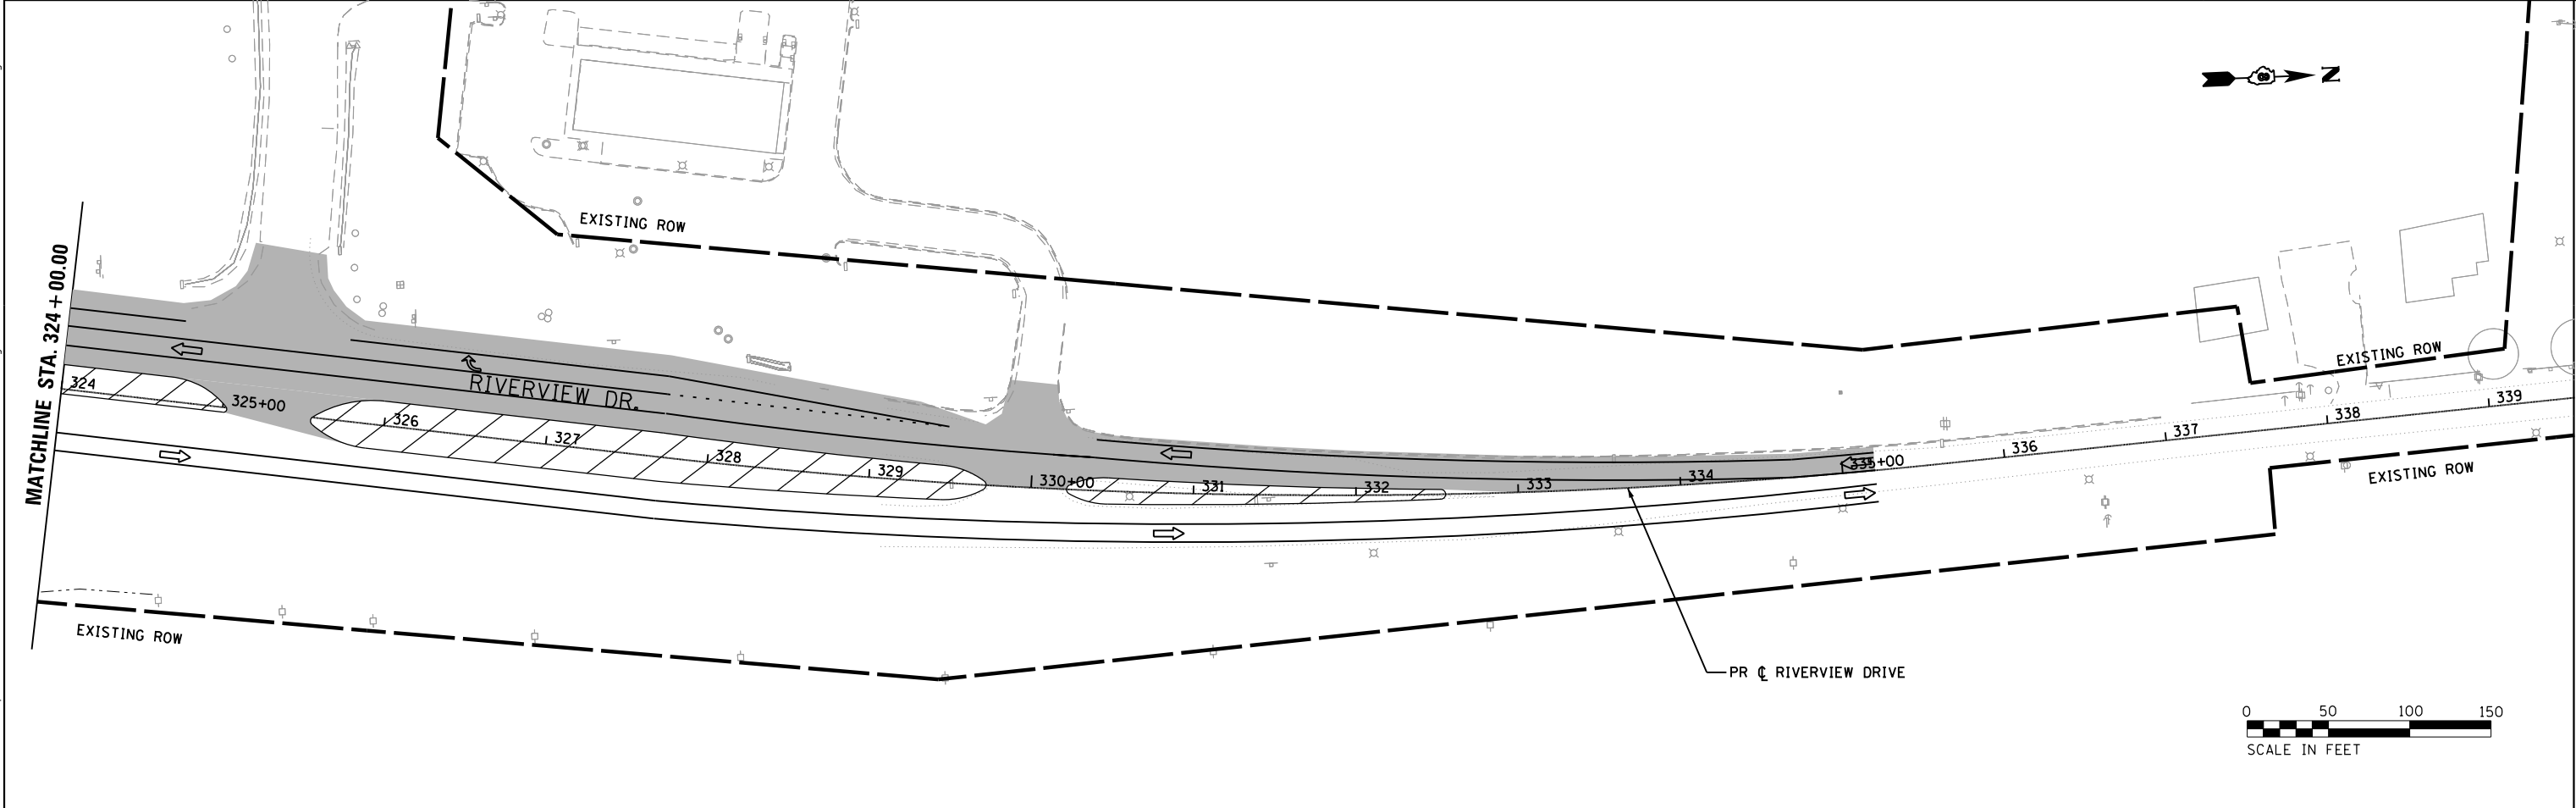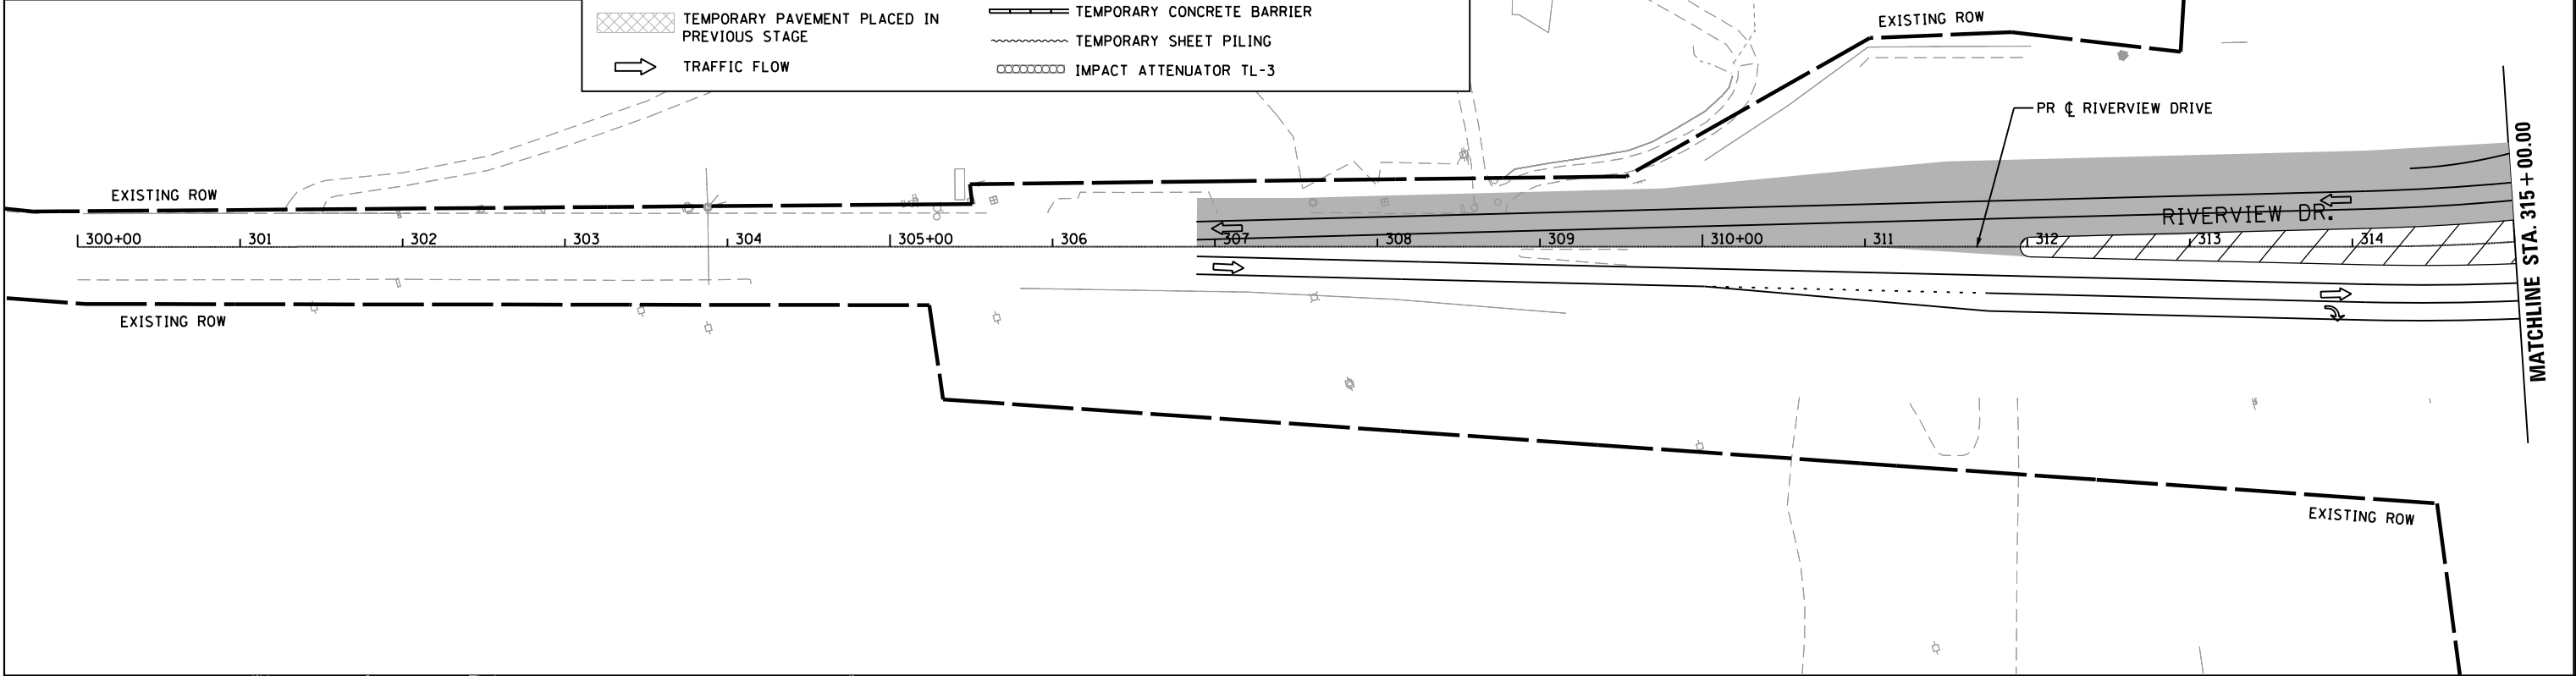


	USER NAME = 35361	DESIGNED RO	REVISED -	STATE OF ILLINOIS DEPARTMENT OF TRANSPORTATION	FAI 270 TRAFFIC CONTROL PLAN ALTERNATIVE D-S3 PHASE 2B					F.A.I. RTE.	SECTION	COUNTY	TOTAL SHEETS	SHEET NO.
	DRAWN SO		REVISED							270	60B-1	MADISON	75	65
	PLOT SCALE = 100.0000' / in.	CHECKED JB	REVISED							JOB NO. P-98-001-15		CONTRACT NO. 76J90		
	PLOT DATE = 7/13/2020	DATE 12/08/2017	REVISED							SCALE: 1"=50'		SHEET 10 OF 10 SHEETS	STA.	TO STA.

PLAN	SURVEYED	DATE
NOTE BOOK NO.	PLOTTED	BY
	ALIGNED	
	CHECKED	
	CADD FILE NAME	

PROFILE	SURVEYED	DATE
NOTE BOOK NO.	PLOTTED	BY
	GRADES CHECKED	
	STRUCTURE NOTATIONS CHKD	

FILE NAME = p:\v\VAN40P\WIN70\lparsons.com\Illinois State Documents\I-270 Phase 1\40 - Design\CADD\NOT\ Sheets\0376198-sht-mot_053-Ph2C_01.dgn

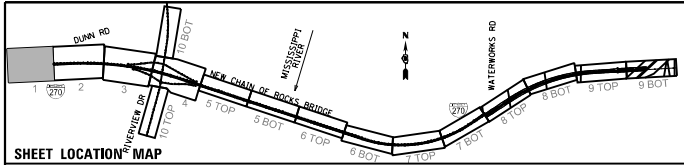

MAINTENANCE OF TRAFFIC LEGEND

COMPLETED CONSTRUCTION

WORK ZONE

TEMPORARY PAVEMENT

TEMPORARY PAVEMENT PLACED IN PREVIOUS STAGE

TRAFFIC FLOW



TYPE II BARRICADES OR DRUMS WITH BI-DIRECTIONAL STEADY BURN LIGHT AT 50' C-C (TYP.) 25' C-C IN CURVES AND RADII, AND 20' C-C IN TAPERS

TYPE III BARRICADE

TEMPORARY CONCRETE BARRIER

TEMPORARY SHEET PILING

IMPACT ATTENUATOR TL-3

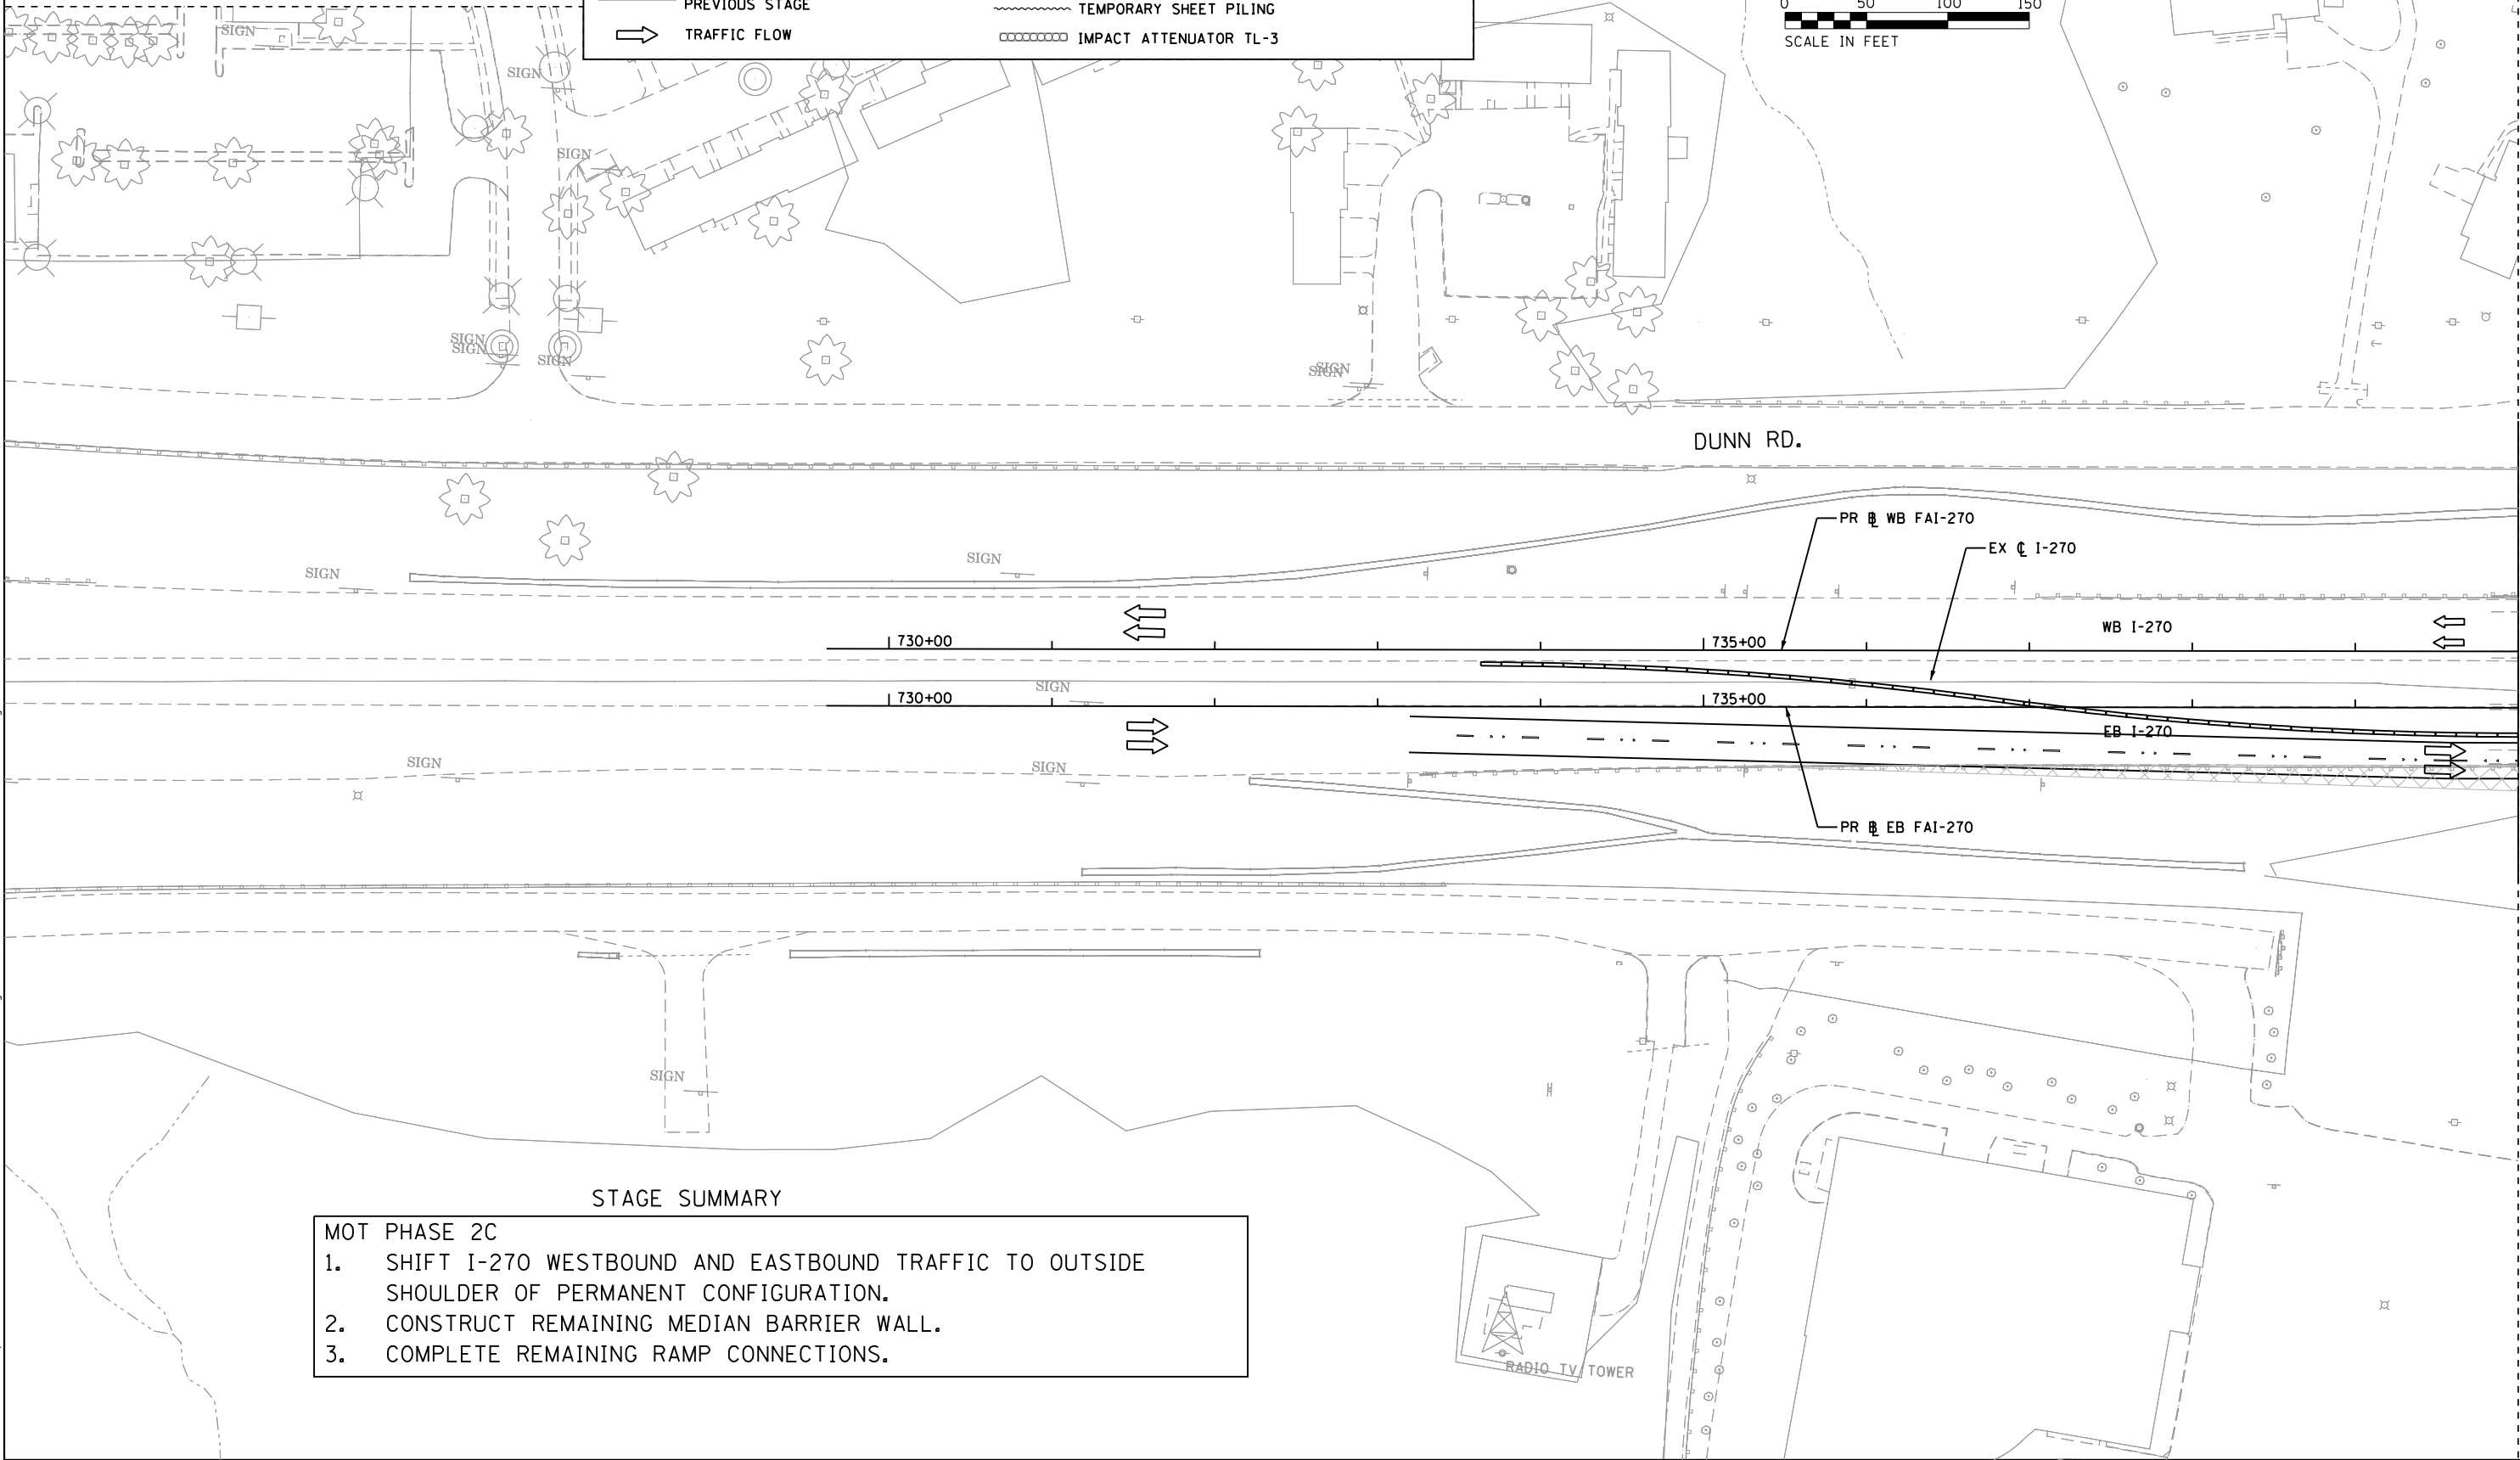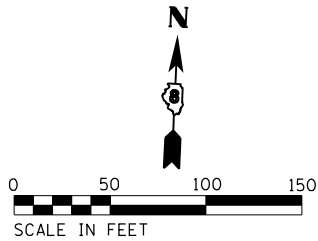

STAGE SUMMARY

MOT PHASE 2C

1.

SHIFT I-270 WESTBOUND AND EASTBOUND TRAFFIC TO OUTSIDE SHOULDER OF PERMANENT CONFIGURATION.

2.

CONSTRUCT REMAINING MEDIAN BARRIER WALL.

3.

COMPLETE REMAINING RAMP CONNECTIONS.



USER NAME = 35361	DESIGNED RO	REVISED -
PLOT SCALE = 100.0000' / in.	DRAWN SO	REVISED
PLOT DATE = 7/1/2020	CHECKED JB	REVISED
	DATE 12/08/2017	REVISED

STATE OF ILLINOIS
DEPARTMENT OF TRANSPORTATION

FAI 270 TRAFFIC CONTROL PLAN
ALTERNATIVE D-S3 PHASE 2C


SCALE: 1"=50' SHEET 1 OF 10 SHEETS STA. TO STA. 740+00.00

F.A.I. RTE.	SECTION	COUNTY	TOTAL SHEETS	SHEET NO.
270	60B-1	MADISON	75	66
JOB NO. P-98-001-15		CONTRACT NO. 76J90		
ILLINOIS		FED. AID PROJECT		

PLAN	SURVEYED	BY	DATE
NOTE BOOK NO.	PLOTTED		
	ALIGNED		
	CHECKED		
	FILED		
	CADD FILE NAME		

PROFILE	SURVEYED	BY	DATE
NOTE BOOK NO.	PLOTTED		
	GRADES		
	CHECKED		
	STRUCTURE		
	NOTATIONS		
	CHKD		

FILE NAME = p:\w\VAN40P\W\NT01\parsons.com\Illinois State Documents\I-270 Phase 1\40 - Design\CAD\W01\Sheets\0376198-shr-mot-053-Plat2.dgn

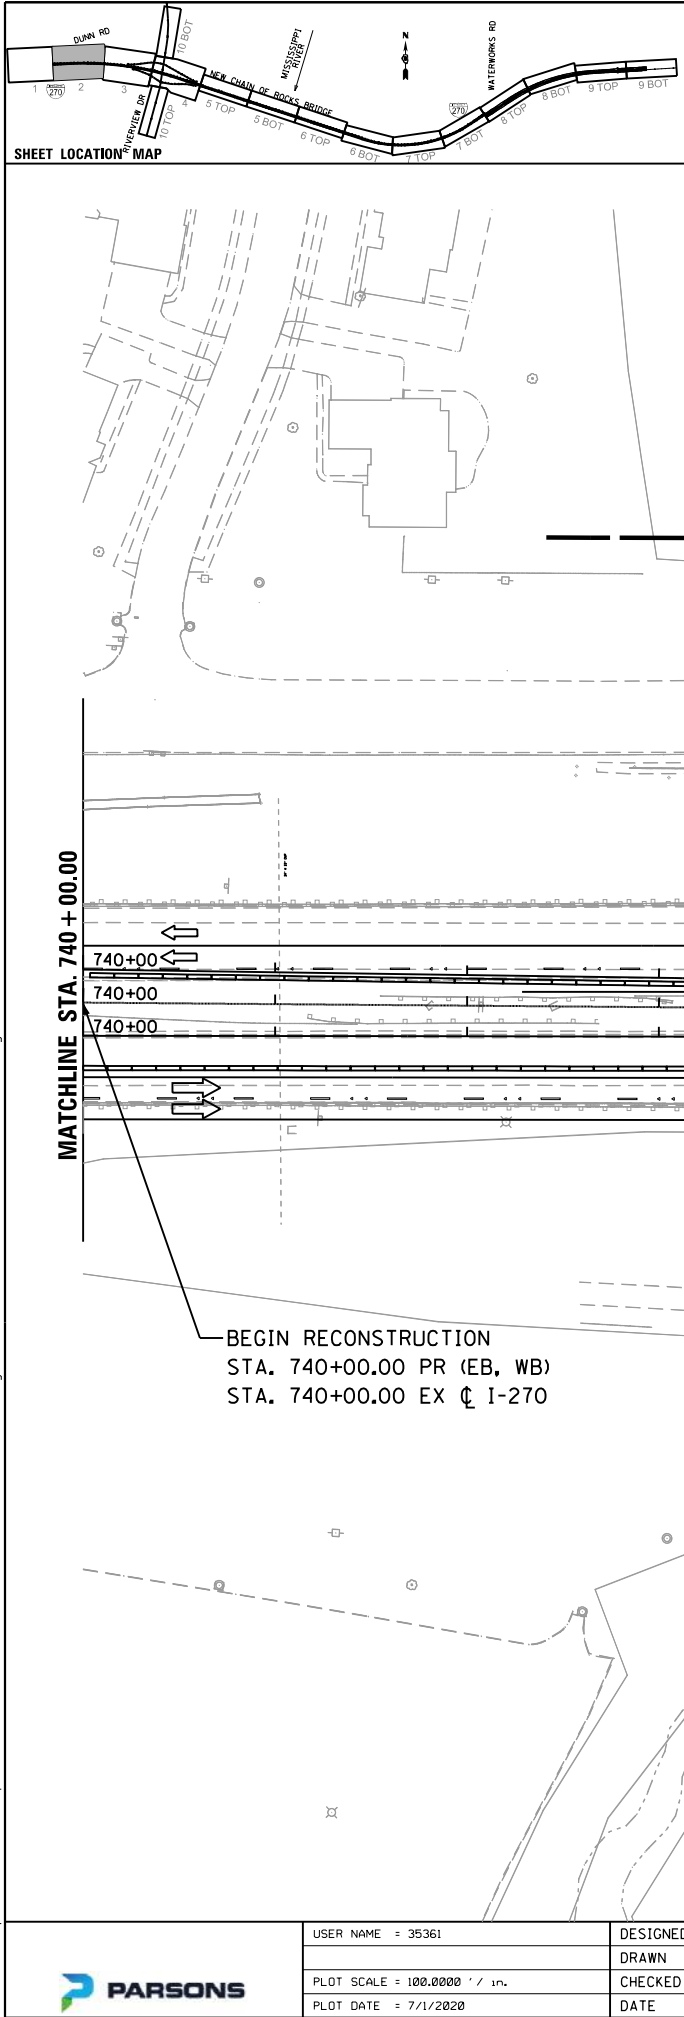

MAINTENANCE OF TRAFFIC LEGEND

COMPLETED CONSTRUCTION

WORK ZONE

TEMPORARY PAVEMENT

TEMPORARY PAVEMENT PLACED IN PREVIOUS STAGE

TRAFFIC FLOW



TYPE II BARRICADES OR DRUMS WITH BI-DIRECTIONAL STEADY BURN LIGHT AT 50' C-C (TYP.) 25' C-C IN CURVES AND RADII, AND 20' C-C IN TAPERS

TYPE III BARRICADE

TEMPORARY CONCRETE BARRIER

TEMPORARY SHEET PILING

IMPACT ATTENUATOR TL-3

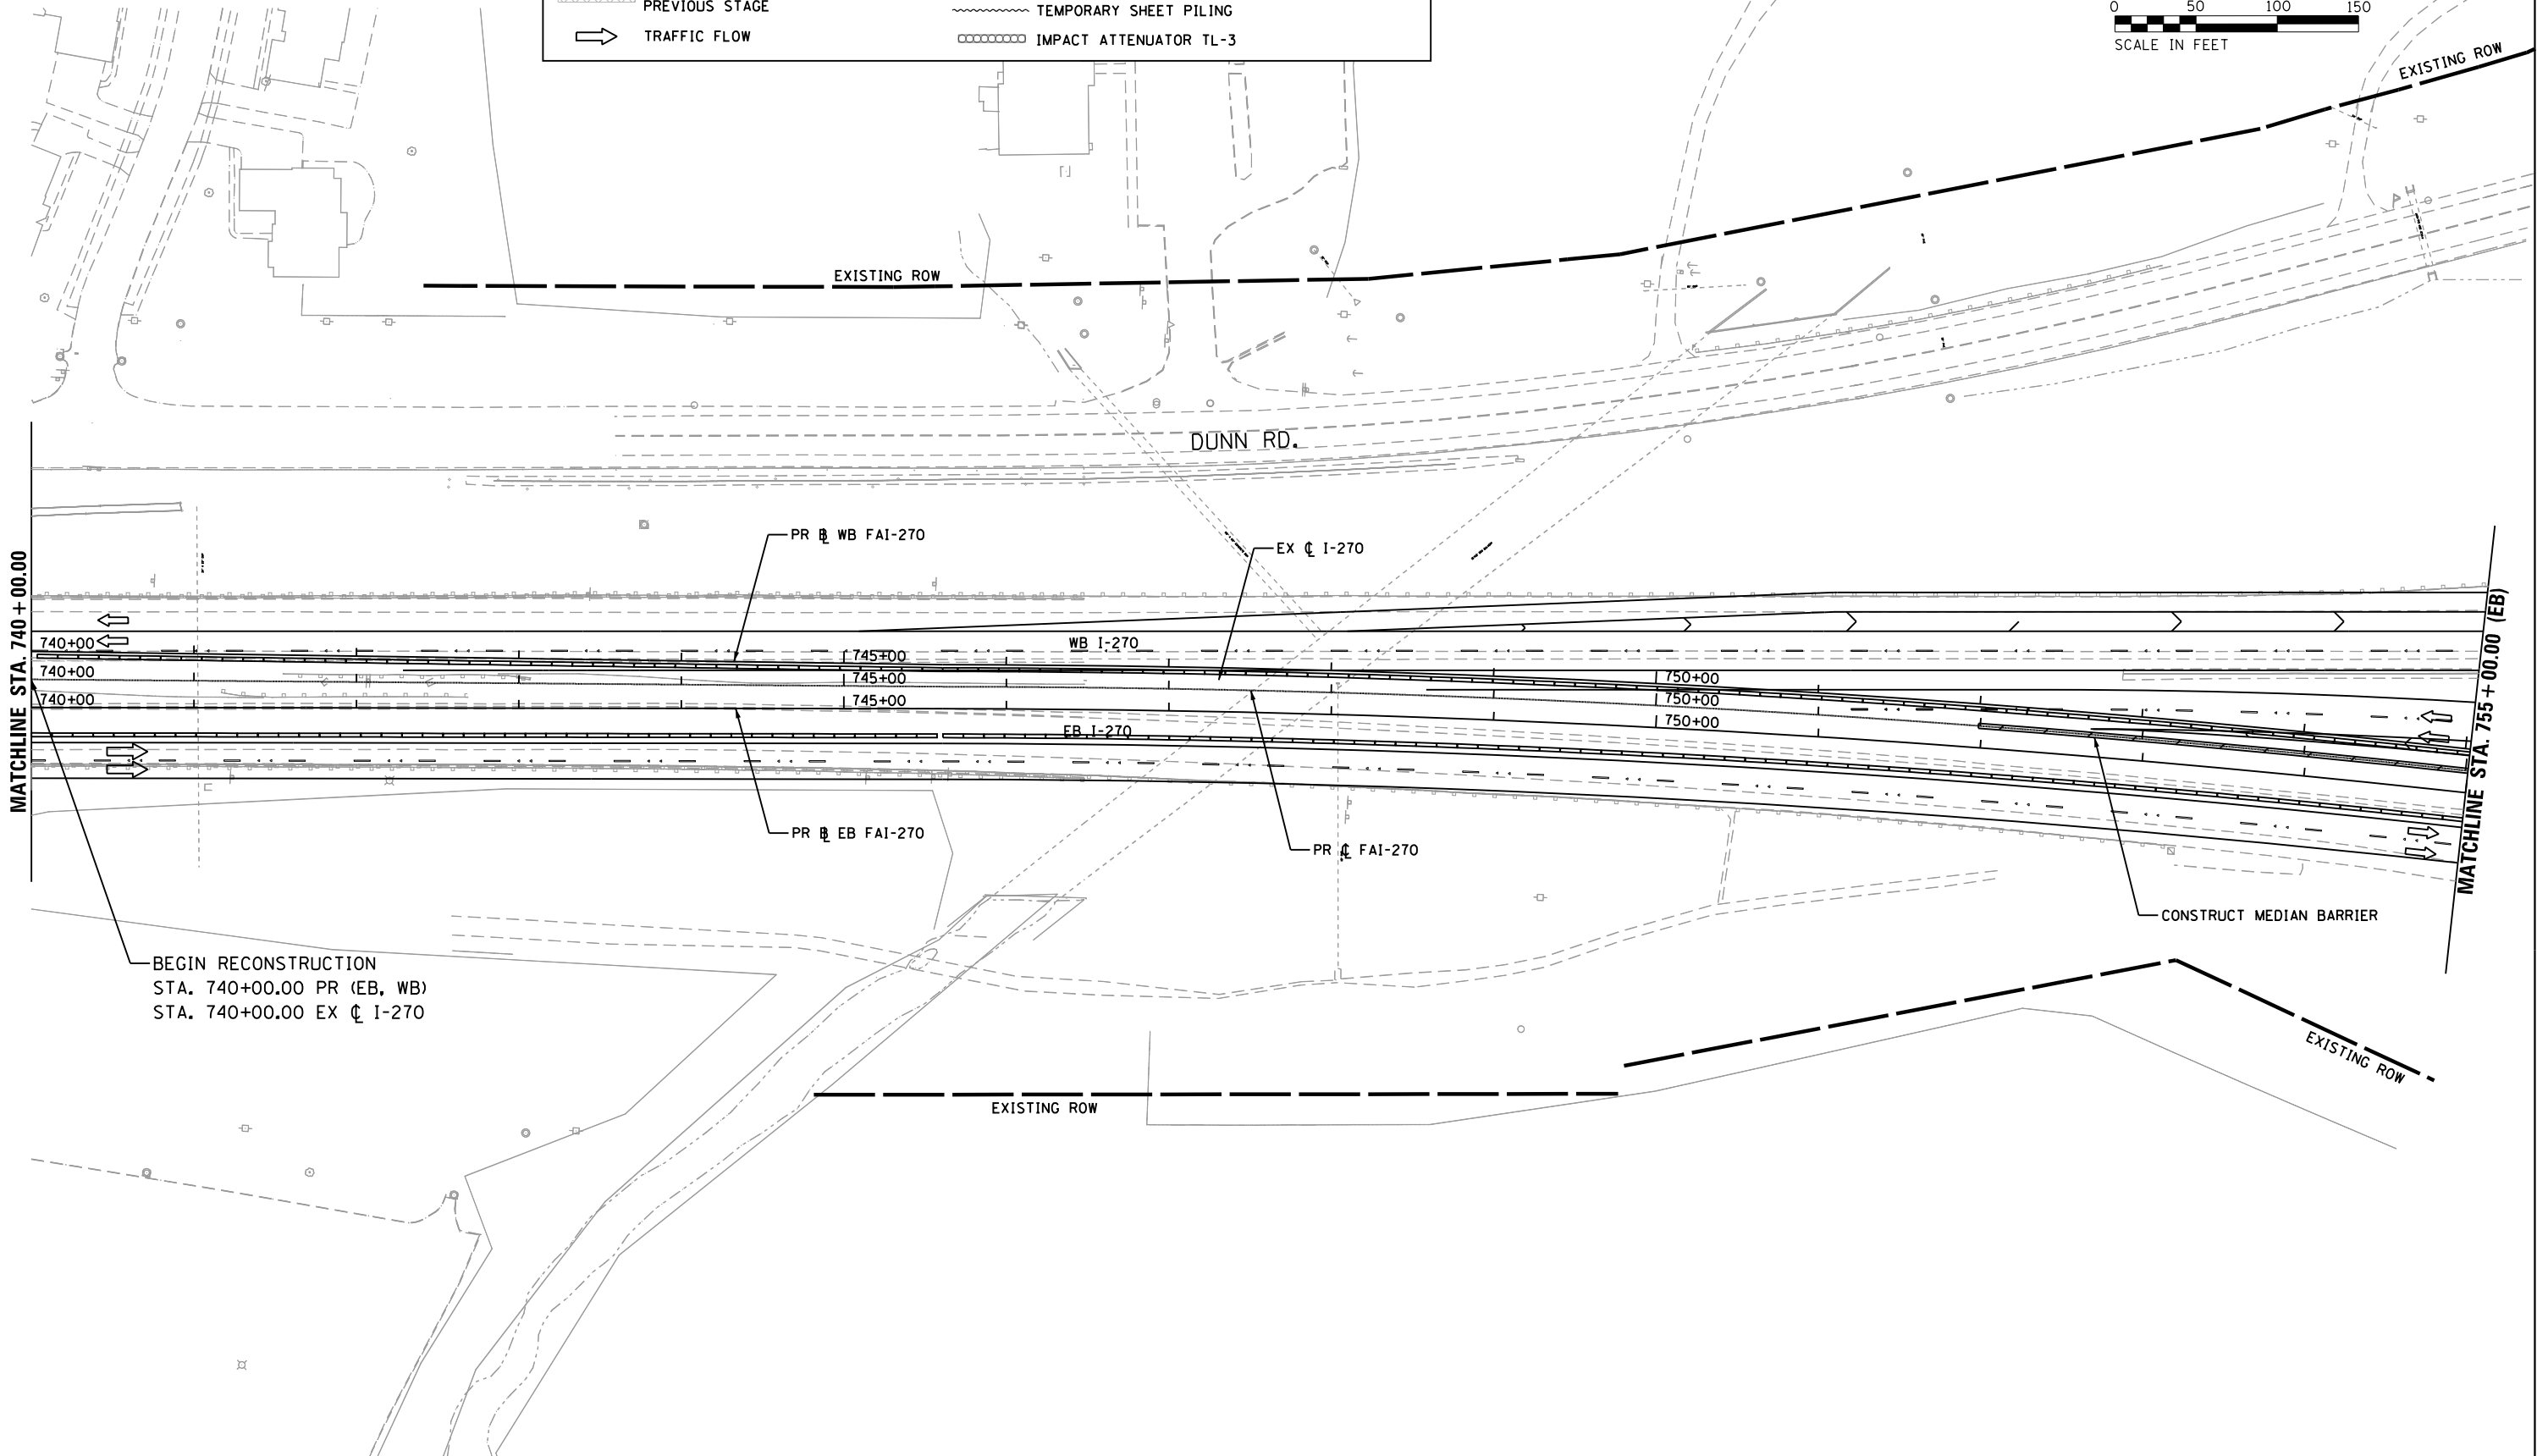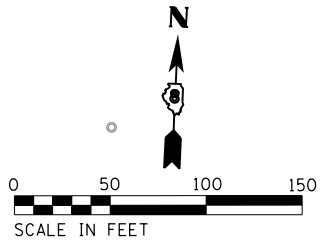



MATCHLINE STA. 740 + 00.00

MATCHLINE STA. 755 + 00.00 (EB)

BEGIN RECONSTRUCTION
STA. 740+00.00 PR (EB, WB)
STA. 740+00.00 EX ϕ I-270


CONSTRUCT MEDIAN BARRIER

	USER NAME = 35361	DESIGNED RO	REVISED -	STATE OF ILLINOIS DEPARTMENT OF TRANSPORTATION	FAI 270 TRAFFIC CONTROL PLAN ALTERNATIVE D-S3 PHASE 2C				F.A.I. RTE.	SECTION	COUNTY	TOTAL SHEETS	SHEET NO.
		DRAWN SO	REVISED						270	60B-1	MADISON	75	67
	PLOT SCALE = 100.0000' / in.	CHECKED JB	REVISED						JOB NO. P-98-001-15		CONTRACT NO. 76J90		
	PLOT DATE = 7/1/2020	DATE 12/08/2017	REVISED						ILLINOIS FED. AID PROJECT				
					SCALE: 1"=50'	SHEET 2	OF 10	SHEETS	STA. 740+00.00 TO STA. 755+00.00				

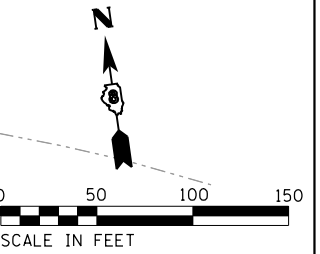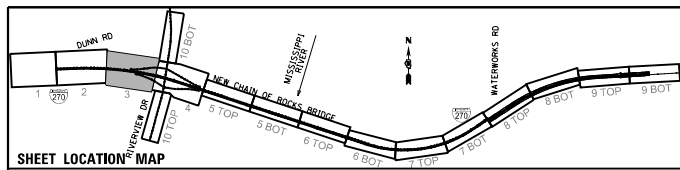

PLAN	SURVEYED _____	BY _____	DATE _____
	PLOTTED _____		
NOTE BOOK	ALIGNMENT CHECKED _____		
	PT. OF WAY CHECKED _____		
NO. _____	CADD FILE NAME _____		

PROFILE		SURVEYED _____		BY _____		DATE _____	
		PLOTTED _____					
NOTE BOOK _____		GRADES CHECKED _____					
NO. _____		B.M. NOTED _____					
		STRUCTURE NOTATIONS CHECKED _____					

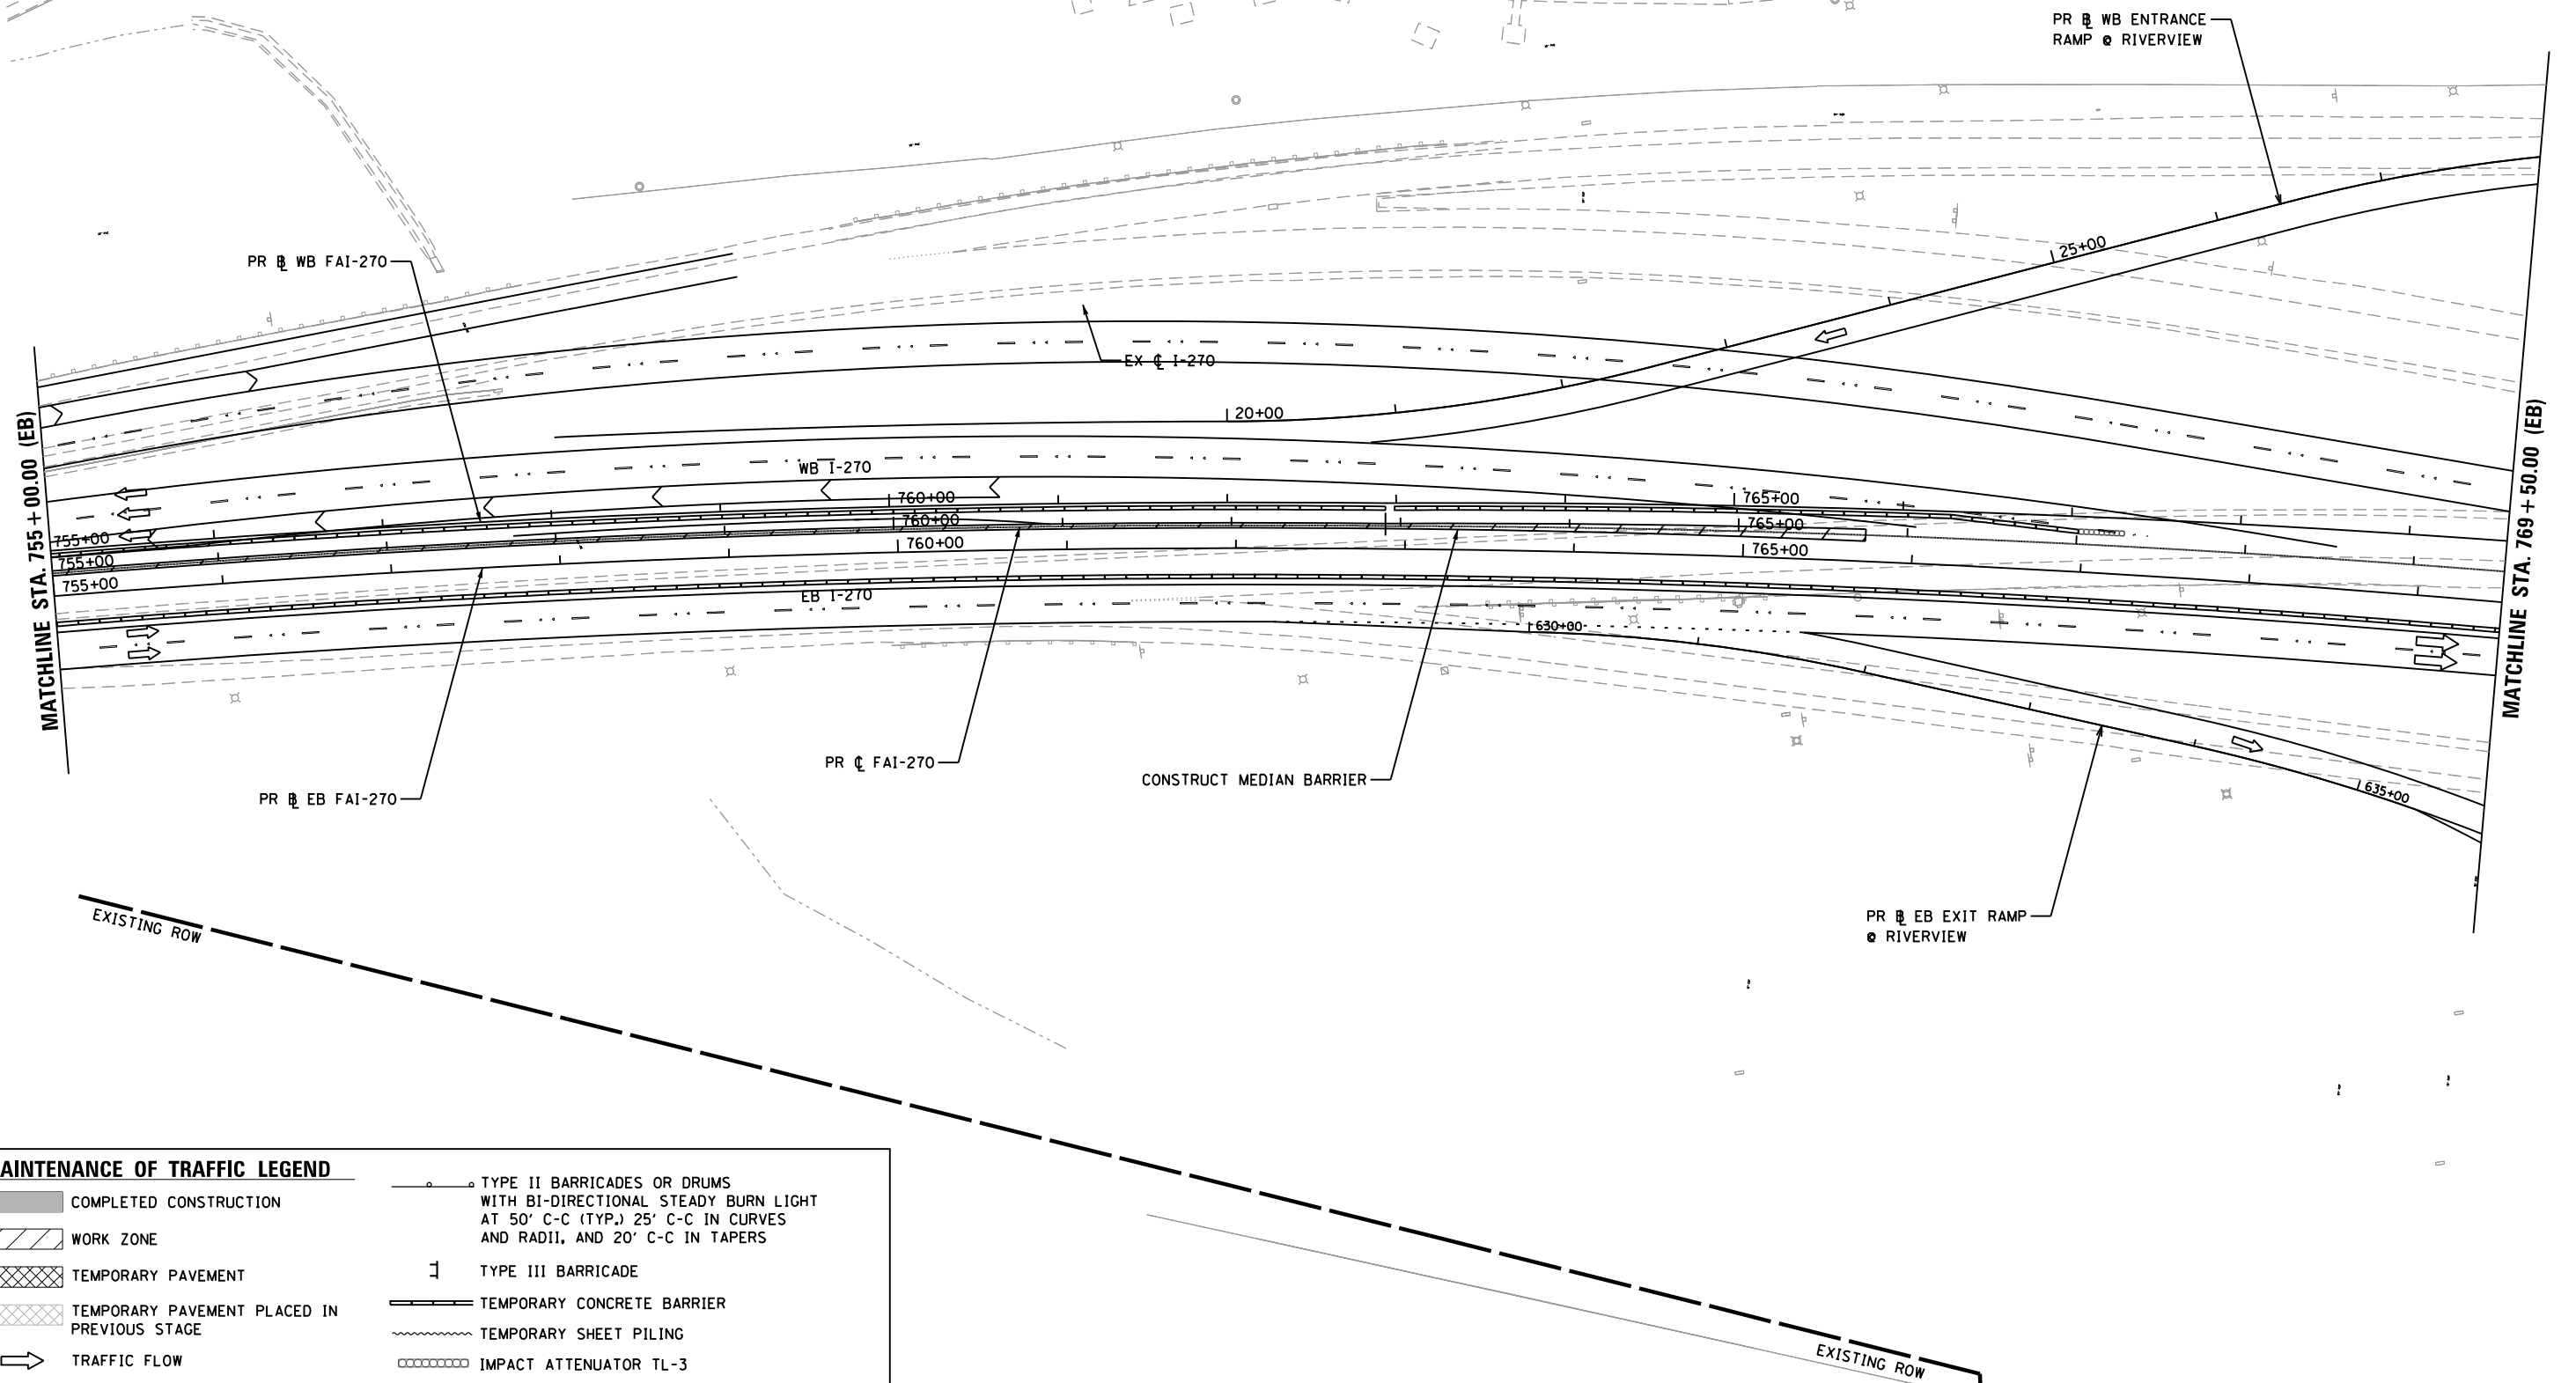

MAINTENANCE OF TRAFFIC LEGEND

	COMPLETED CONSTRUCTION		TYPE II BARRICADES OR DUMPS
	WORK ZONE		WITH BI-DIRECTIONAL STEADY BURN LIGHT AT 50' C-C (TYP.), 25' C-C IN CURVES AND RADII, AND 20' C-C IN TAPERS
	TEMPORARY PAVEMENT		TYPE III BARRICADE
	TEMPORARY PAVEMENT PLACED IN PREVIOUS STAGE		TEMPORARY CONCRETE BARRIER
	TRAFFIC FLOW		TEMPORARY SHEET PILING
			IMPACT ATTENUATOR TL-3

USER NAME = 35361	DESIGNED RO
	DRAWN SQ
PLOT SCALE = 100.0000' / in.	CHECKED JB
PLOT DATE = 7/1/2020	DATE 12/08/2017

DESIGNED	RO
DRAWN	SQ
CHECKED	JB
DATE	12/08/2017

REVISED	-
REVISED	
REVISED	
REVISED	

**STATE OF ILLINOIS
DEPARTMENT OF TRANSPORTATION**

**FAI 270 TRAFFIC CONTROL PLAN
ALTERNATIVE D-S3 PHASE 2C**



F.A.I. R.T.E.	SECTION	COUNTY	TOTAL SHEETS	SHEET NO.
270	60B-1	MADISON	75	68
JOB NO. P-98-001-15		CONTRACT NO. 76J90		
ILLINOIS		FED. AID PROJECT		

SCALE: 1"=50'	SHEET 3	OF 10	SHEETS	STA. 755+00.00	TO STA. 769+50.00
---------------	---------	-------	--------	----------------	-------------------

PLAN	SURVEYED	BY	DATE
NOTE BOOK NO.	PLOTTED		
	CHECKED		
	FILE NAME		

PROFILE	SURVEYED	BY	DATE
NOTE BOOK NO.	PLOTTED		
	CHECKED		
	FILE NAME		

FILE NAME = p:\v\VAN401P\IN\01\parsons\com\Illinois State Documents\I-270 Phase 1\40 - Design\CAD\W01\Sheets\0376198-sht-mot-053-Plat2.dgn

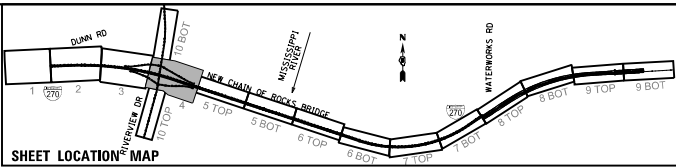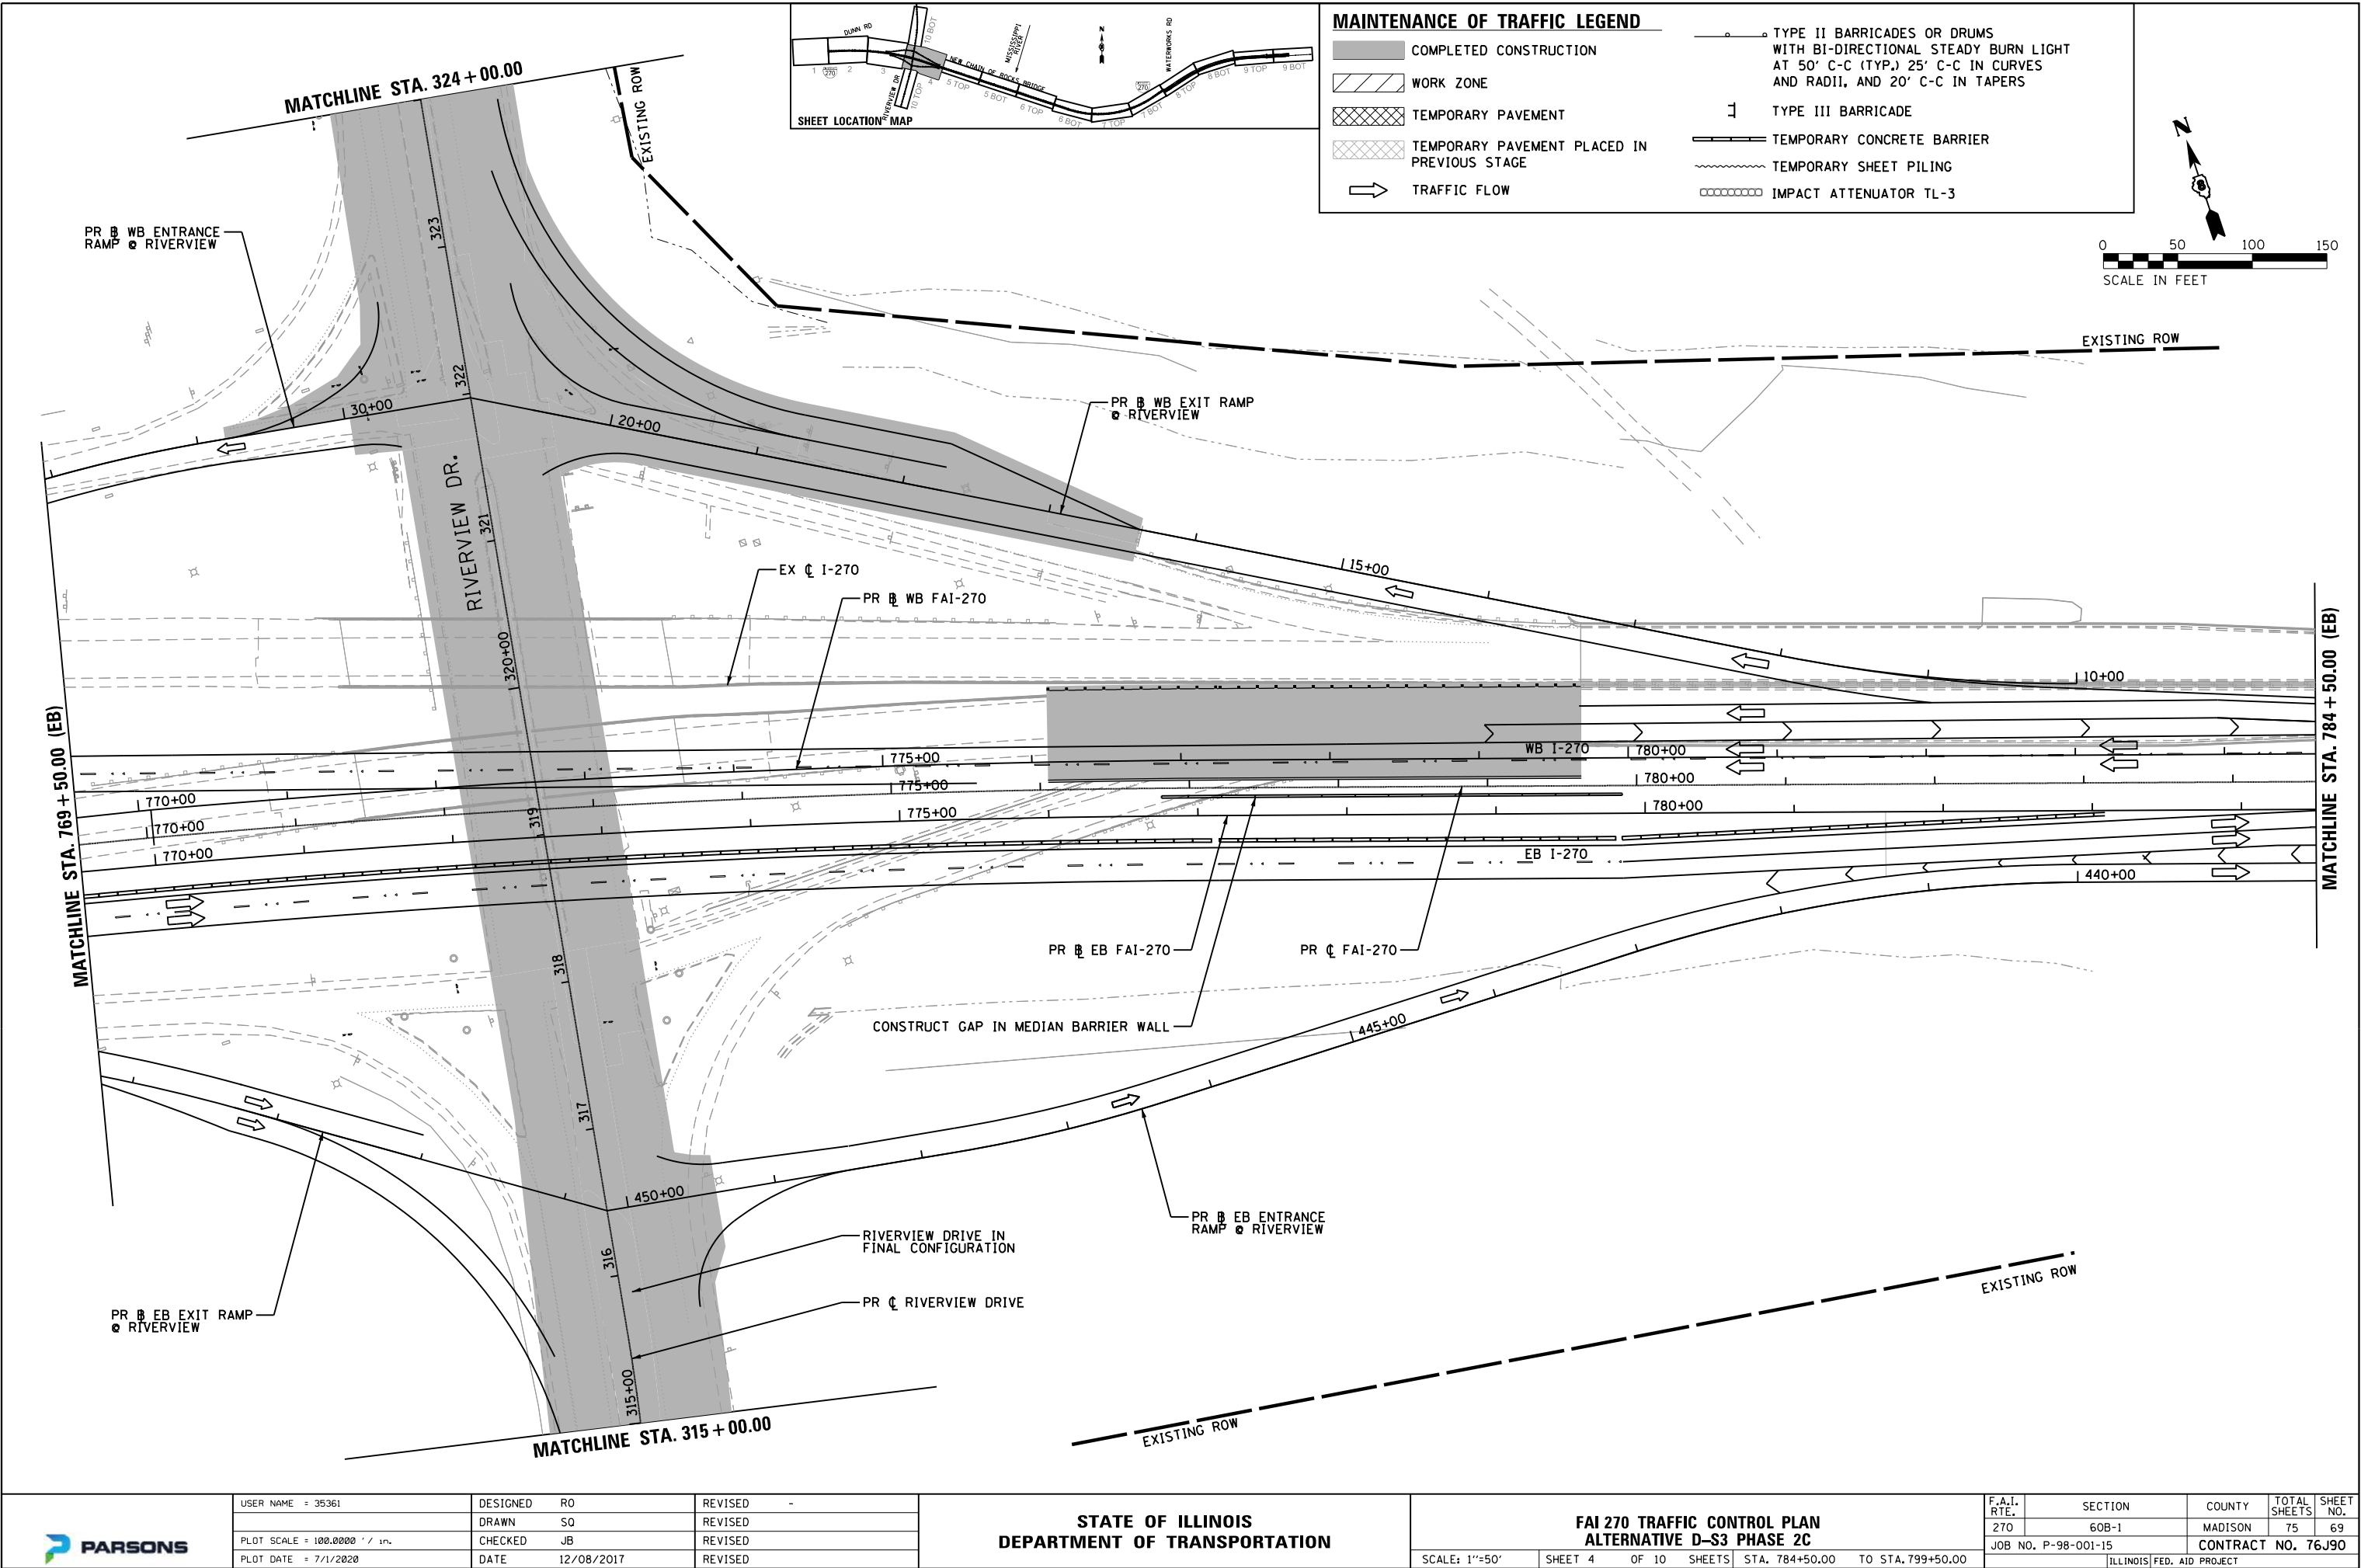

MAINTENANCE OF TRAFFIC LEGEND

- COMPLETED CONSTRUCTION
- WORK ZONE
- TEMPORARY PAVEMENT
- TEMPORARY PAVEMENT PLACED IN PREVIOUS STAGE
- TRAFFIC FLOW

- TYPE II BARRICADES OR DRUMS WITH BI-DIRECTIONAL STEADY BURN LIGHT AT 50' C-C (TYP.), 25' C-C IN CURVES AND RADII, AND 20' C-C IN TAPERS
- TYPE III BARRICADE
- TEMPORARY CONCRETE BARRIER
- TEMPORARY SHEET PILING
- IMPACT ATTENUATOR TL-3

SCALE IN FEET



USER NAME = 35361	DESIGNED RO	REVISED -
PLOT SCALE = 100.0000' / in.	DRAWN SO	REVISED
PLOT DATE = 7/1/2020	CHECKED JB	REVISED
	DATE 12/08/2017	REVISED

STATE OF ILLINOIS
DEPARTMENT OF TRANSPORTATION

FAI 270 TRAFFIC CONTROL PLAN
ALTERNATIVE D-S3 PHASE 2C


SCALE: 1"=50' SHEET 4 OF 10 SHEETS STA. 784+50.00 TO STA. 799+50.00

F.A.I. RTE.	SECTION	COUNTY	TOTAL SHEETS	SHEET NO.
270	60B-1	MADISON	75	69
JOB NO. P-98-001-15		CONTRACT NO. 76J90		
ILLINOIS FED. AID PROJECT				

PLAN	SURVEYED	BY	DATE
	PLOTTED		
	ALIGNED		
	CHECKED		
	NO.		
	CADD FILE NAME		




PROFILE	SURVEYED	BY	DATE
	PLOTTED		
	GRADES		
	CHECKED		
	NO.		
	STRUCTURE		
	NOT AT THIS CHKD		

FILE NAME = p:\v\VAN40\PI\W\I\0\parsons.com\Illinois State Documents\I-270 Phase 1\40 - Design\CAD\WOT\Sheets\0376198-sht-mot.DS3-Ph2C_05.dgn

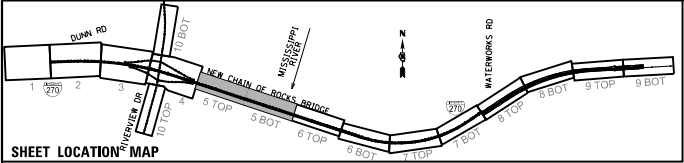

MAINTENANCE OF TRAFFIC LEGEND

- COMPLETED CONSTRUCTION
- WORK ZONE
- TEMPORARY PAVEMENT
- TEMPORARY PAVEMENT PLACED IN PREVIOUS STAGE
- TRAFFIC FLOW
- TYPE II BARRICADES OR DRUMS WITH BI-DIRECTIONAL STEADY BURN LIGHT AT 50' C-C (TYP.) 25' C-C IN CURVES AND RADII, AND 20' C-C IN TAPERS
- TYPE III BARRICADE
- TEMPORARY CONCRETE BARRIER
- TEMPORARY SHEET PILING
- IMPACT ATTENUATOR TL-3

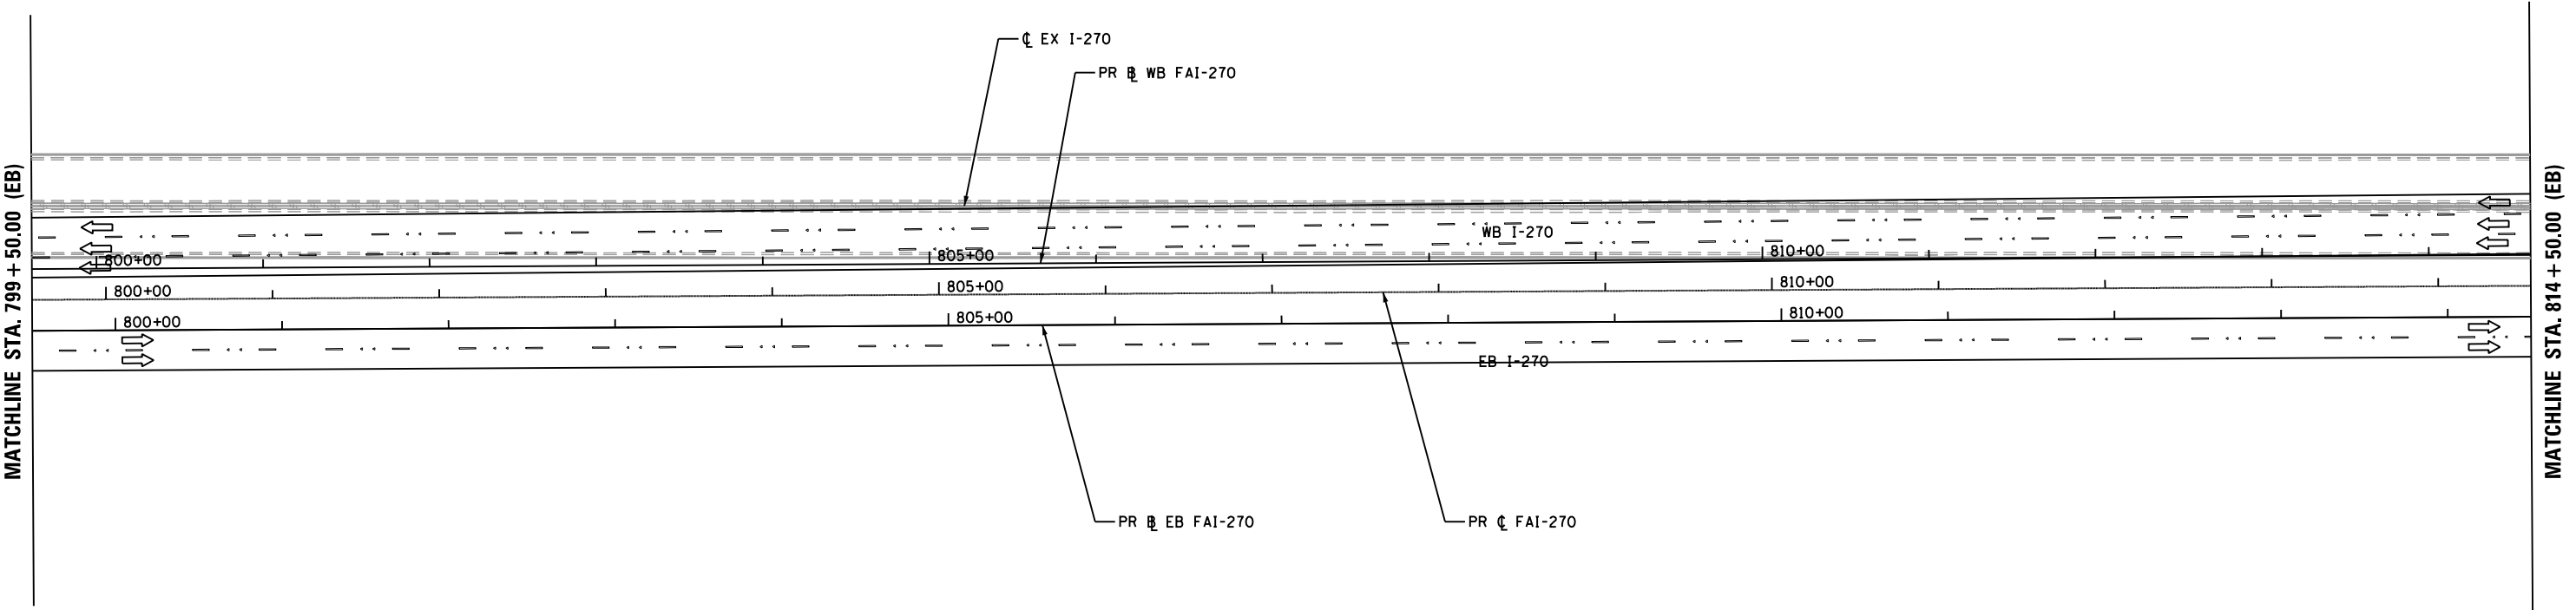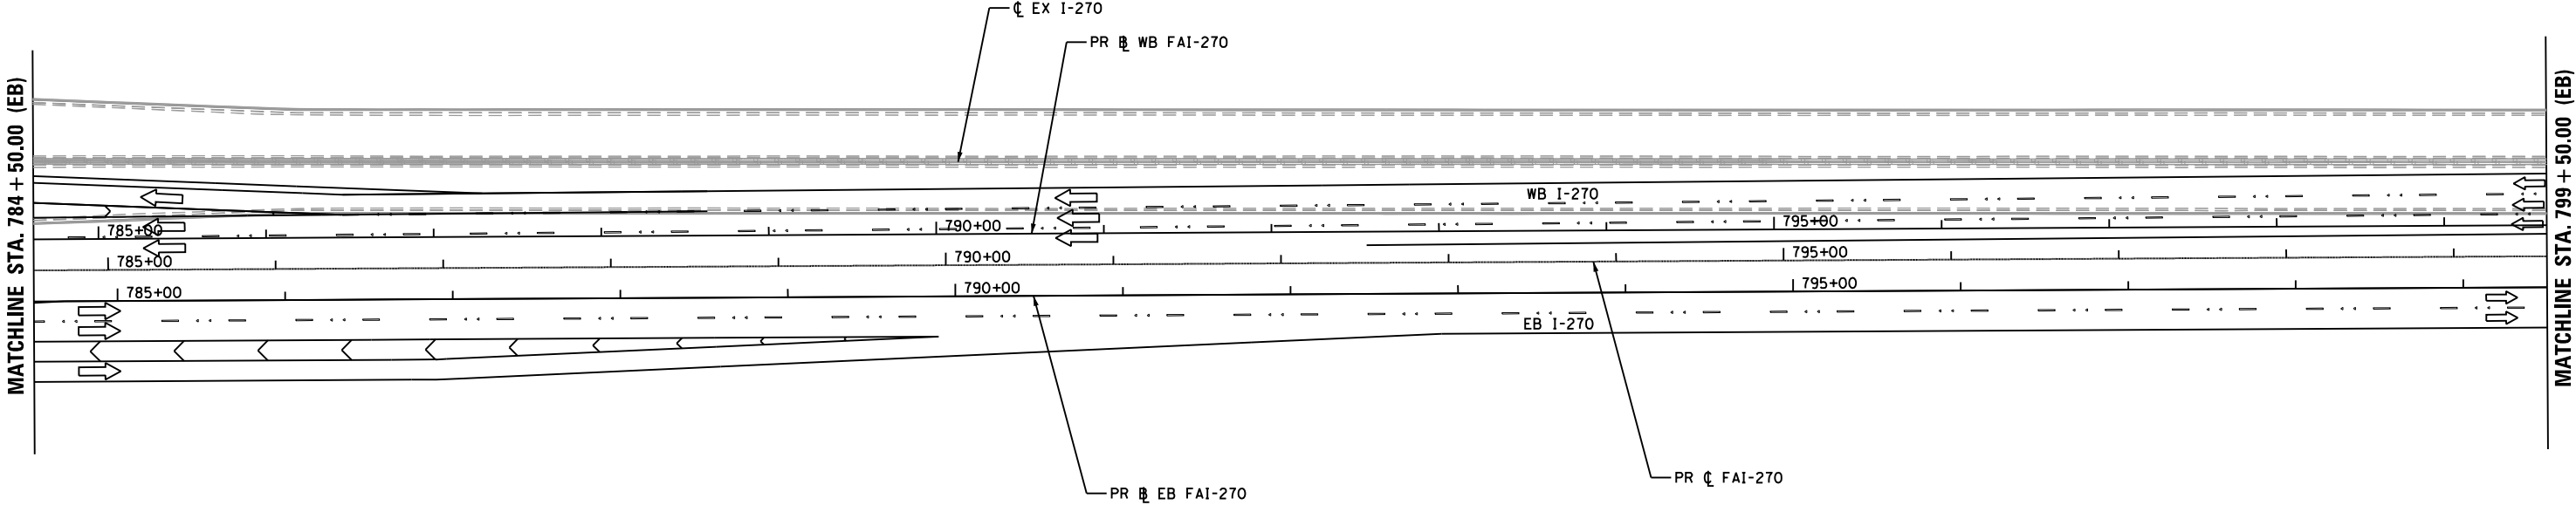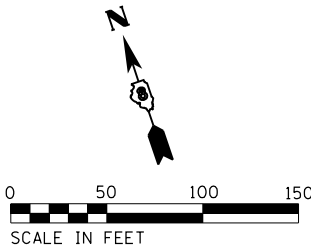

USER NAME = 35361	DESIGNED RO	REVISED -
	DRAWN SO	REVISED
PLOT SCALE = 100.0000' / in.	CHECKED JB	REVISED
PLOT DATE = 7/1/2020	DATE 12/08/2017	REVISED

STATE OF ILLINOIS
DEPARTMENT OF TRANSPORTATION

FAI 270 TRAFFIC CONTROL PLAN
ALTERNATIVE D-S3 PHASE 2C


SCALE: 1"=50' SHEET 5 OF 70 SHEETS STA. 784+50.00 TO STA. 814+50.00

F.A.I. RTE.	SECTION	COUNTY	TOTAL SHEETS	SHEET NO.
270	60B-1	MADISON	75	70
JOB NO. P-98-001-15		CONTRACT NO. 76J90		
ILLINOIS		FED. AID PROJECT		

PLAN	SURVEYED	BY	DATE
NO.	PLOTTED		
NOTE BOOK	ALIGNED		
	CHECKED		
	FILE NAME		




PROFILE	SURVEYED	BY	DATE
NO.	PLOTTED		
NOTE BOOK	GRADES		
	CHECKED		
	STRUCTURE		
	NOT AT THIS CHKD		

FILE NAME = p:\v\VAN\40\PI\N\T0\parsons.com\Illinois State Documents\I-270 Phase 1\40 - Design\CAD\W01\Sheets\0376\98-sht-mot_DS3-Ph2C_06.dgn

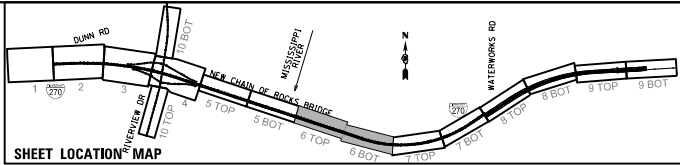

MAINTENANCE OF TRAFFIC LEGEND

- COMPLETED CONSTRUCTION
- WORK ZONE
- TEMPORARY PAVEMENT
- TEMPORARY PAVEMENT PLACED IN PREVIOUS STAGE
- TRAFFIC FLOW
- TYPE II BARRICADES OR DRUMS WITH BI-DIRECTIONAL STEADY BURN LIGHT AT 50' C-C (TYP.), 25' C-C IN CURVES AND RADII, AND 20' C-C IN TAPERS
- TYPE III BARRICADE
- TEMPORARY CONCRETE BARRIER
- TEMPORARY SHEET PILING
- IMPACT ATTENUATOR TL-3

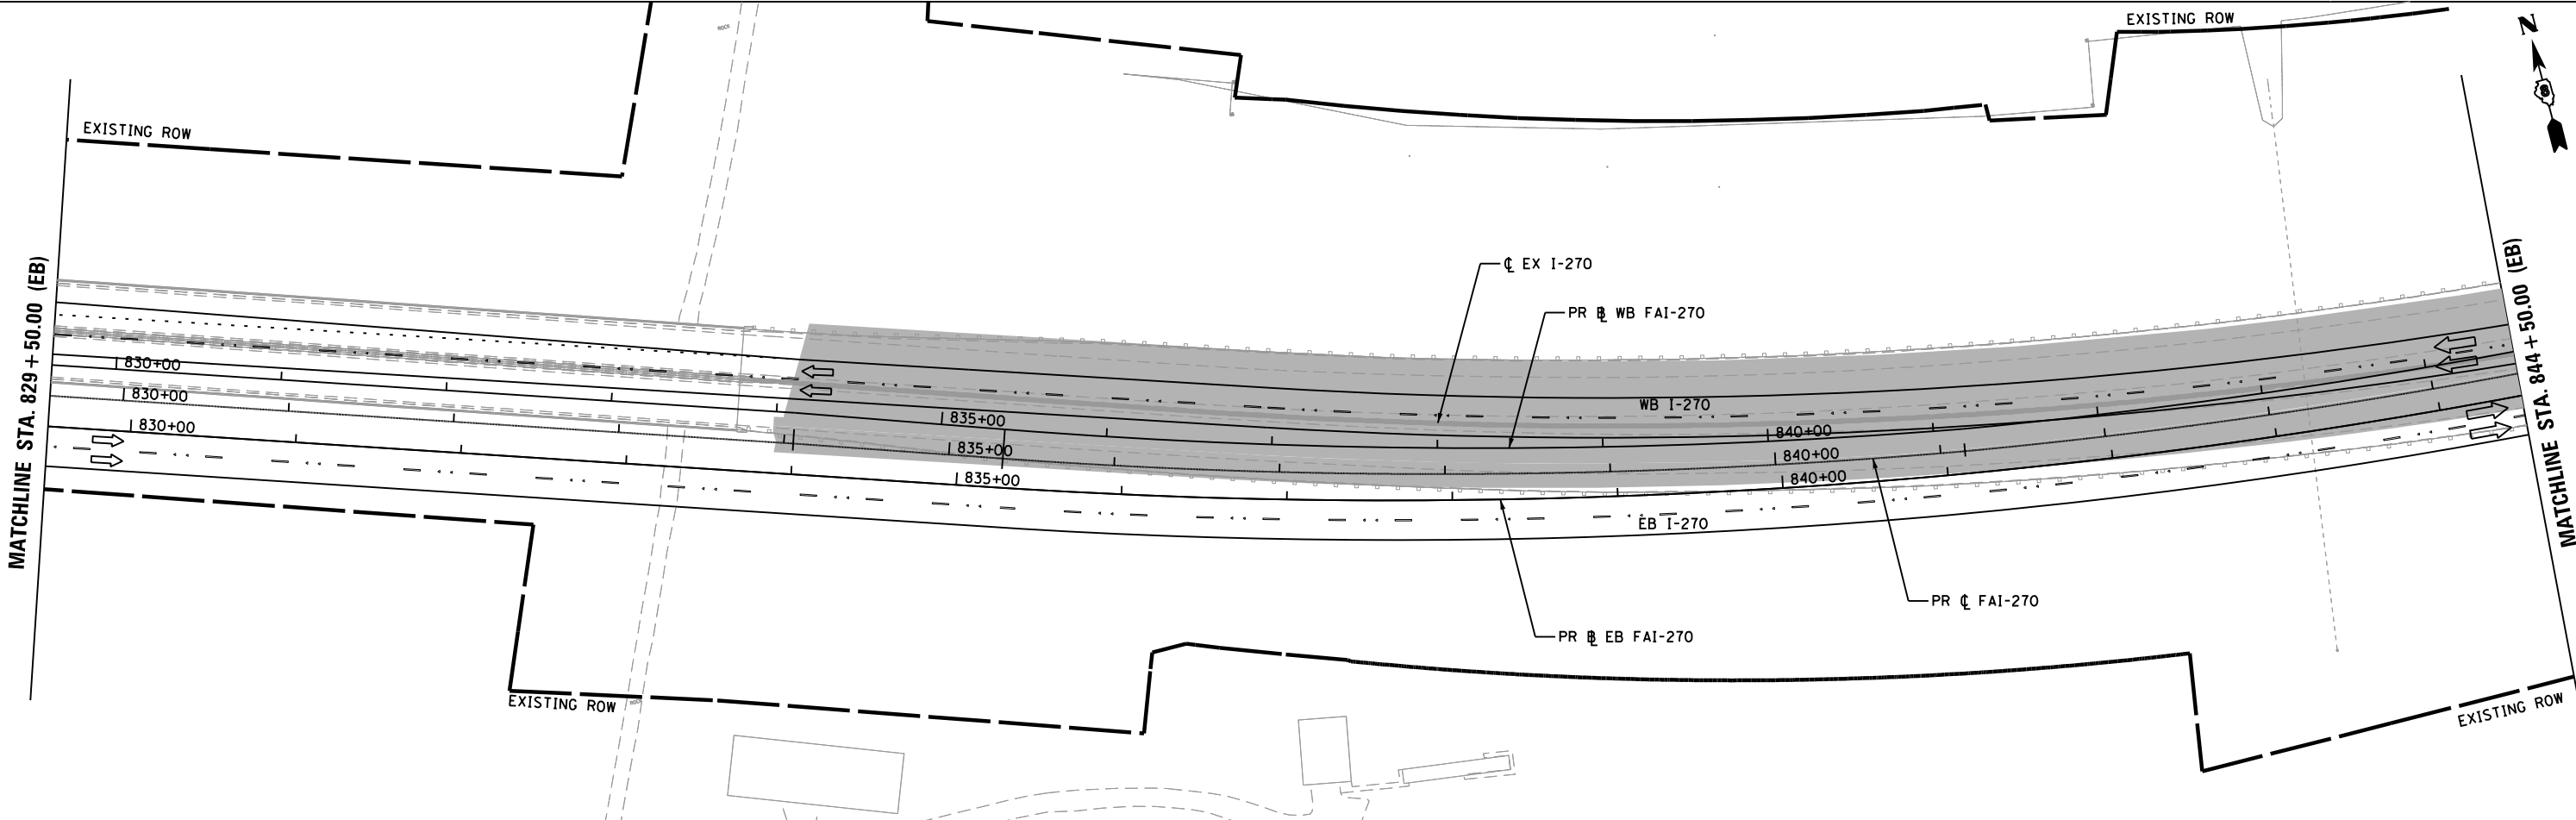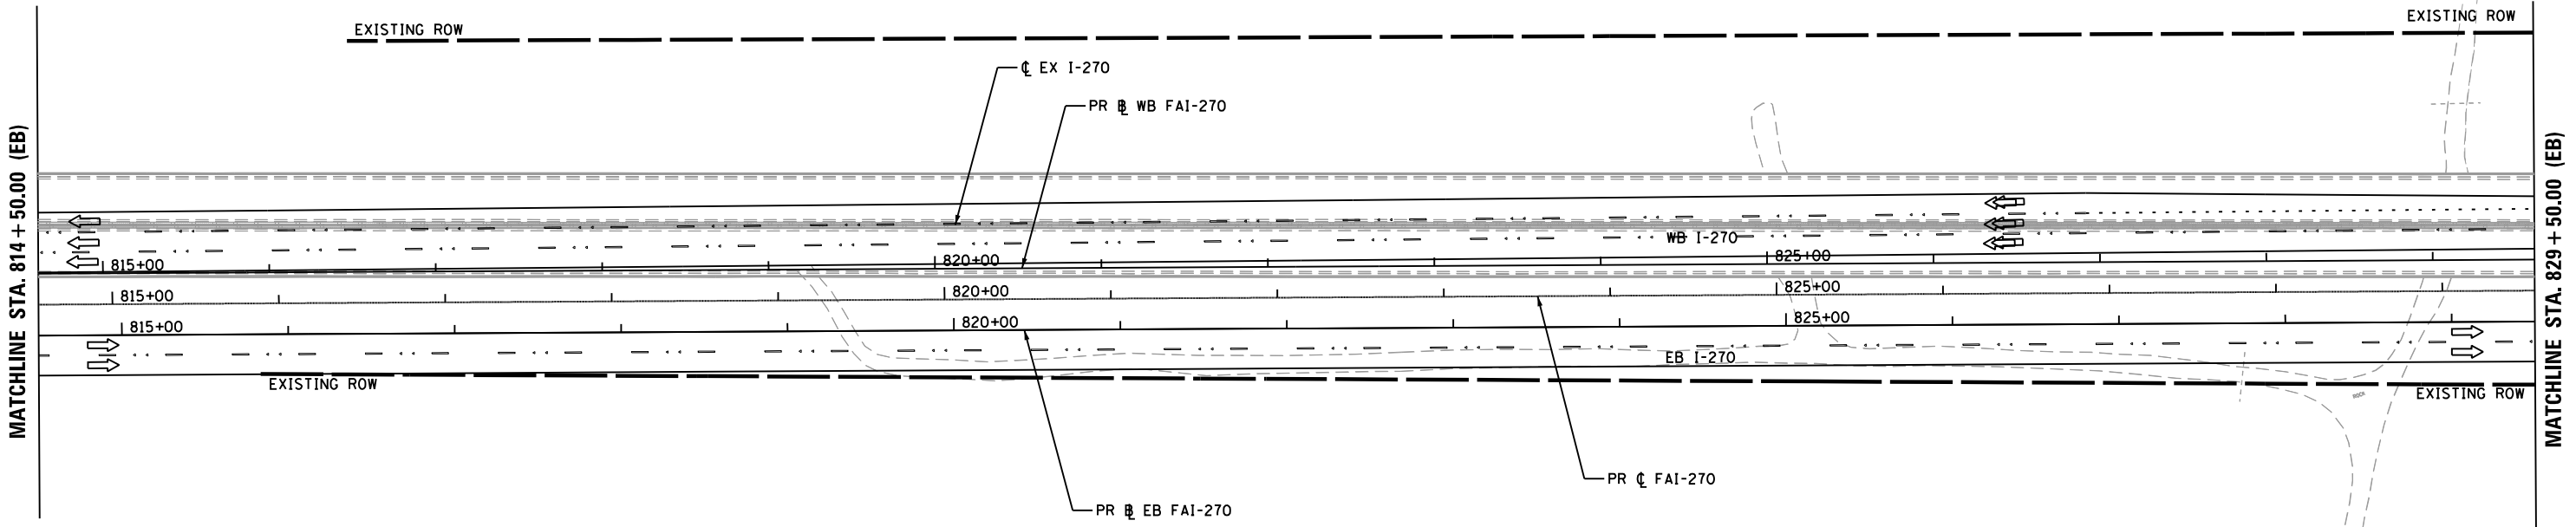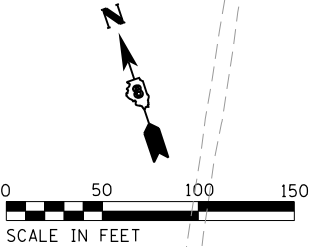

USER NAME = 35361	DESIGNED RO	REVISED -
	DRAWN SO	REVISED
PLOT SCALE = 100.0000' / 1"	CHECKED JB	REVISED
PLOT DATE = 7/1/2020	DATE 12/08/2017	REVISED




STATE OF ILLINOIS
DEPARTMENT OF TRANSPORTATION

FAI 270 TRAFFIC CONTROL PLAN
ALTERNATIVE D-S3 PHASE 2C

SCALE: 1"=50' SHEET 6 OF 10 SHEETS STA. 814+50.00 TO STA. 844+50.00

F.A.I. RTE.	SECTION	COUNTY	TOTAL SHEETS	SHEET NO.
270	60B-1	MADISON	75	71
JOB NO. P-98-001-15		CONTRACT NO. 76J90		
ILLINOIS		FED. AID PROJECT		

FILE NAME = p:\v\VANVADIP\INT01\parsons\contIllinois State Documents\I-270 Phase 1\40 - Design\CAO\W01\Sheets\0876\98-sht-mot_DS3-Ph2C_09.dgn

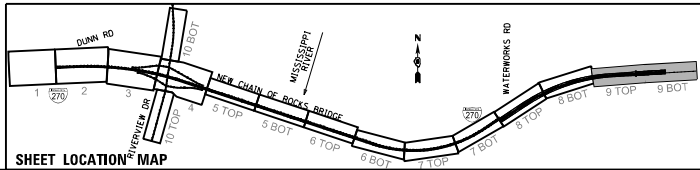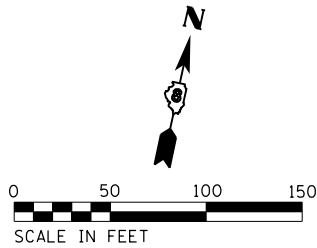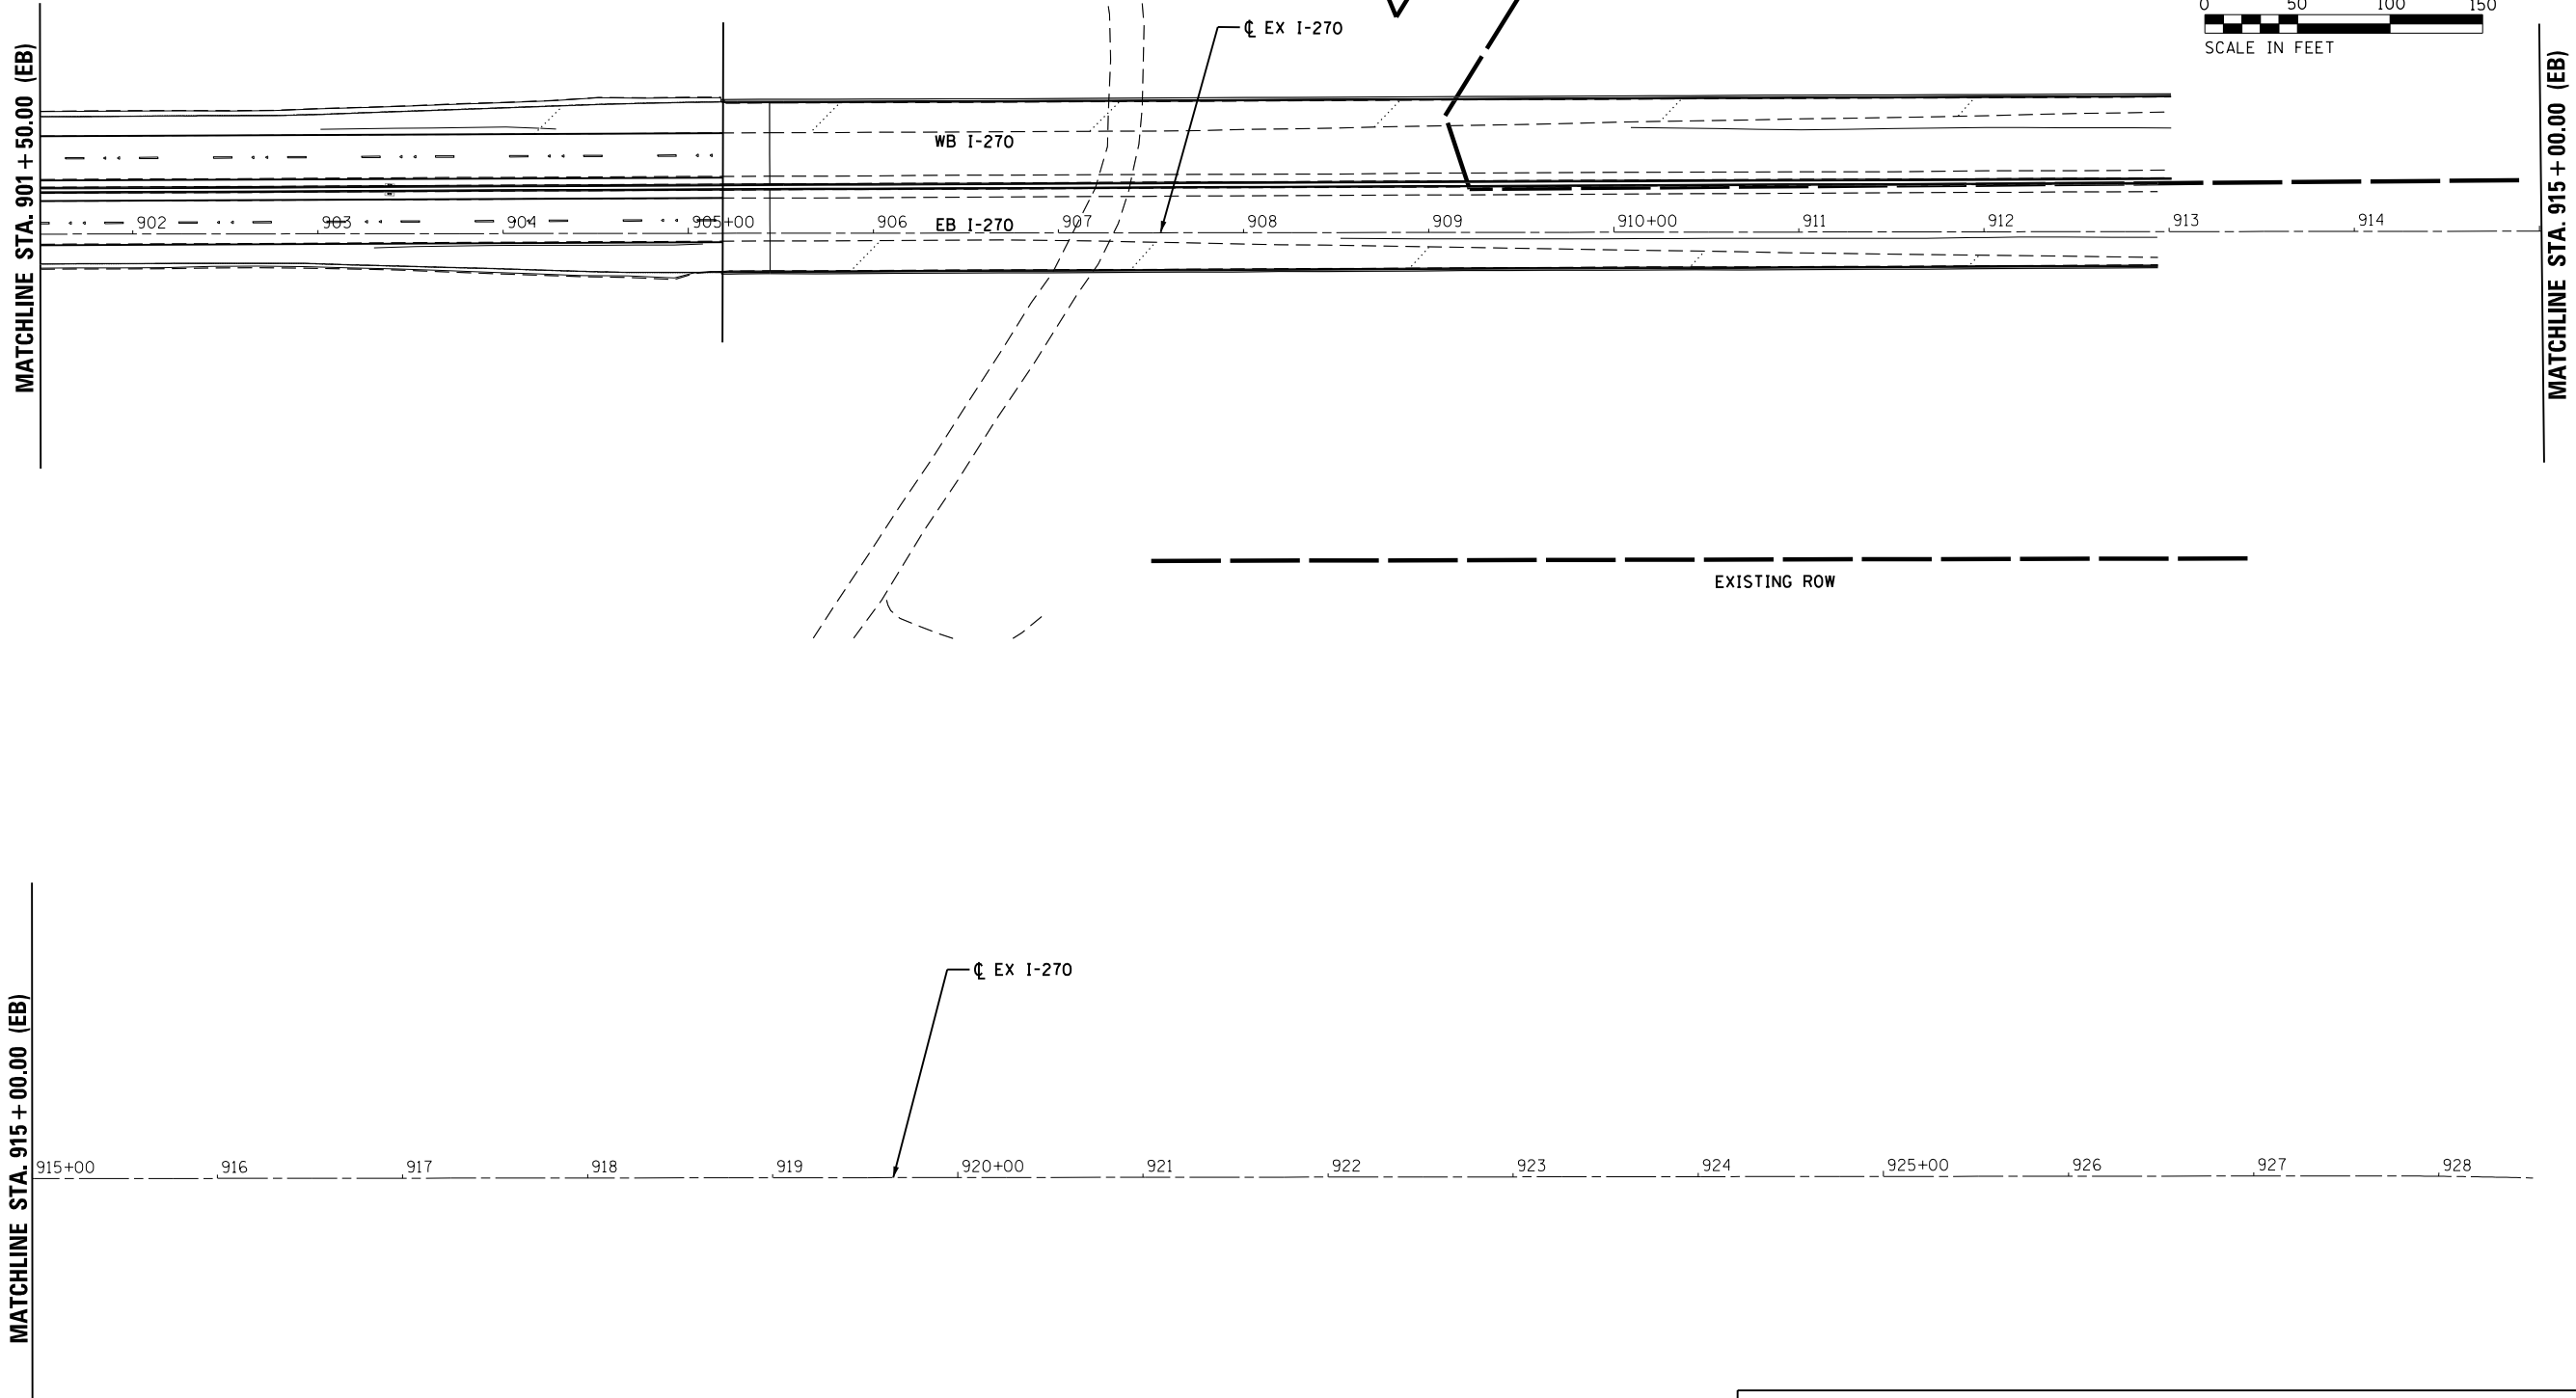

MAINTENANCE OF TRAFFIC LEGEND

	COMPLETED CONSTRUCTION		TYPE II BARRICADES OR DRUMS WITH BI-DIRECTIONAL STEADY BURN LIGHT AT 50' C-C (TYP.) 25' C-C IN CURVES AND RADII, AND 20' C-C IN TAPERS
	WORK ZONE		TYPE III BARRICADE
	TEMPORARY PAVEMENT		TEMPORARY CONCRETE BARRIER
	TEMPORARY PAVEMENT PLACED IN PREVIOUS STAGE		TEMPORARY SHEET PILING
	TRAFFIC FLOW		IMPACT ATTENUATOR TL-3

F.A.I. RTE.	SECTION	COUNTY	TOTAL SHEETS	SHEET NO.
270	60B-1	MADISON	75	74
JOB NO. P-98-001-15		CONTRACT NO. 76J90		
ILLINOIS FED. AID PROJECT				



USER NAME = 35361	DESIGNED - RO	REVISED -
	DRAWN - SO	REVISED -
PLOT SCALE = 100.0000' / in.	CHECKED - JB	REVISED -
PLOT DATE = 7/13/2020	DATE - 12/08/2017	REVISED -

STATE OF ILLINOIS
DEPARTMENT OF TRANSPORTATION


FAI 270 TRAFFIC CONTROL PLAN
ALTERNATIVE D-S3 PHASE 2C

SCALE: 1"=50' SHEET 9 OF 10 SHEETS STA. 901+50.00 TO STA.

PLAN	SURVEYED	DATE
NO.	BY	
NOTE BOOK		
NO.		
NO.		
NO.		

PROFILE	SURVEYED	DATE
NO.	BY	
NOTE BOOK		
NO.		
NO.		
NO.		

FILE NAME = p:\v\VAN40P\WIN70\lparsons.com\Illinois State Documents\I-270 Phase 1\40 - Design\CAD\W01\Sheets\0376\98-sht-mot_LDS3-Ph2C-10.dgn

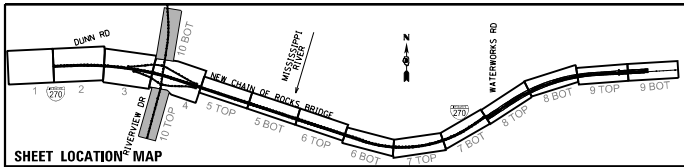

MAINTENANCE OF TRAFFIC LEGEND

COMPLETED CONSTRUCTION

WORK ZONE

TEMPORARY PAVEMENT

TEMPORARY PAVEMENT PLACED IN PREVIOUS STAGE

TRAFFIC FLOW



TYPE II BARRICADES OR DRUMS WITH BI-DIRECTIONAL STEADY BURN LIGHT AT 50' C-C (TYP.) 25' C-C IN CURVES AND RADII, AND 20' C-C IN TAPERS

TYPE III BARRICADE

TEMPORARY CONCRETE BARRIER

TEMPORARY SHEET PILING

IMPACT ATTENUATOR TL-3

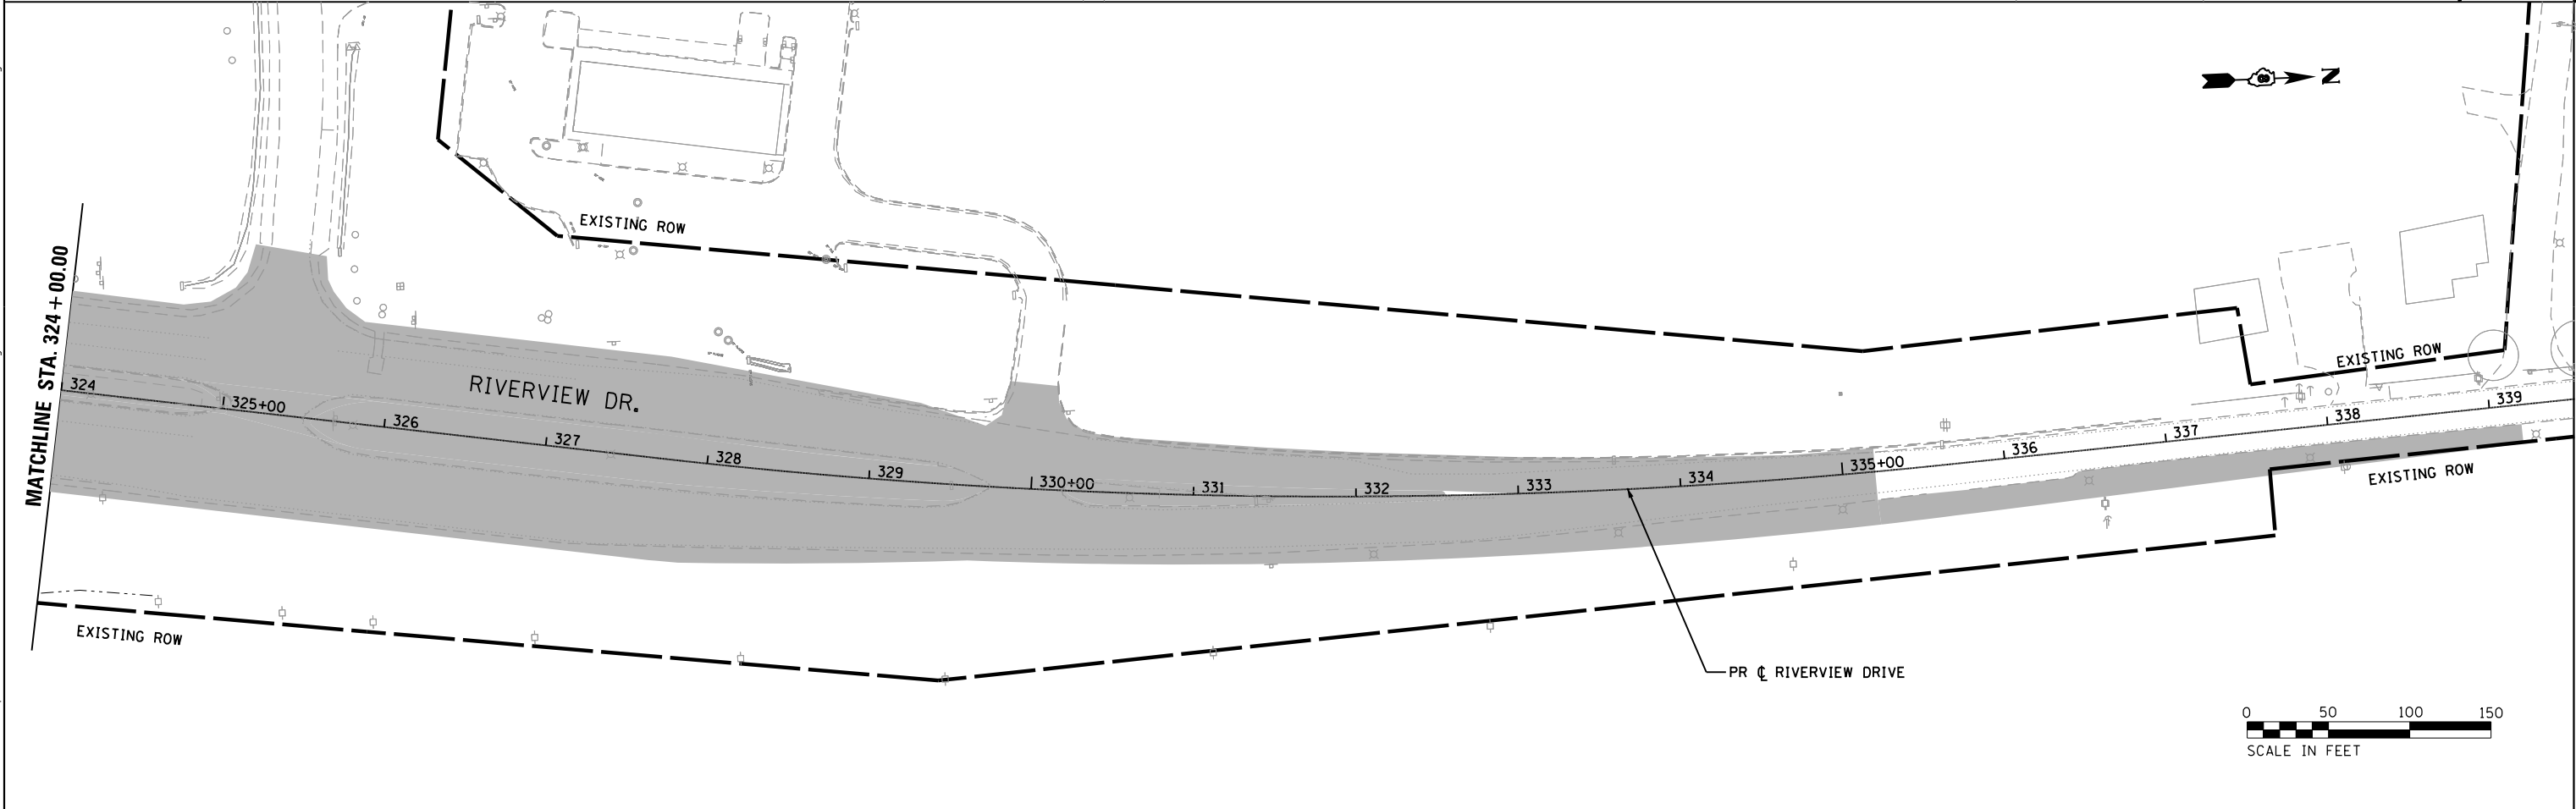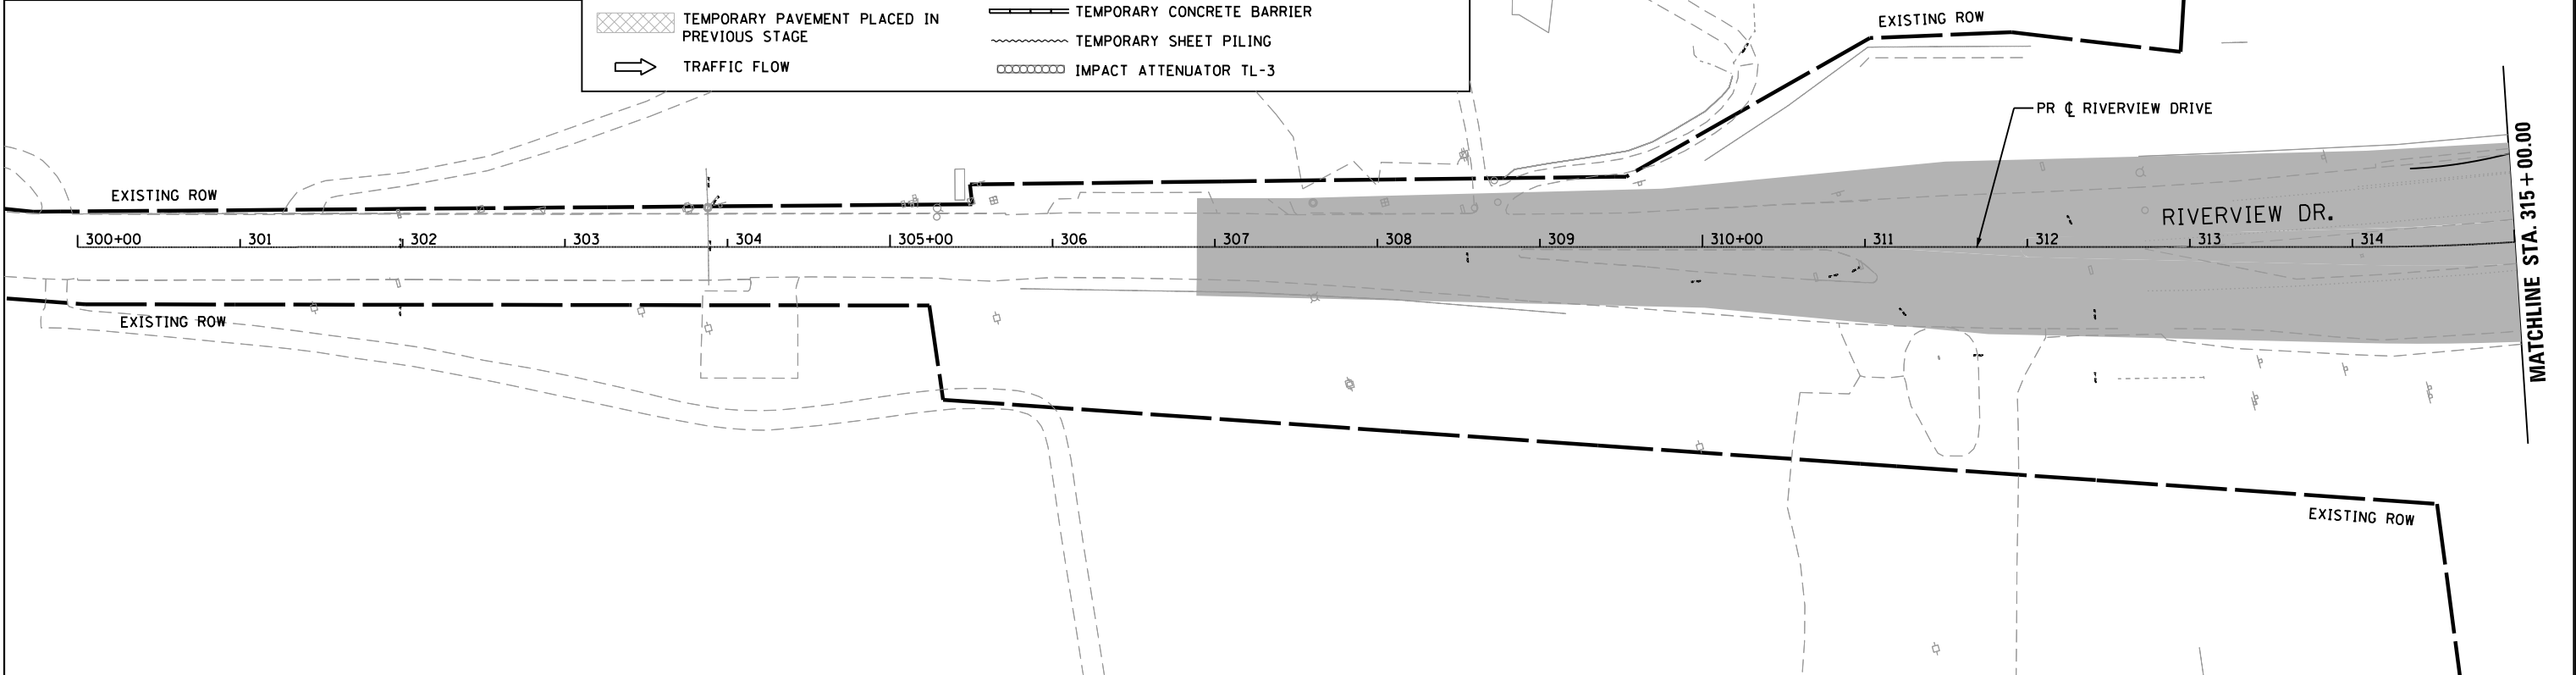

USER NAME = 35361	DESIGNED RO	REVISED -
	DRAWN SO	REVISED
PLOT SCALE = 100.0000' / in.	CHECKED JB	REVISED
PLOT DATE = 7/1/2020	DATE 12/08/2017	REVISED

STATE OF ILLINOIS
DEPARTMENT OF TRANSPORTATION

FAI 270 TRAFFIC CONTROL PLAN
ALTERNATIVE D-S3 PHASE 2C

SCALE: 1"=50' SHEET 10 OF 10 SHEETS STA. TO STA.

F.A.I. RTE.	SECTION	COUNTY	TOTAL SHEETS	SHEET NO.
270	60B-1	MADISON	75	75
JOB NO. P-98-001-15		CONTRACT NO. 76J90		
ILLINOIS		FED. AID PROJECT		