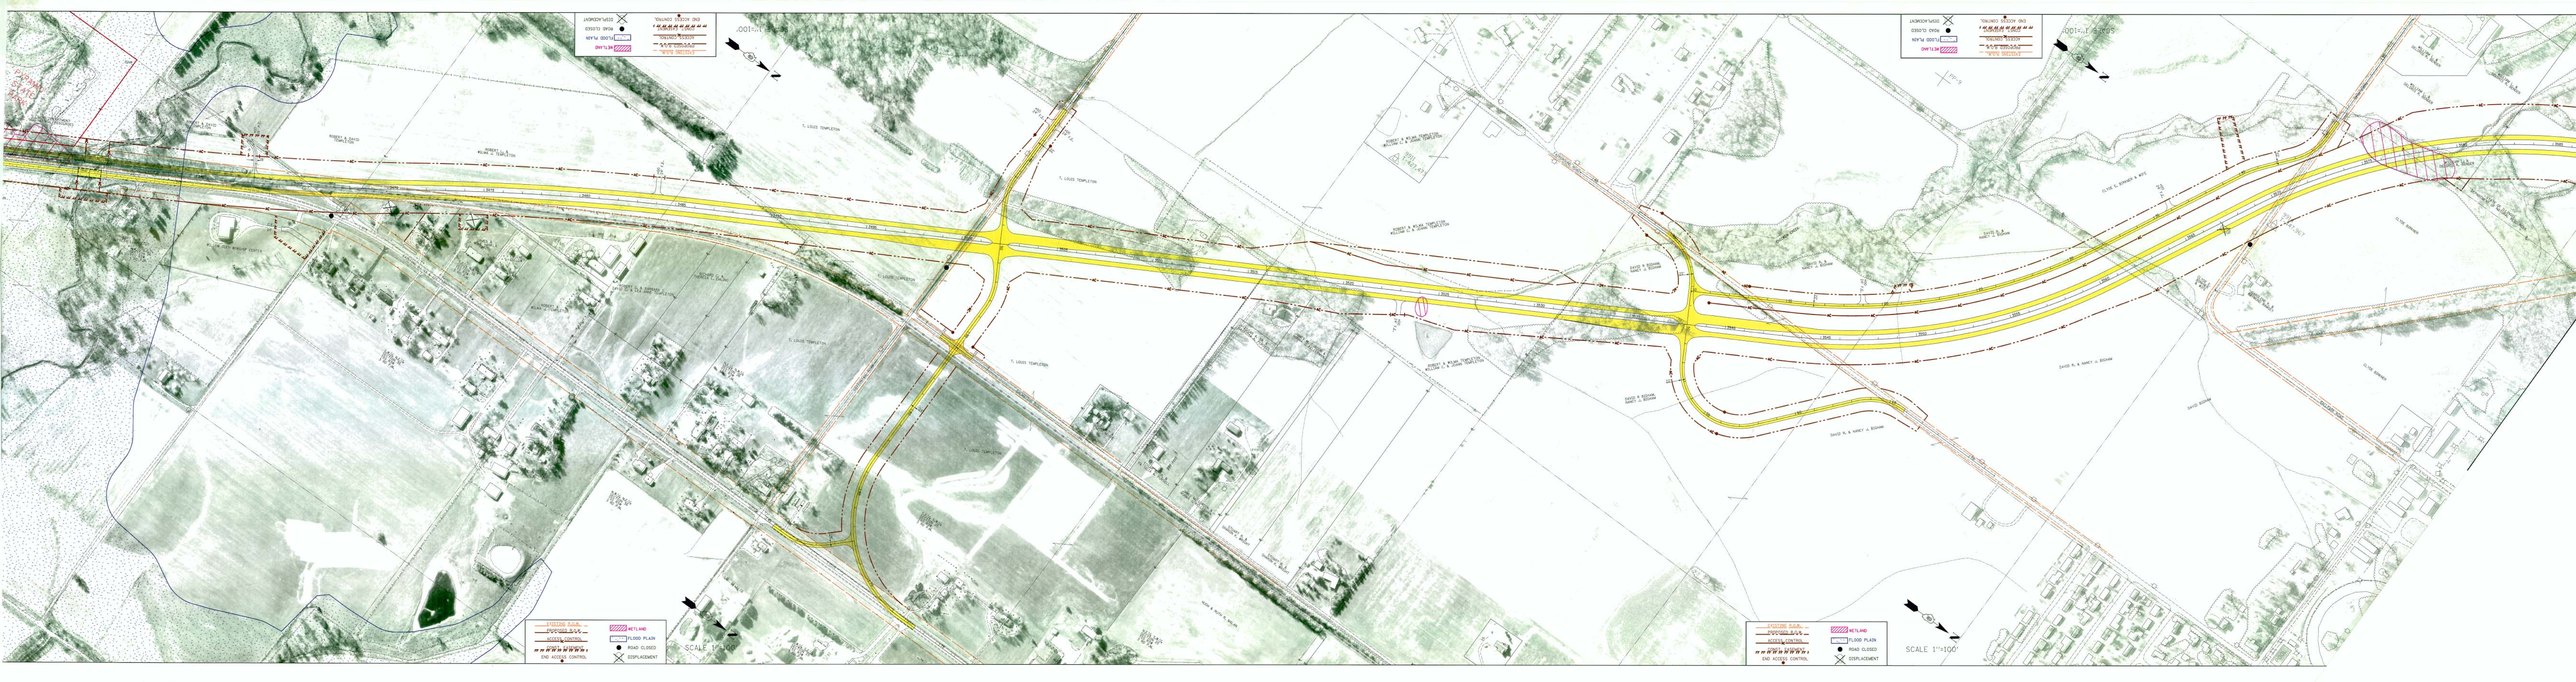
EXISTING R.O.W.
PROPOSED R.O.W.
ACCESS CONTROL
END ACCESS CONTROL
WETLAND
FLOOD PLAIN
ROAD CLOSED
DISPLACEMENT
SCALE 1"=100'
SCALE 1"=100'
SCALE 1"=100'
SCALE 1"=100'