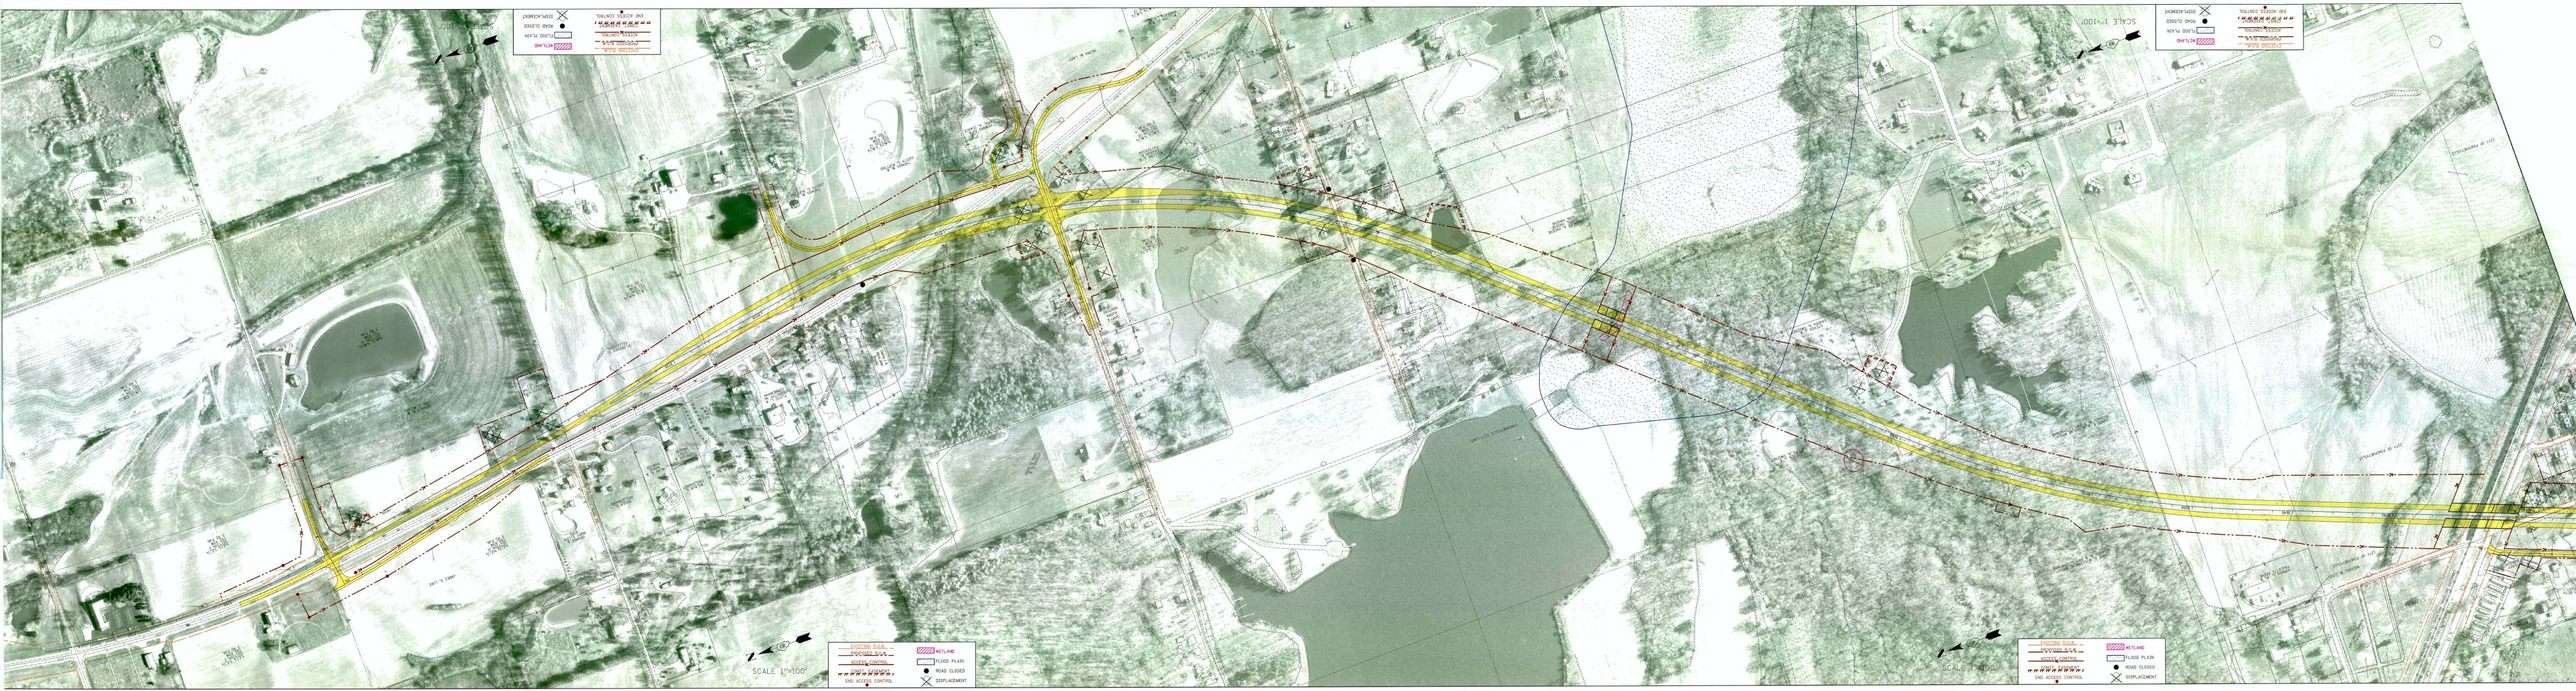
EXISTING RAIL
PROPOSED RAIL
ACCESS CONTROL
END ACCESS CONTROL
WETLAND
FLOOD PLAIN
ROAD CLOSED
DISPLACEMENT
SCALE 1"=100'