"MONUMENT RECORD"

LAND SURVEY MONUMENTS SITUATED IN
SECTION 5 TWP 14 N
RANGE 2E , 3rd. P.M.
MACON COUNTY, IL.

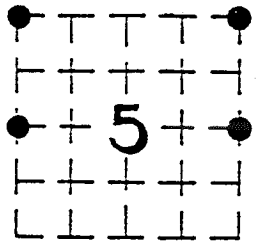

1406625

State of Illinois
Macon County ss
That This Instrument Was Filed For
Record At _____

I Hereby Certify

MAR - 8 1995

Recorded in Book _____ Page _____
Edwin J. Tangney Jr.
Fee _____ Recorder

SPACE RESERVED FOR RECORDING OFFICER

RECOVERY TIE DRAWING

(SHOW MONUMENT DESCRIPTION, ACCESSORIES & KNOWN HISTORY AT EACH RECORD CORNER WITH TIES.)

3034 W 1/4 COR. SEC. 5, T. 14N., R. 2 E., 3rd. P.M. REBAR WITH YELLOW CAP BURIED 100 mm BELOW OIL & CHIP ROAD.

3035 E 1/4 COR. SEC. 5, T. 14 N., R. 2 E., 3rd. P.M. #15 ROD BURIED 200mm BELOW SURFACE OIL & CHIP RD.

3038 N. E. COR. SEC. 5, T. 14 N., R. 2 E., 3rd. P.M. R.R. SPIKE BURIED 90 mm BELOW OIL & CHIP RD.

3037 N. W. COR. SEC. 5, T. 14 N., R. 2 E., 3rd. P.M.

RICHARD L WAVERING
2217
PROFESSIONAL LAND SURVEYOR
STATE OF ILLINOIS
DECATUR, ILLINOIS

(SEAL)

I, RICHARD L. WAVERING, HEREBY CERTIFY THAT THIS DOCUMENT WAS PREPARED UNDER MY DIRECTION IN ACCORDANCE WITH THE LAND SURVEY MONUMENT ACT CHAPTER 765 ILCS 220.

Richard L Wavering 3/2/95
ILL. PLS NO. 2217 DATE

ROUTE FAP 322
SECTION 46R & 47R
JOB NO. R-95-030-93

LA 2353A (Rev. 04/11)
(Replaces LA 1046B)

SHEET 1 OF 3

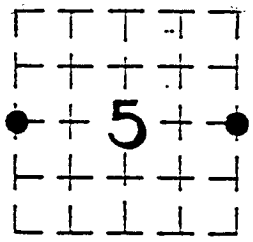

"MONUMENT RECORD"

SECTION 5 TWP 14 N
RANGE 2 E , 3rd. P.M.
MACON COUNTY, IL.

NORTH (NOT TO SCALE)

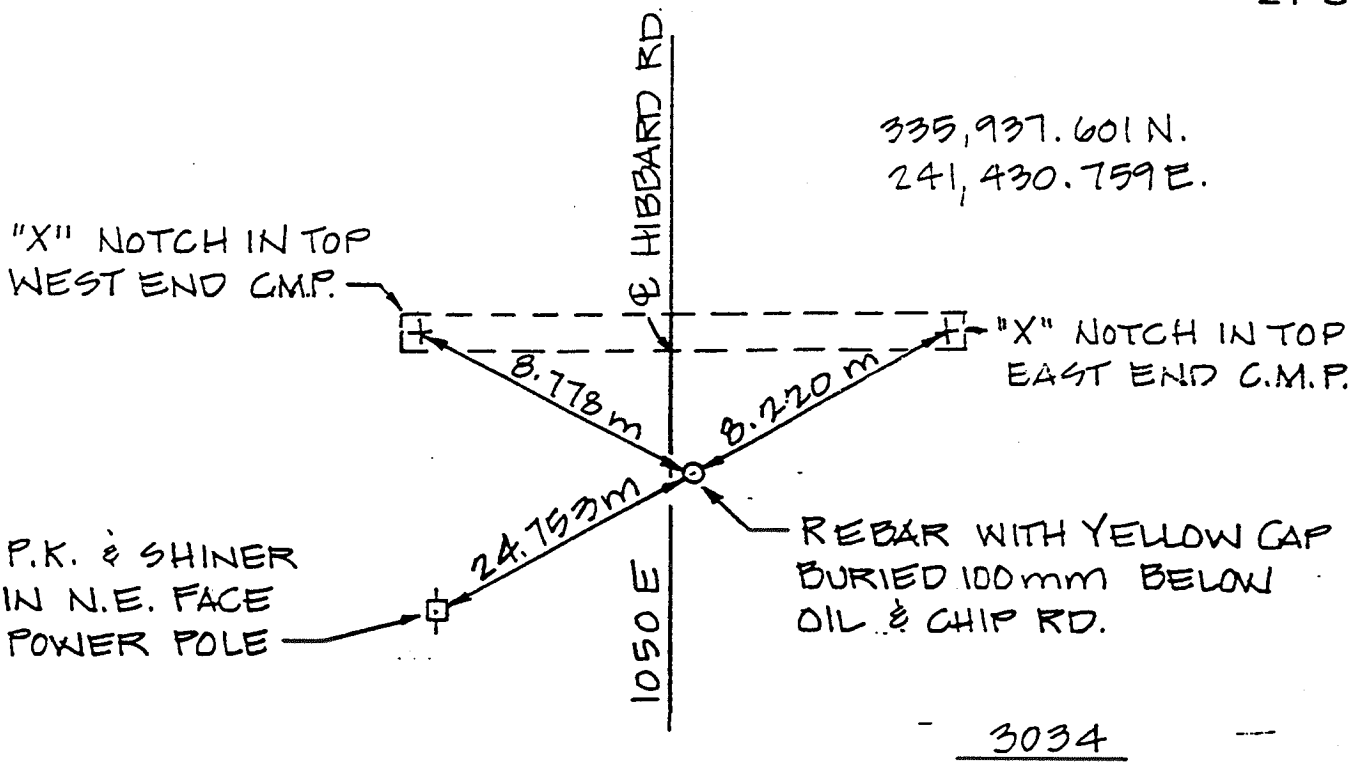

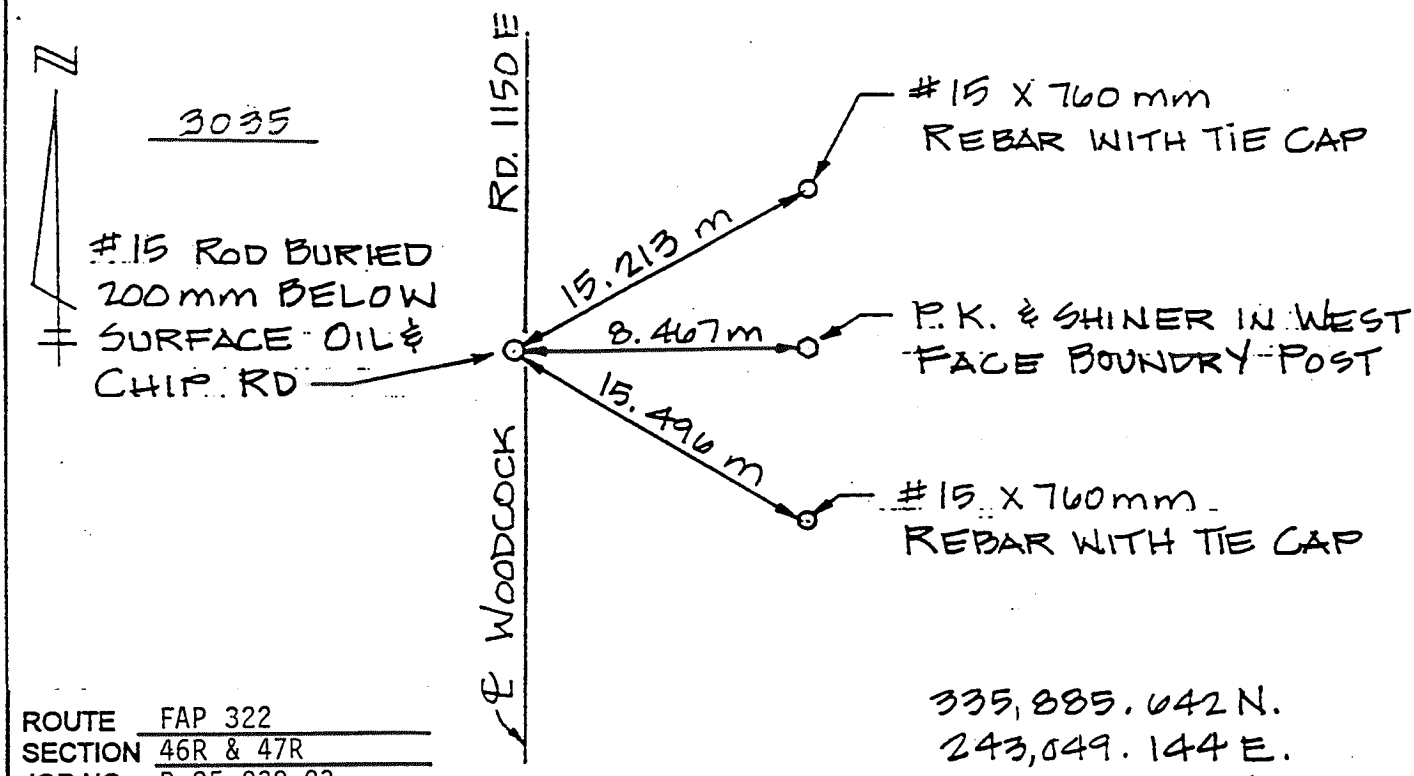

ROUTE FAP 322
SECTION 46R & 47R
JOB NO. R-95-030-93

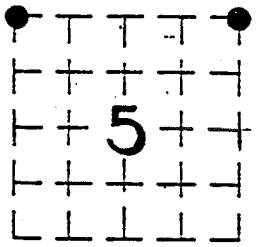

"MONUMENT RECORD"

SECTION 5 TWP 14 N
RANGE 2 E , 3rd. P.M.
MACON COUNTY, IL.

NORTH (NOT TO SCALE)

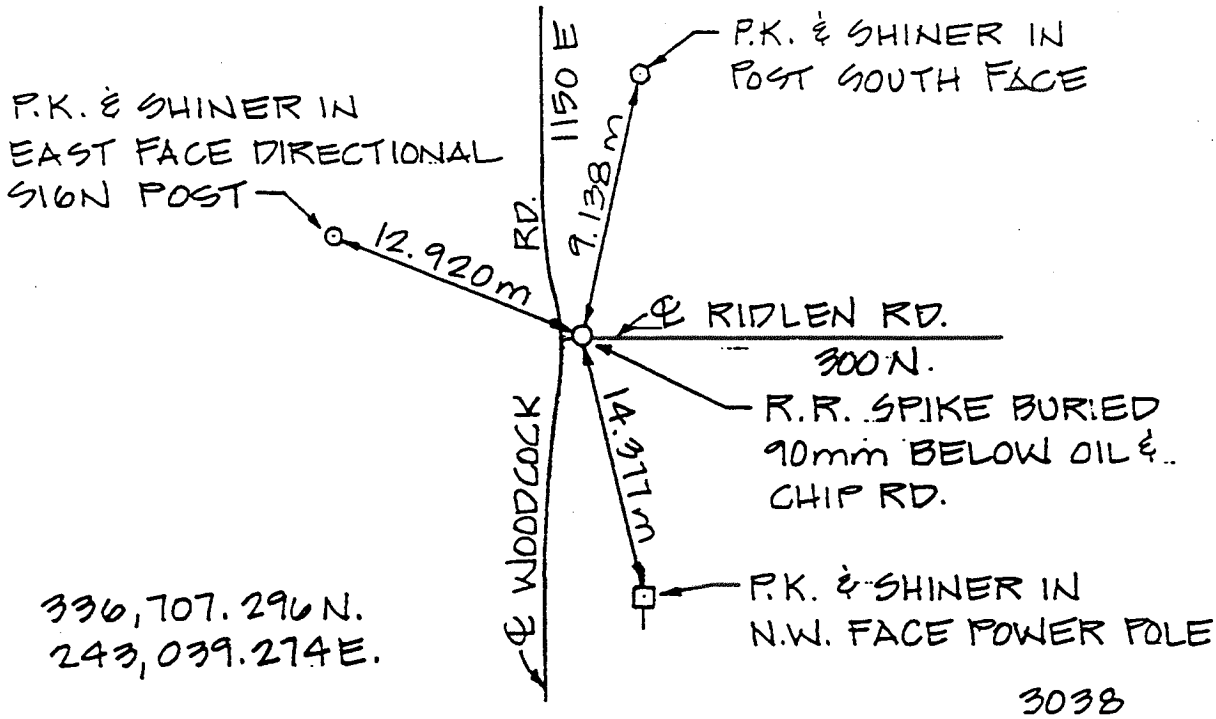

3038

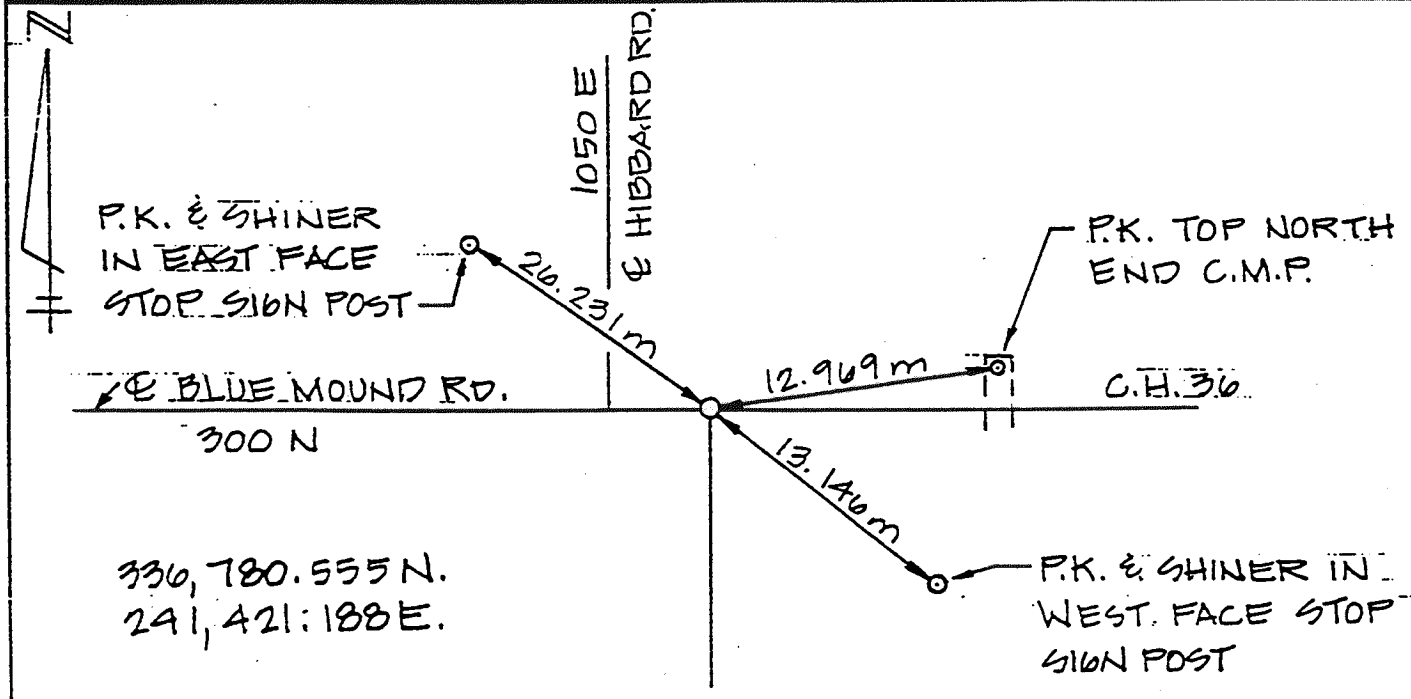

ROUTE FAP 322
SECTION 46R & 47R
JOB NO. R-95-030-93

3037