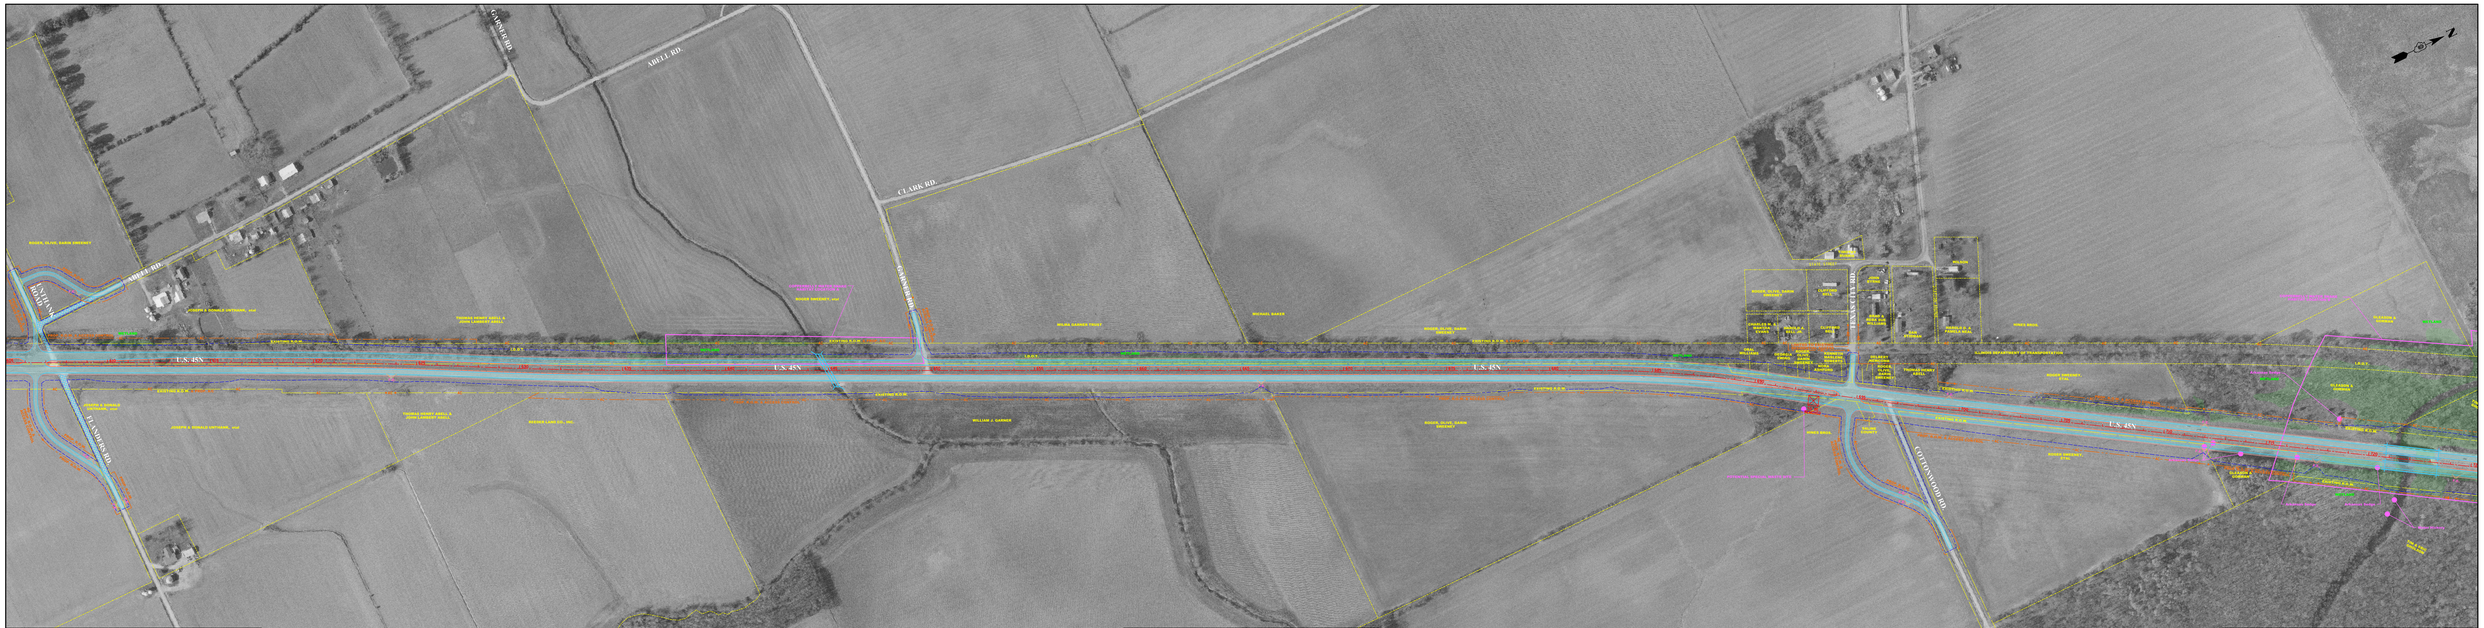

Legend

- Prop. Centerline US 45
- East Property Line
- Existing R.O.W. Line
- Existing R.O.W.
- Prop. R.O.W.
- Prop. R.O.W. Line
- Prop. R.O.W. Line
- Prop. R.O.W. Line
- Edge Of Driving Lane
- Edge Of Shoulder
- Disturbed Limits

ALTERNATE 5A

SHT. 4

Illinois Department of Transportation

U.S. 45 EXPANSION

FROM JUST NORTH OF IL 142 TO IL 141

GEOTECH

GEOTECHNICAL & CENTRAL DIV.

SCALE: 1"=100'

PRELIMINARY

Legend

- Prop. Centerline US 45
- East Property Line
- Existing R.O.W. Line
- Existing R.O.W.
- Prop. R.O.W.
- Prop. R.O.W. Line
- Prop. R.O.W. Line
- Prop. R.O.W. Line
- Edge Of Driving Lane
- Edge Of Shoulder
- Disturbed Limits

ALTERNATE 5A

SHT. 4

Illinois Department of Transportation

U.S. 45 EXPANSION

FROM JUST NORTH OF IL 142 TO IL 141

GEOTECH

GEOTECHNICAL & CENTRAL DIV.

SCALE: 1"=100'

PRELIMINARY

Legend

- Prop. Centerline US 45
- East Property Line
- Existing R.O.W. Line
- Existing R.O.W.
- Prop. R.O.W.
- Prop. R.O.W. Line
- Prop. R.O.W. Line
- Prop. R.O.W. Line
- Edge Of Driving Lane
- Edge Of Shoulder
- Disturbed Limits

ALTERNATE 5A

SHT. 4

Illinois Department of Transportation

U.S. 45 EXPANSION

FROM JUST NORTH OF IL 142 TO IL 141

GEOTECH

GEOTECHNICAL & CENTRAL DIV.

SCALE: 1"=100'