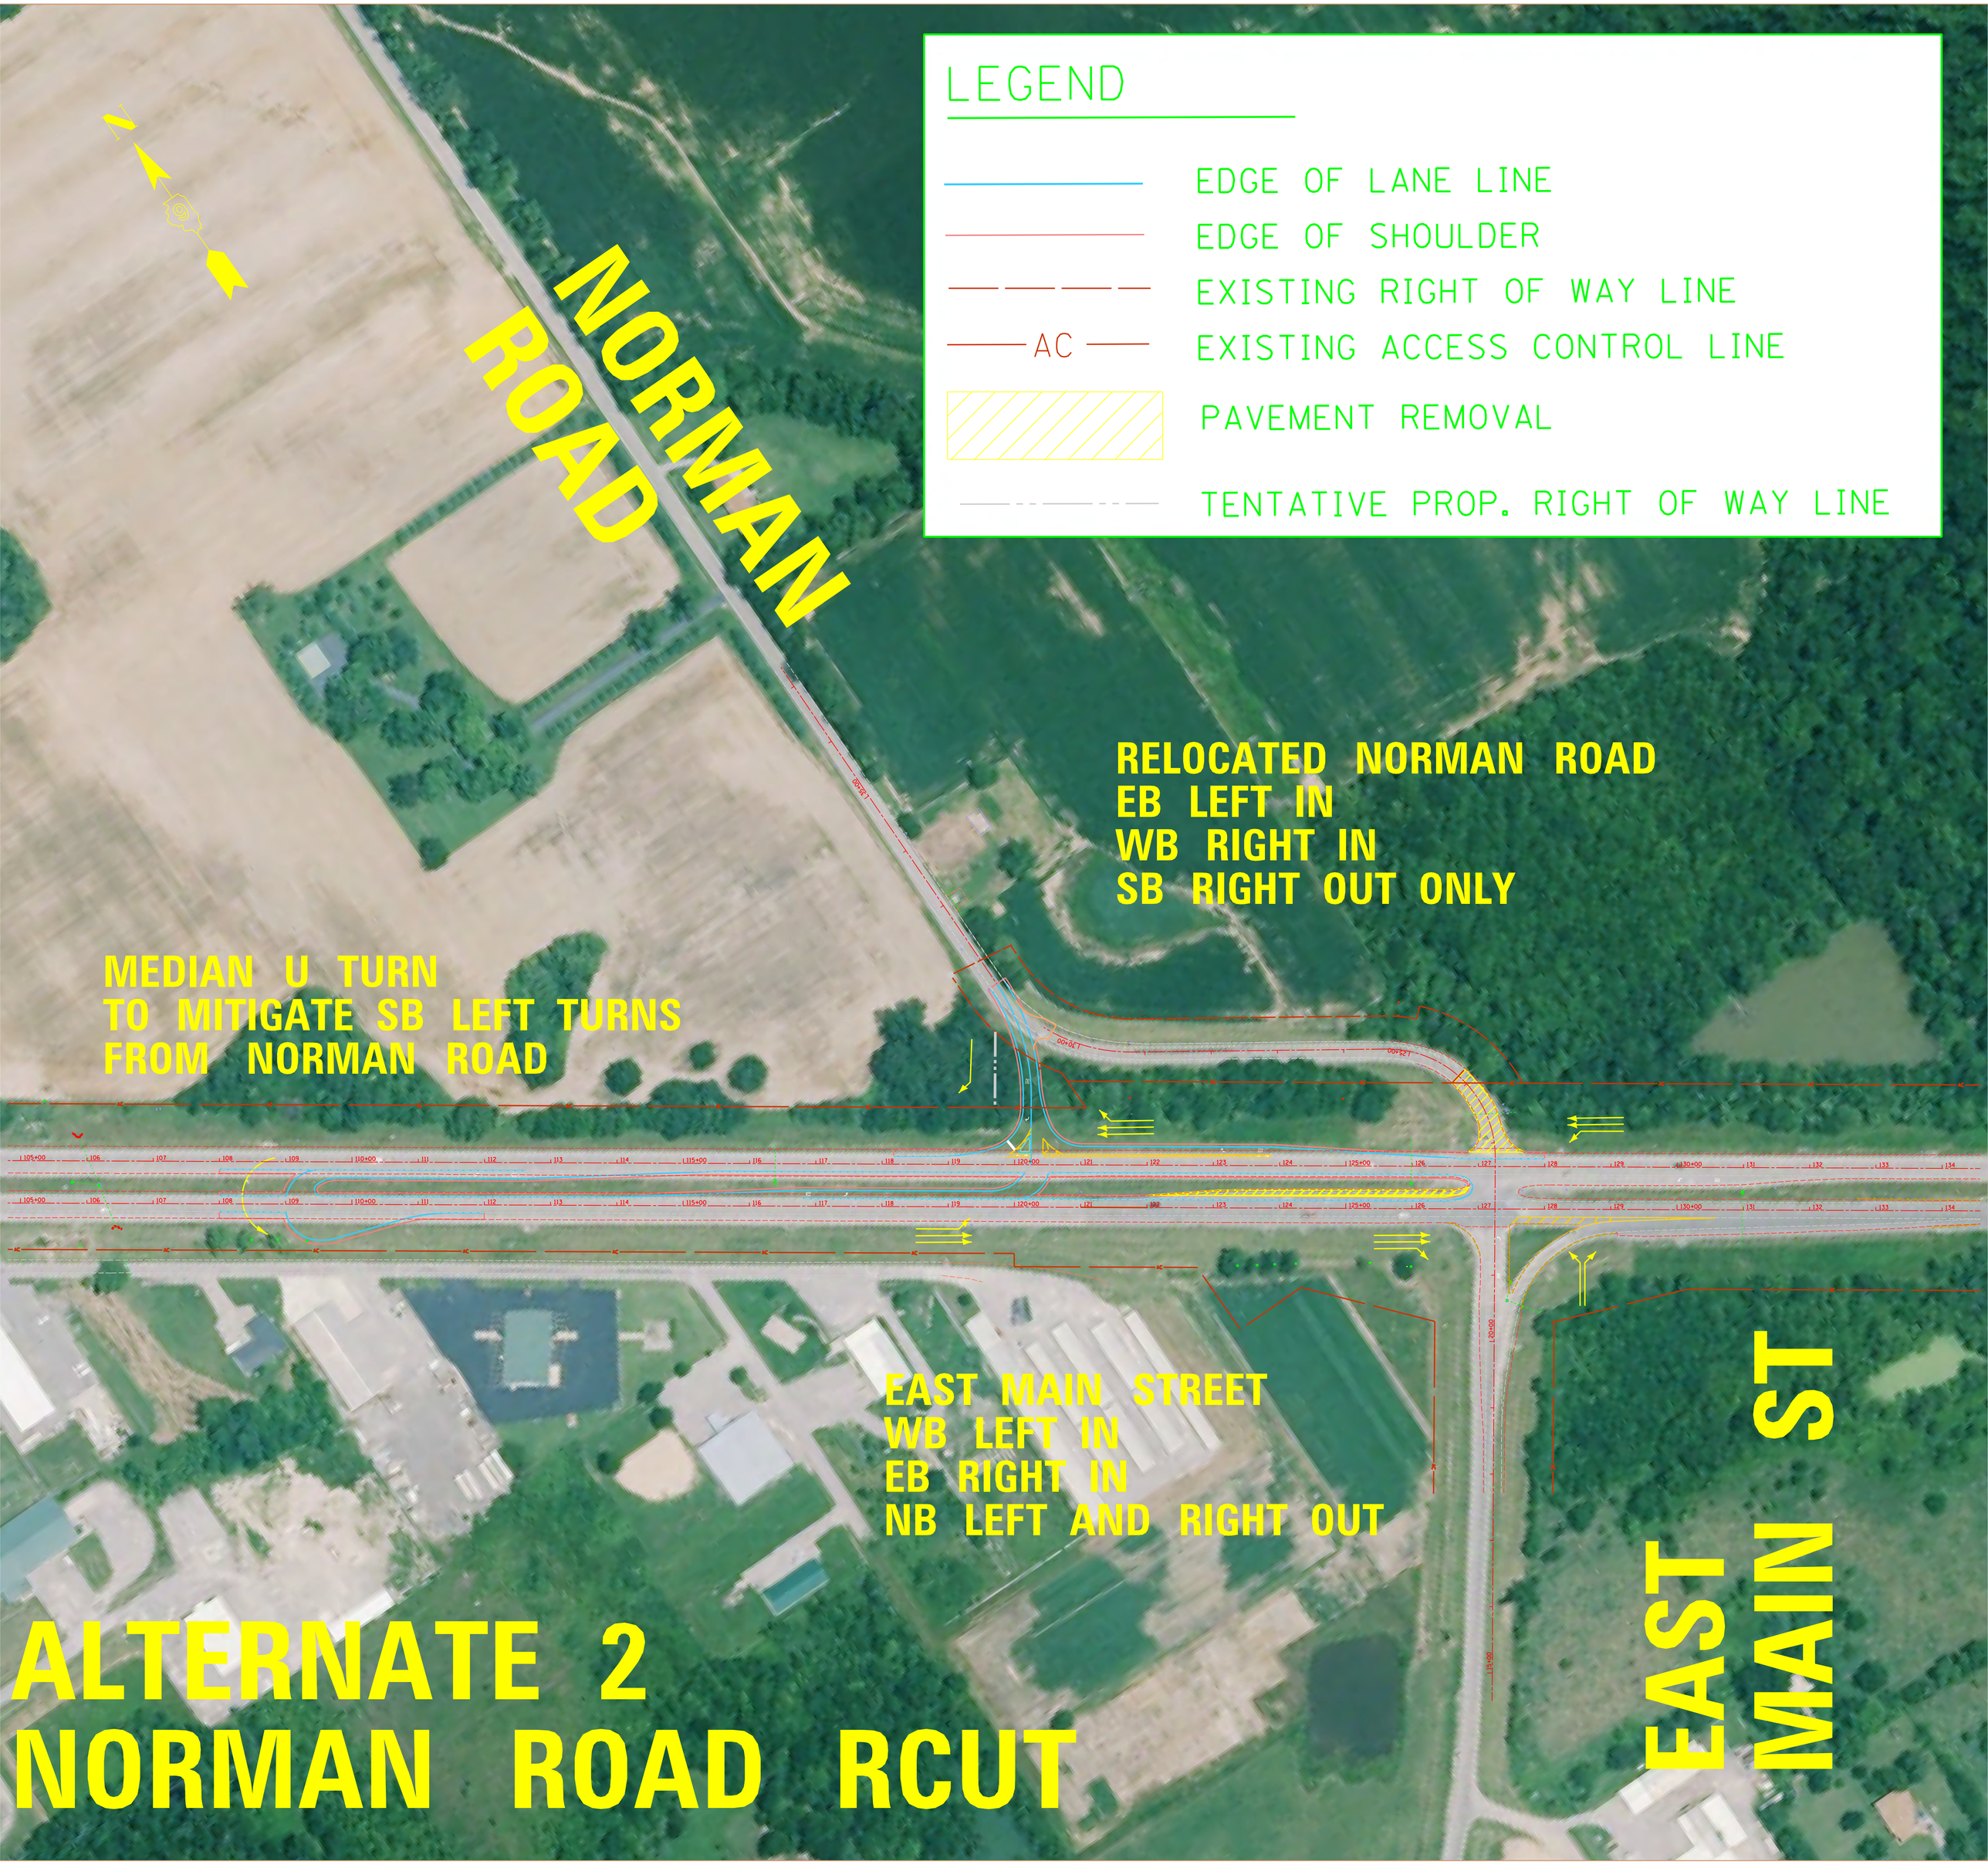
LEGEND
EDGE OF LANE LINE
EDGE OF SHOULDER
EXISTING RIGHT OF WAY LINE
AC
EXISTING ACCESS CONTROL LINE
PAVEMENT REMOVAL
TENTATIVE PROP. RIGHT OF WAY LINE
NORMAN ROAD
RELOCATED NORMAN ROAD
EB LEFT IN
WB RIGHT IN
SB RIGHT OUT ONLY
MEDIAN U TURN
TO MITIGATE SB LEFT TURNS
FROM NORMAN ROAD
EAST MAIN STREET
WB LEFT IN
EB RIGHT IN
NB LEFT AND RIGHT OUT
EAST MAIN ST
ALTERNATE 2
NORMAN ROAD RCUT