RCUT Intersection
Illinois 13
and
Norman Rd. and Moeller Rd.

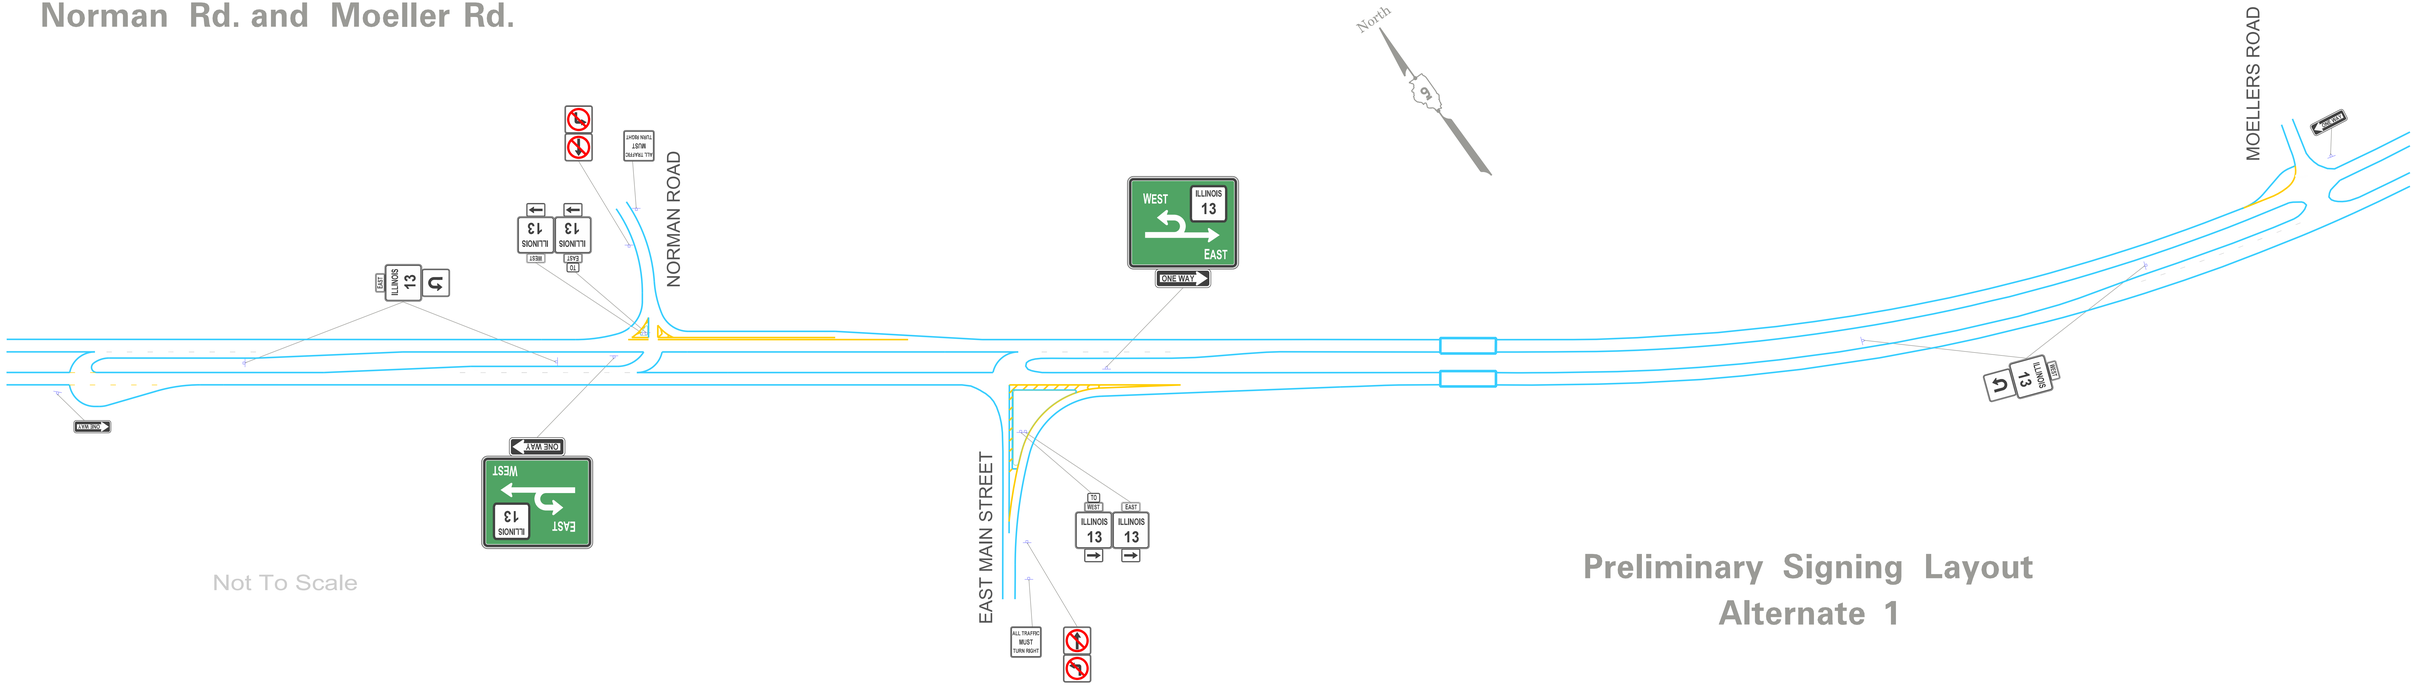

Not To Scale

Preliminary Signing Layout
Alternate 1