RCUT Intersection
Illinois 13
and
Norman Rd.

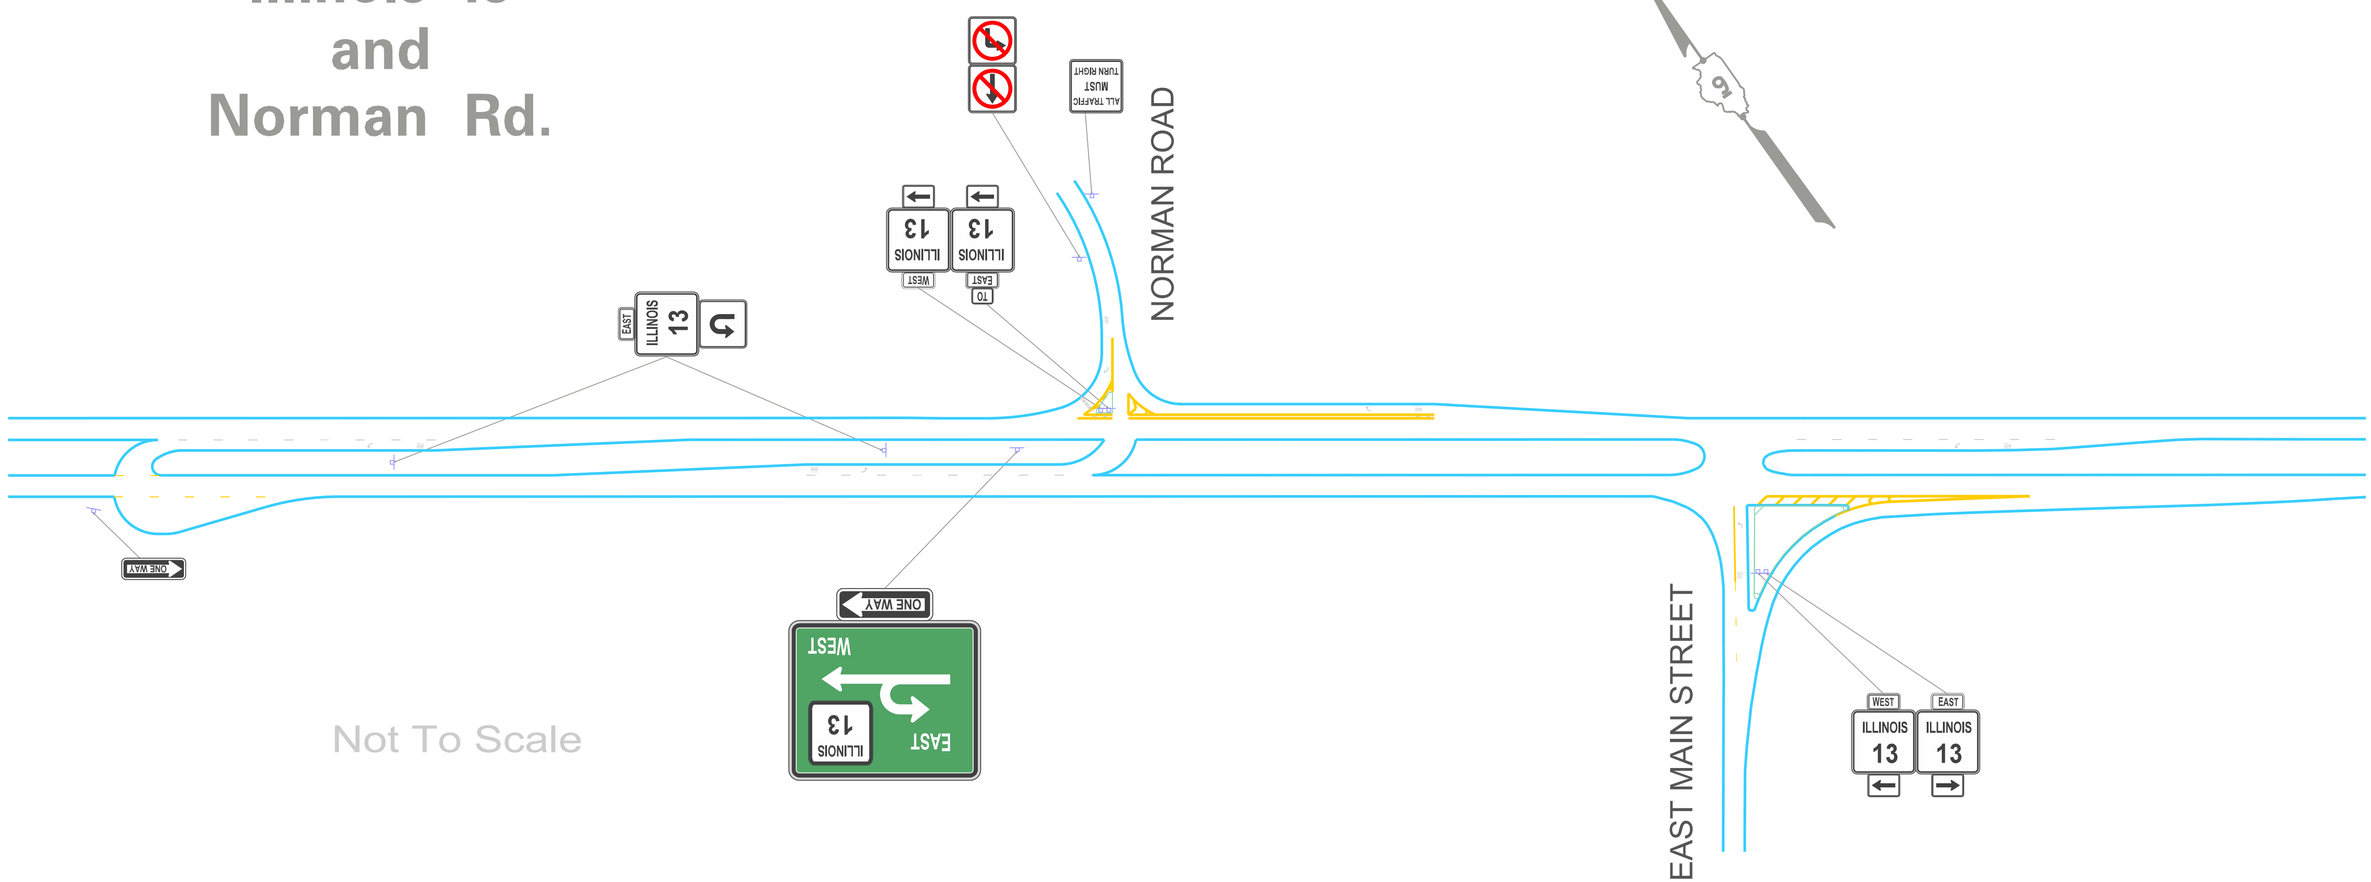

Preliminary Signing Layout
Alternate 2