Kaskaskia Engineering Group, LLC
208 East Main Street, Suite 100
Belleville, Illinois 62220
618.233.5877 phone
618.233.5977 fax
www.kaskaskiaeng.com

- Existing ROW
- Proposed ROW
- Temporary Easement
- Business Relocations
- Residential Relocations
- Common Noise Environment
- Noise Receptor
- EJ Tract
- Police Department
- Fire Department
- Community Facility
- Place of Worship
- Cemetery
- School
- Municipality Boundary
- Stream
- Trail
- Wetlands
- Parcel Boundary
- Liberty Prairie
- Flood Zone A
- Flood Zone AE
- INAI Sites
- Lakes and Ponds
- Park
- Park, LAWCON
- Park, OSLAD
- Farm Parcel
- Watershed

N

0 250 500 1,000 Feet

# ENVIRONMENTAL INVENTORY MAP

## IL Route 83/137
## Lake County, Illinois

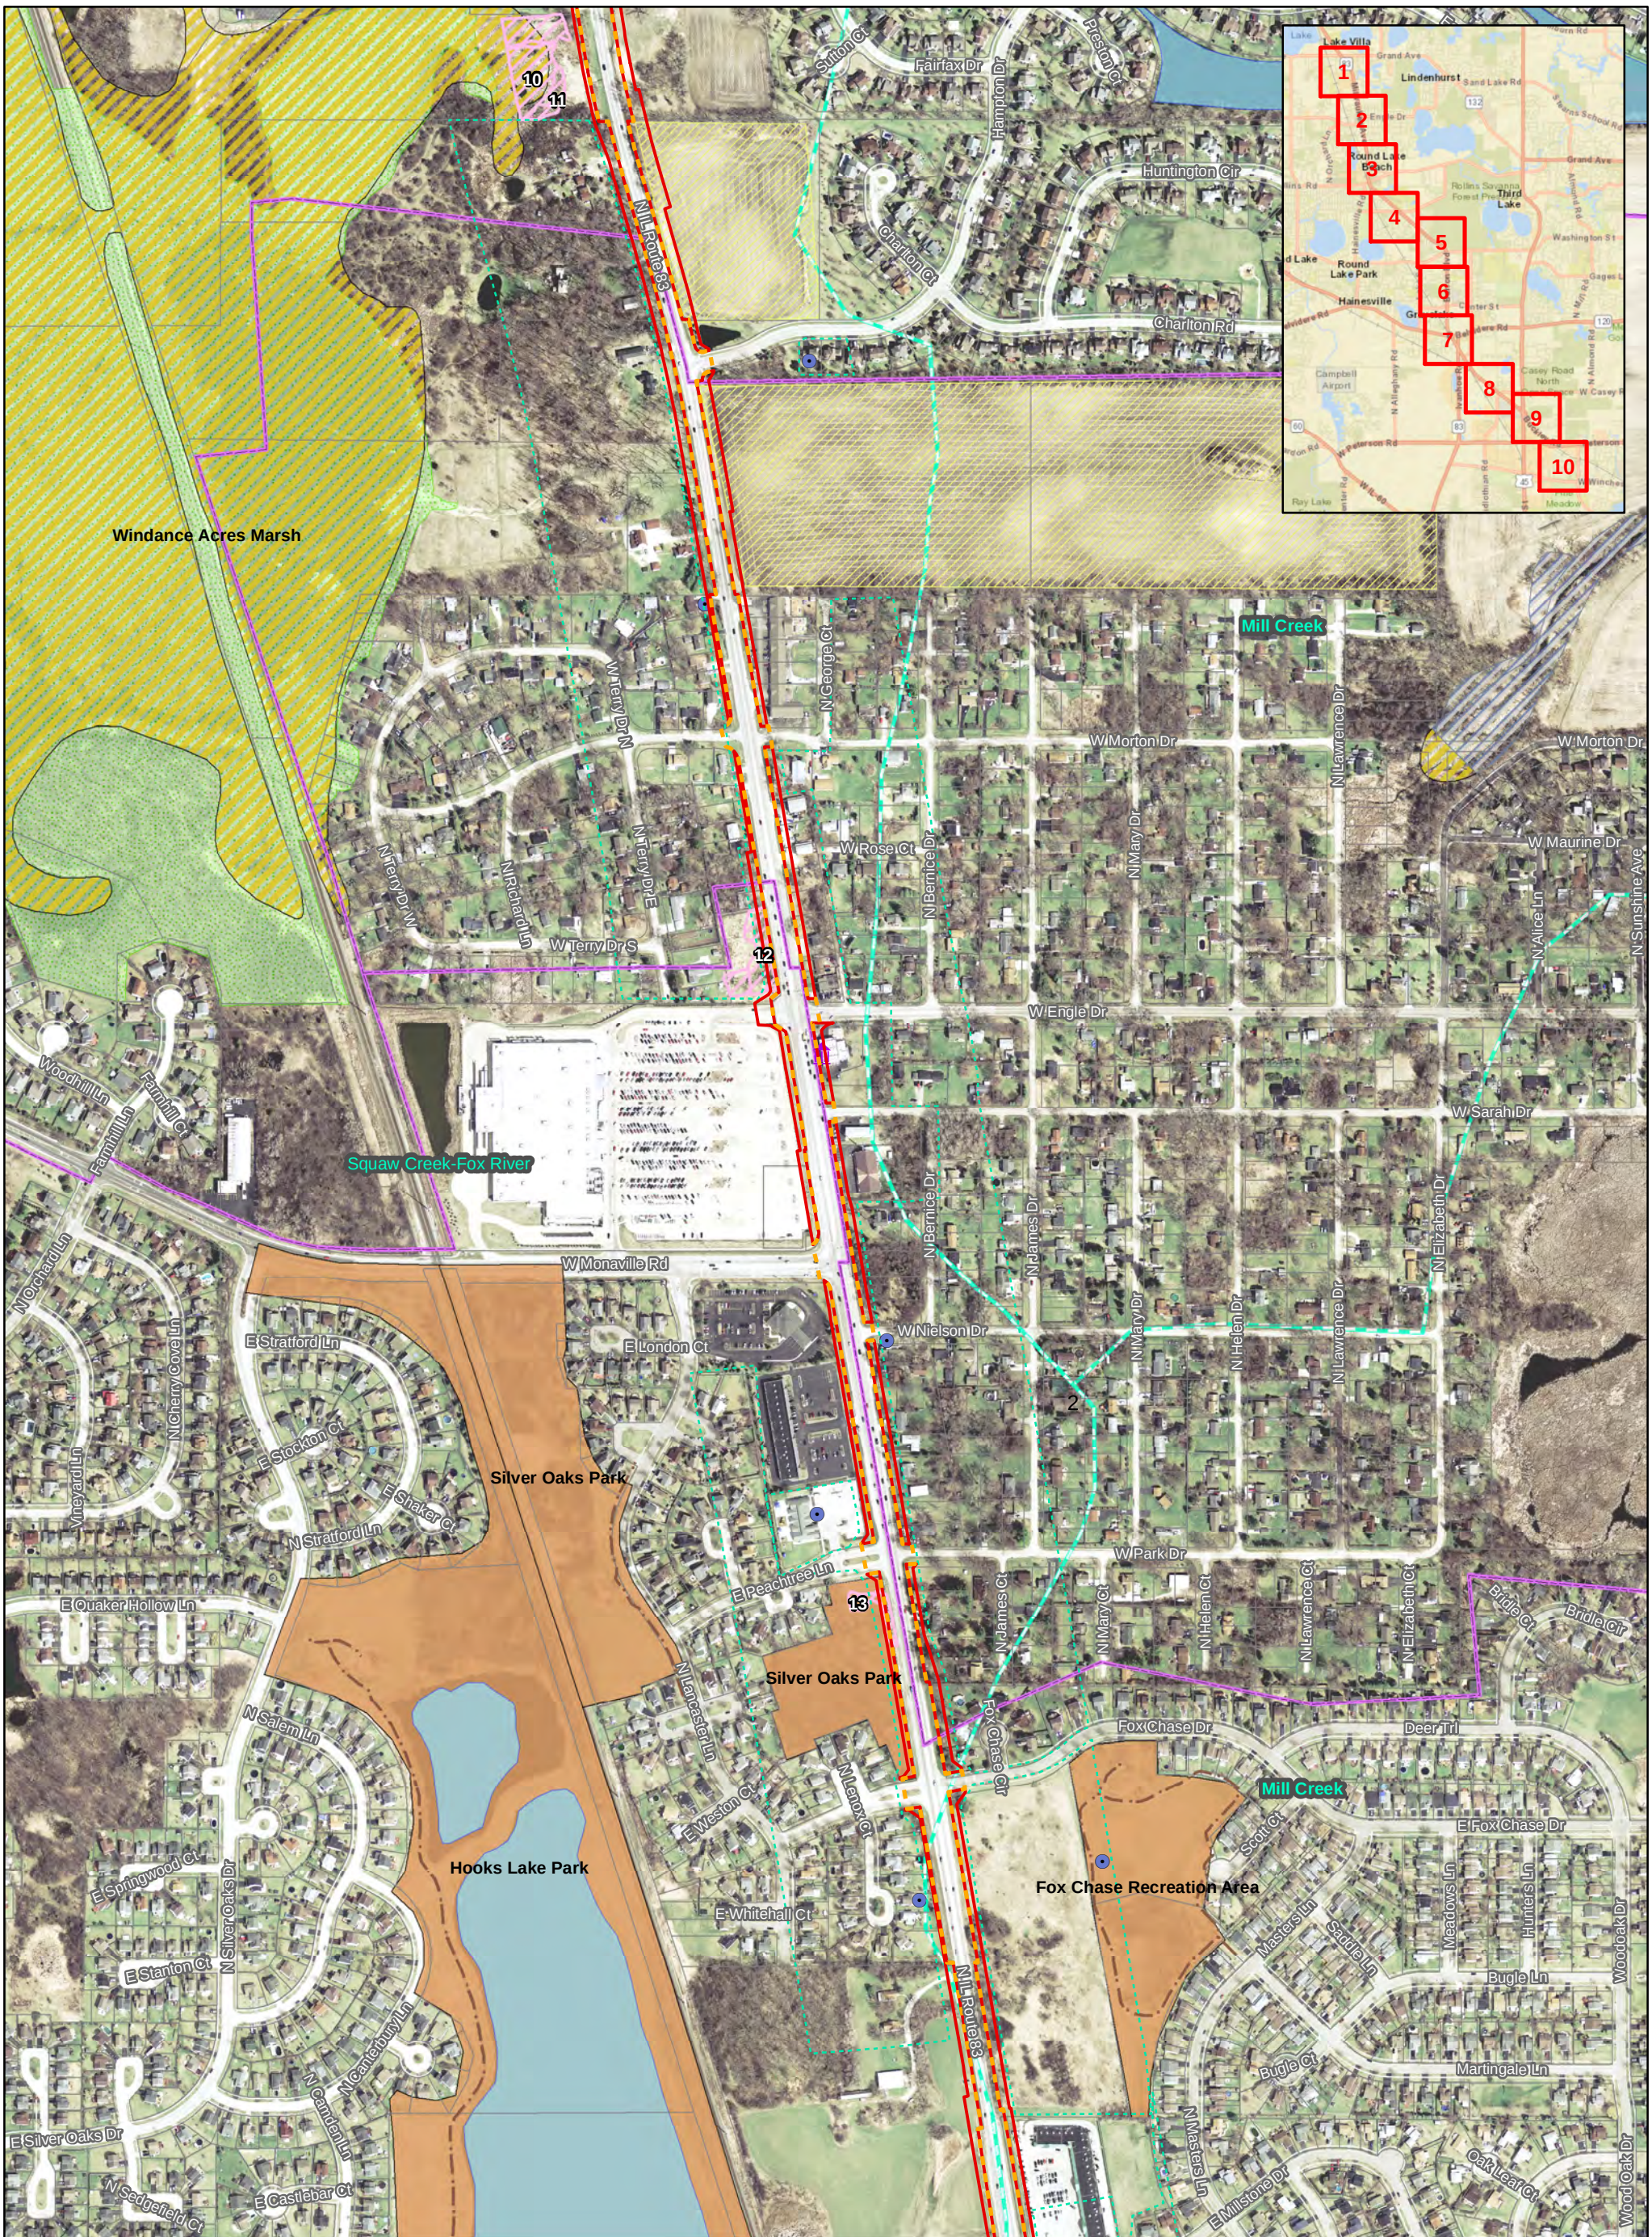





Kaskaskia Engineering Group, LLC
206 East Main Street, Suite 100
Belleville, Illinois 62220
618.233.5877 phone
618.233.5977 fax
www.kaskaskiaeng.com

- Existing ROW
- Proposed ROW
- Temporary Easement
- Business Relocations
- Residential Relocations
- Common Noise Environment
- Noise Receptor
- EJ Tract
- Police Department
- Fire Department
- Community Facility
- Place of Worship
- Cemetery
- School
- Municipality Boundary
- Stream
- Trail
- Wetlands
- Parcel Boundary
- Liberty Prairie
- Flood Zone A
- Flood Zone AE
- INAI Sites
- Lakes and Ponds
- Park
- Park, LAWCON
- Park, OSLAD
- Farm Parcel
- Watershed

0 250 500 1,000 Feet

N

# ENVIRONMENTAL INVENTORY MAP

IL Route 83/137
Lake County, Illinois

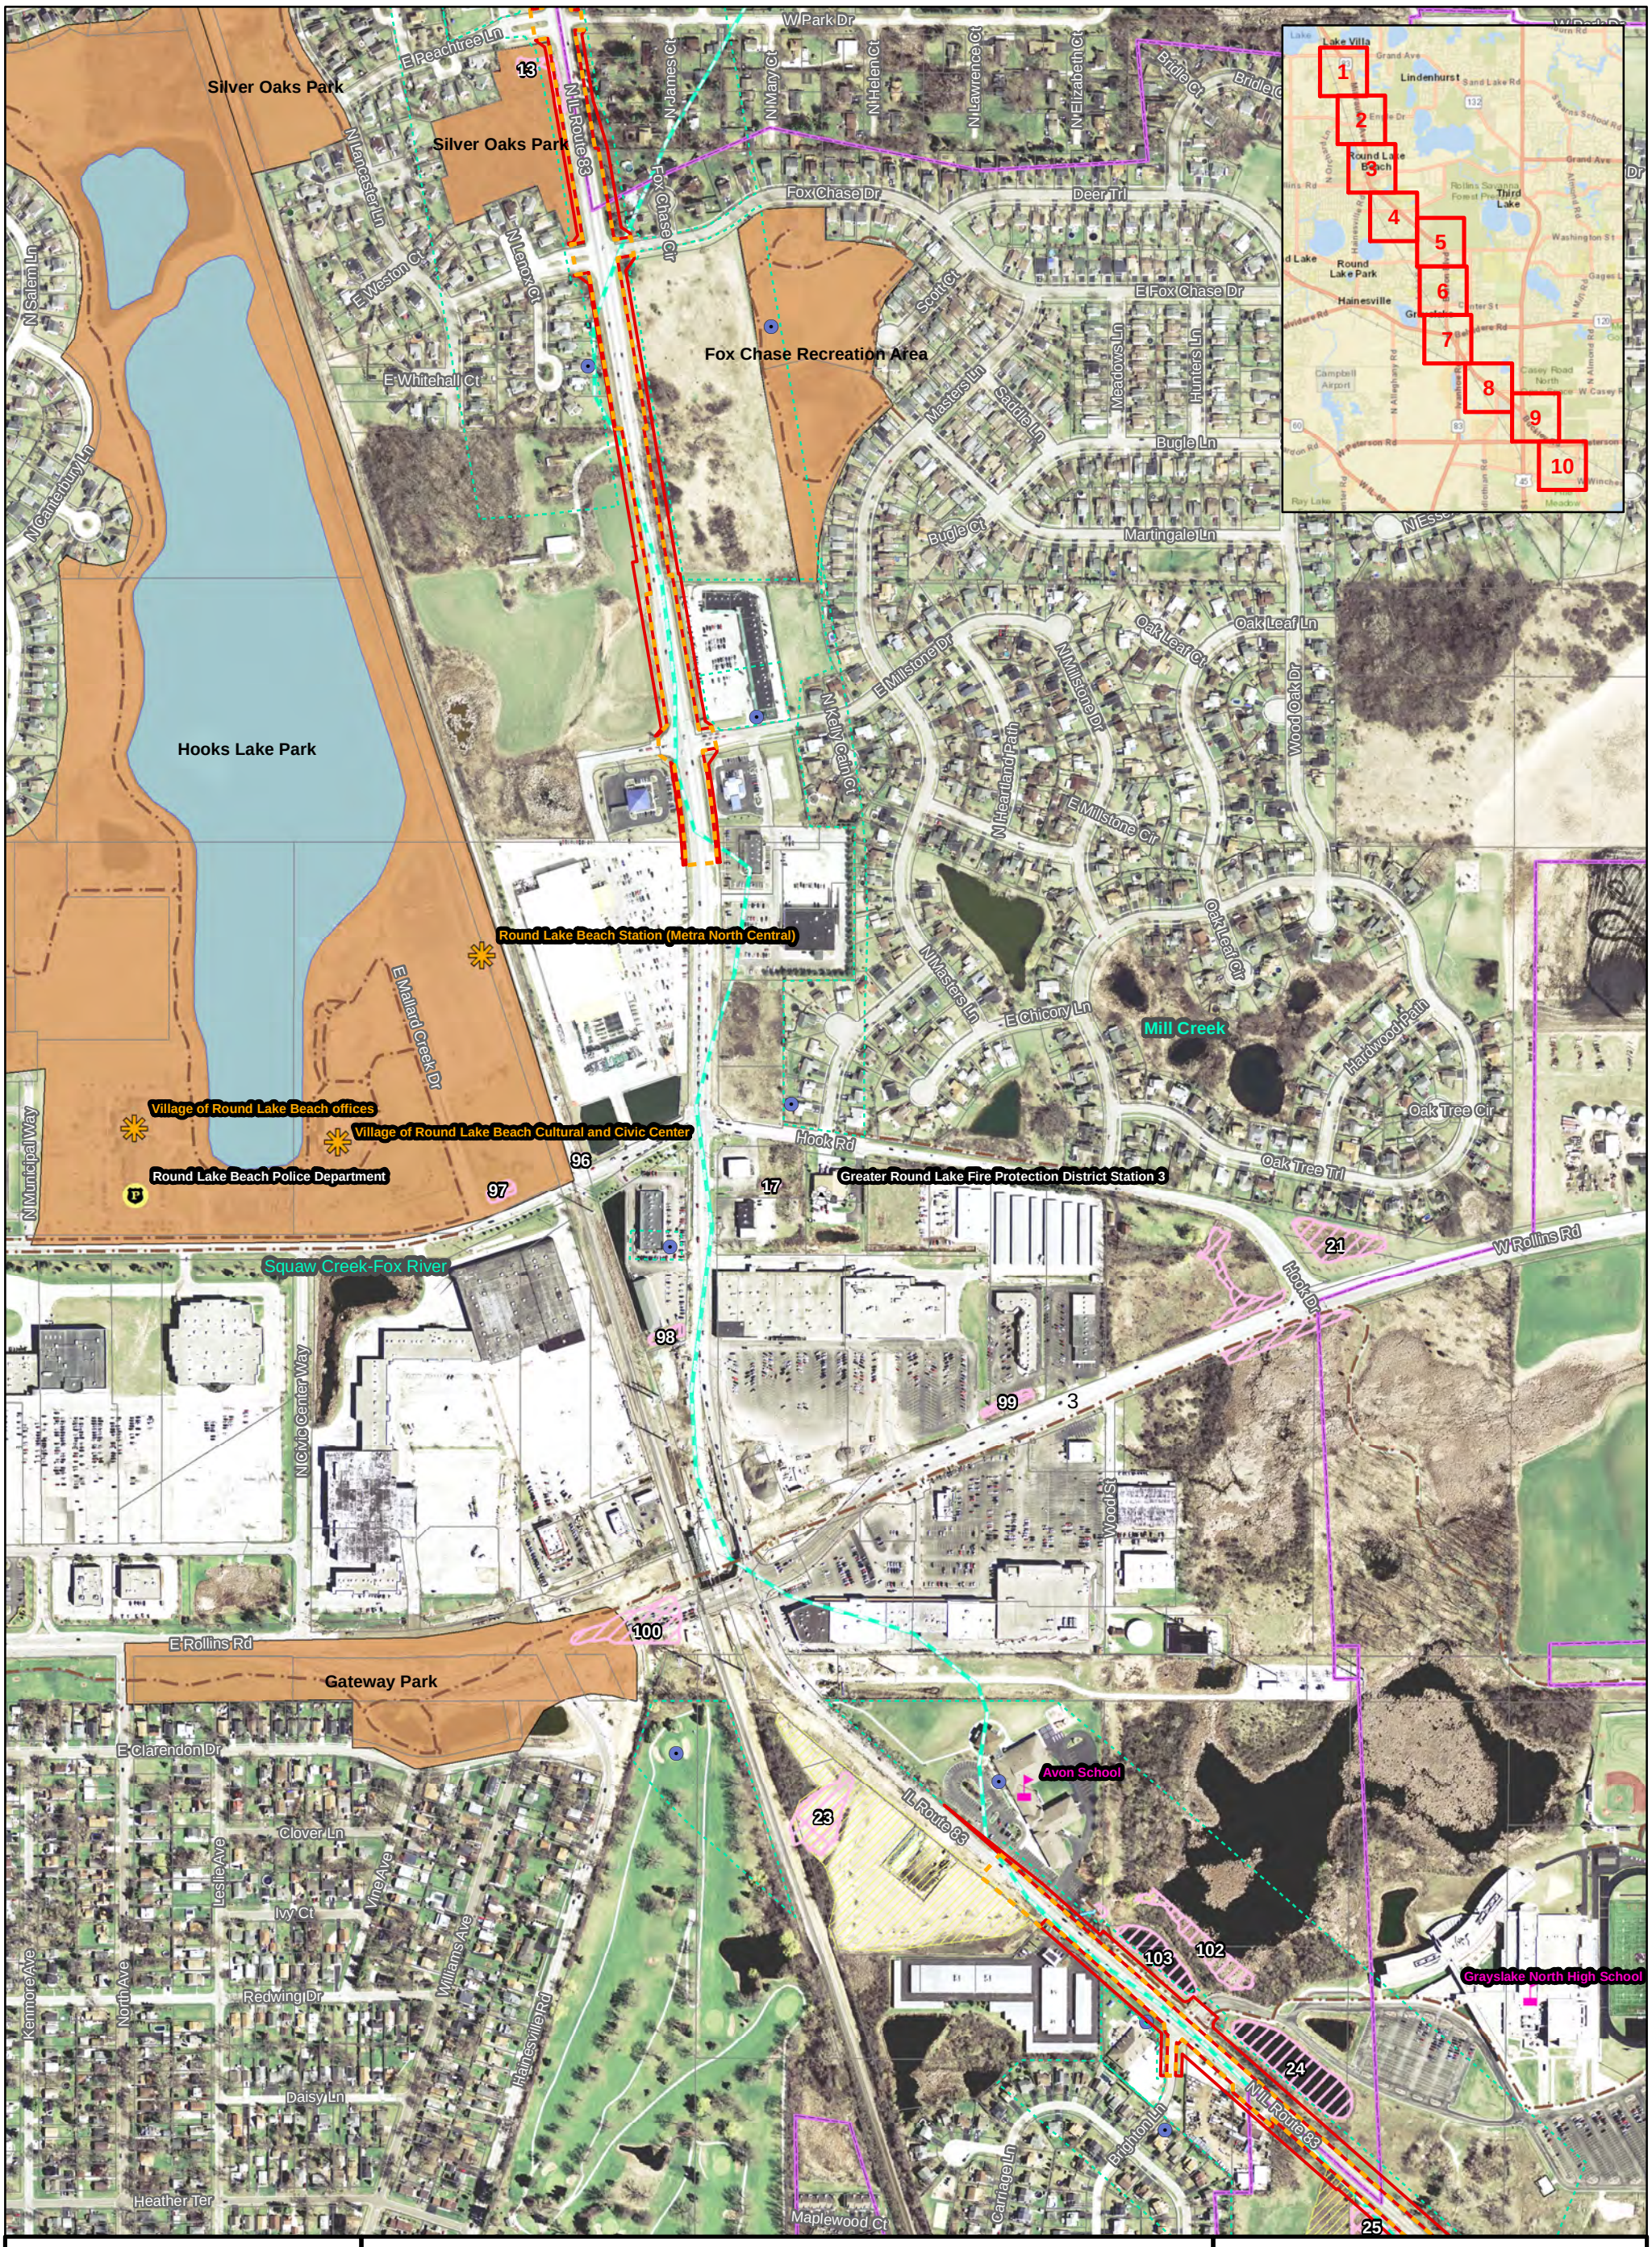


Kaskaskia Engineering Group, LLC
208 East Main Street, Suite 100
Belleville, Illinois 62220
618.233.5877 phone
618.233.5977 fax
www.kaskaskiaeng.com

- Existing ROW
- Proposed ROW
- Temporary Easement
- Business Relocations
- Residential Relocations
- Common Noise Environment
- Noise Receptor
- EJ Tract
- Police Department
- Fire Department
- Community Facility
- Place of Worship
- Cemetery
- School
- Municipality Boundary
- Stream
- Trail
- Wetlands
- Parcel Boundary
- Liberty Prairie
- Flood Zone A
- Flood Zone AE
- INAI Sites
- Lakes and Ponds
- Park
- Park, LAWCON
- Park, OSLAD
- Farm Parcel
- Watershed

N

0 250 500 1,000 Feet

# ENVIRONMENTAL INVENTORY MAP

## IL Route 83/137
## Lake County, Illinois

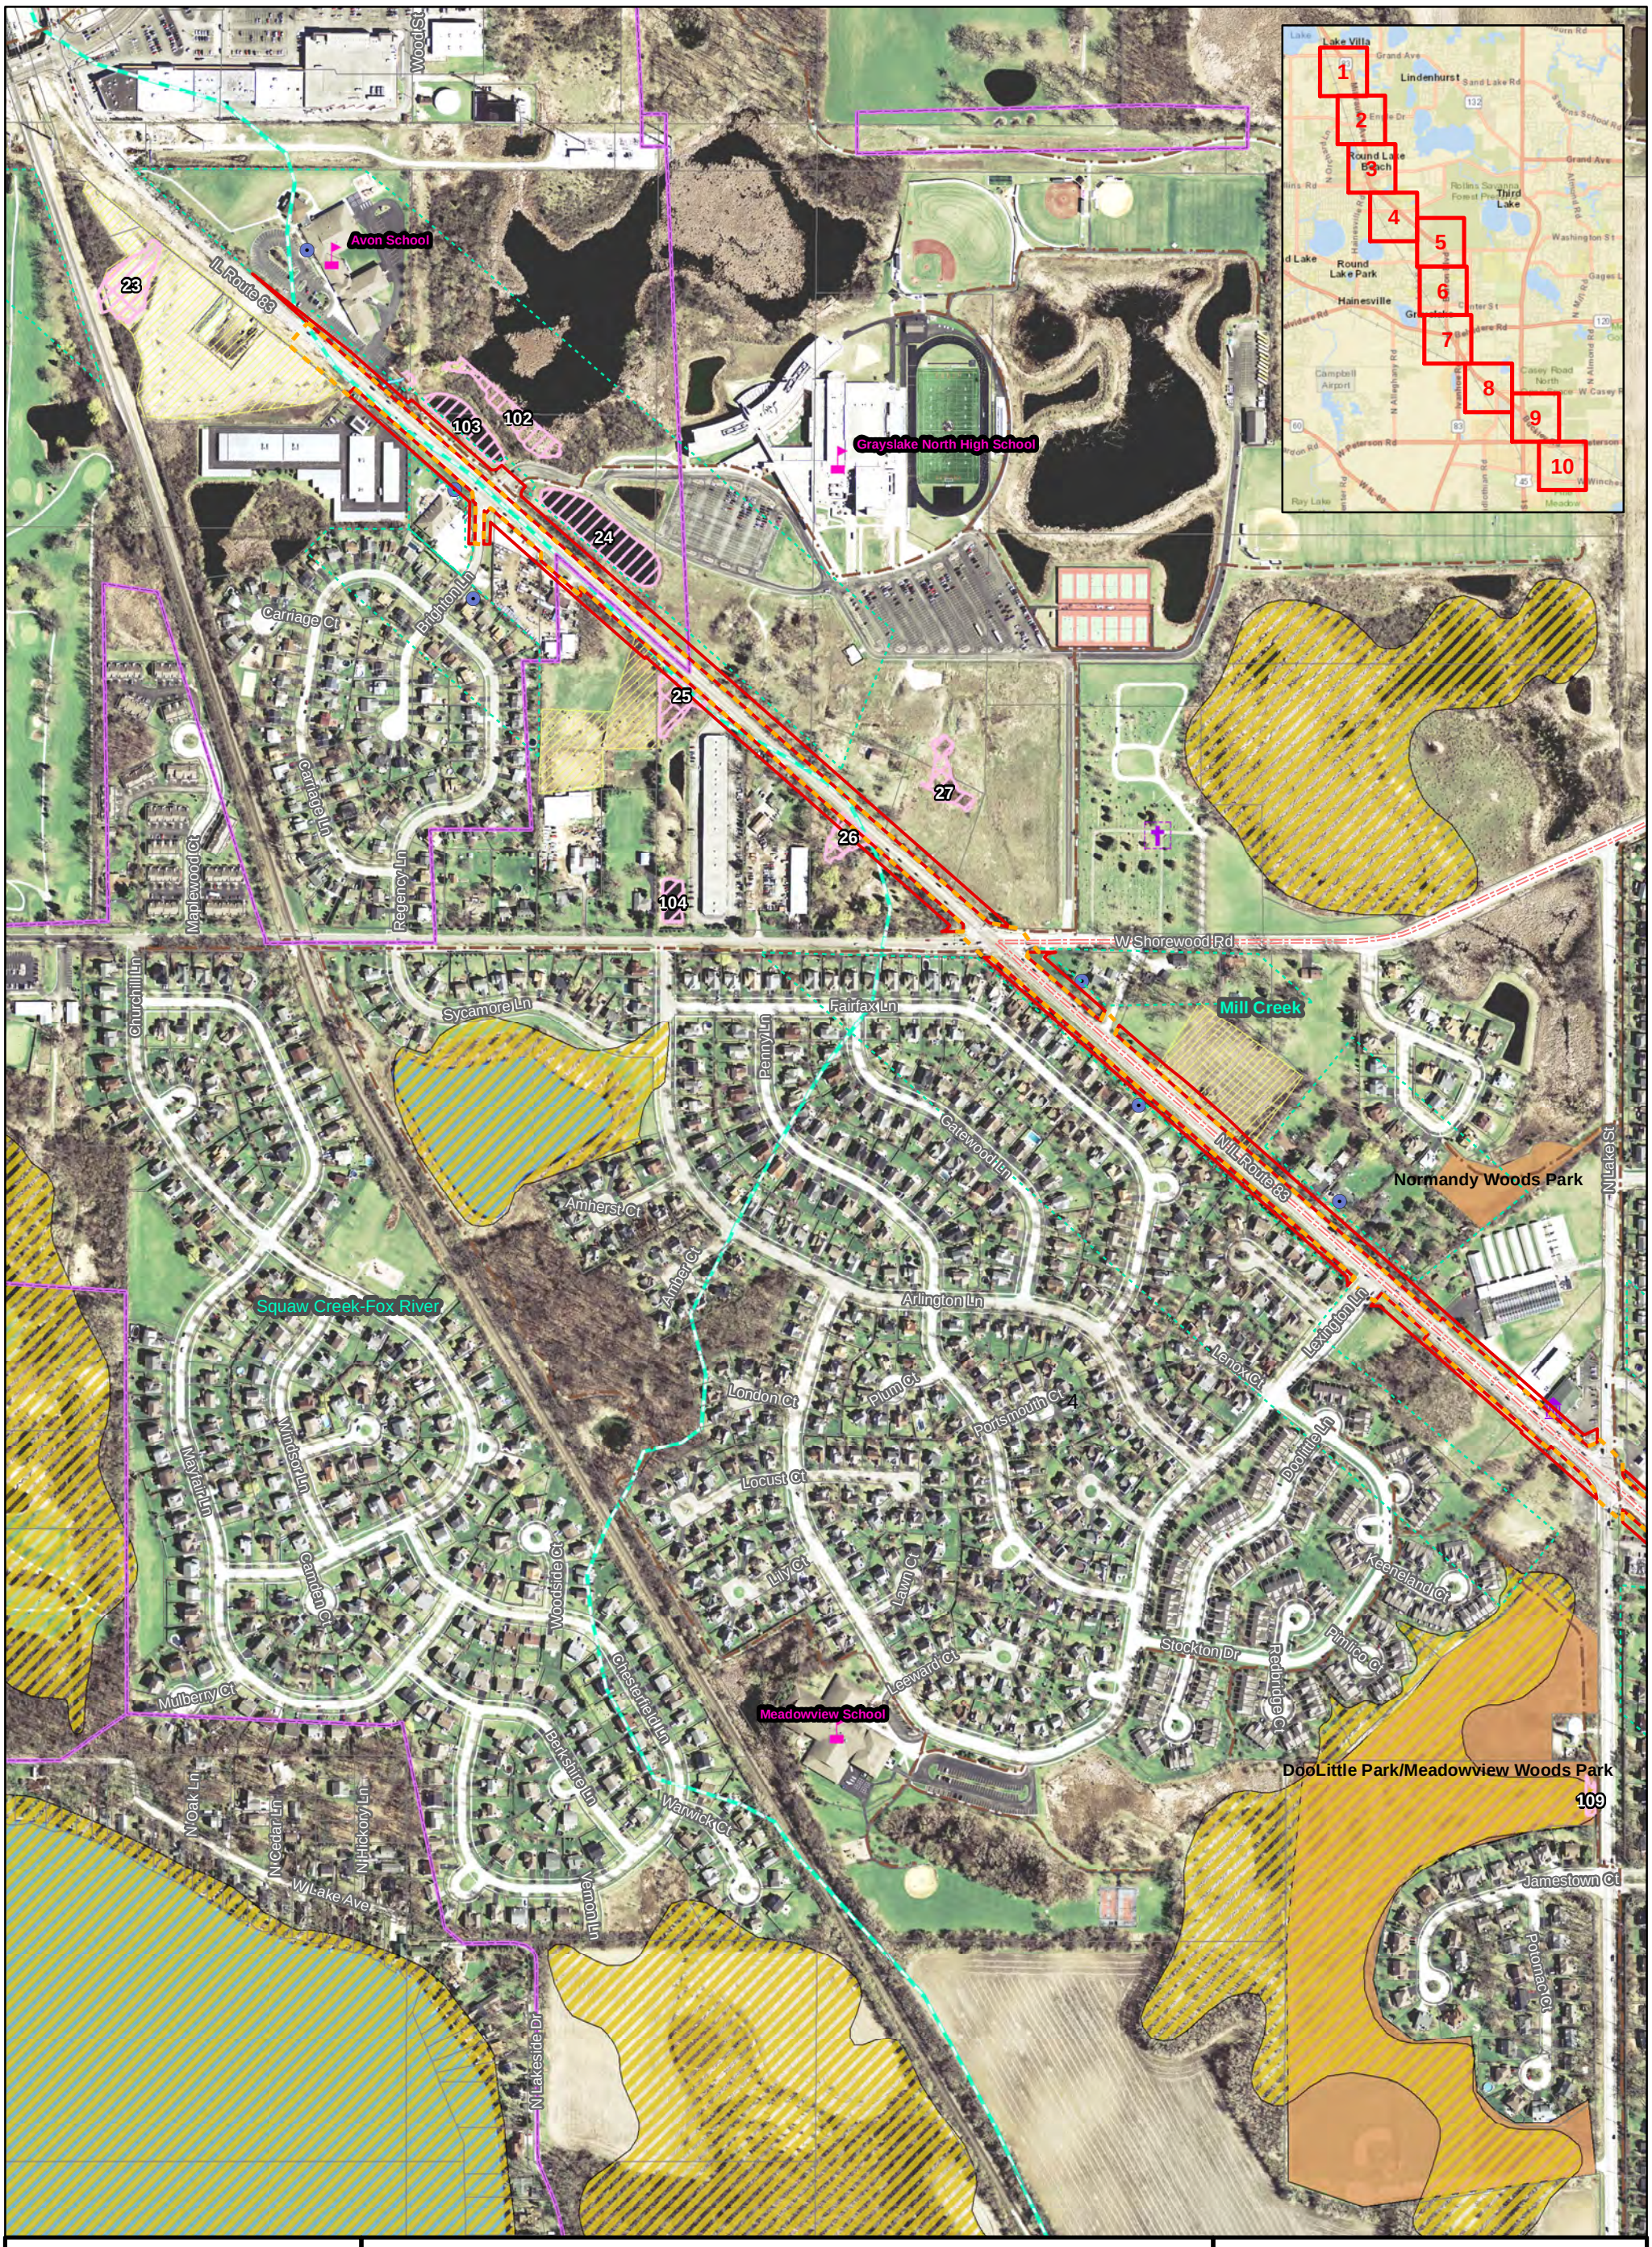





Kaskaskia Engineering Group, LLC
208 East Main Street, Suite 100
Belleville, Illinois 62220
618.233.5877 phone
618.233.5977 fax
www.kaskaskiaeng.com

- Existing ROW
- Proposed ROW
- Temporary Easement
- Business Relocations
- Residential Relocations
- Common Noise Environment
- Noise Receptor
- EJ Tract
- Police Department
- Fire Department
- Community Facility
- Place of Worship
- Cemetery
- School
- Municipality Boundary
- Stream
- Trail
- Wetlands
- Parcel Boundary
- Liberty Prairie
- Flood Zone A
- Flood Zone AE
- INAI Sites
- Lakes and Ponds
- Park
- Park, LAWCON
- Park, OSLAD
- Farm Parcel
- Watershed

0 250 500 1,000 Feet

N

# ENVIRONMENTAL INVENTORY MAP

IL Route 83/137
Lake County, Illinois

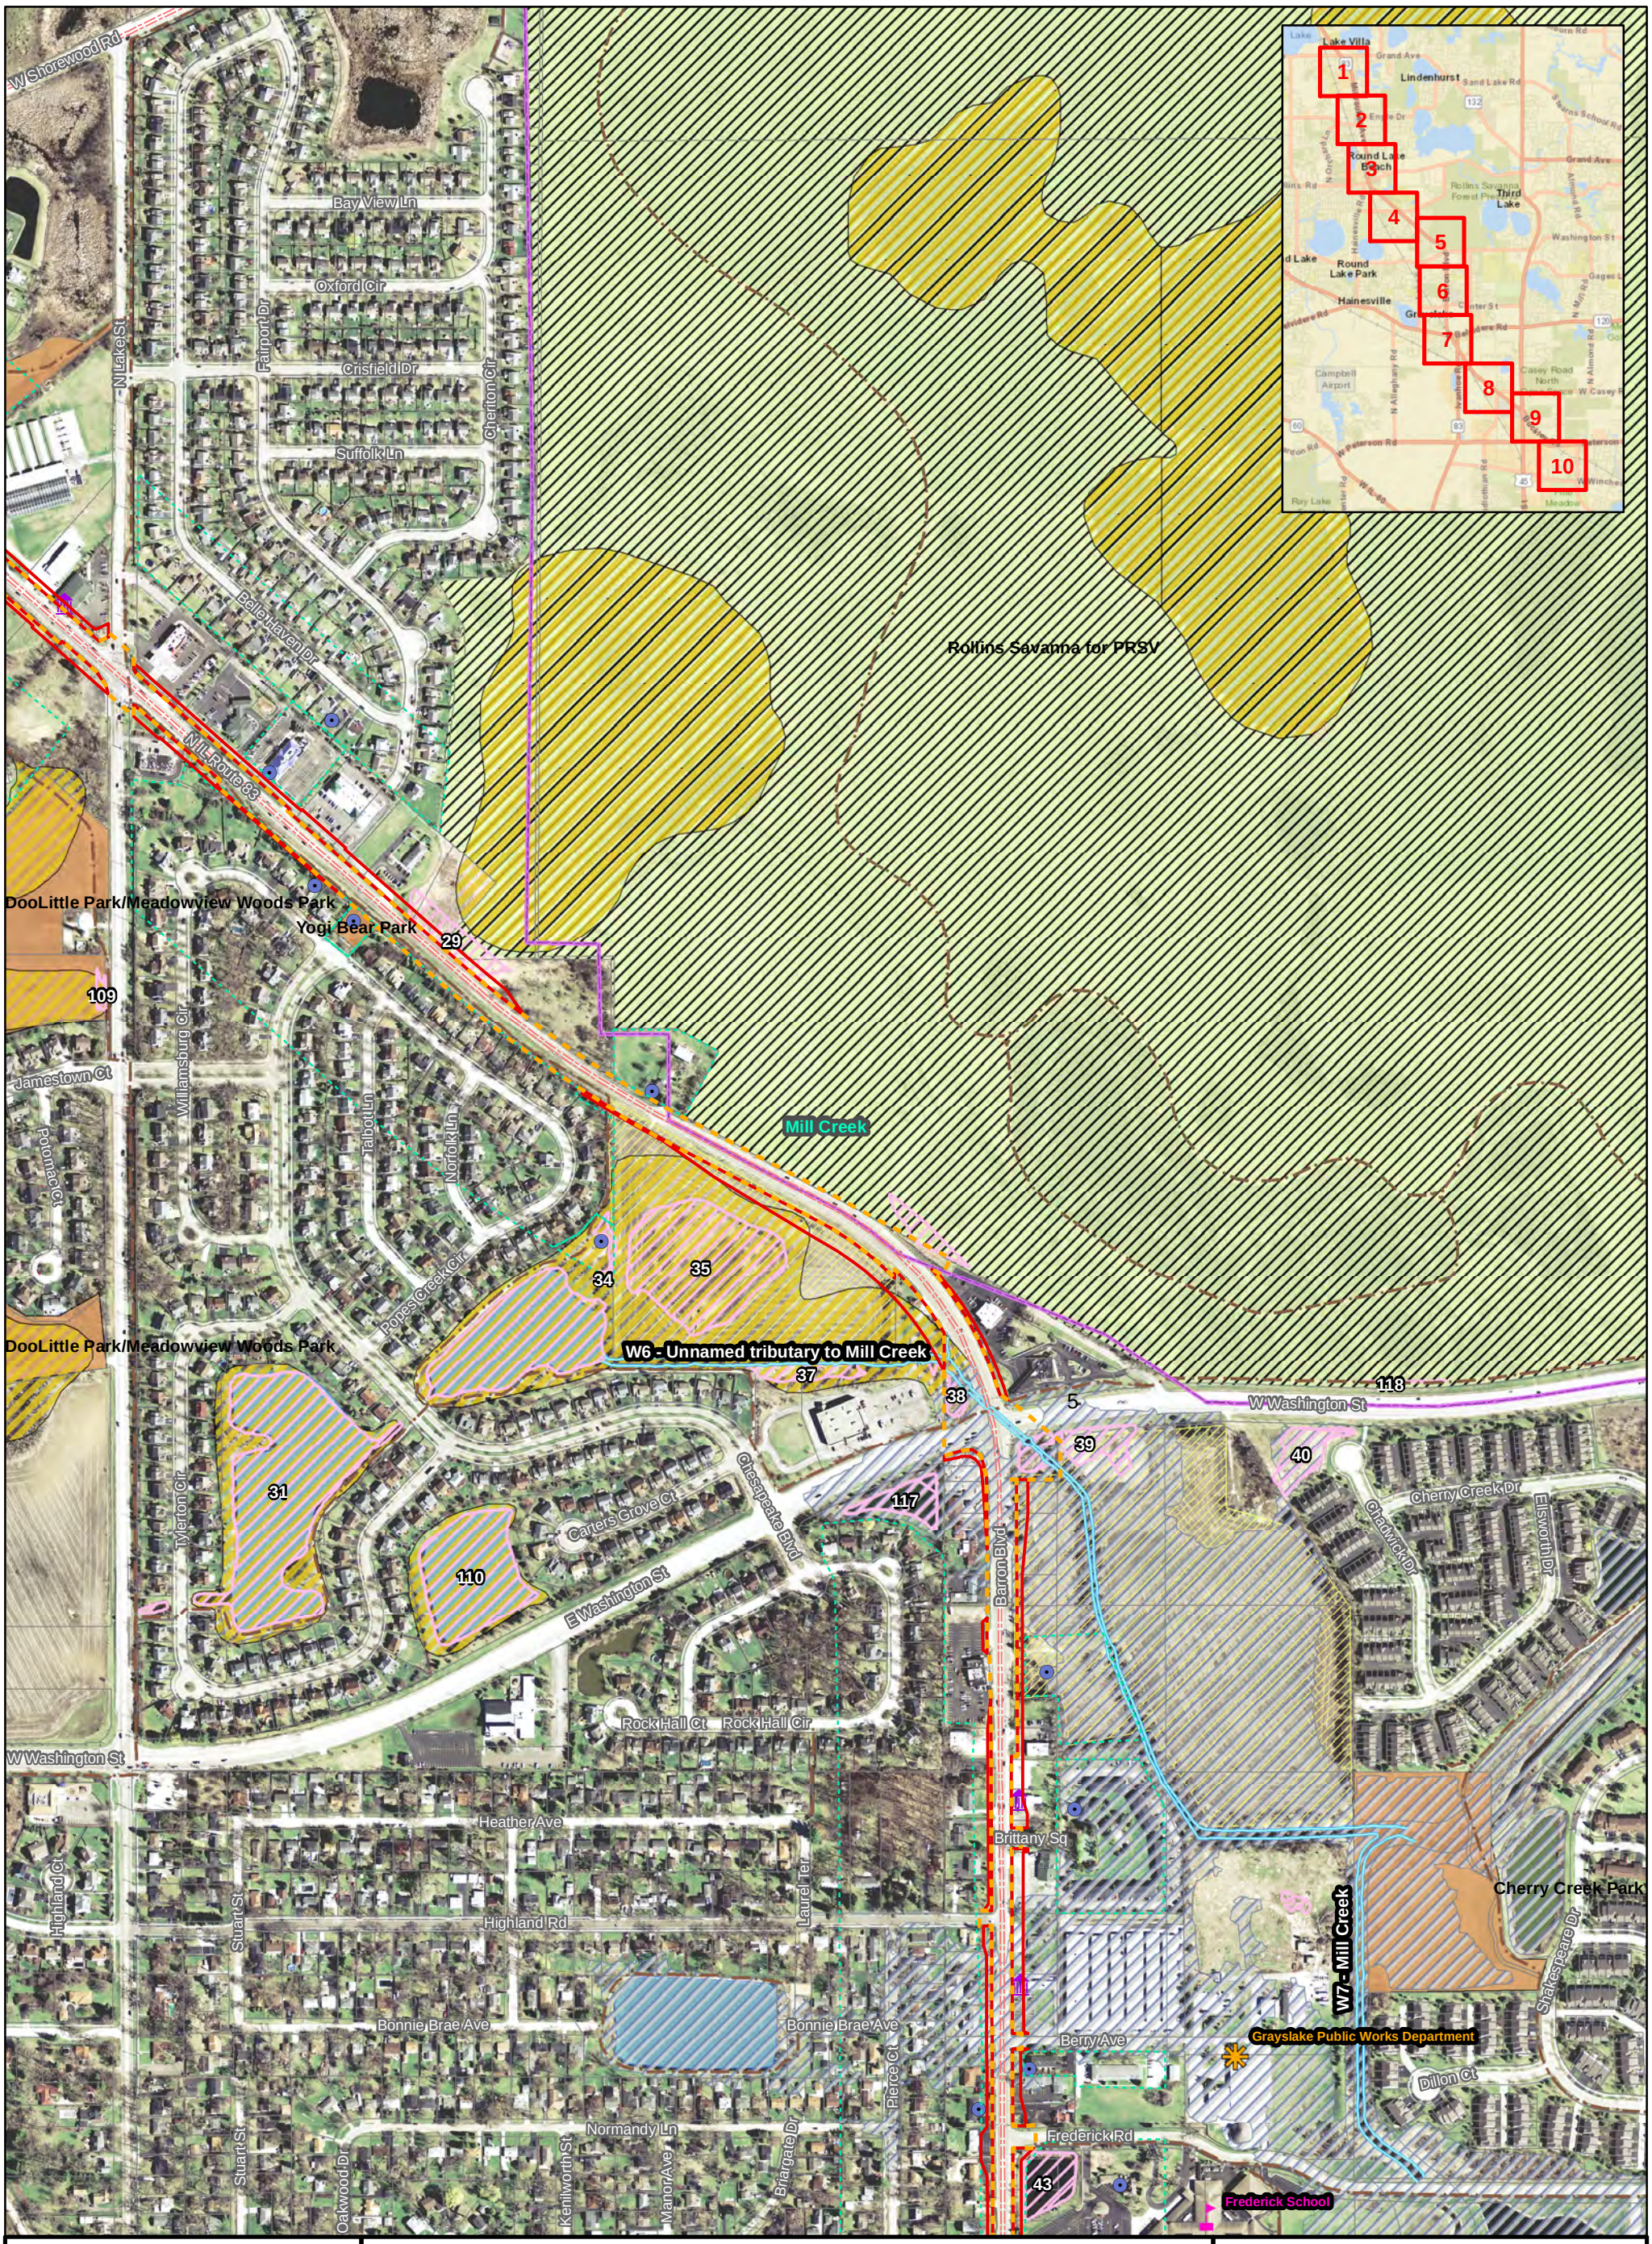


Kaskaskia Engineering Group, LLC
208 East Main Street, Suite 100
Belleville, Illinois 62220
618.233.5877 phone
618.233.5977 fax
www.kaskaskiaeng.com

- Existing ROW
- Proposed ROW
- Temporary Easement
- Business Relocations
- Residential Relocations
- Common Noise Environment
- Noise Receptor
- EJ Tract
- Police Department
- Fire Department
- Community Facility
- Place of Worship
- Cemetery
- School
- Municipality Boundary
- Stream
- Trail
- Wetlands
- Parcel Boundary
- Liberty Prairie
- Flood Zone A
- Flood Zone AE
- INAI Sites
- Lakes and Ponds
- Park
- Park, LAWCON
- Park, OSLAD
- Farm Parcel
- Watershed

0 250 500 1,000 Feet

N

# ENVIRONMENTAL INVENTORY MAP

IL Route 83/137
Lake County, Illinois

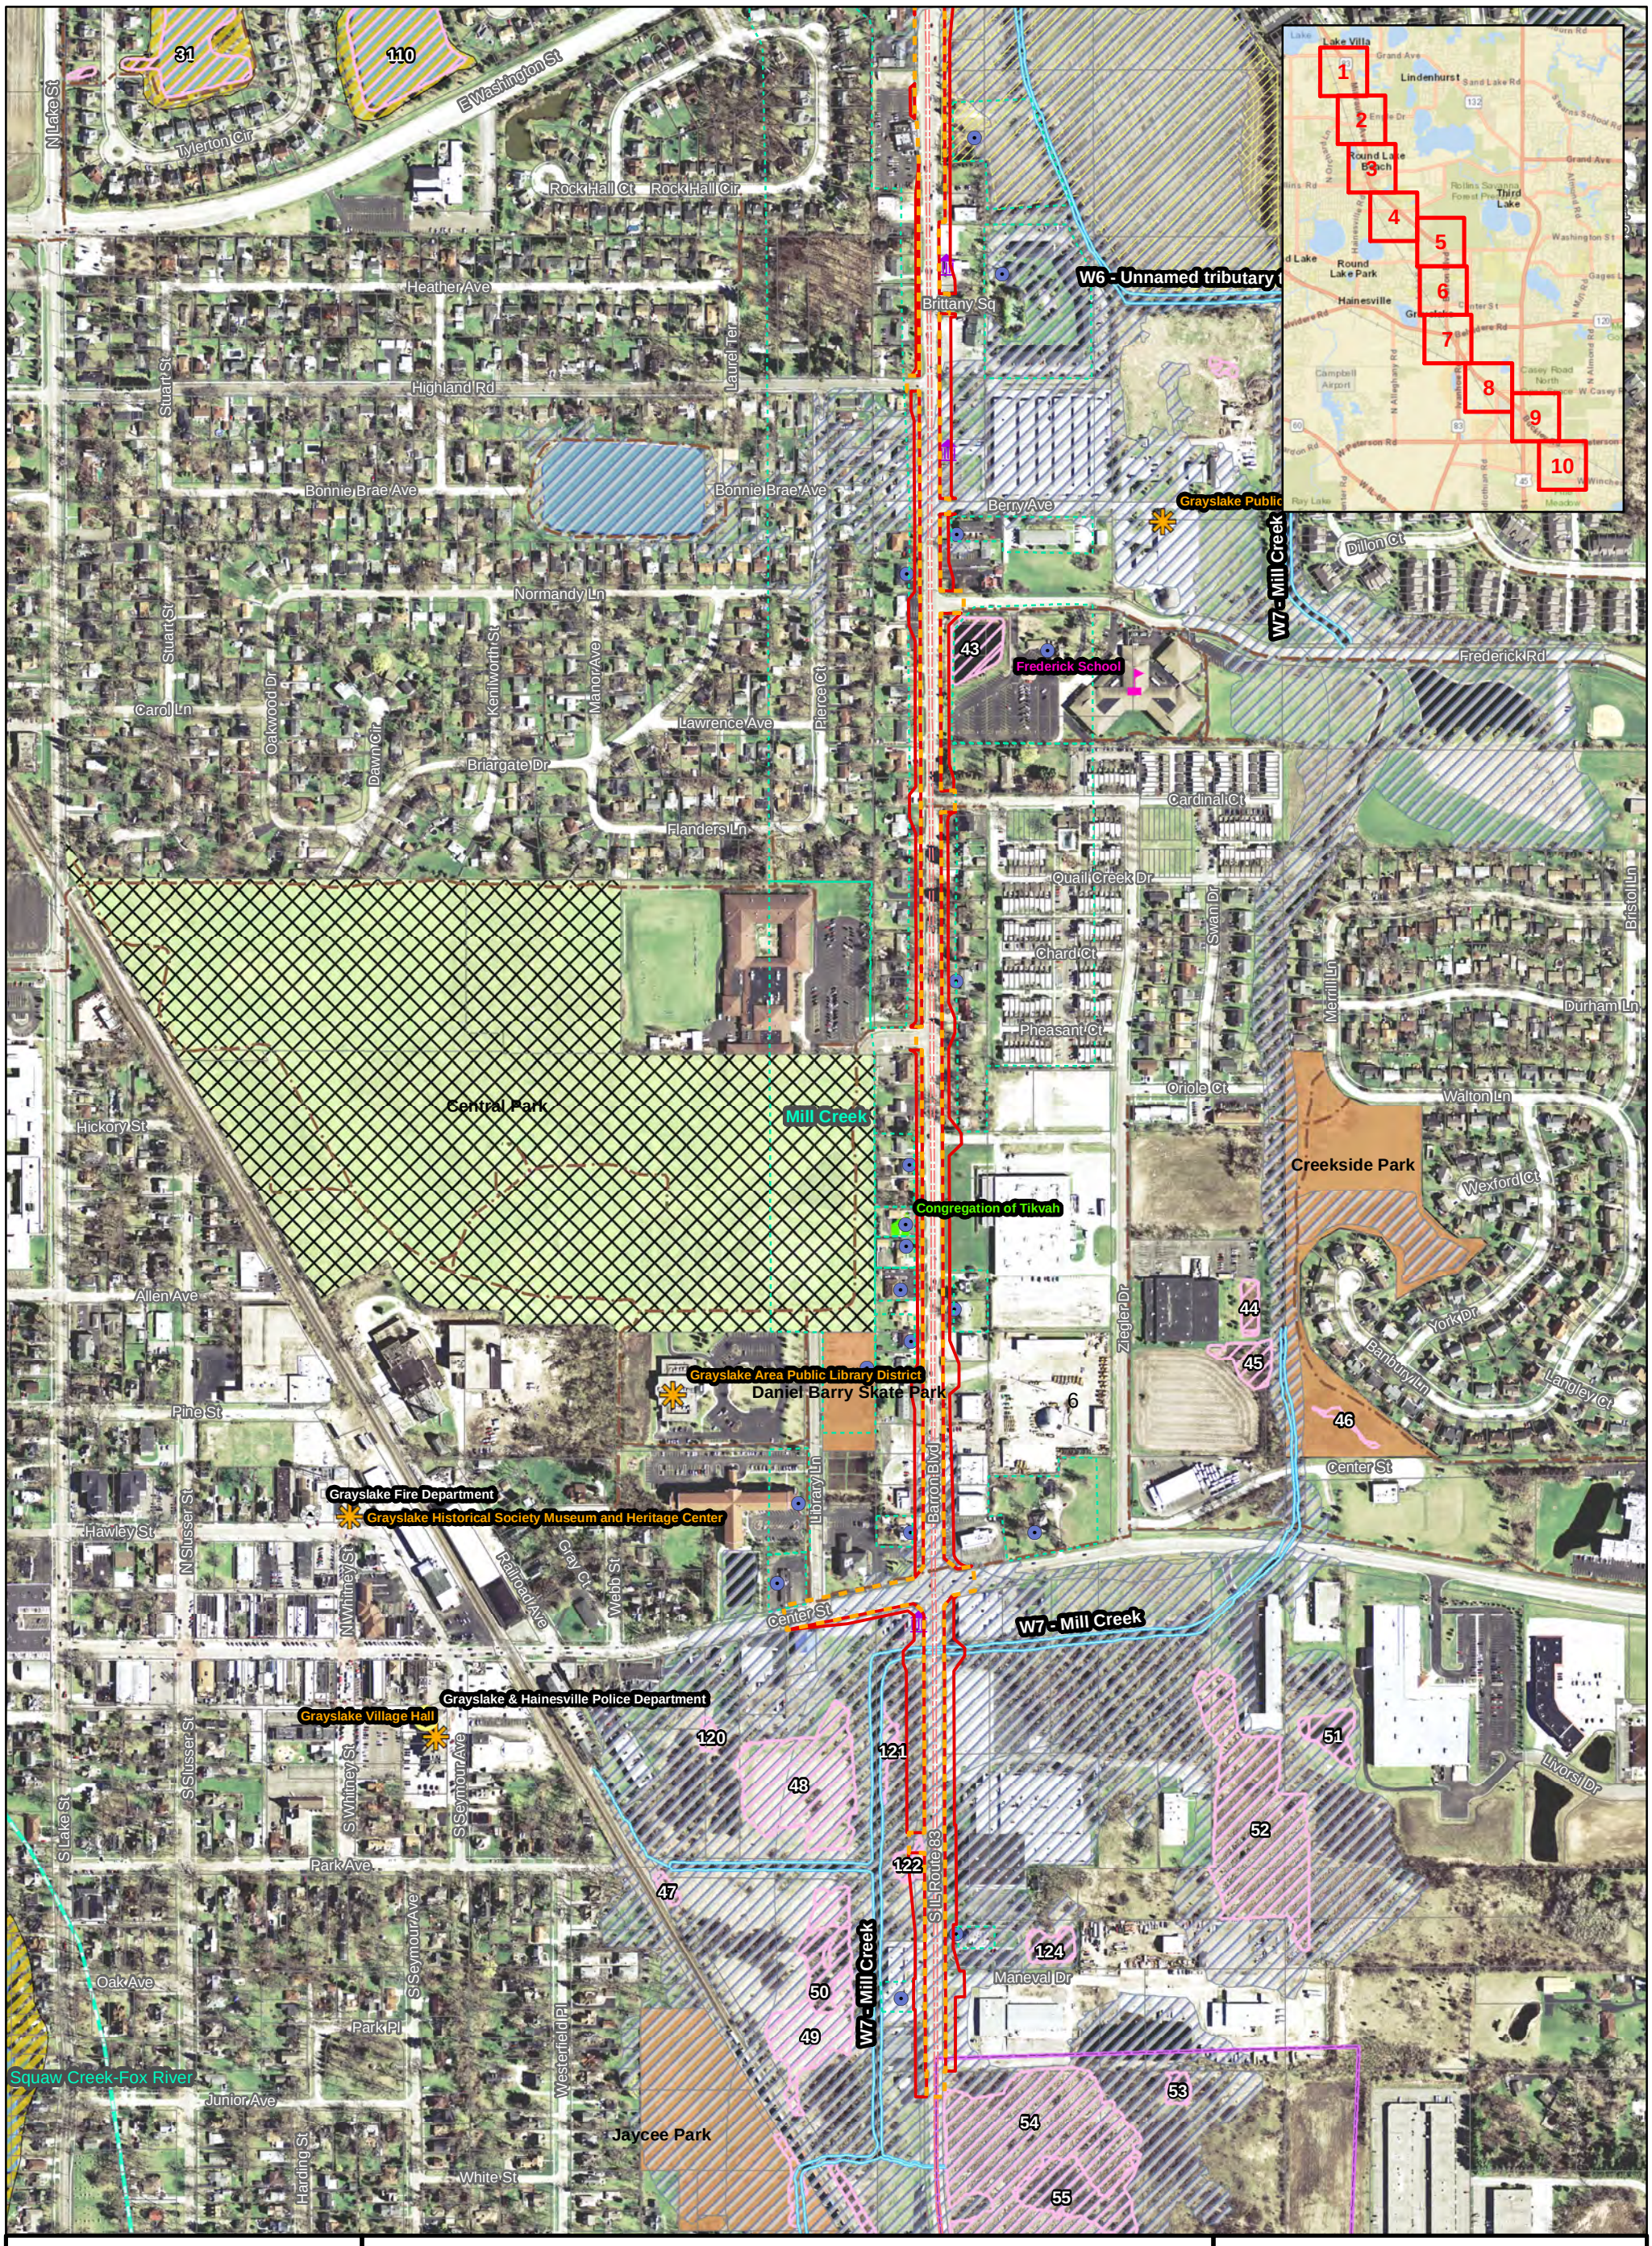


Existing ROW
Proposed ROW
Temporary Easement
Business Relocations
Residential Relocations
Common Noise Environment

Noise Receptor
EJ Tract
Police Department
Fire Department
Community Facility
Place of Worship
Cemetery

School
Municipality Boundary
Stream
Trail
Wetlands
Parcel Boundary
Liberty Prairie
Flood Zone A

Flood Zone AE
INAI Sites
Lakes and Ponds
Park
Park, LAWCON
Park, OSLAD
Farm Parcel
Watershed

0 250 500 1,000 Feet

N

Kaskaskia Engineering Group, LLC
206 East Main Street, Suite 100
Belleville, Illinois 62220
618.233.5877 phone
618.233.5977 fax
www.kaskaskiaeng.com

# ENVIRONMENTAL INVENTORY MAP

IL Route 83/137
Lake County, Illinois

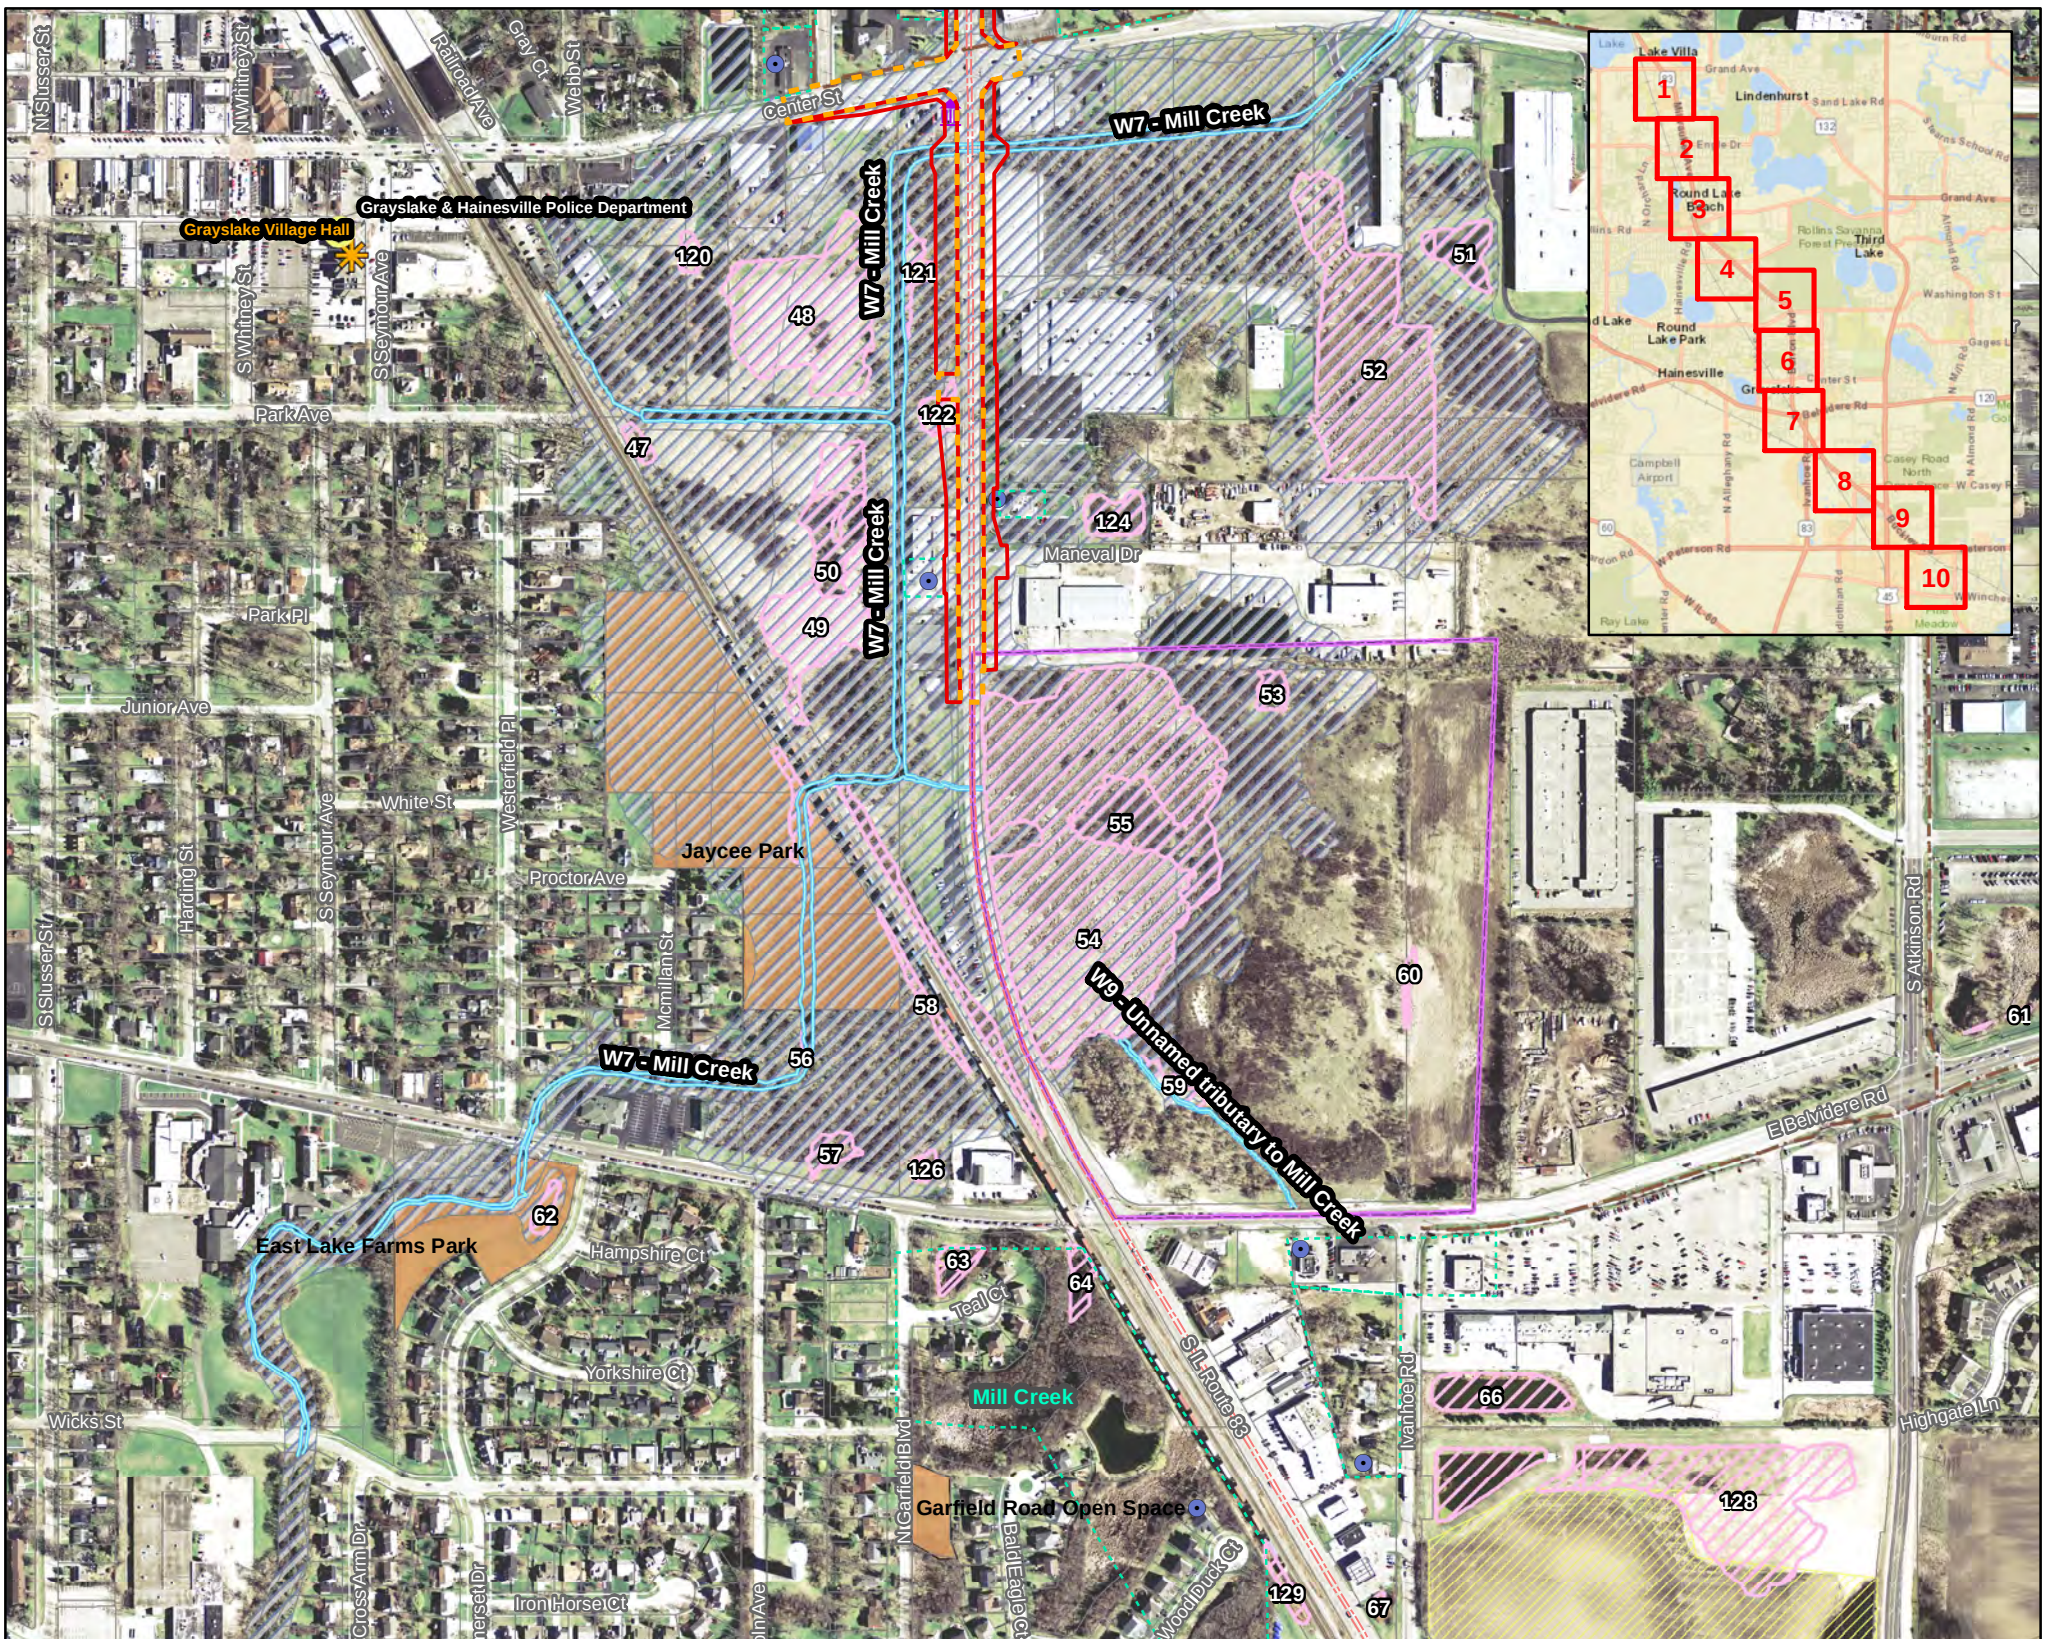


Kaskaskia Engineering Group, LLC
206 East Main Street, Suite 100
Belleville, Illinois 62220
618.233.5877 phone
618.233.5977 fax
www.kaskaskiaeng.com

- Existing ROW
- Proposed ROW
- Temporary Easement
- Business Relocations
- Residential Relocations
- Common Noise Environment
- Noise Receptor
- EJ Tract
- Police Department
- Fire Department
- Community Facility
- Place of Worship
- Cemetery
- School
- Municipality Boundary
- Stream
- Trail
- Wetlands
- Parcel Boundary
- Liberty Prairie
- Flood Zone A
- Flood Zone AE
- INAI Sites
- Lakes and Ponds
- Park
- Park, LAWCON
- Park, OSLAD
- Farm Parcel
- Watershed

N

0 250 500 1,000 Feet

# ENVIRONMENTAL INVENTORY MAP

## IL Route 83/137
## Lake County, Illinois

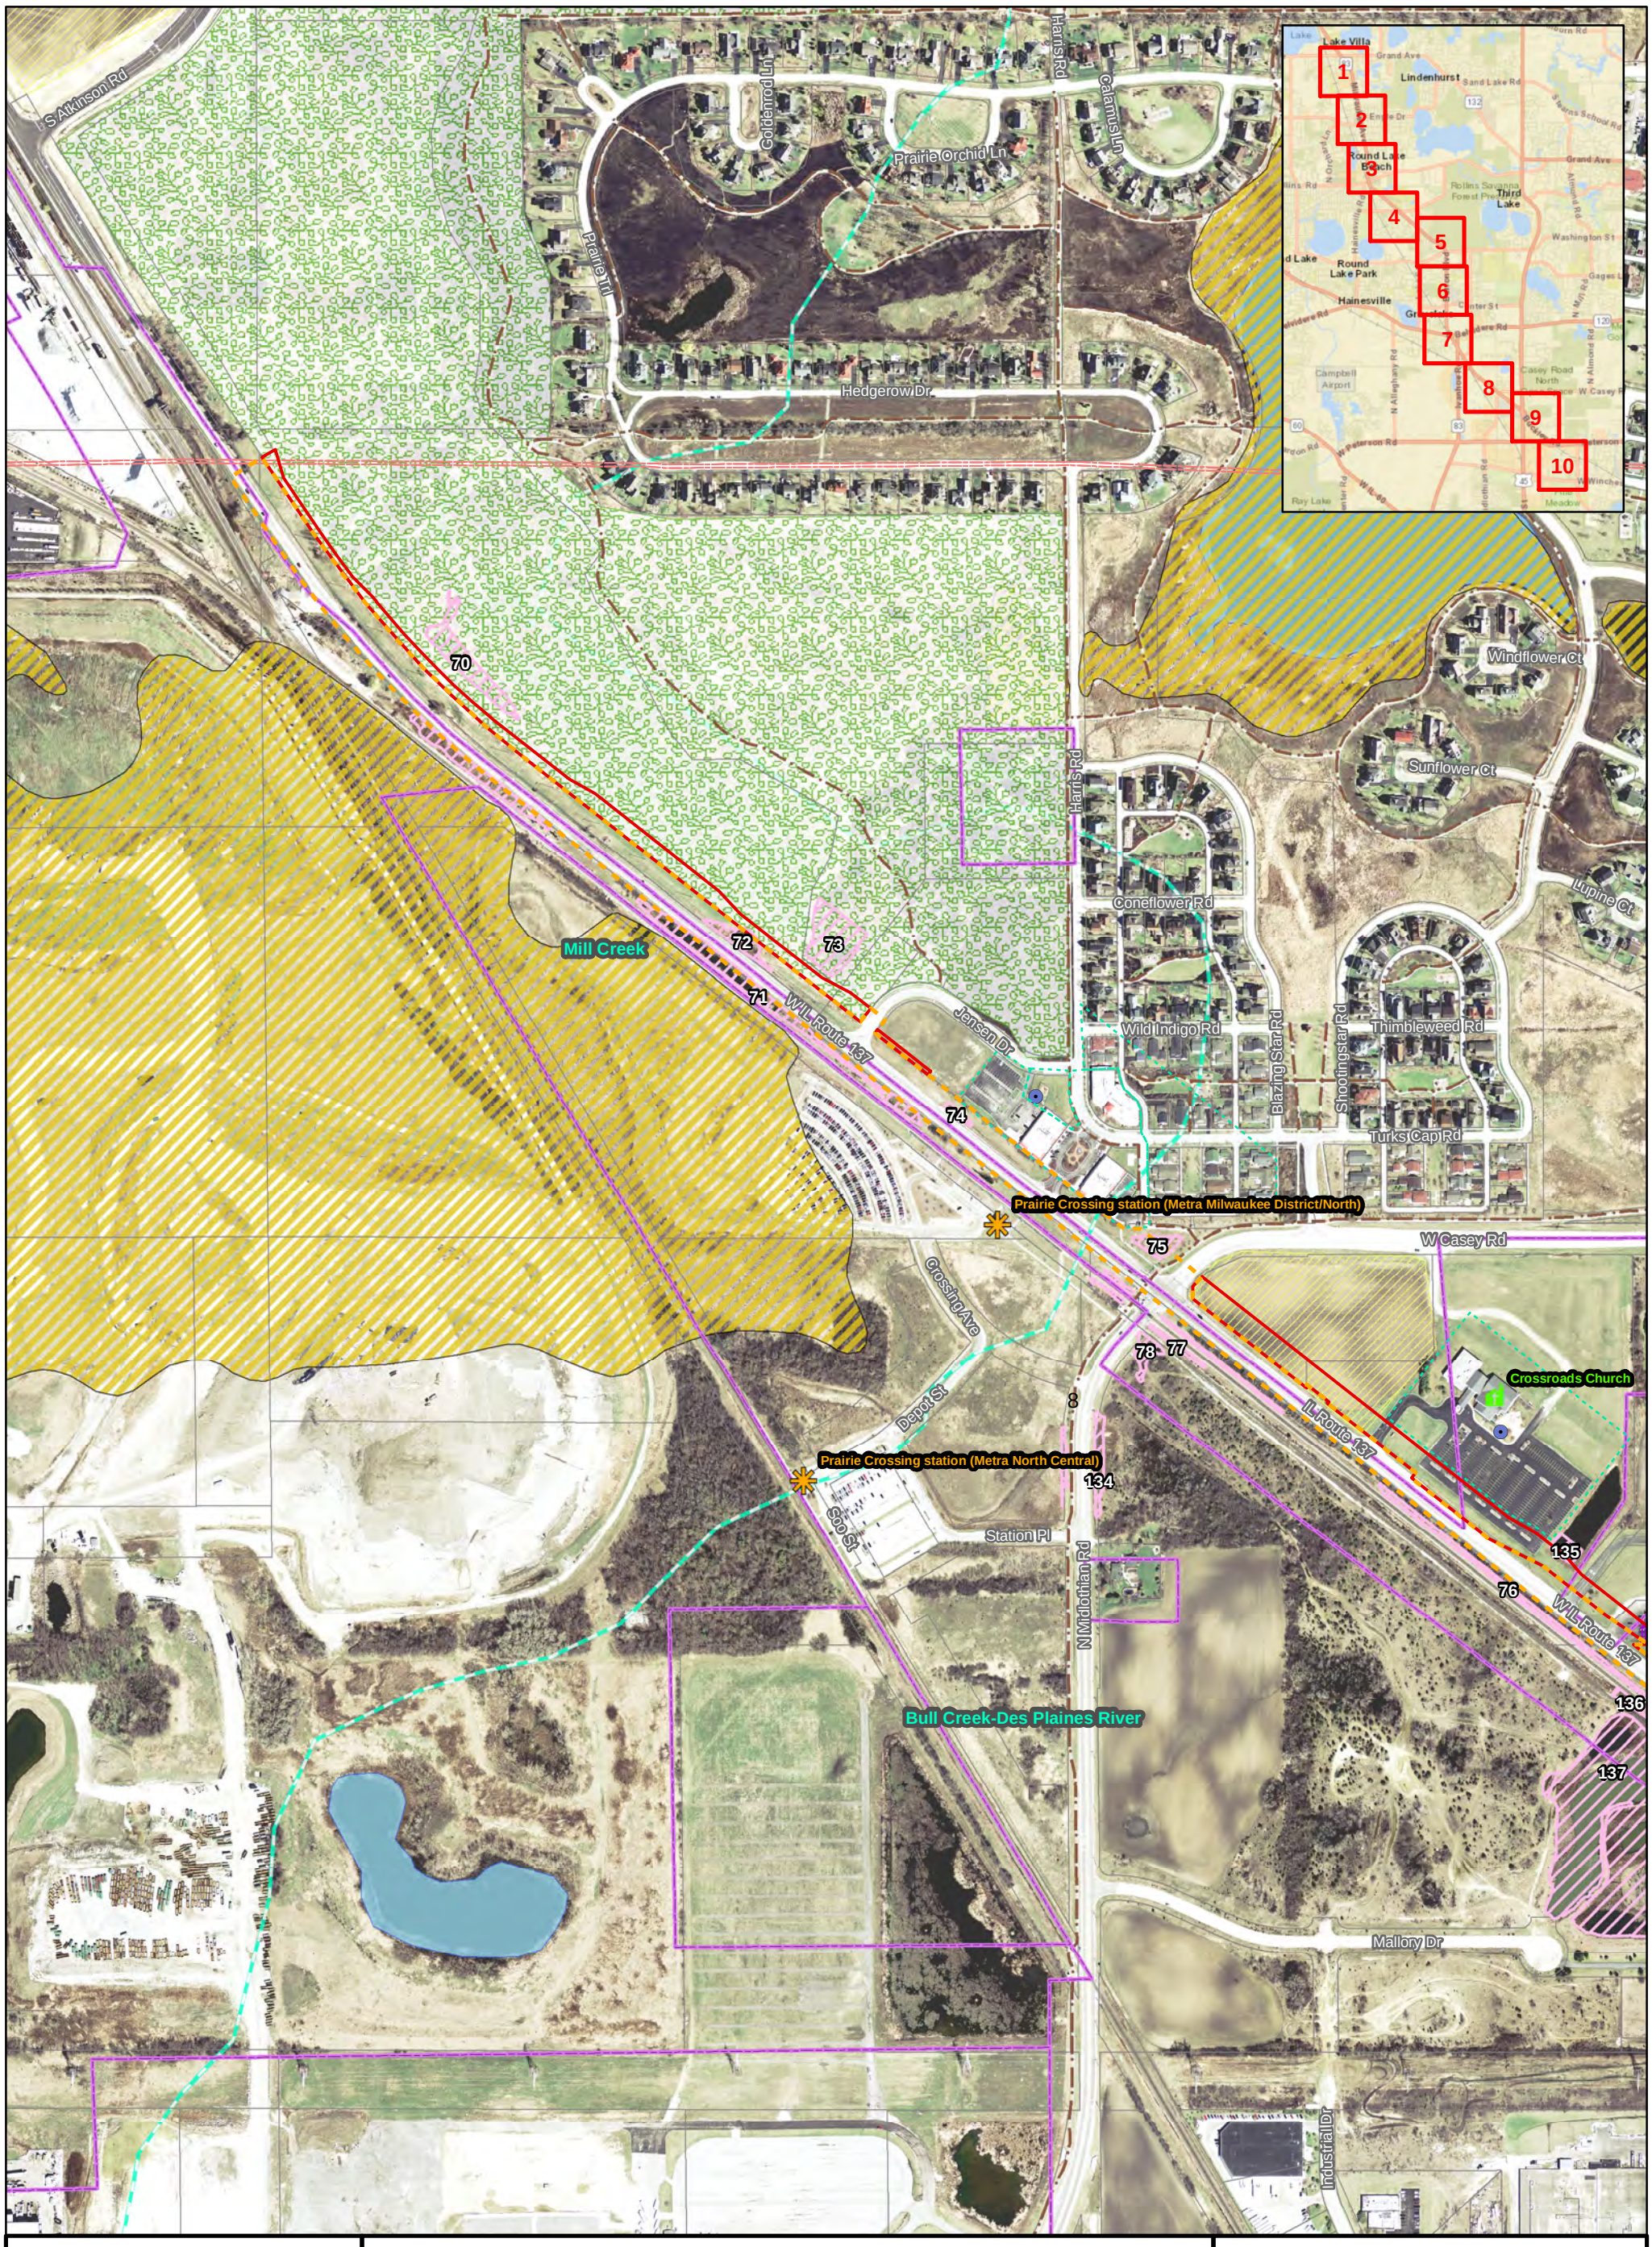


Kaskaskia Engineering Group, LLC
208 East Main Street, Suite 100
Belleville, Illinois 62220
618.233.5877 phone
618.233.5977 fax
www.kaskaskiaeng.com

- Existing ROW
- Proposed ROW
- Temporary Easement
- Business Relocations
- Residential Relocations
- Common Noise Environment
- Noise Receptor
- EJ Tract
- Police Department
- Fire Department
- Community Facility
- Place of Worship
- Cemetery
- School
- Municipality Boundary
- Stream
- Trail
- Wetlands
- Parcel Boundary
- Liberty Prairie
- Flood Zone A
- Flood Zone AE
- INAI Sites
- Lakes and Ponds
- Park
- Park, LAWCON
- Park, OSLAD
- Farm Parcel
- Watershed

0 250 500 1,000 Feet

N

# ENVIRONMENTAL INVENTORY MAP

IL Route 83/137
Lake County, Illinois

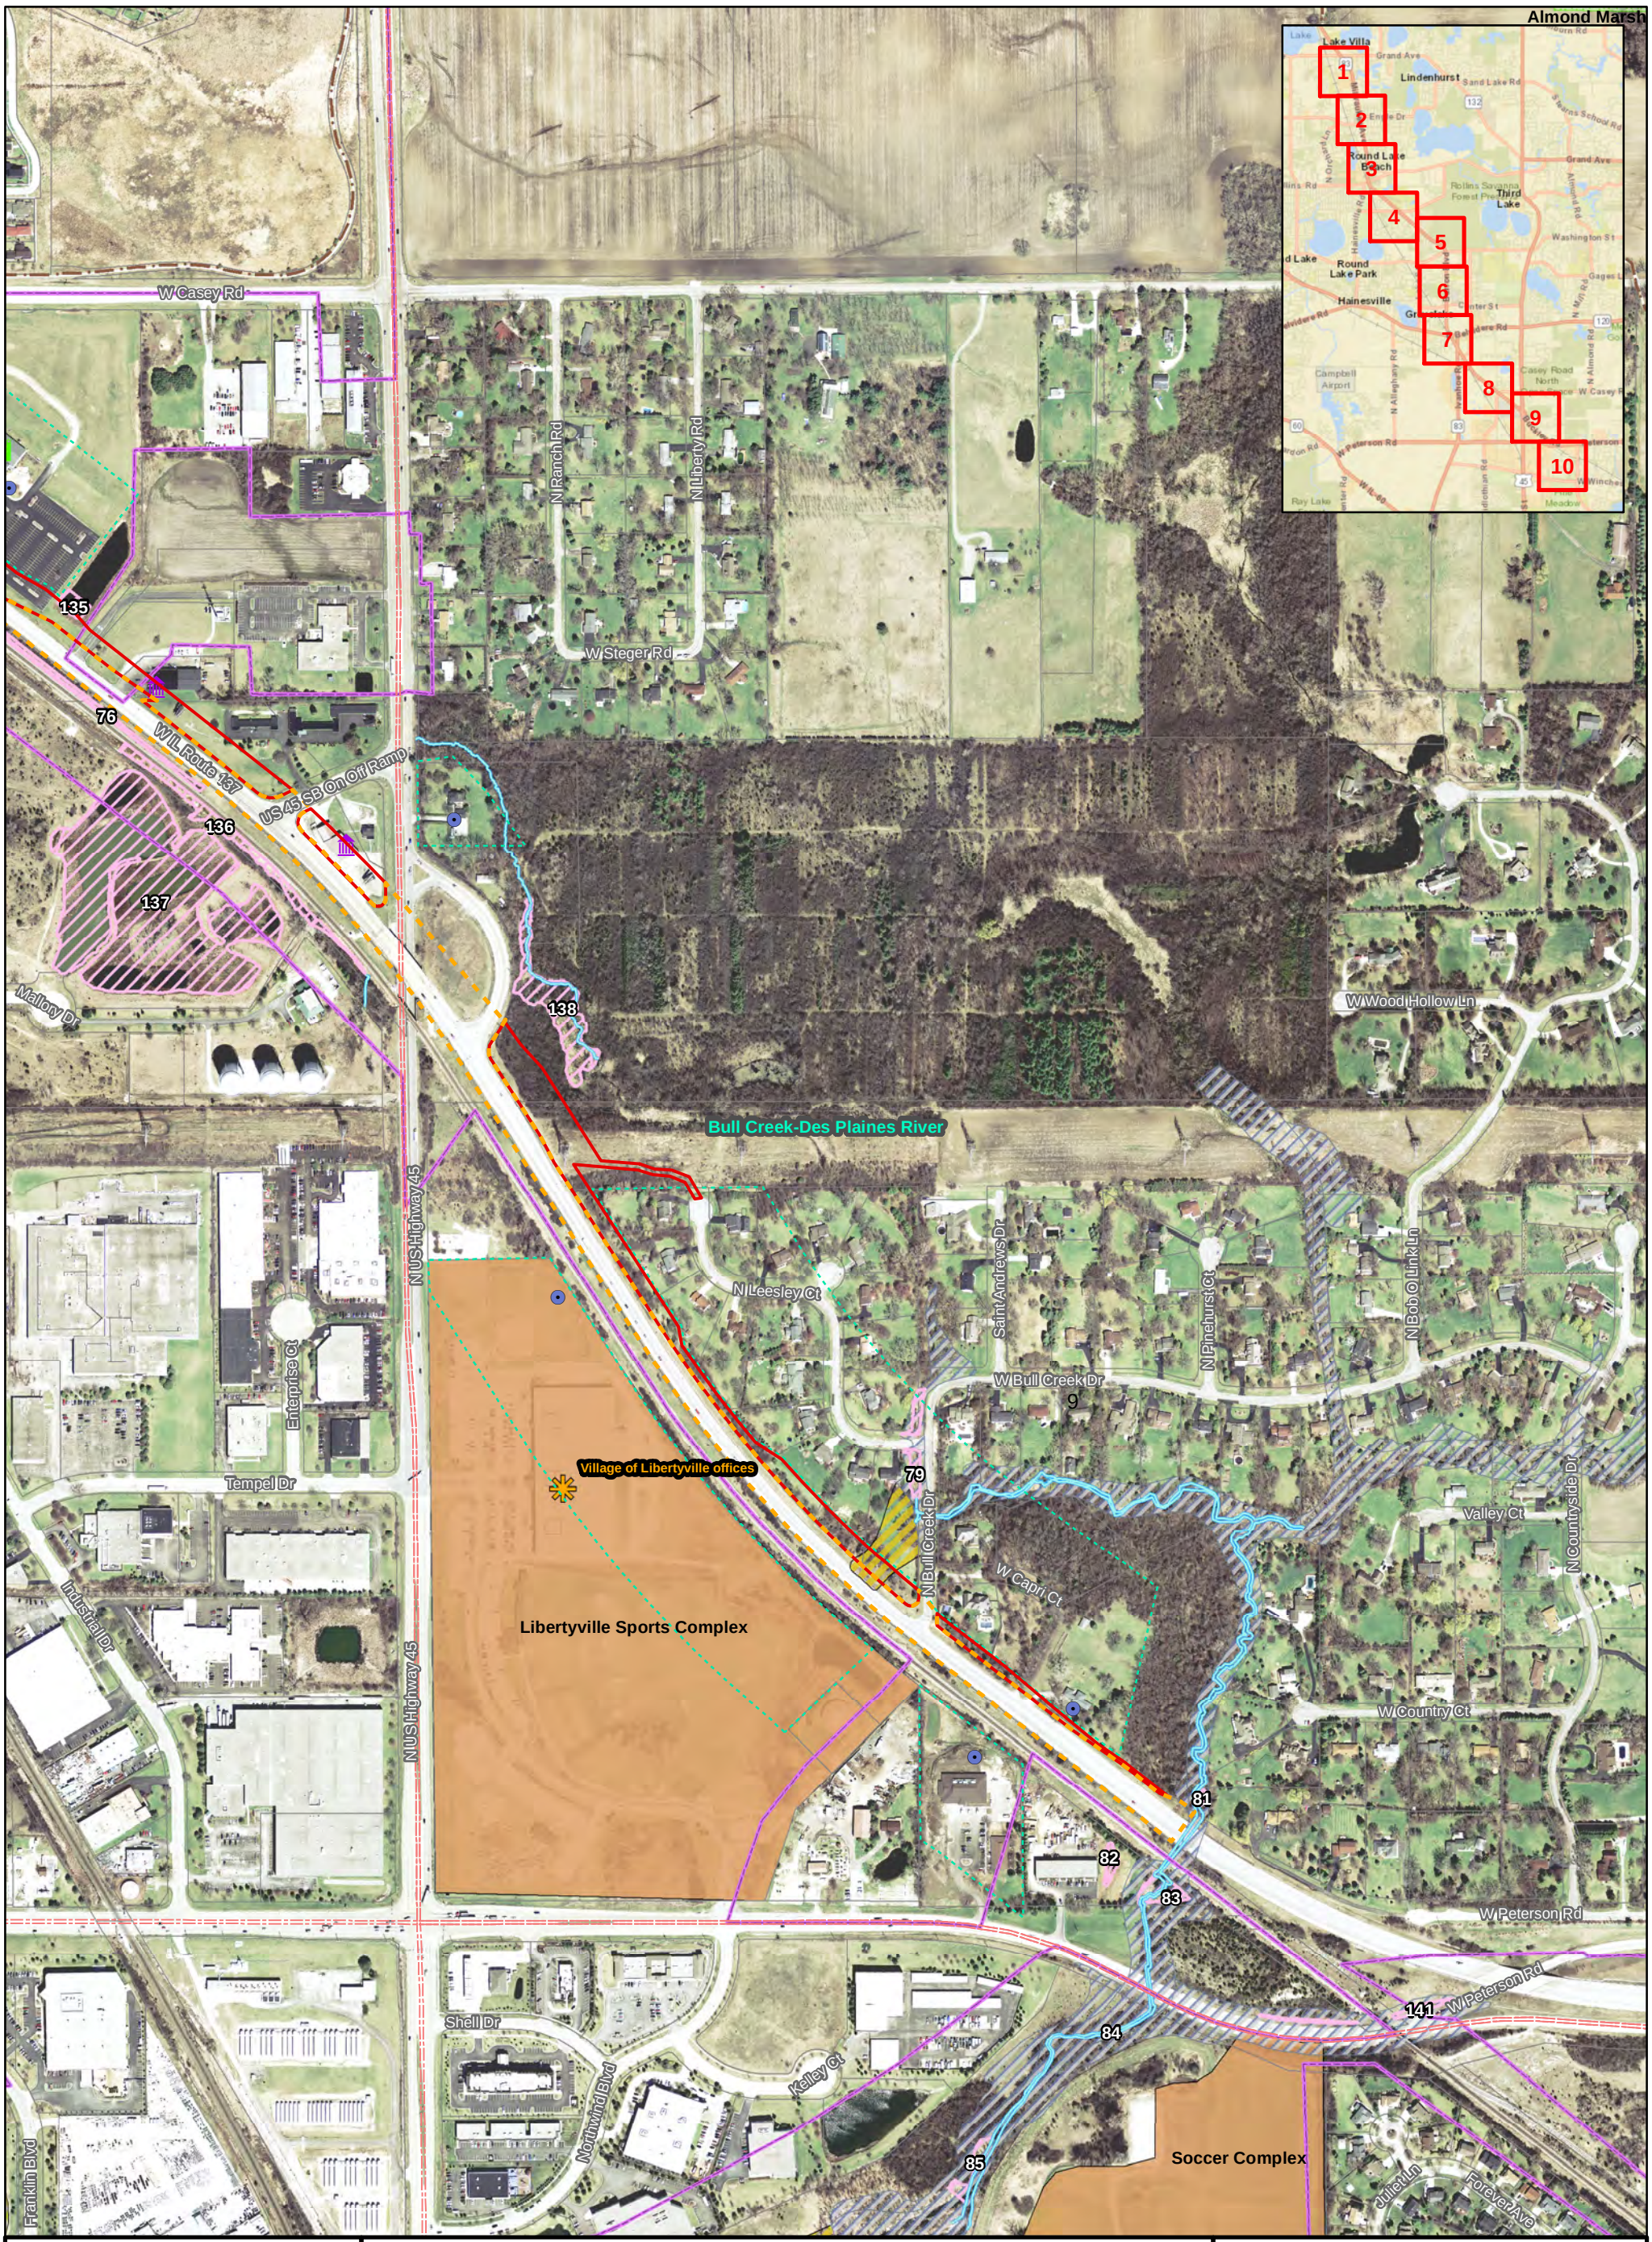


Kaskaskia Engineering Group, LLC
208 East Main Street, Suite 100
Belleville, Illinois 62220
618.233.5877 phone
618.233.5977 fax
www.kaskaskiaeng.com

- Existing ROW
- Proposed ROW
- Temporary Easement
- Business Relocations
- Residential Relocations
- Common Noise Environment
- Noise Receptor
- EJ Tract
- Police Department
- Fire Department
- Community Facility
- Place of Worship
- Cemetery
- School
- Municipality Boundary
- Stream
- Trail
- Wetlands
- Parcel Boundary
- Liberty Prairie
- Flood Zone A
- Flood Zone AE
- INAI Sites
- Lakes and Ponds
- Park
- Park, LAWCON
- Park, OSLAD
- Farm Parcel
- Watershed

0 250 500 1,000 Feet

N

# ENVIRONMENTAL INVENTORY MAP

## IL Route 83/137
## Lake County, Illinois

Kaskaskia Engineering Group, LLC
208 East Main Street, Suite 100
Belleville, Illinois 62220
618.233.5877 phone
618.233.5977 fax
www.kaskaskiaeng.com

- Existing ROW
- Proposed ROW
- Temporary Easement
- Business Relocations
- Residential Relocations
- Common Noise Environment
- Noise Receptor
- EJ Tract
- Police Department
- Fire Department
- Community Facility
- Place of Worship
- Cemetery
- School
- Municipality Boundary
- Stream
- Trail
- Wetlands
- Parcel Boundary
- Liberty Prairie
- Flood Zone A
- Flood Zone AE
- INAI Sites
- Lakes and Ponds
- Park
- Park, LAWCON
- Park, OSLAD
- Farm Parcel
- Watershed

N

0 250 500 1,000 Feet

# ENVIRONMENTAL INVENTORY MAP

IL Route 83/137
Lake County, Illinois