MATCHLINE 12
(SEE SHEET 12)

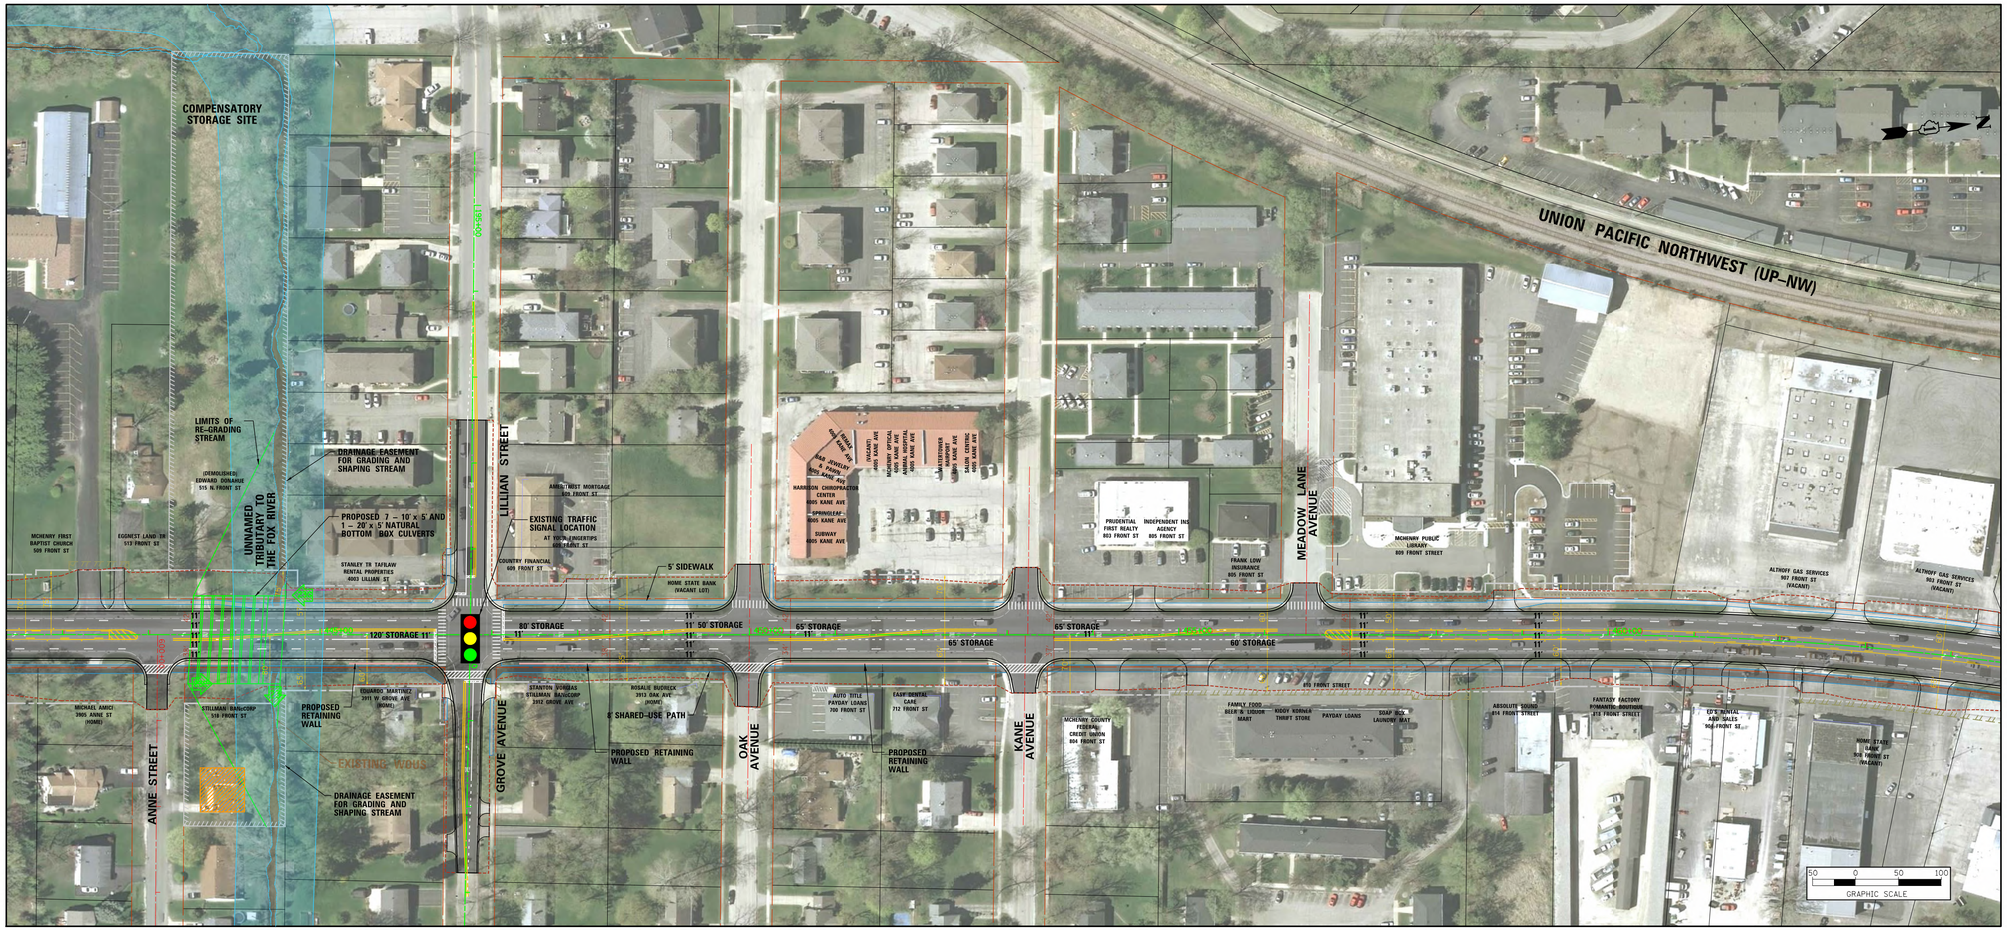


MATCHLINE 13
(SEE SHEET 14)

## LEGEND

- EX. CENTERLINE
- PROP. CENTERLINE
- EX. EDGE OF PAVEMENT
- EX. ROW LINE
- PROP. ROW LINE
- EX. BUILDING OR STRUCTURE
- TEMP. EASEMENT LINE
- EX. PROPERTY LINE
- PROP. PAVED SHOULDER
- PROP. EDGE OF PAVEMENT
- PROP. BACK OF CURB
- PROP. SIDEWALK / PATH
- PROP. LIMIT OF CONST. (APPROXIMATE)

- PROP. PAVEMENT SURFACE
- PROP. CONCRETE SURFACE
- PROP. LANDSCAPE MEDIAN
- WATER FEATURE
- WETLANDS
- FLOODPLAIN
- WATERS OF THE U.S. (WOUS)
- PROP. MEANDERING STREAM
- RESIDENTIAL IMPACT*
- COMMERCIAL IMPACT*
- DRAINAGE OUTFALL

## POTENTIAL IMPACTS

1* RESIDENTIAL

0* COMMERCIAL

POTENTIAL IMPACTS ARE SUBJECT TO CHANGE AS STUDY PROGRESSES

CONSTRUCTION OF SIDEWALK AND SHARED-USE PATH ARE SUBJECT TO COST PARTICIPATION FROM THE LOCAL MUNICIPALITIES.

*IMPACT IS FOR THIS SHEET ONLY

Illinois Route 31
ROUTE 176 TO ROUTE 120
www.ILRoute31.com

Illinois Department of Transportation
STV

KEY MAP

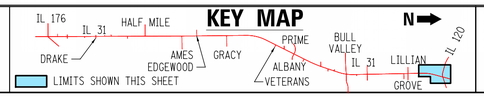


# ILLINOIS ROUTE 31
## NORTH SECTION: NORTH OF BULL VALLEY ROAD TO ILLINOIS ROUTE 120

## PROPOSED ALTERNATIVE
SHEET 13 OF 15