MATCHLINE 4 (SEE SHEET 4)

MATCHLINE 5 (SEE BELOW)

MATCH BULL VALLEY ROAD IMPROVEMENT

IMPROVEMENTS AT ILLINOIS ROUTE 31 AND BULL VALLEY ROAD INTERSECTION BY MCHENRY COUNTY D.O.T. AS SEPARATE PROJECT

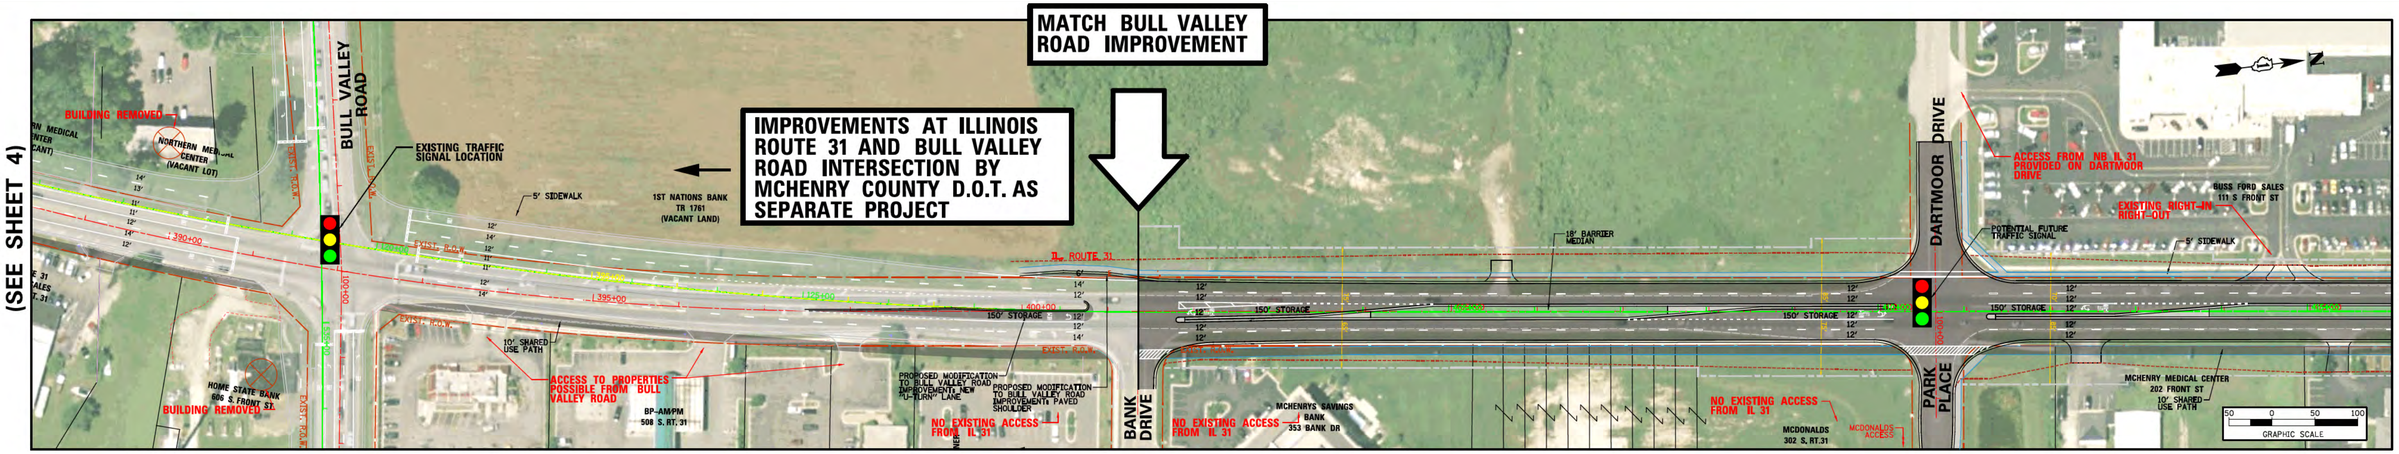

MATCHLINE 5 (SEE ABOVE)

MATCHLINE 6 (SEE BELOW)

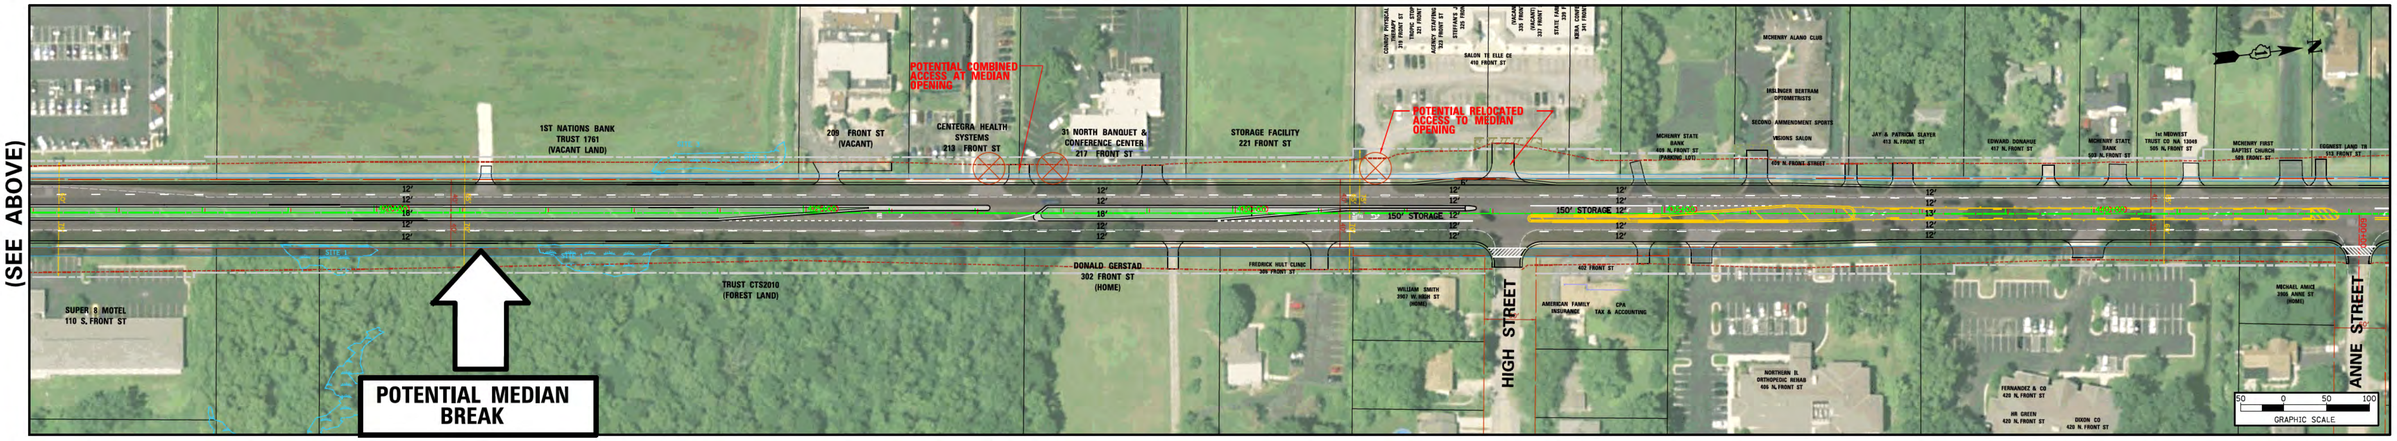

MATCHLINE 6 (SEE ABOVE)

MATCHLINE 7 (SEE SHEET 6)

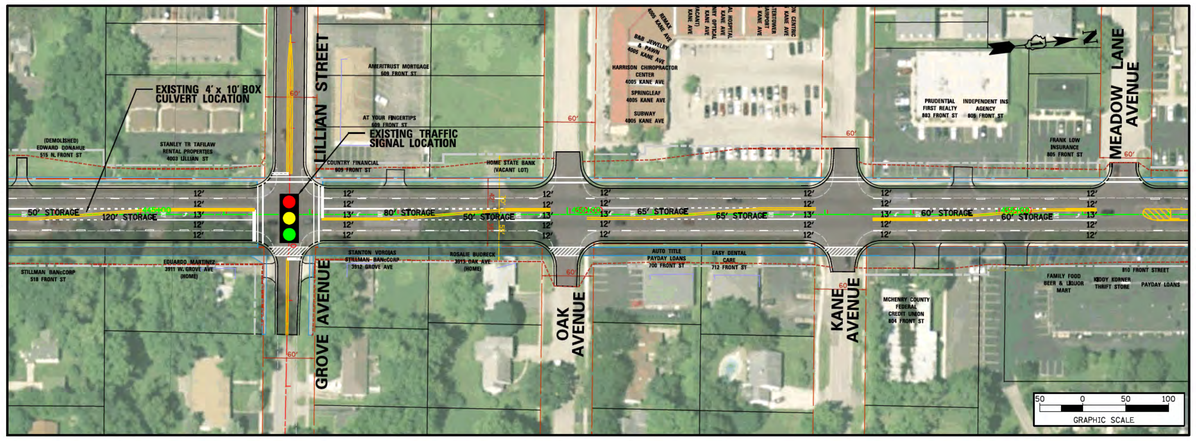

LEGEND

- EX. CENTERLINE
- PROP. CENTERLINE
- EX. EDGE OF PAVEMENT
- EX. ROW LINE
- PROP. ROW LINE
- EX. BUILDING OR STRUCTURE
- TEMP. EASEMENT LINE
- EX. PROPERTY LINE
- PROP. PAVED SHOULDER
- PROP. EDGE OF PAVEMENT
- PROP. BACK OF CURB
- PROP. SIDEWALK / PATH
- PROP. LIMIT OF CONST. (APPROXIMATE)
- PROP. PAVEMENT SURFACE
- PROP. CONCRETE SURFACE
- PROP. LANDSCAPE MEDIAN
- WATER FEATURE
- WETLANDS
- FLOODPLAIN

POTENTIAL IMPACTS

0* RESIDENTIAL

0* COMMERCIAL

LILLIAN ST./GROVE AVE. INTERSECTION 2040 PM LOS

LOS	DELAY (SEC.)	LEG
B	14.1	NORTH LEG
B	16.5	SOUTH LEG
D	44.7	EAST LEG
D	43.2	WEST LEG
B	19.6	INTERSECTION

POTENTIAL IMPACTS ARE SUBJECT TO CHANGE AS STUDY PROGRESSES

CONSTRUCTION OF SIDEWALK AND SHARED-USE PATH ARE SUBJECT TO COST PARTICIPATION FROM THE LOCAL MUNICIPALITIES.

*IMPACT IS FOR THIS SHEET ONLY

Illinois Route 31
ROUTE 176 TO ROUTE 120
www.ILRoute31.com

Illinois Department of Transportation

STV

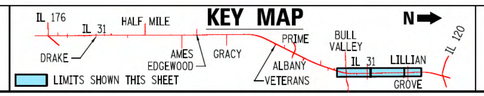

ILLINOIS ROUTE 31

NORTH SECTION: NORTH OF BULL VALLEY ROAD TO ILLINOIS ROUTE 120

PROPOSED ALTERNATIVE

SHEET 5 OF 7