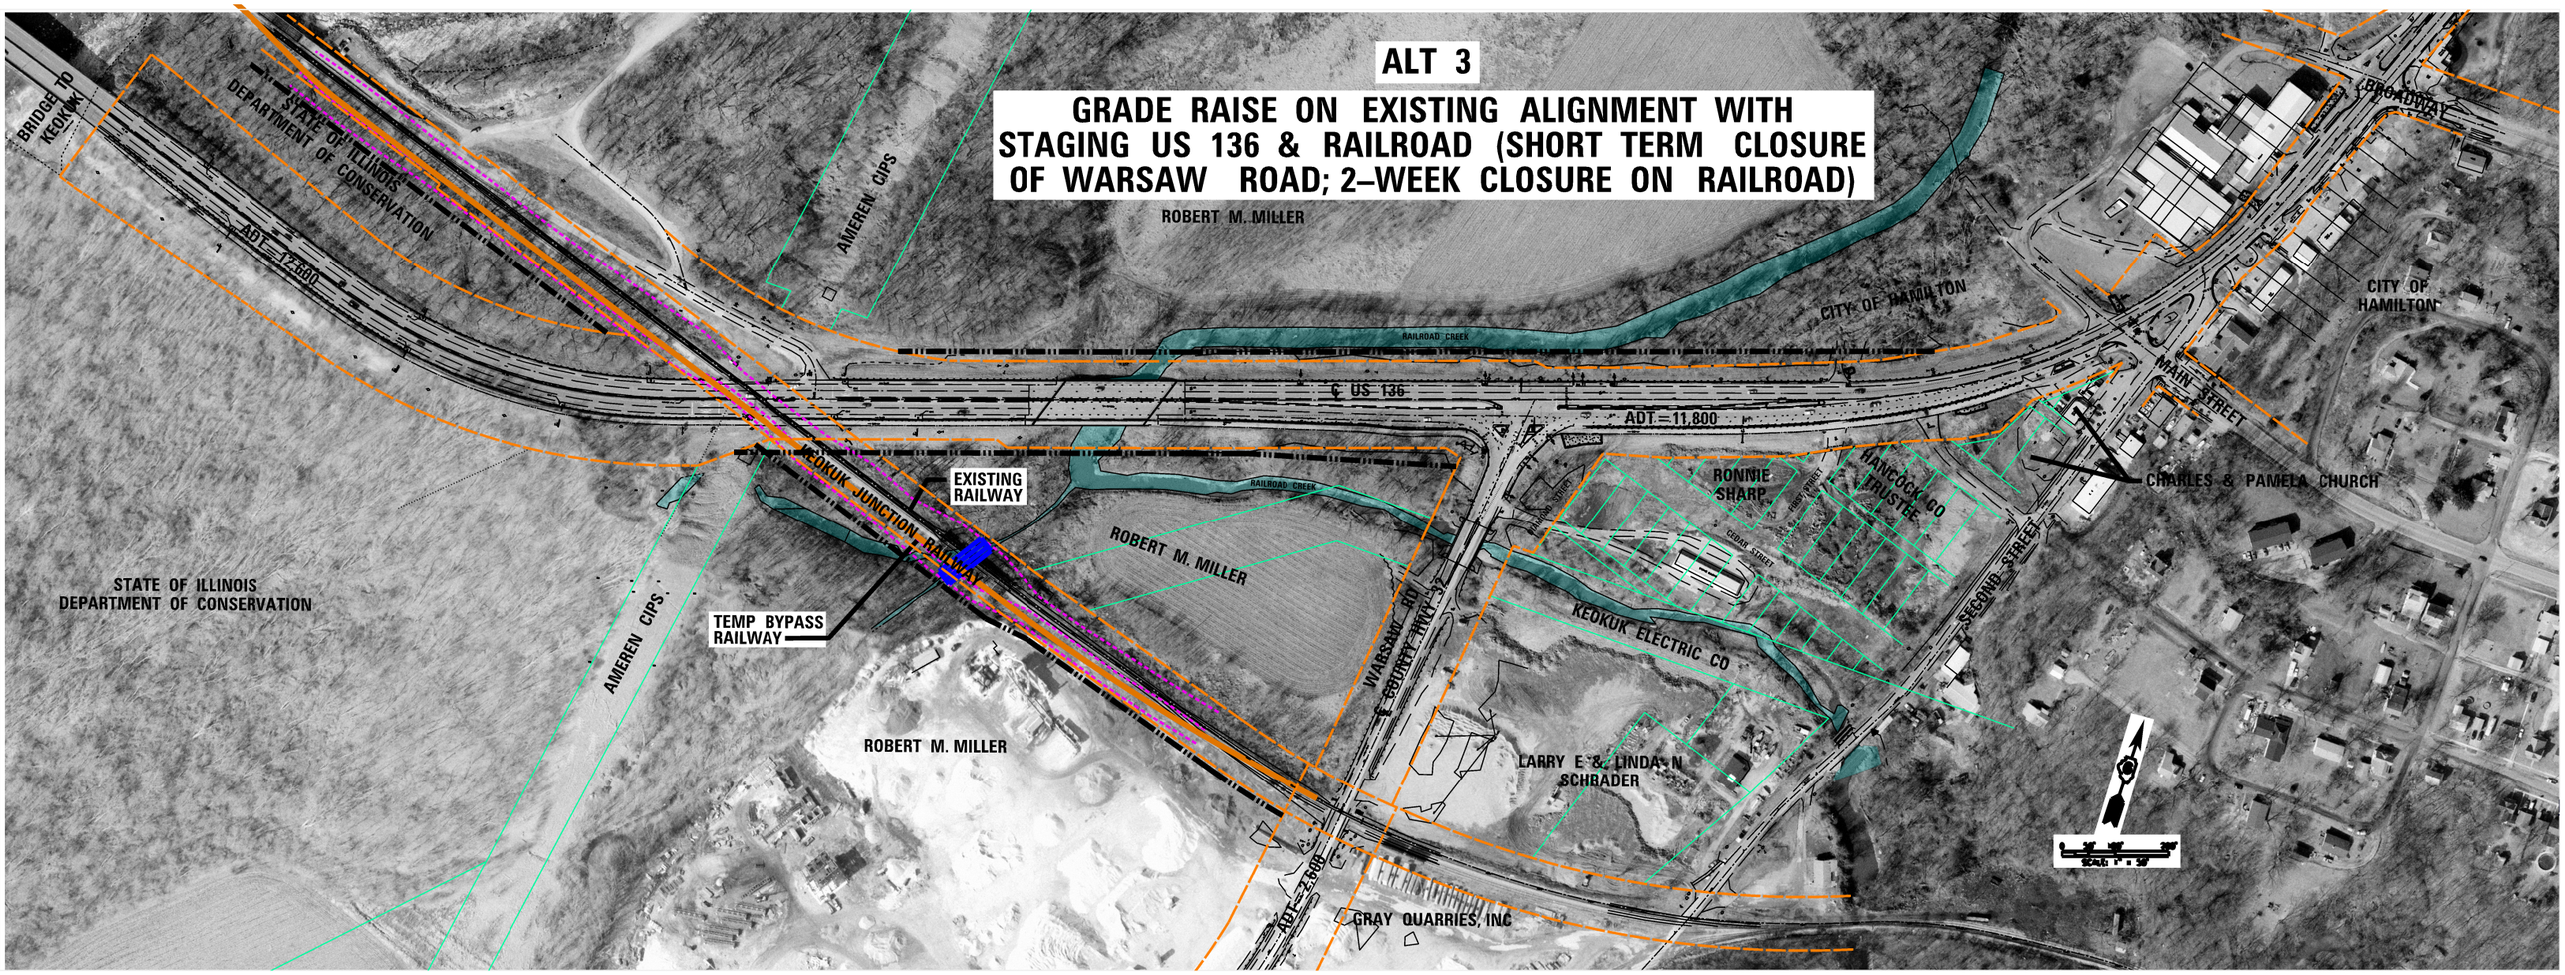
ALT 3
GRADE RAISE ON EXISTING ALIGNMENT WITH STAGING US 136 & RAILROAD (SHORT TERM CLOSURE OF WARSAW ROAD; 2–WEEK CLOSURE ON RAILROAD)
BRIDGE TO KEOKUK
STATE OF ILLINOIS DEPARTMENT OF CONSERVATION
ADT = 12,680
AMEREN CIPS
ROBERT M. MILLER
RAILROAD CREEK
℄ US 136
ADT = 11,800
CITY OF HAMILTON
BROADWAY
MAIN STREET
CITY OF HAMILTON
CHARLES & PAMELA CHURCH
RONNIE SHARP
HANCOCK CO TRUSTEE
CEDAR STREET
SECOND STREET
KEOKUK JUNCTION RAILWAY
EXISTING RAILWAY
TEMP BYPASS RAILWAY
ROBERT M. MILLER
STATE OF ILLINOIS DEPARTMENT OF CONSERVATION
AMEREN CIPS
WARSAW RD
℄ COUNTY HWY 3
KEOKUK ELECTRIC CO
LARRY E & LINDA N SCHRADER
ROBERT M. MILLER
ADT = 2,680
GRAY QUARRIES, INC