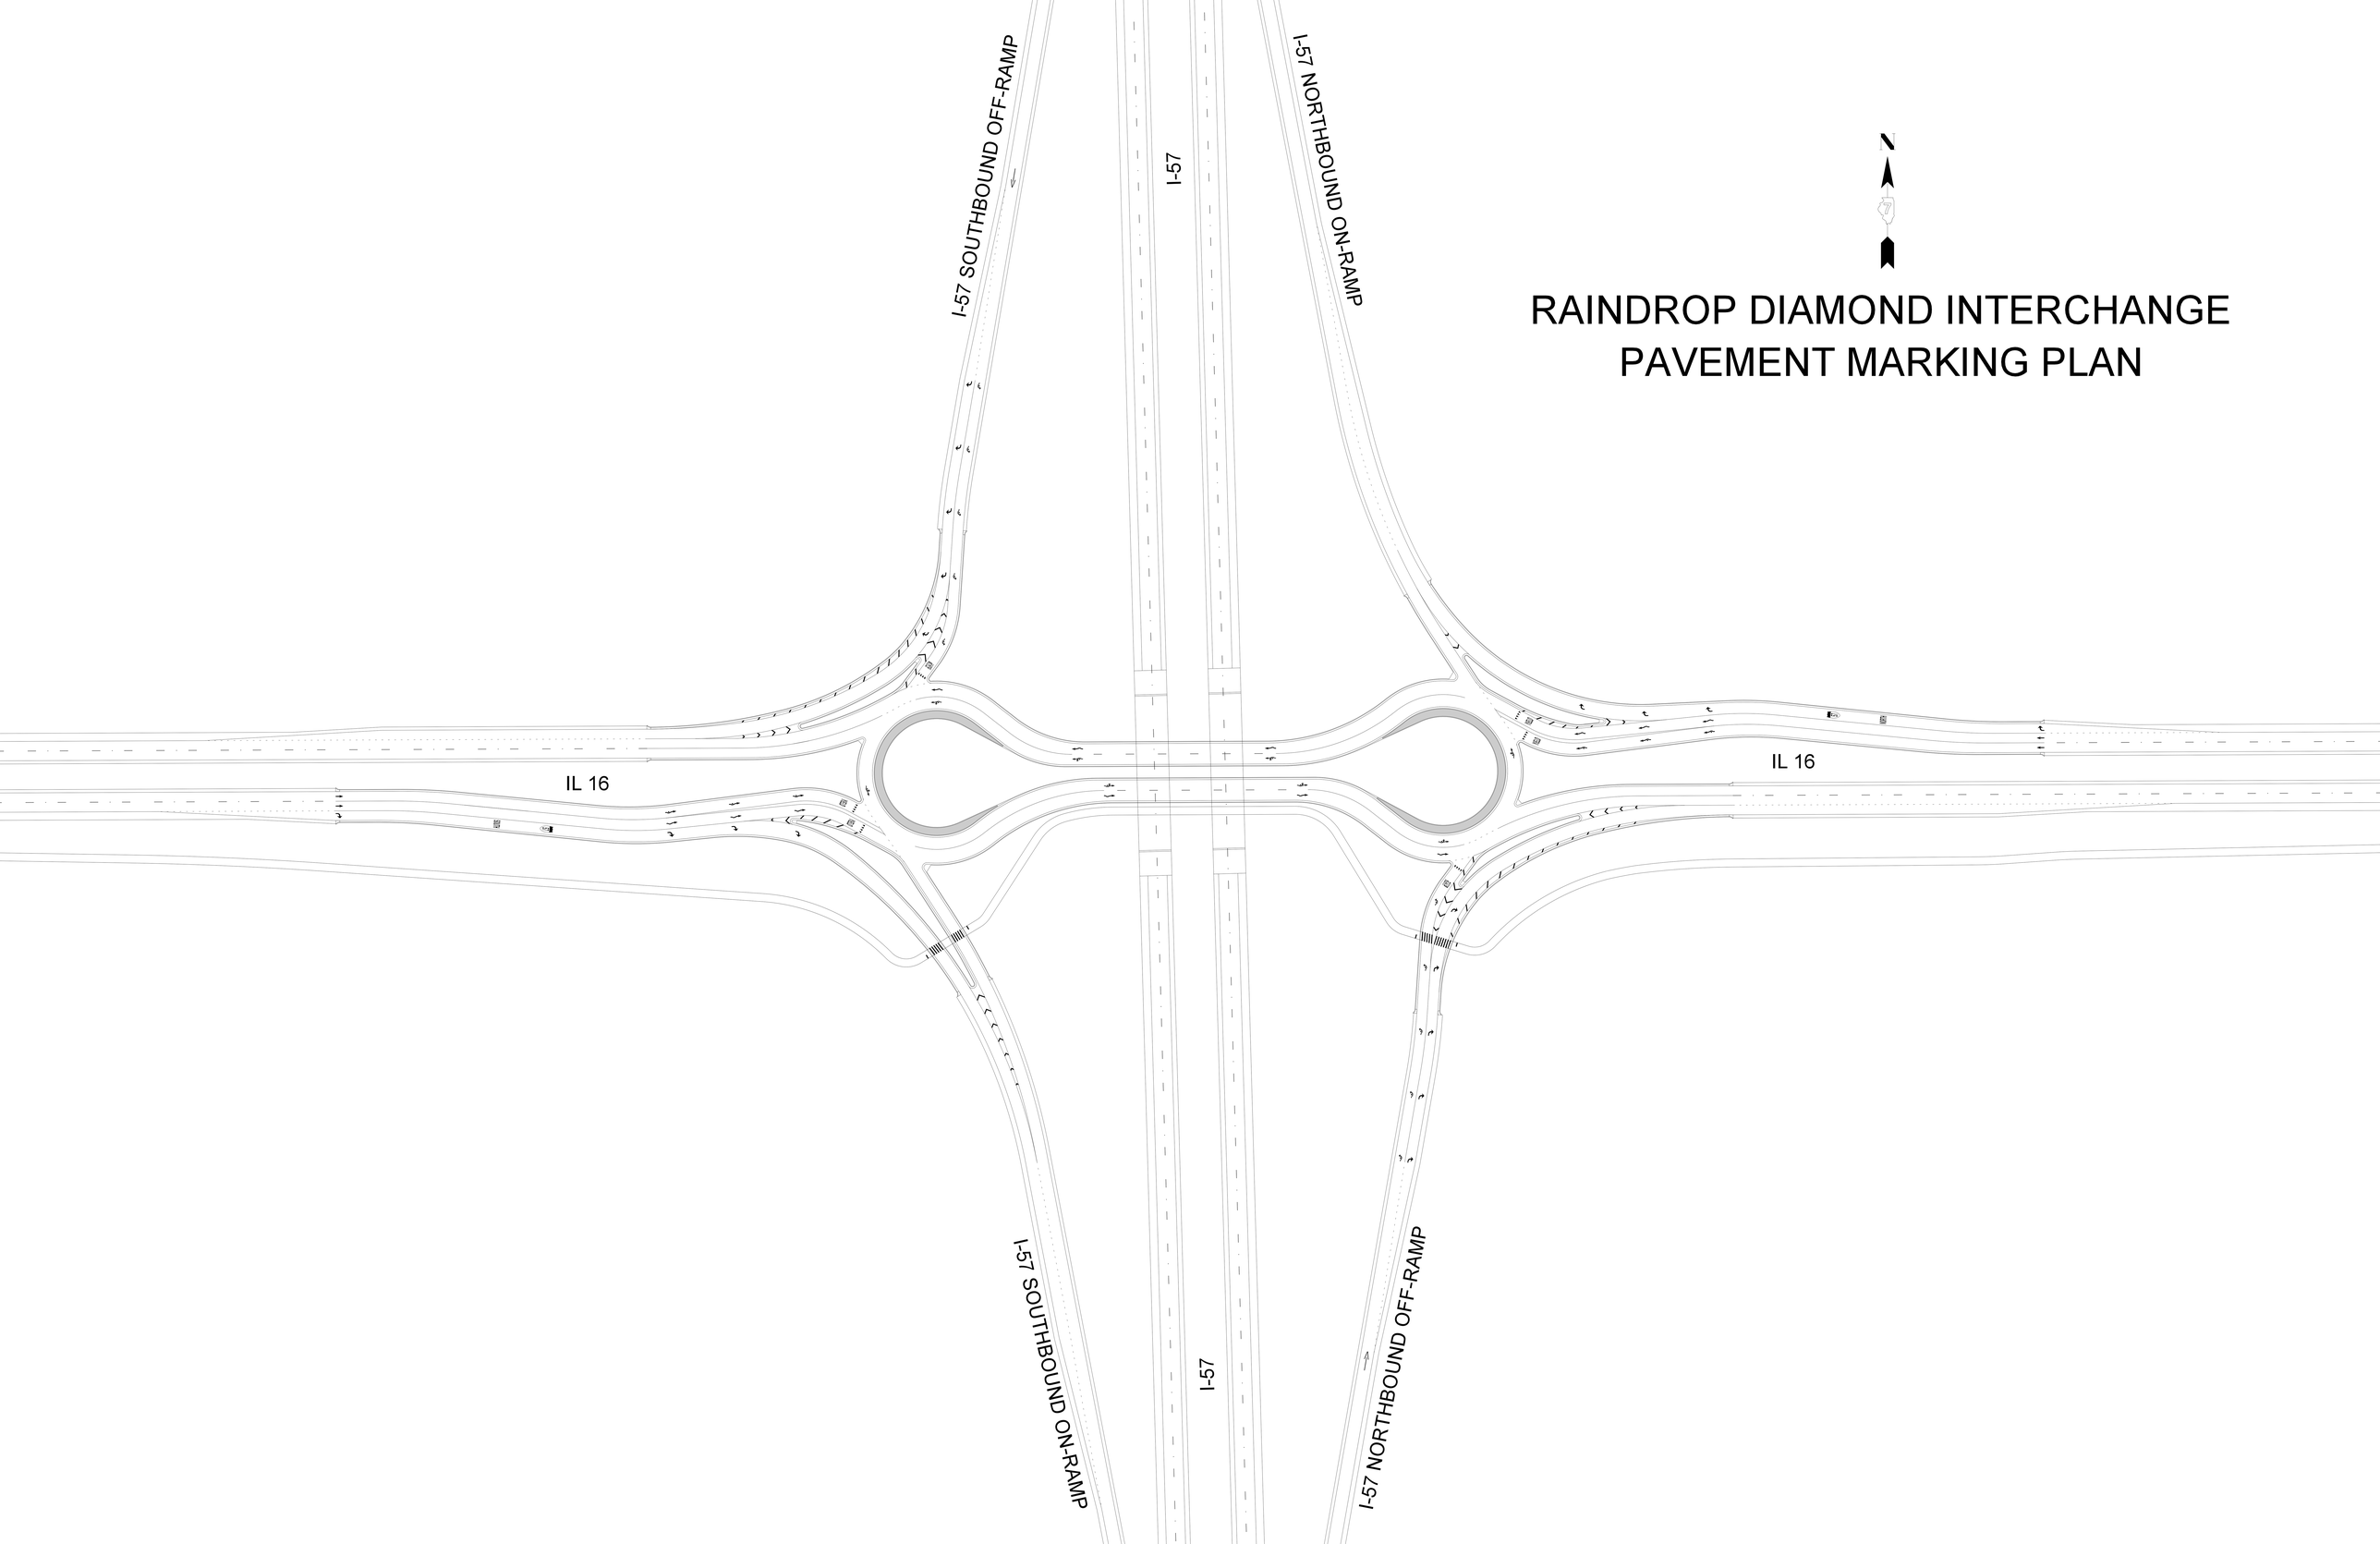RAINDROP DIAMOND INTERCHANGE
PAVEMENT MARKING PLAN