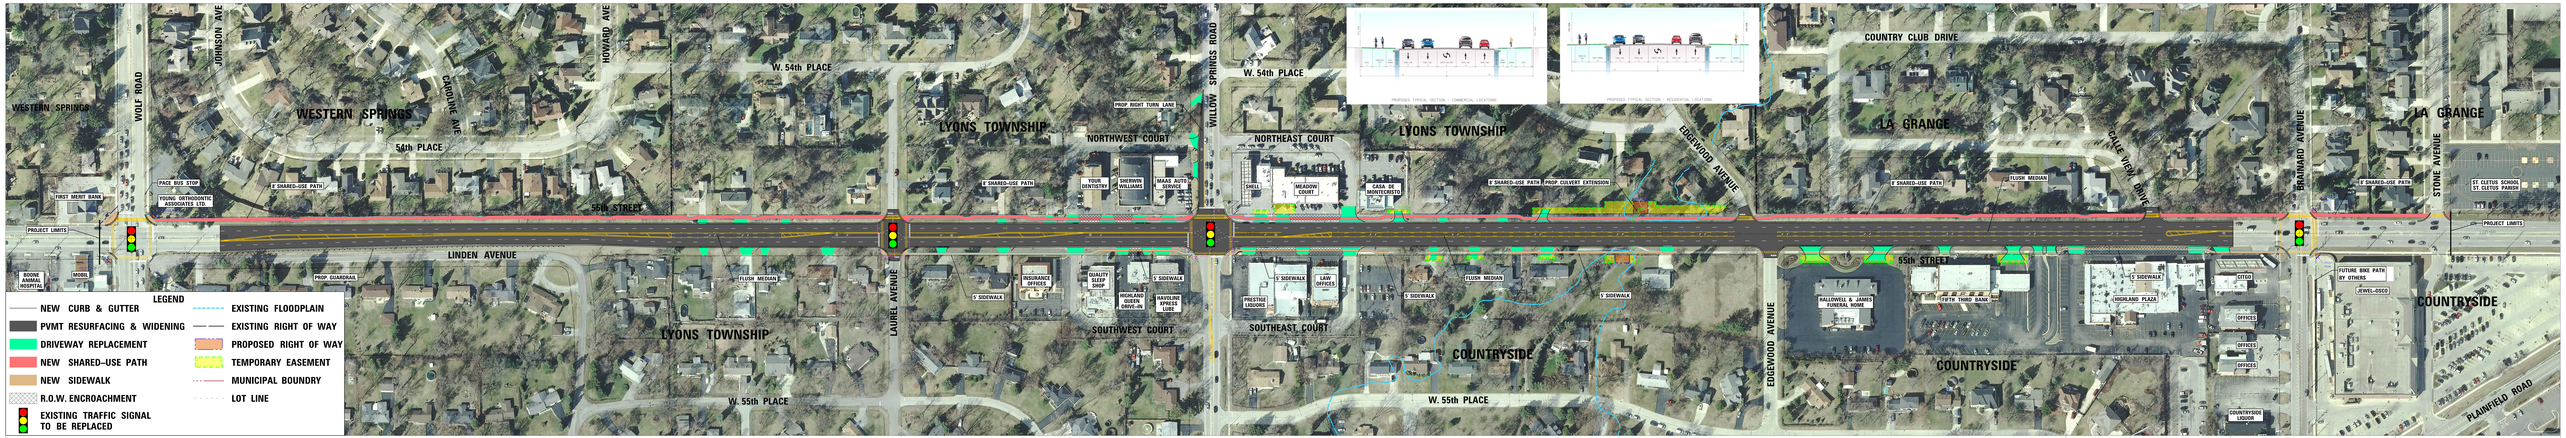
WESTERN SPRINGS
WOLF ROAD
JOHNSON AVE
CAROLINE AVE
HOWARD AVE
54th PLACE
55th STREET
W. 54th PLACE
W. 55th PLACE
LINDEN AVENUE
LYONS TOWNSHIP
WILLOW SPRINGS ROAD
LAUREL AVENUE
NORTHWEST COURT
NORTHEAST COURT
SOUTHWEST COURT
SOUTHEAST COURT
EDGEWOOD AVENUE
COUNTRY CLUB DRIVE
LA GRANGE
CALLE VIEJA DRIVE
BRAINARD AVENUE
STONE AVENUE
COUNTRYSIDE
PLAINFIELD ROAD
PROJECT LIMITS
PROP RIGHT TURN LANE
PROP CULVERT EXTENSION
PROP GUARDRAIL
FLUSH MEDIAN
5' SHARED-USE PATH
5' SIDEWALK
BUS STOP
FIRST MERIT BANK
YOUNG ORTHODONTIC ASSOCIATES LTD
BOONE ANIMAL HOSPITAL
MOBIL
SHELL
MEADOW COURT
CASA DE MONTECRISTO
YOUR DENTISTRY
SHERWIN WILLIAMS
MAAS AUTO SERVICE
INSURANCE OFFICES
QUALITY DRY CLEANERS SHOP
HIGHLAND GREEN BANQUET
HAVOLINE XPRESS LUBE
PRESTIGE LIQUORS
LAW OFFICES
HALLOWELL & JAMES FUNERAL HOME
FIFTH THIRD BANK
HIGHLAND PLAZA
CITGO
OFFICES
COUNTRYSIDE LIQUOR
ST. CLETUS SCHOOL
ST. CLETUS PARISH
FUTURE BIKE PATH BY OTHERS
JEWEL-OSCO
PROPOSED TYPICAL SECTION - COMMERCIAL LOCATIONS
PROPOSED TYPICAL SECTION - RESIDENTIAL LOCATIONS
LEGEND
NEW CURB & GUTTER
PVMT RESURFACING & WIDENING
DRIVEWAY REPLACEMENT
NEW SHARED-USE PATH
NEW SIDEWALK
R.O.W. ENCROACHMENT
EXISTING TRAFFIC SIGNAL TO BE REPLACED
EXISTING FLOODPLAIN
EXISTING RIGHT OF WAY
PROPOSED RIGHT OF WAY
TEMPORARY EASEMENT
MUNICIPAL BOUNDRY
LOT LINE
SCALE IN FEET
N
Illinois Department of Transportation
55th STREET
WOLF ROAD TO BRAINARD AVENUE
AERIAL MAP