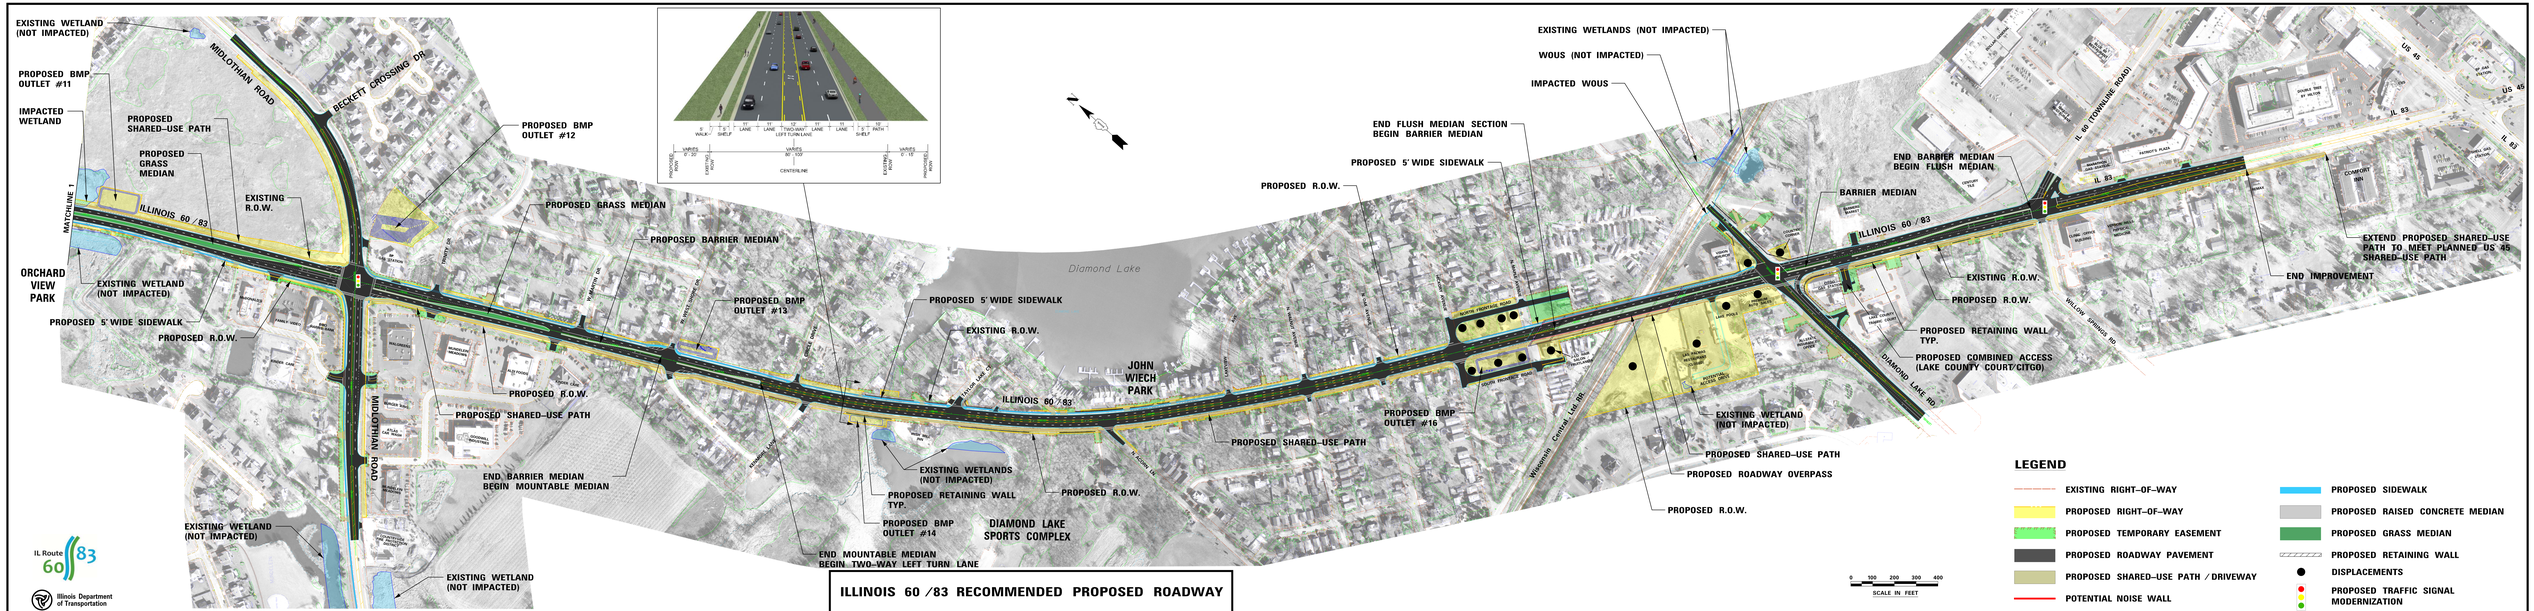

ILLINOIS 60 / 83 RECOMMENDED PROPOSED ROADWAY