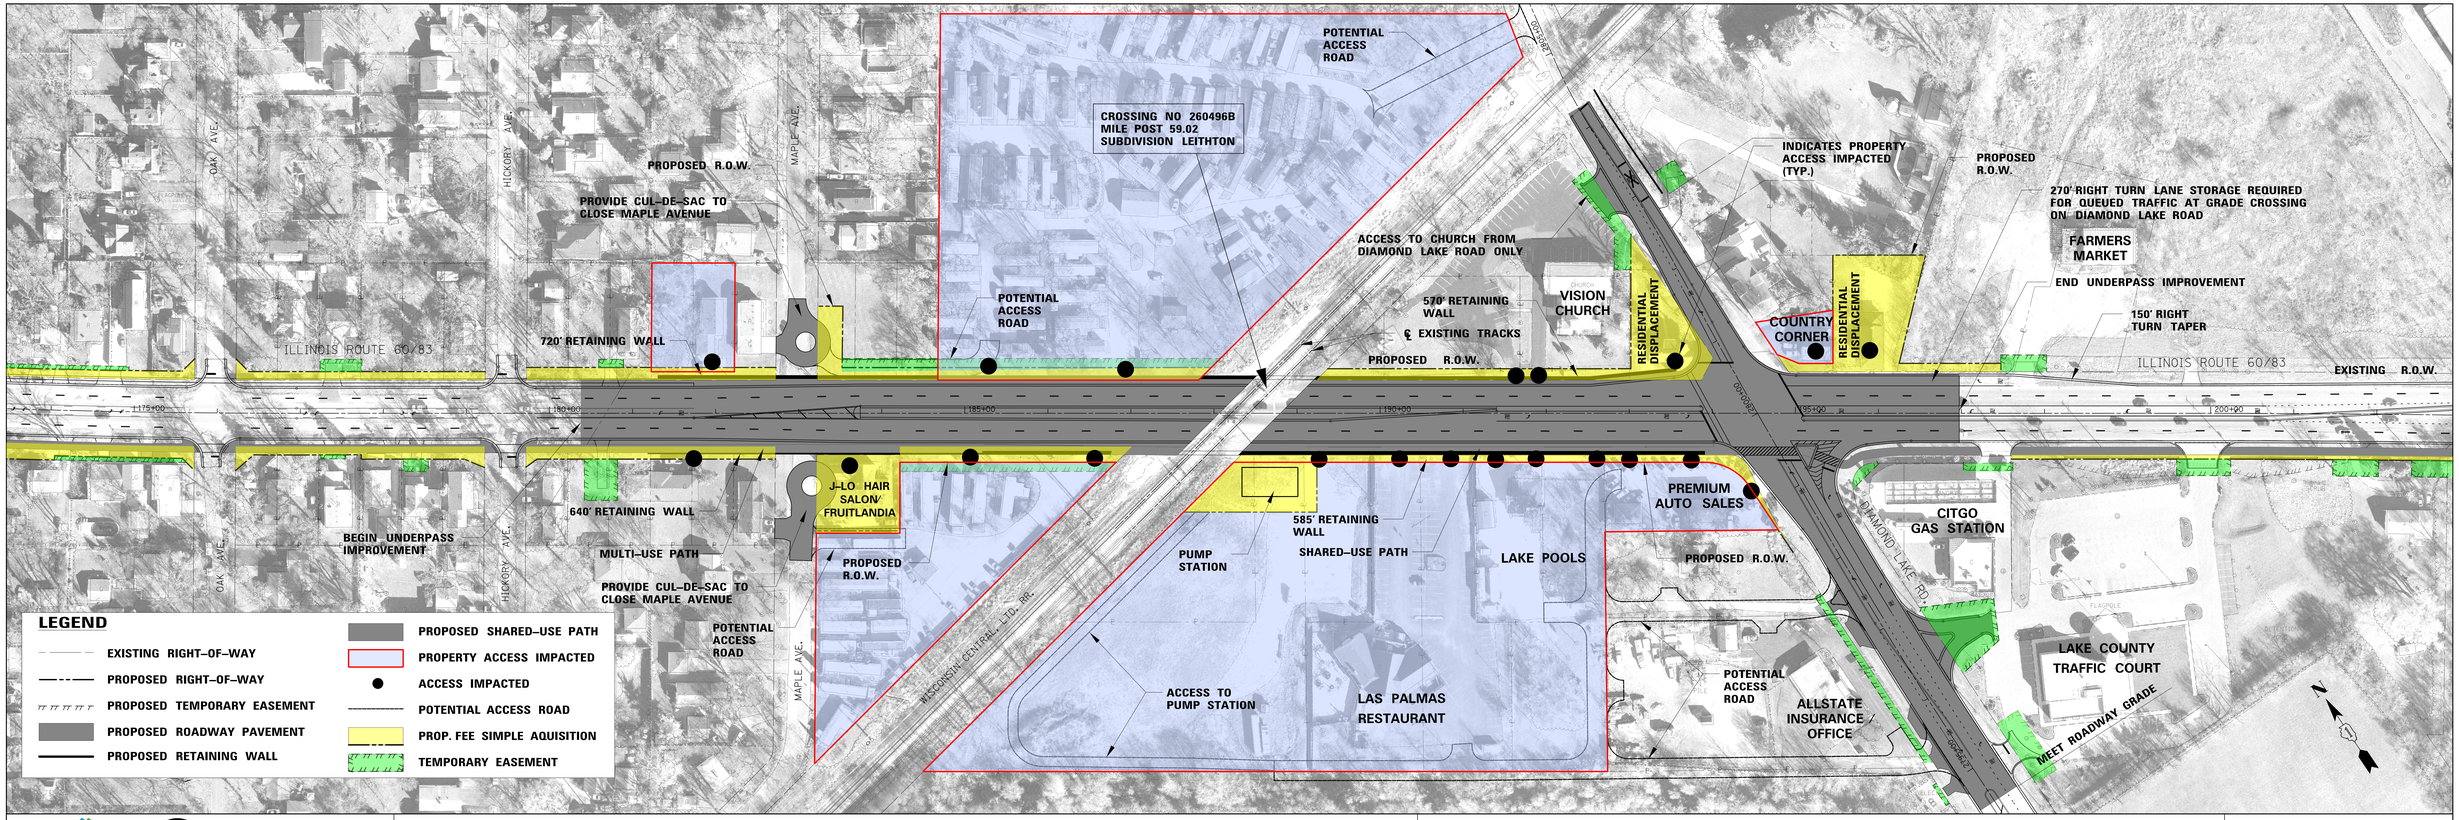

IL Route 60 83

Illinois Department of Transportation

FOR INFORMATION ONLY

OCTOBER 2013

ILLINOIS 60 / 83 POTENTIAL RAILROAD GRADE SEPARATION UNDER WCL RAILROAD

50 0 50 100
SCALE IN FEET