


 

PROJECT LIMITS

**LEGEND**







- EXISTING RIGHT-OF-WAY
- PROPOSED RIGHT-OF-WAY
- WETLAND
- PARKS, GOLF COURSES, FOREST PRESERVES
- PROPOSED COMMERCIAL
- PROPOSED SHARED-USE PATH / SIDEWALK
- IMPACTED STRUCTURE
- EXISTING TRAFFIC SIGNAL
- EXISTING SNOWMOBILE TRAIL
- WAUKEGAN SAVANNA FOREST PRESERVE POTENTIAL TRAILS:
- REGIONAL TRAIL - 12" CRUSHED STONE

1" = 100'

ILLINOIS ROUTE 131  
PHASE I ENGINEERING STUDY

SHEET 1 of 3  
SOUTH SECTION:  
CHANAY STREET to SUNSET AVENUE

**ALTERNATIVE A1**

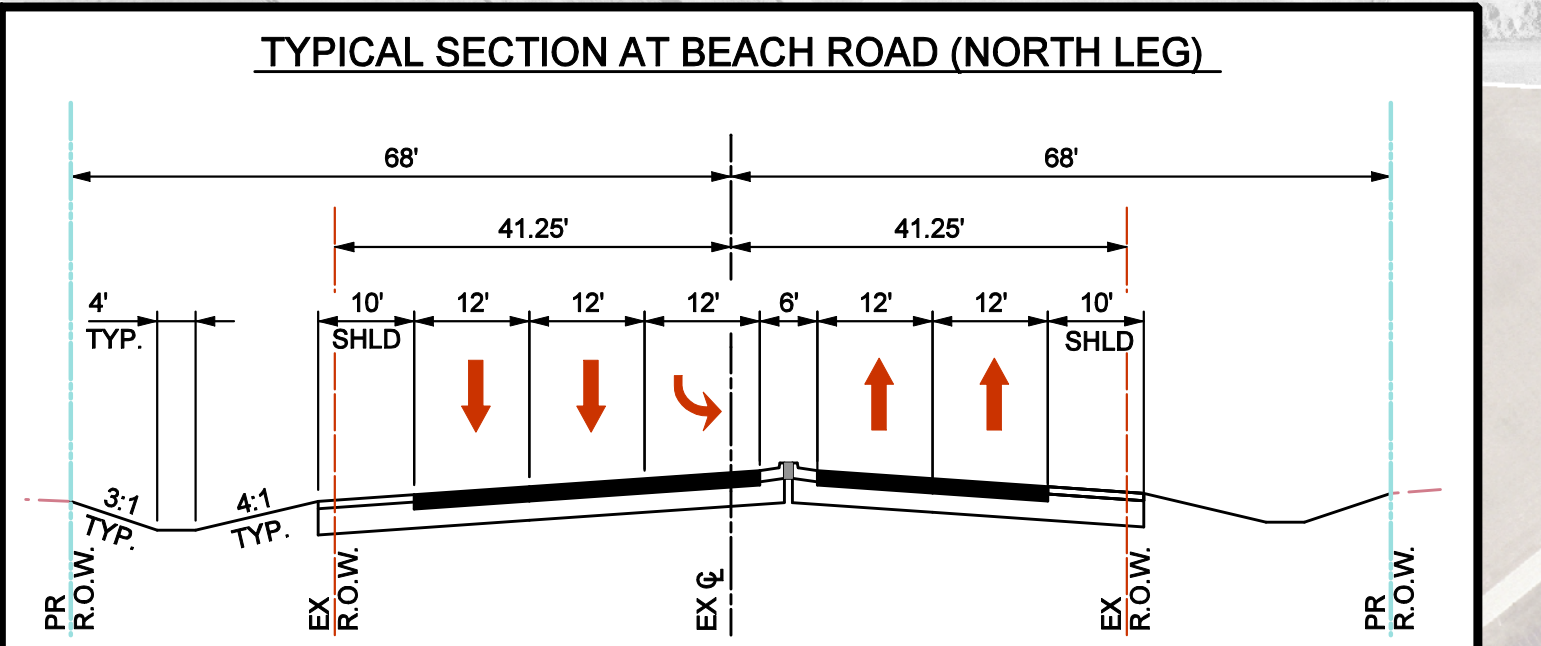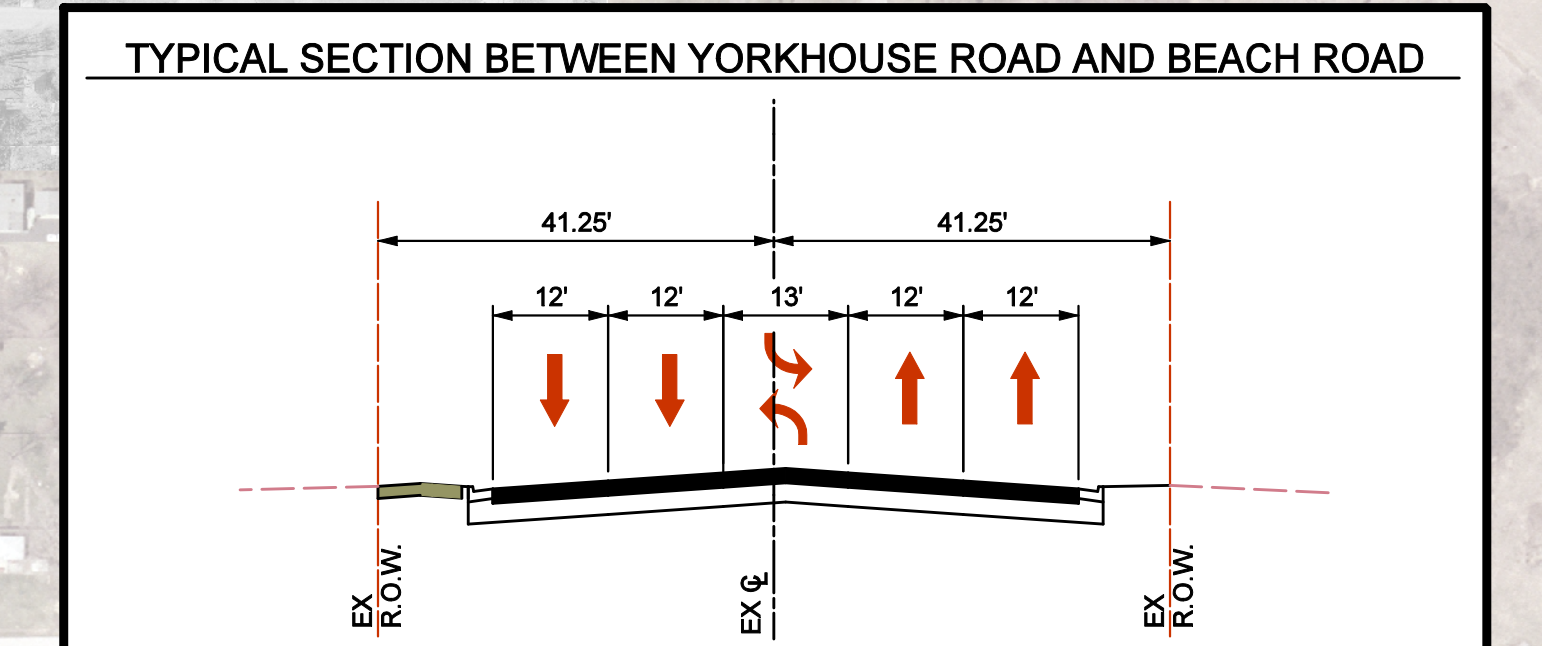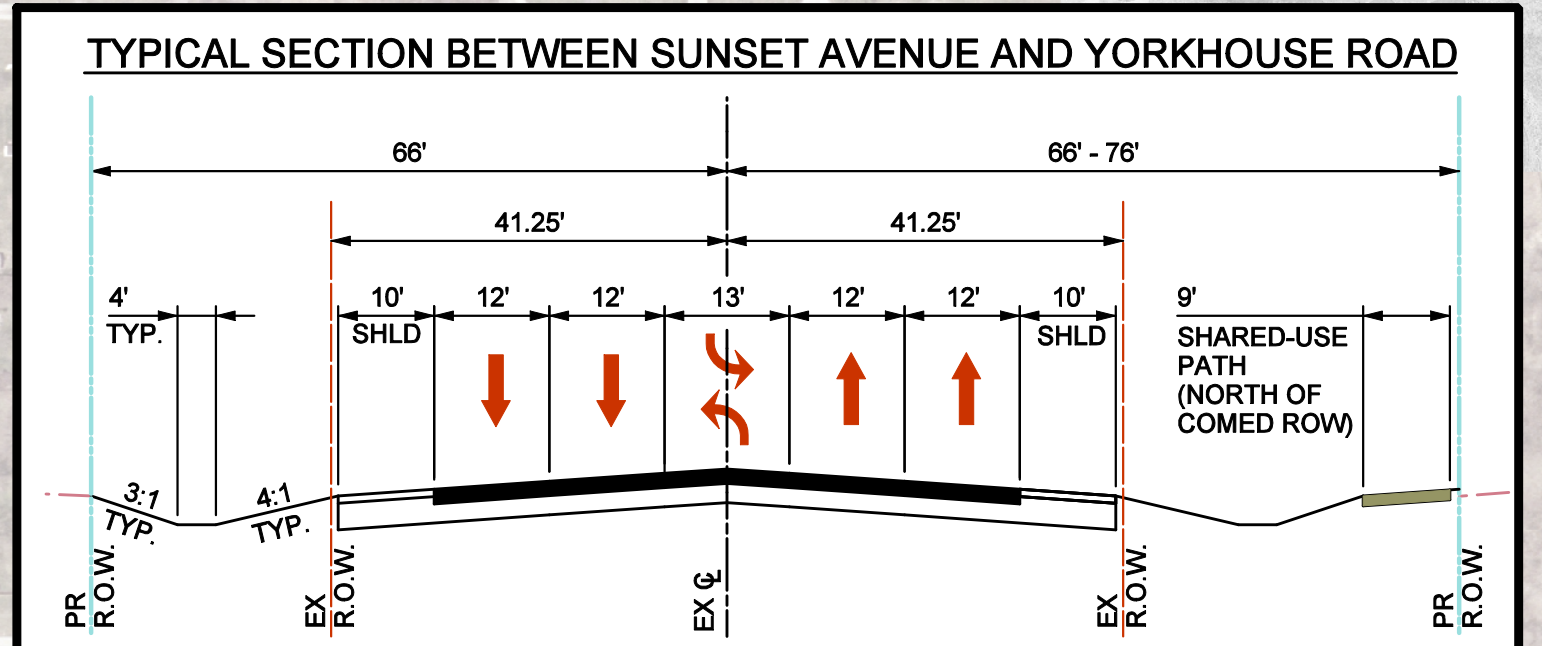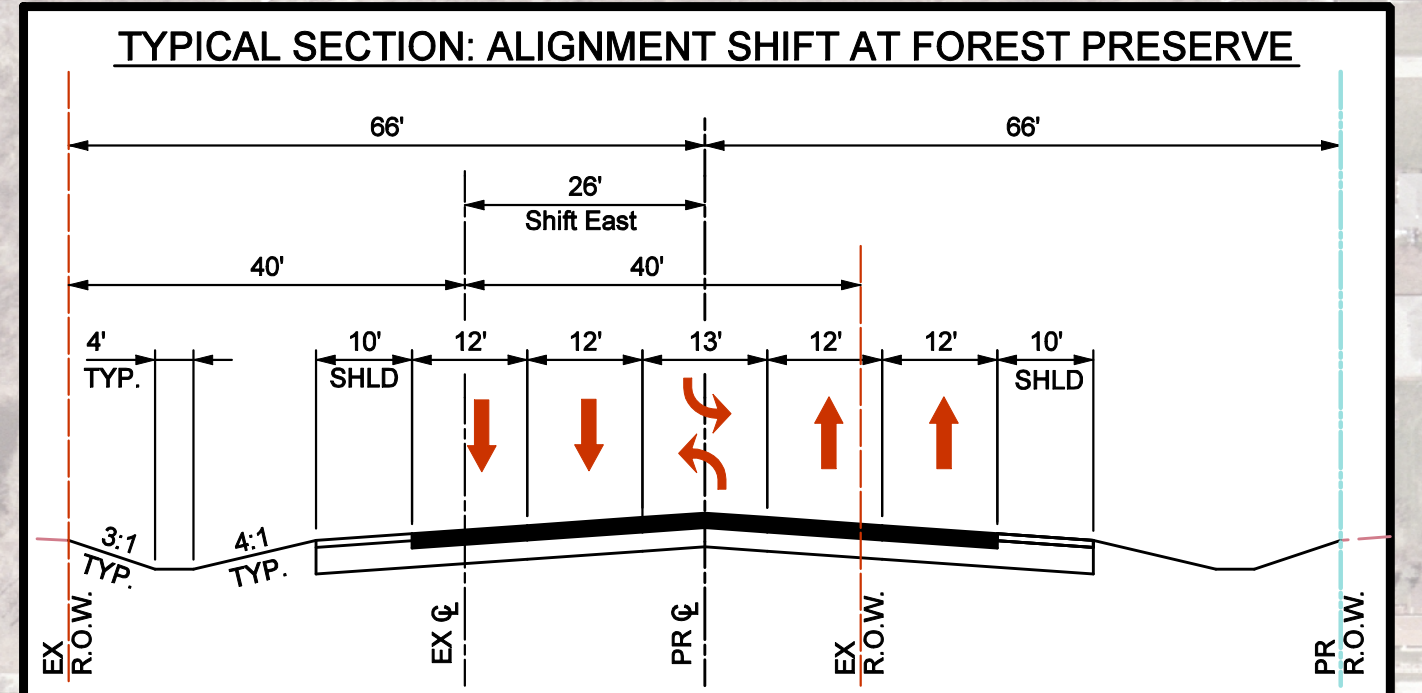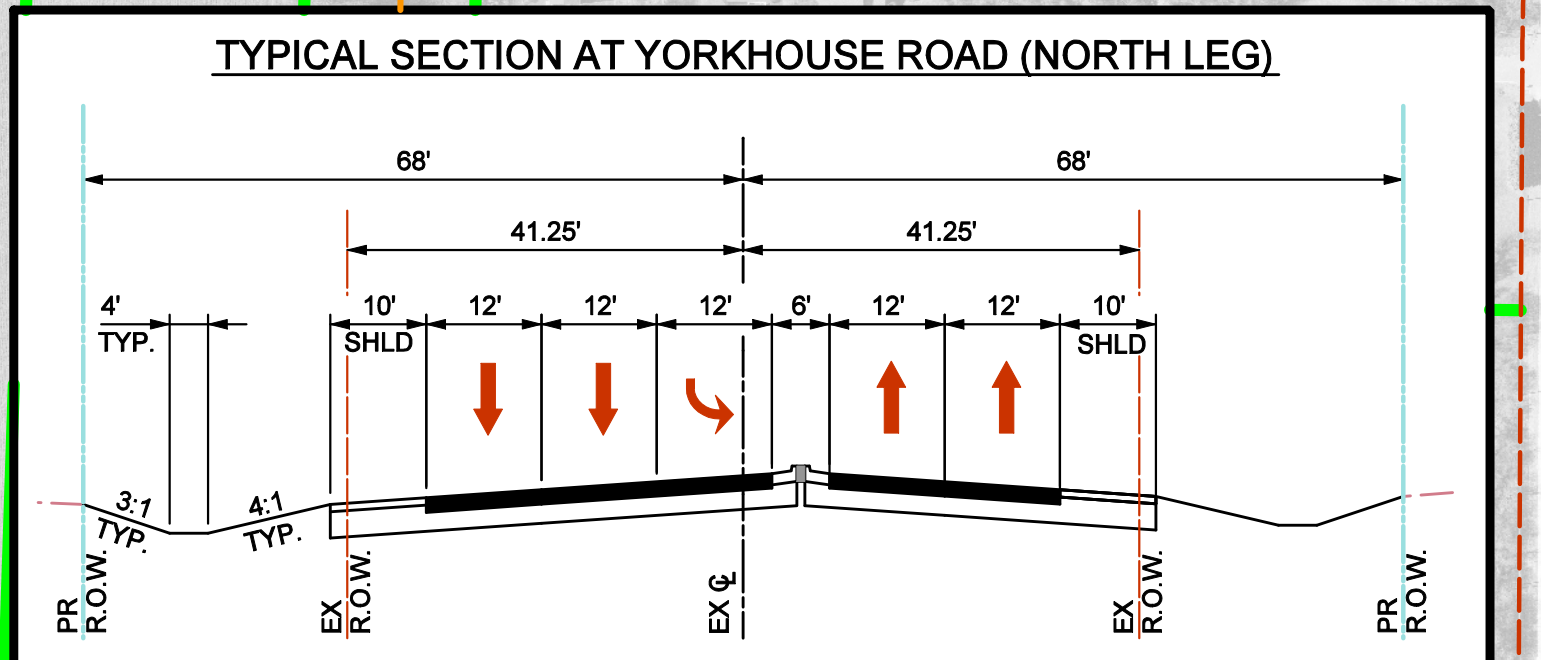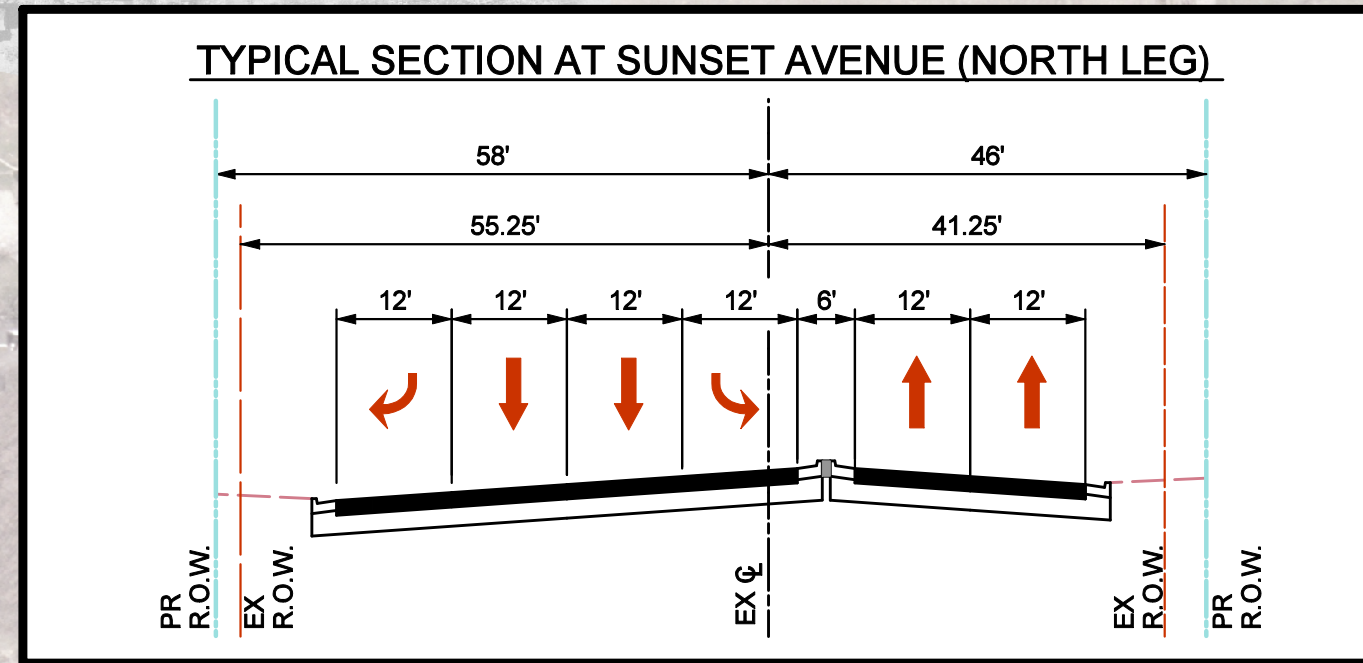

MATCHLINE - SEE SHEET 2

CHANAY STREET