
 
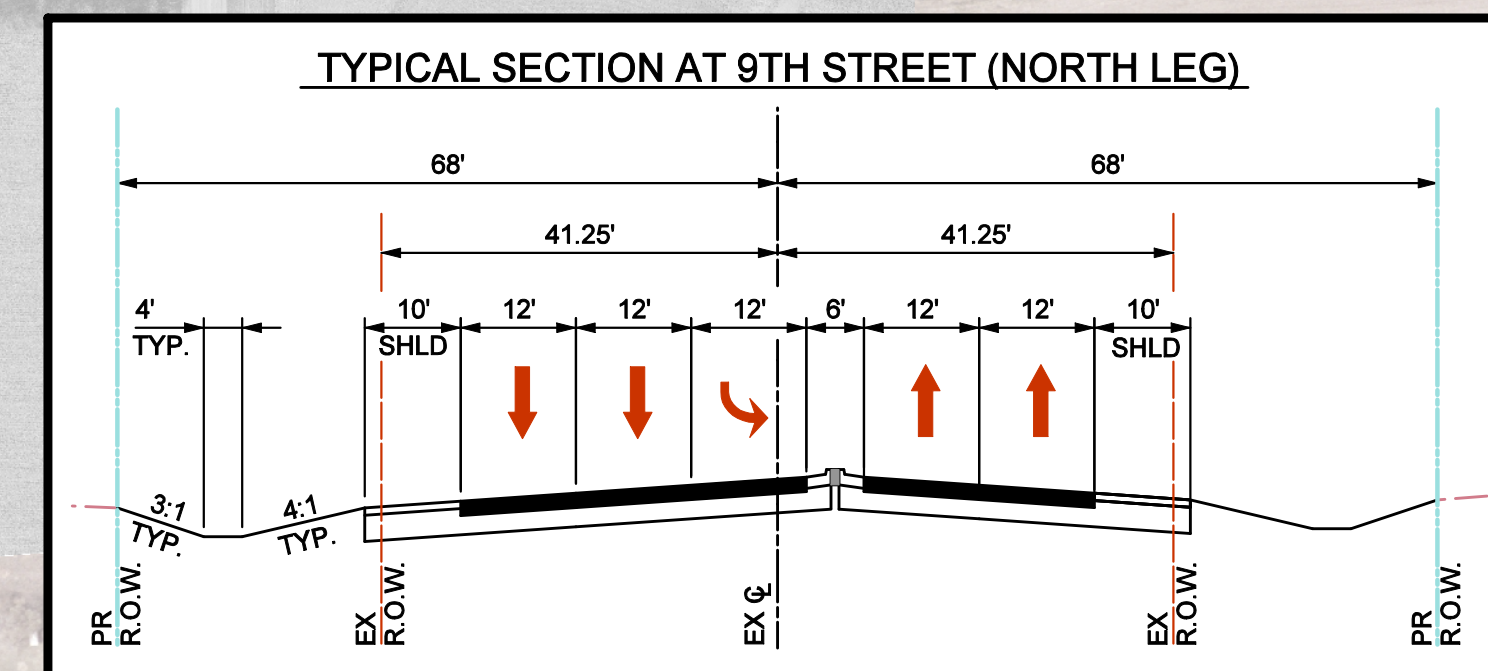
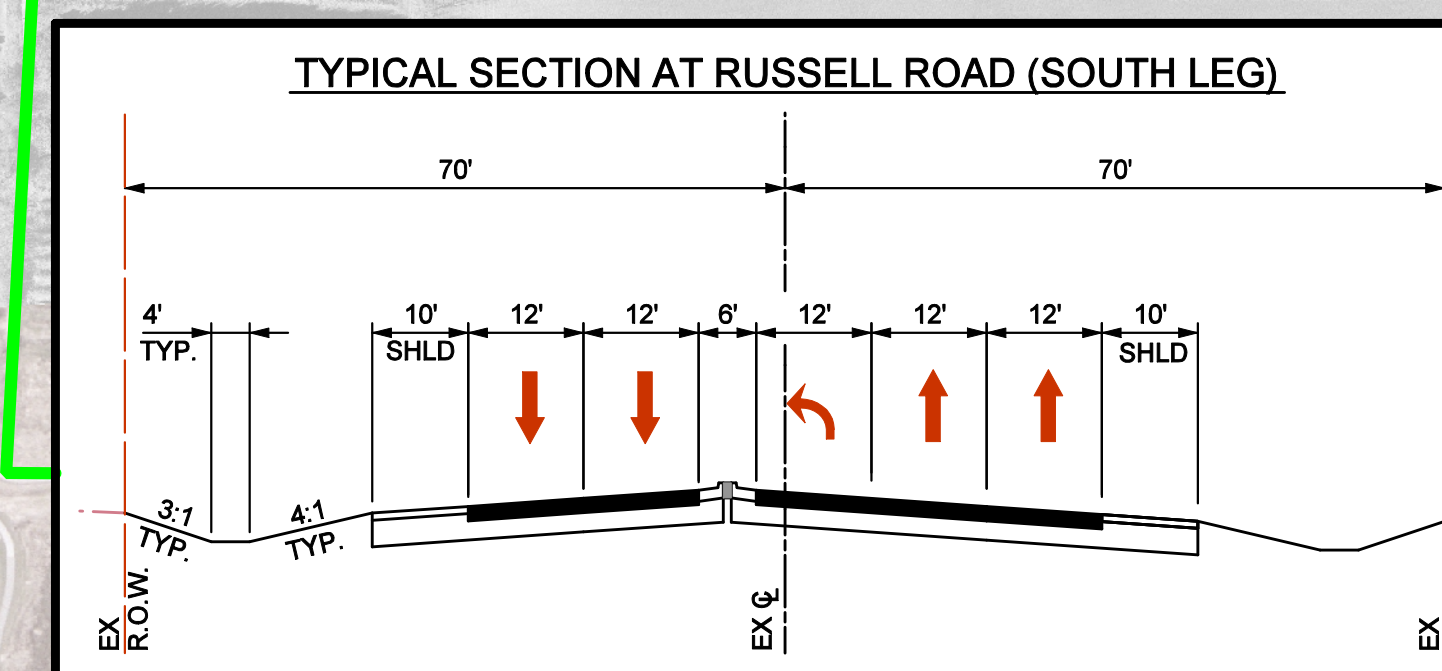
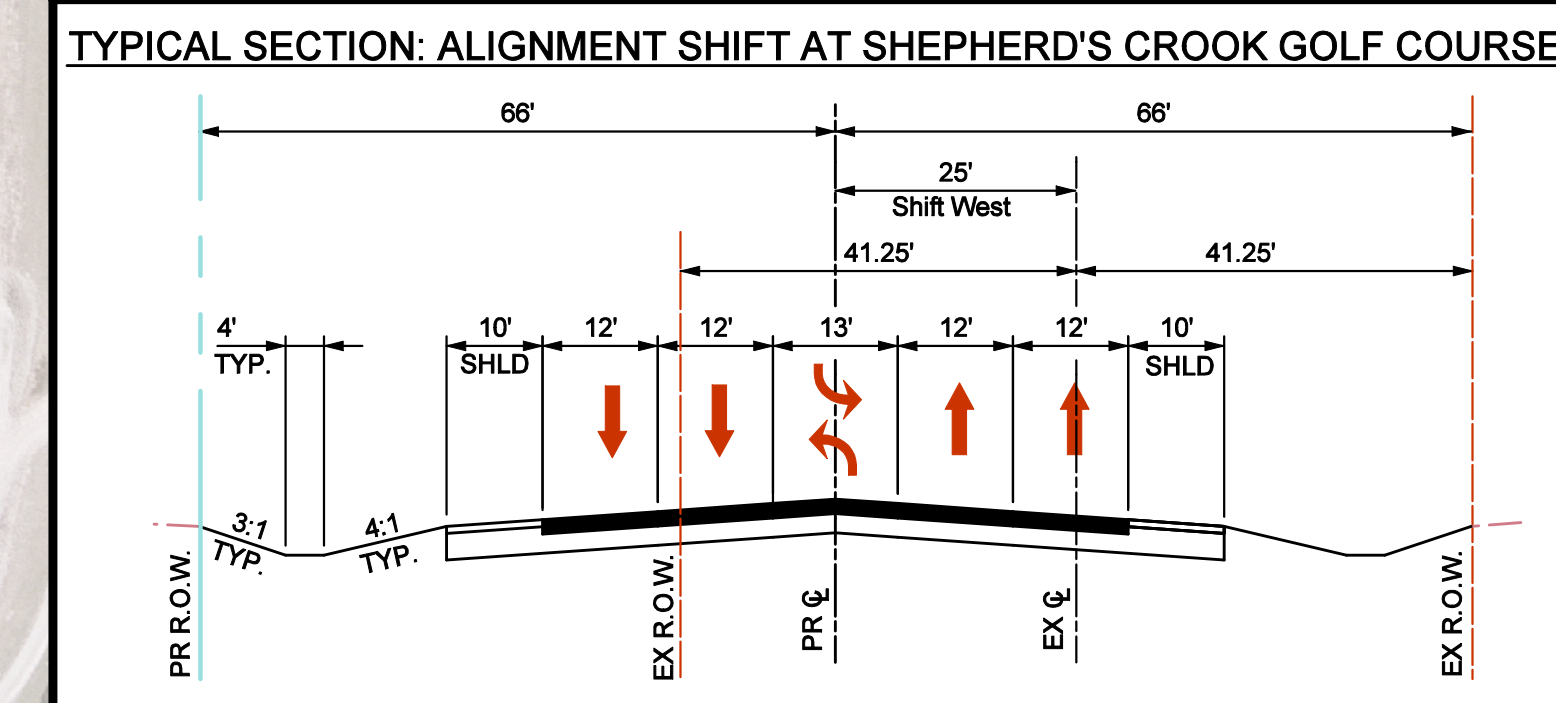
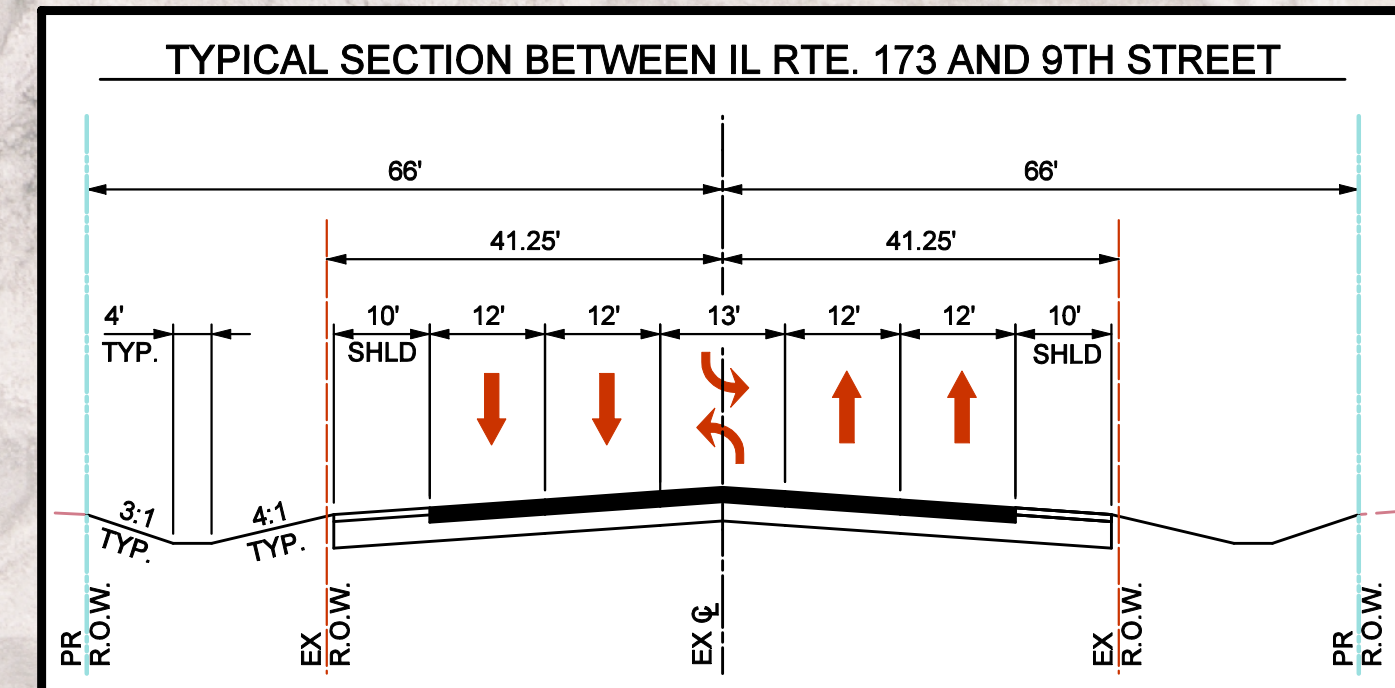


TAYLOR LANE
MATCHLINE - SEE SHEET 2

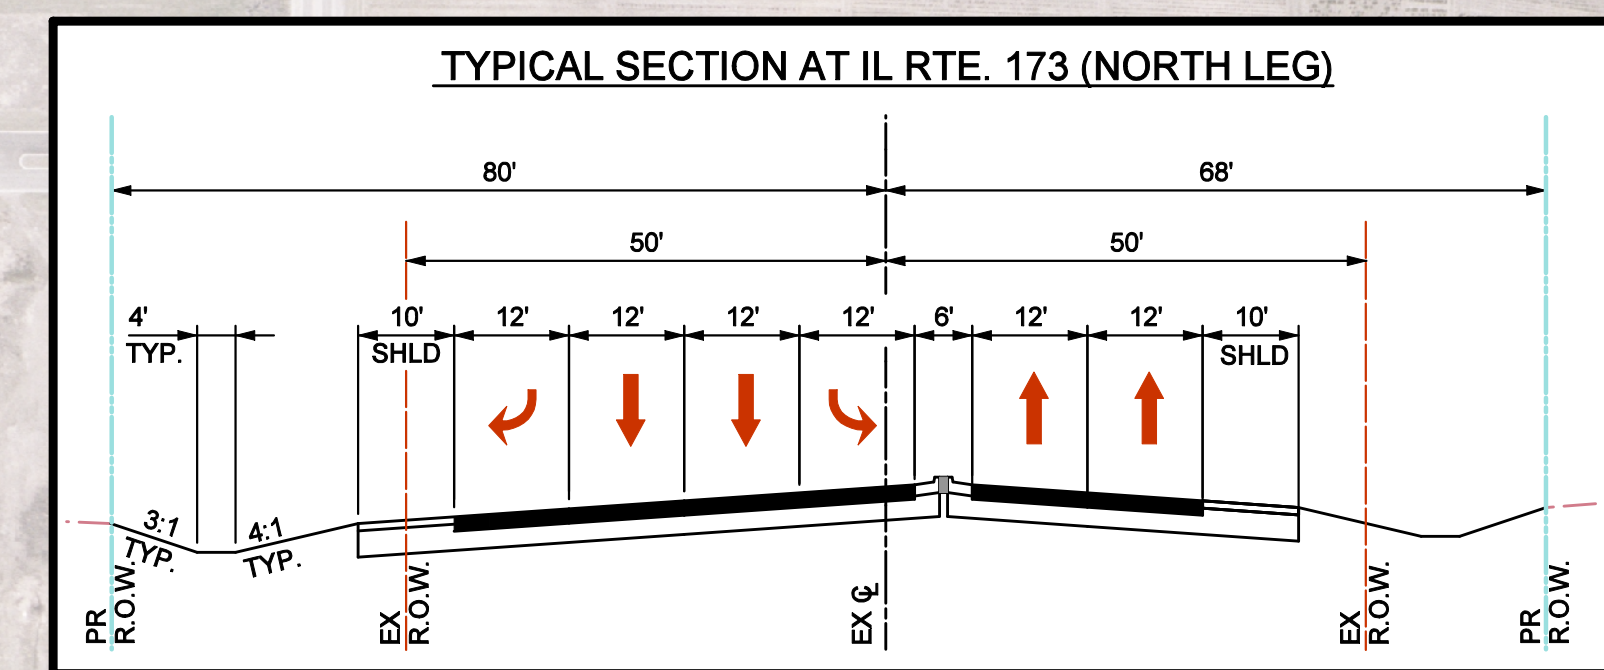

LEGEND

- EXISTING RIGHT-OF-WAY
- PROPOSED RIGHT-OF-WAY
- WETLAND
- PARKS, GOLF COURSES, FOREST PRESERVES
- PROPOSED COMMERCIAL
- PROPOSED SHARED-USE PATH / SIDEWALK
- IMPACTED STRUCTURE
- EXISTING TRAFFIC SIGNAL

**ILLINOIS ROUTE 131
PHASE I ENGINEERING STUDY**

**SHEET 3 of 3
NORTH SECTION:
RUSSELL ROAD to TAYLOR LANE**

ALTERNATIVE A1