
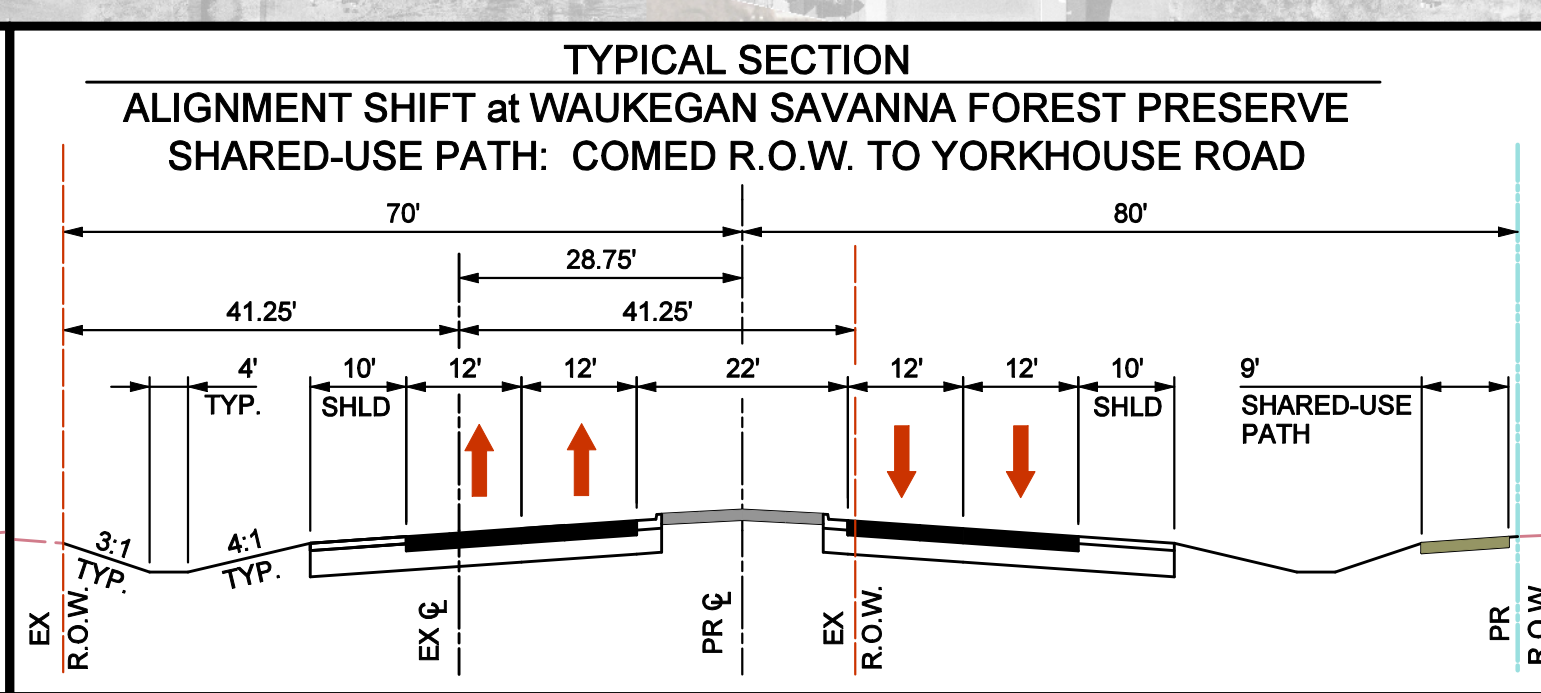
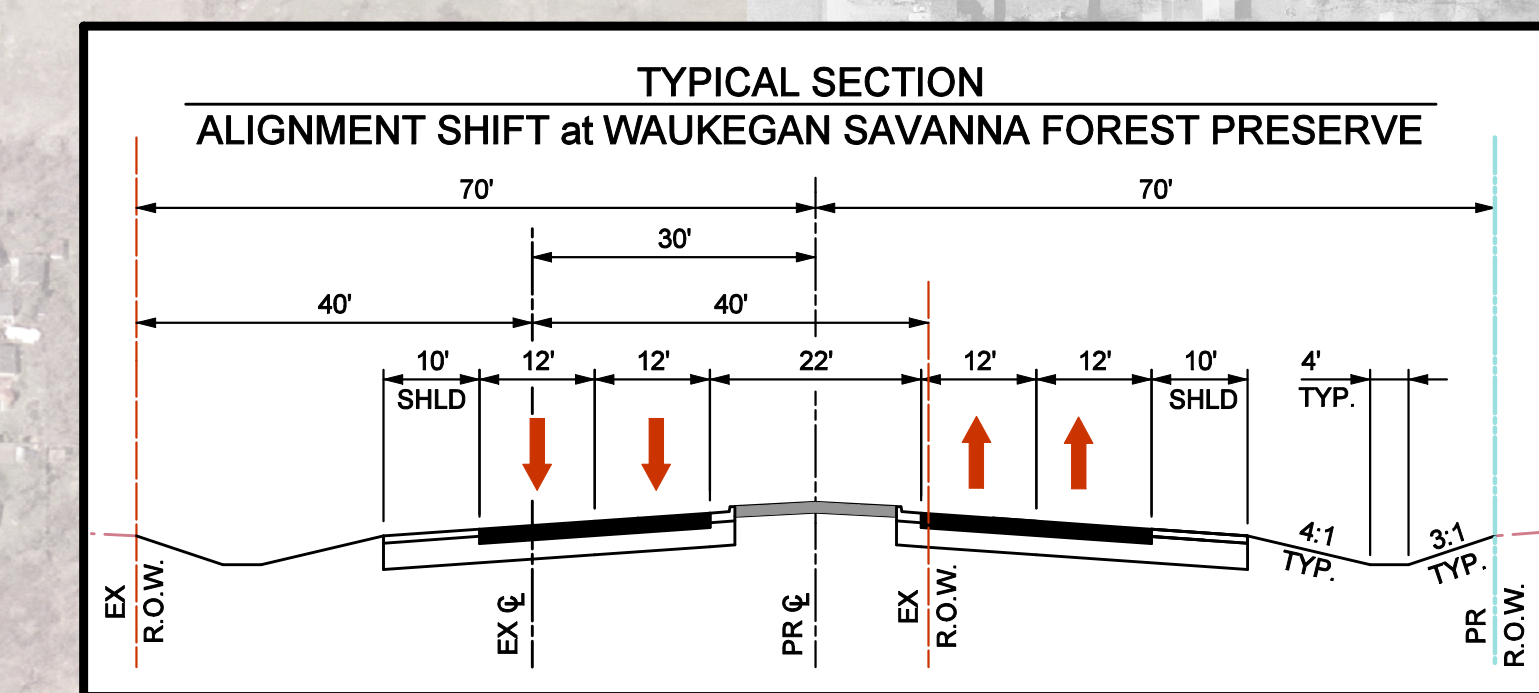
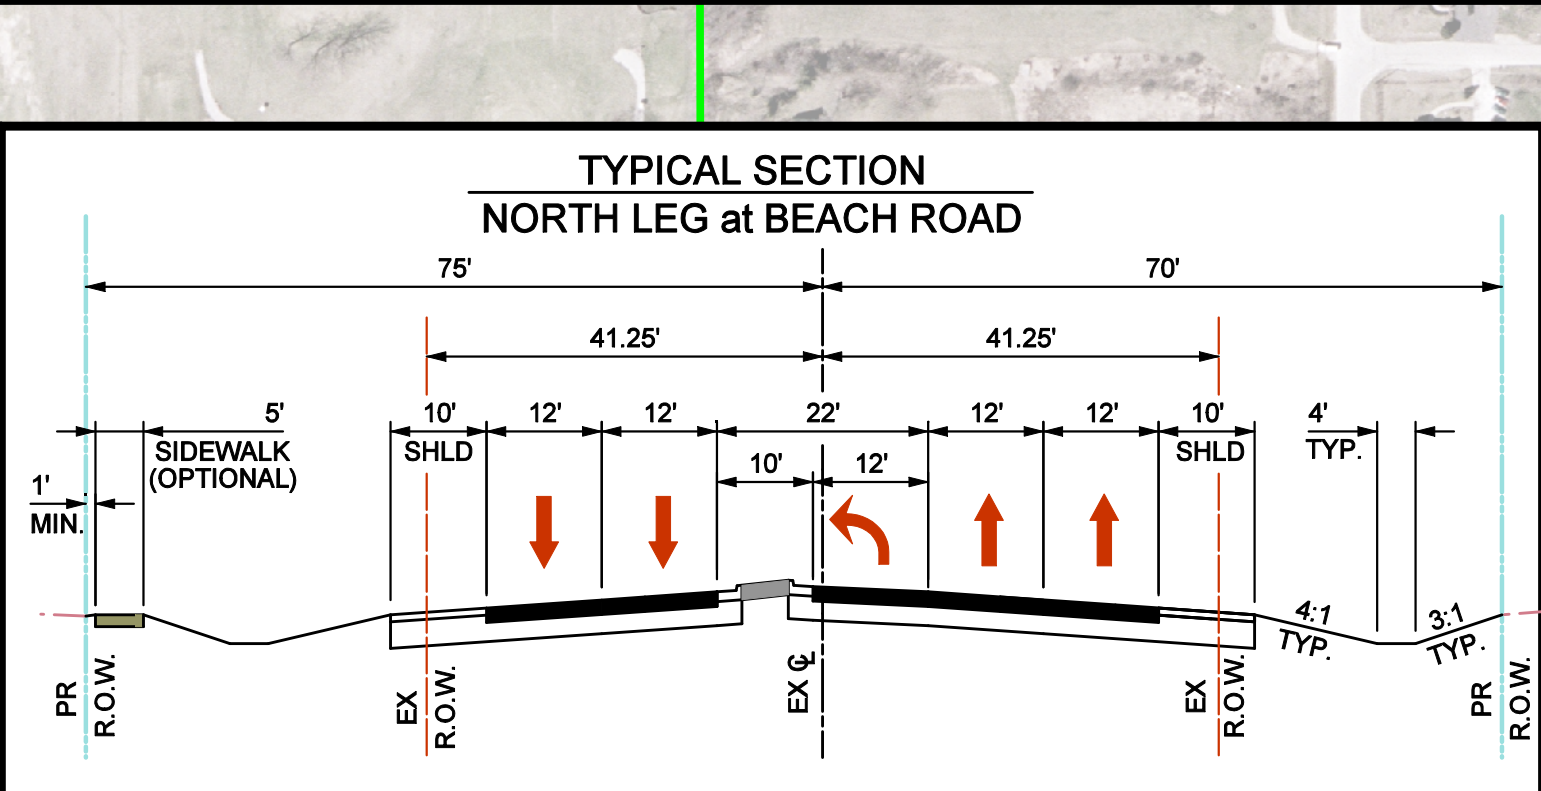
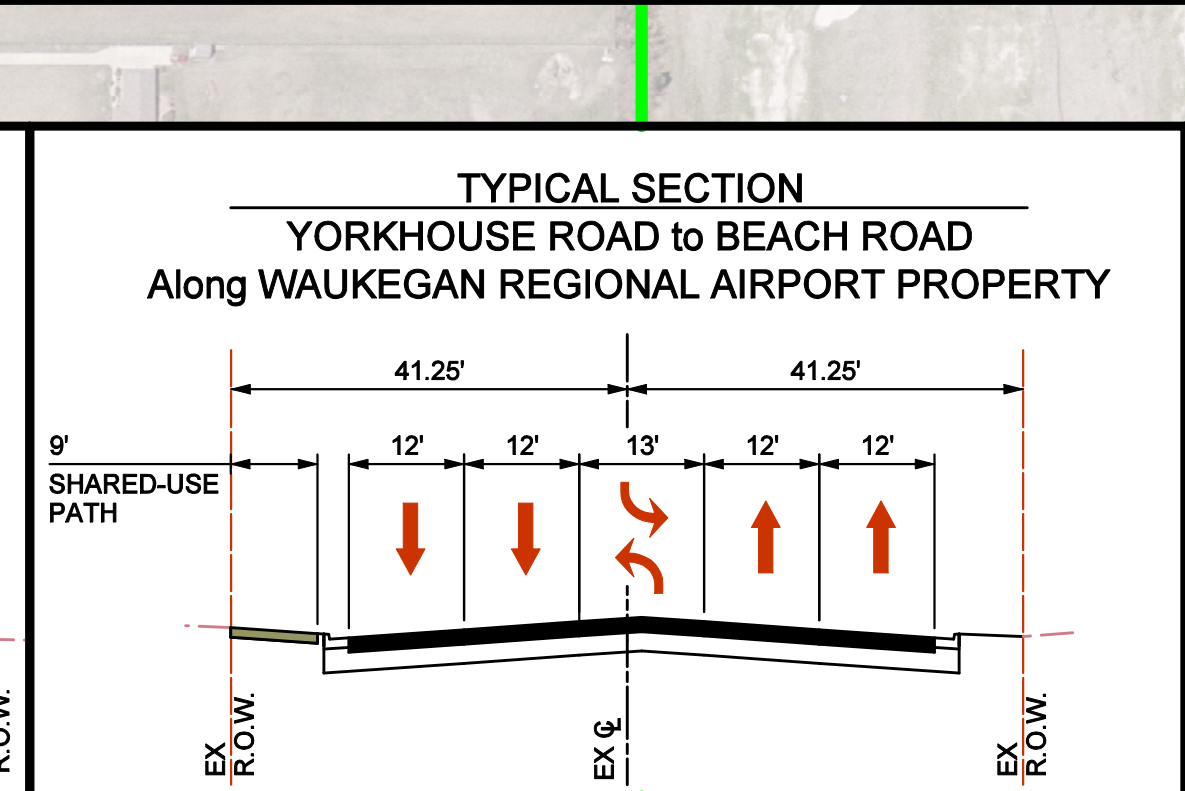
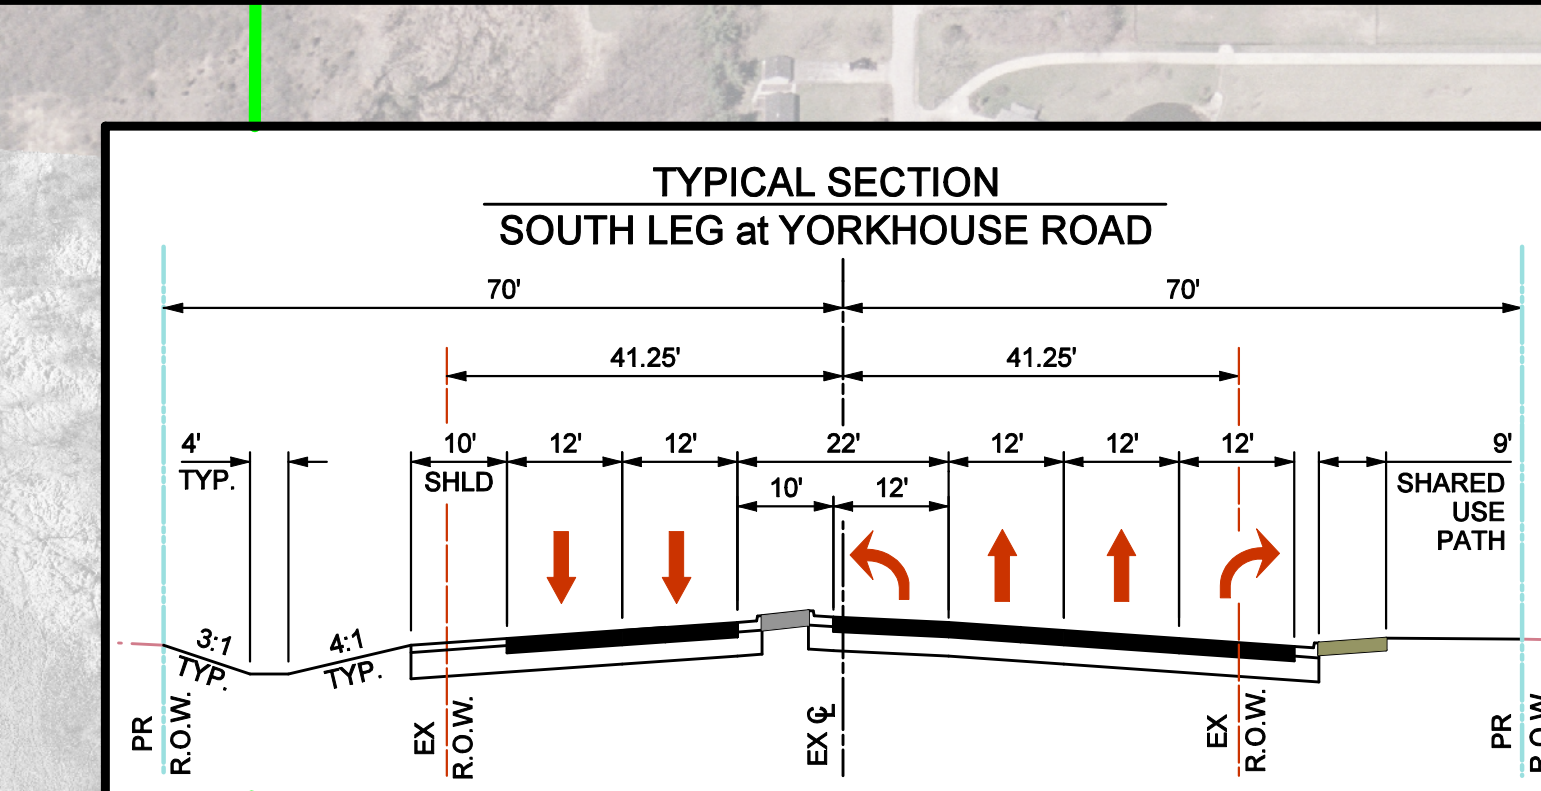
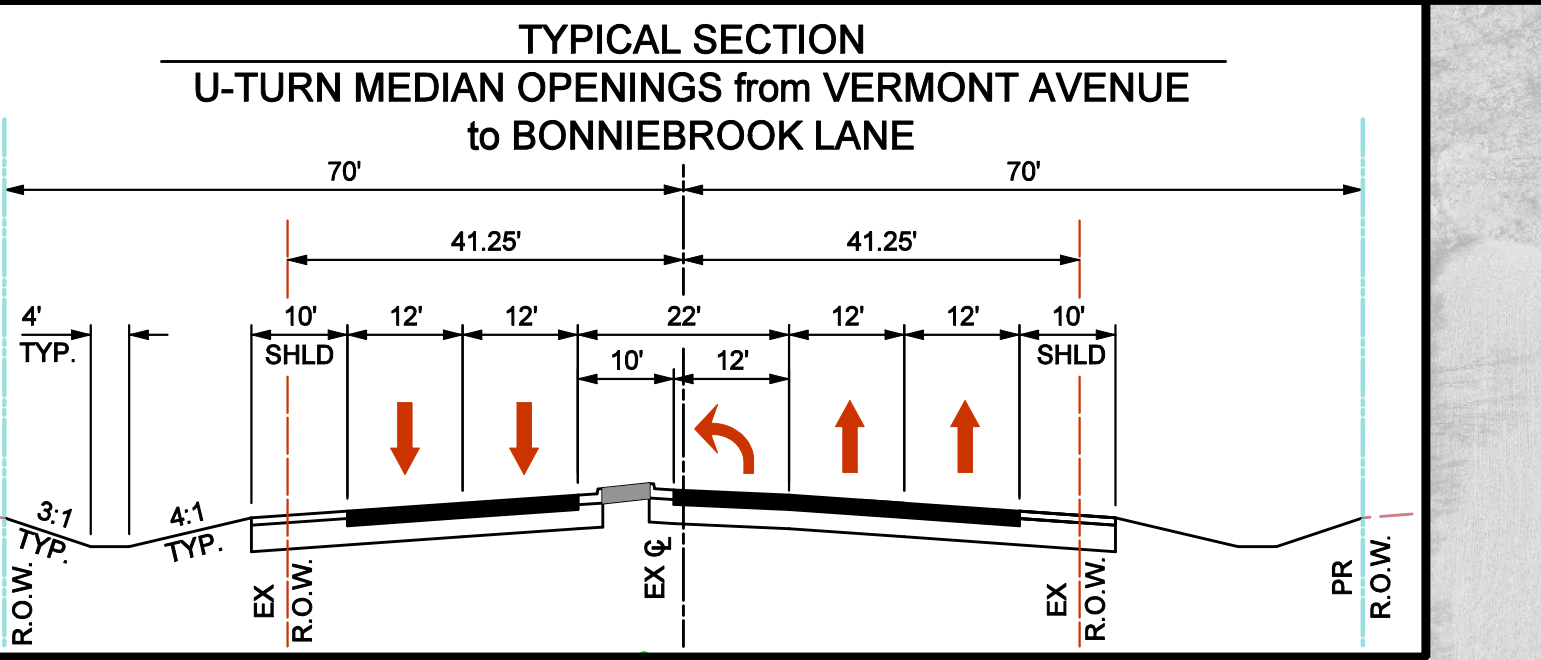
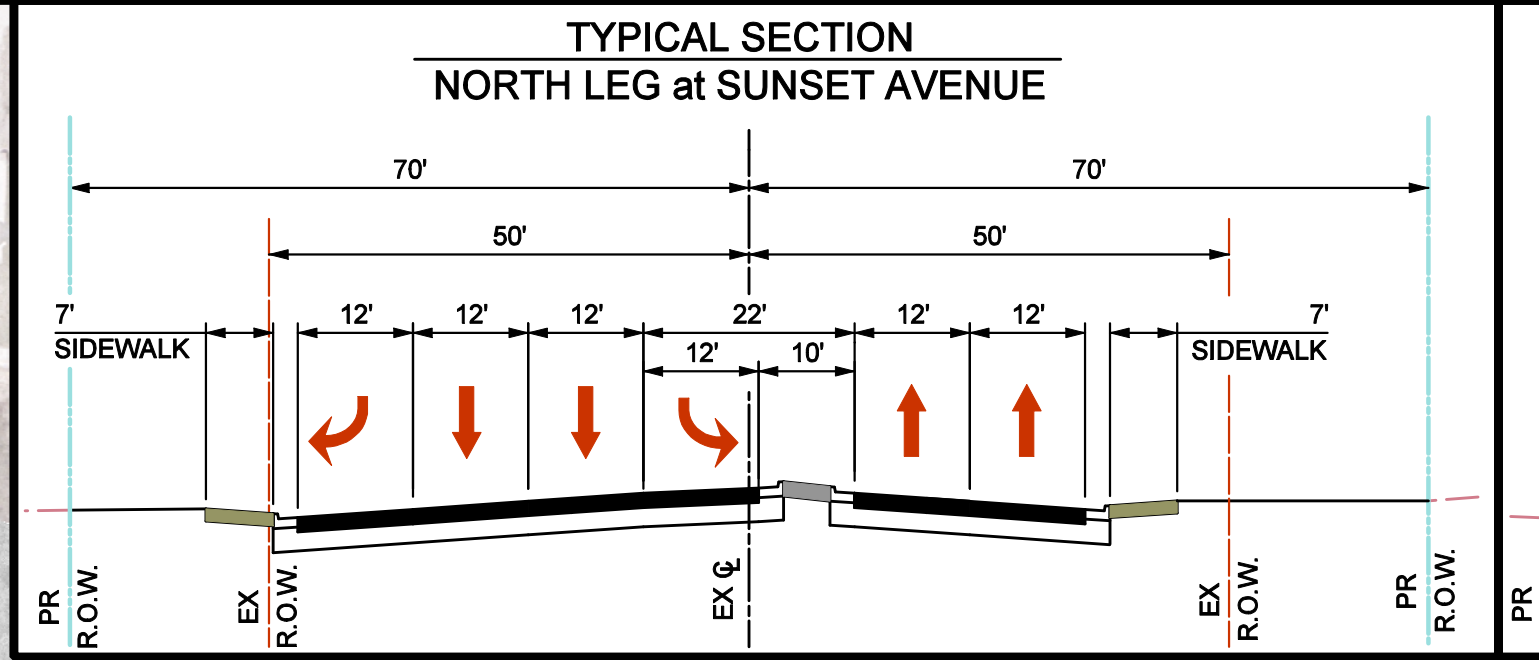


 

PROJECT LIMITS

LEGEND

- EXISTING RIGHT-OF-WAY
- PROPOSED RIGHT-OF-WAY
- WETLAND
- PARKS, GOLF COURSES, FOREST PRESERVES
- PROPOSED COMMERCIAL
- PROPOSED SHARED-USE PATH / SIDEWALK
- IMPACTED STRUCTURE
- EXISTING TRAFFIC SIGNAL
- EXISTING SNOWMOBILE TRAIL
- Waukegan Savanna FP POTENTIAL TRAILS:
12' WIDE CRUSHED STONE REGIONAL TRAIL

ILLINOIS ROUTE 131
PHASE I ENGINEERING STUDY

SHEET 1 of 3
SOUTH SECTION:
SUNSET AVENUE to CHANEY STREET

ALTERNATIVE B1

MATCHLINE - SEE SHEET 2