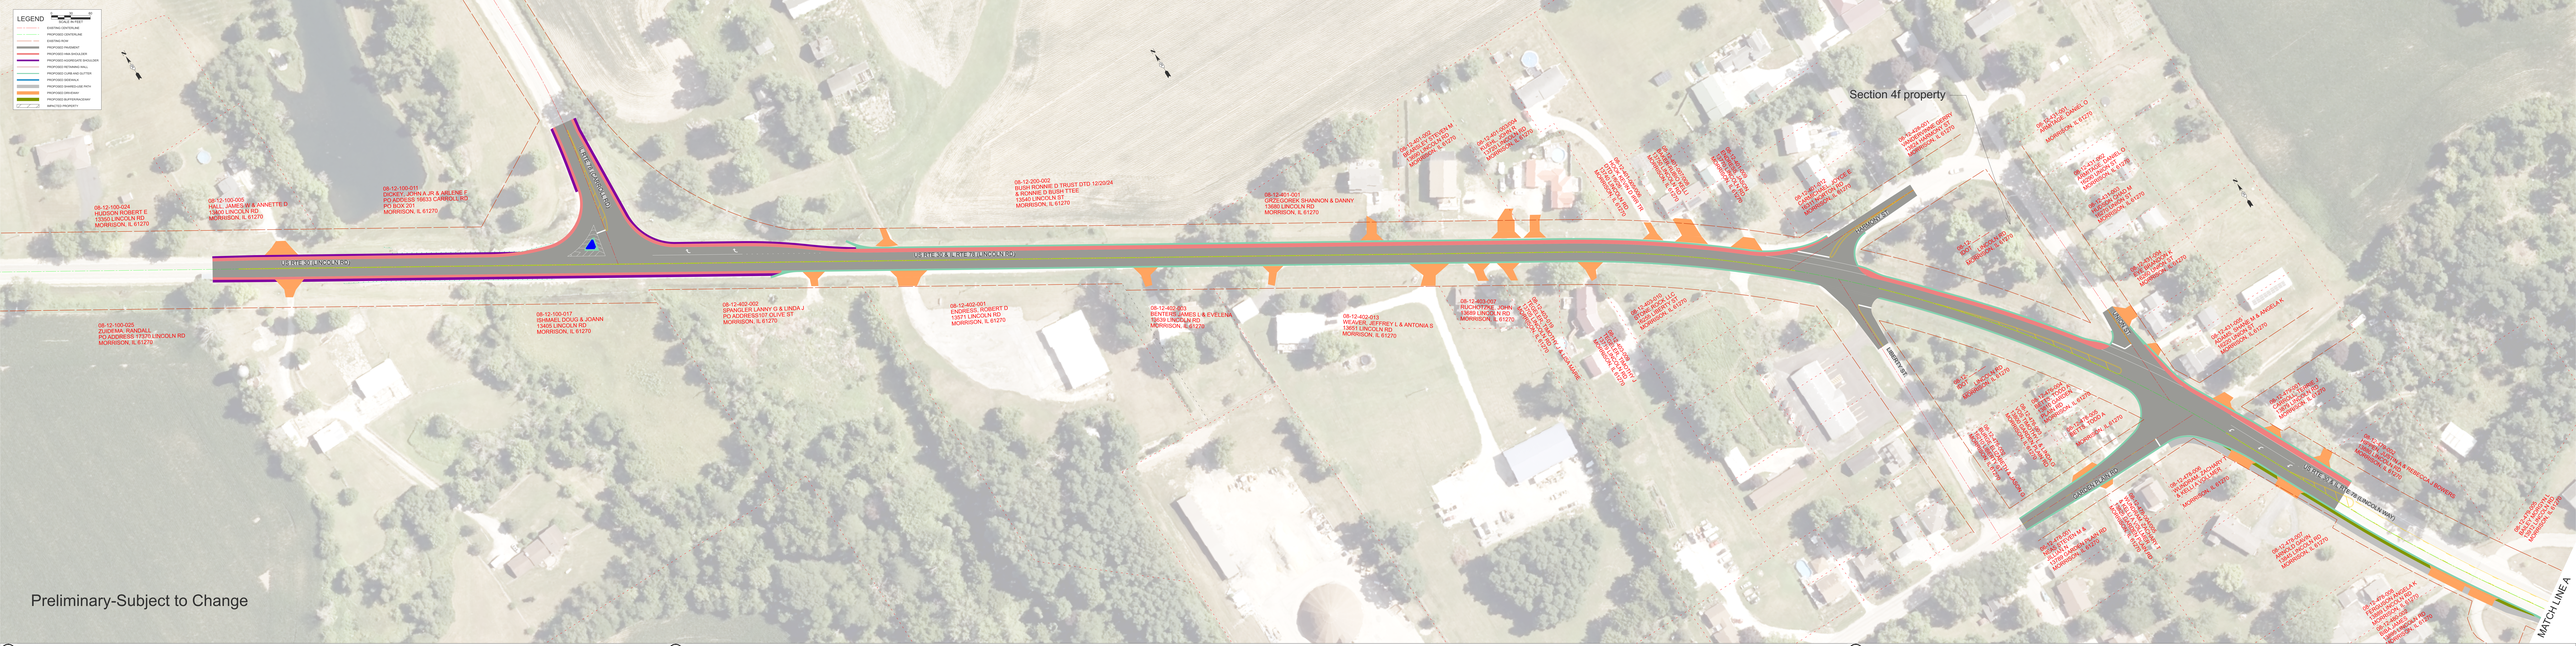
LEGEND
EXISTING CENTERLINE
PROPOSED CENTERLINE
EXISTING ROW
PROPOSED PAVEMENT
PROPOSED HMA SHOULDER
PROPOSED AGGREGATE SHOULDER
PROPOSED RETAINING WALL
PROPOSED CURB AND GUTTER
PROPOSED SIDEWALK
PROPOSED SHARED USE PATH
PROPOSED DRIVEWAY
PROPOSED BUFFER/NO DRIVE
IMPACTED PROPERTY
Section 4f property
US RTE 30 (LINCOLN RD)
US RTE 30 & IL RTE 78 (LINCOLN WAY)
MAIN ST
MAIN ST
LINCOLN WAY
LINCOLN WAY
MATCH LINE A
Preliminary-Subject to Change