
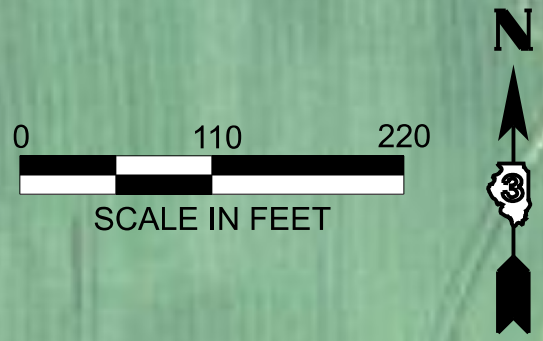


MODEL: Default
FILE NAME: C:\Users\666412-00-IDOT-Phase 1\Various\Various-District 3\DOT PROJECTS\District 3\66N64 - IL 23 AT CHICAGO ROAD\ID366N64\Consultant_Data\Chamlin_2024\Studies\ID366N64-IL 23 exhibit.dgn

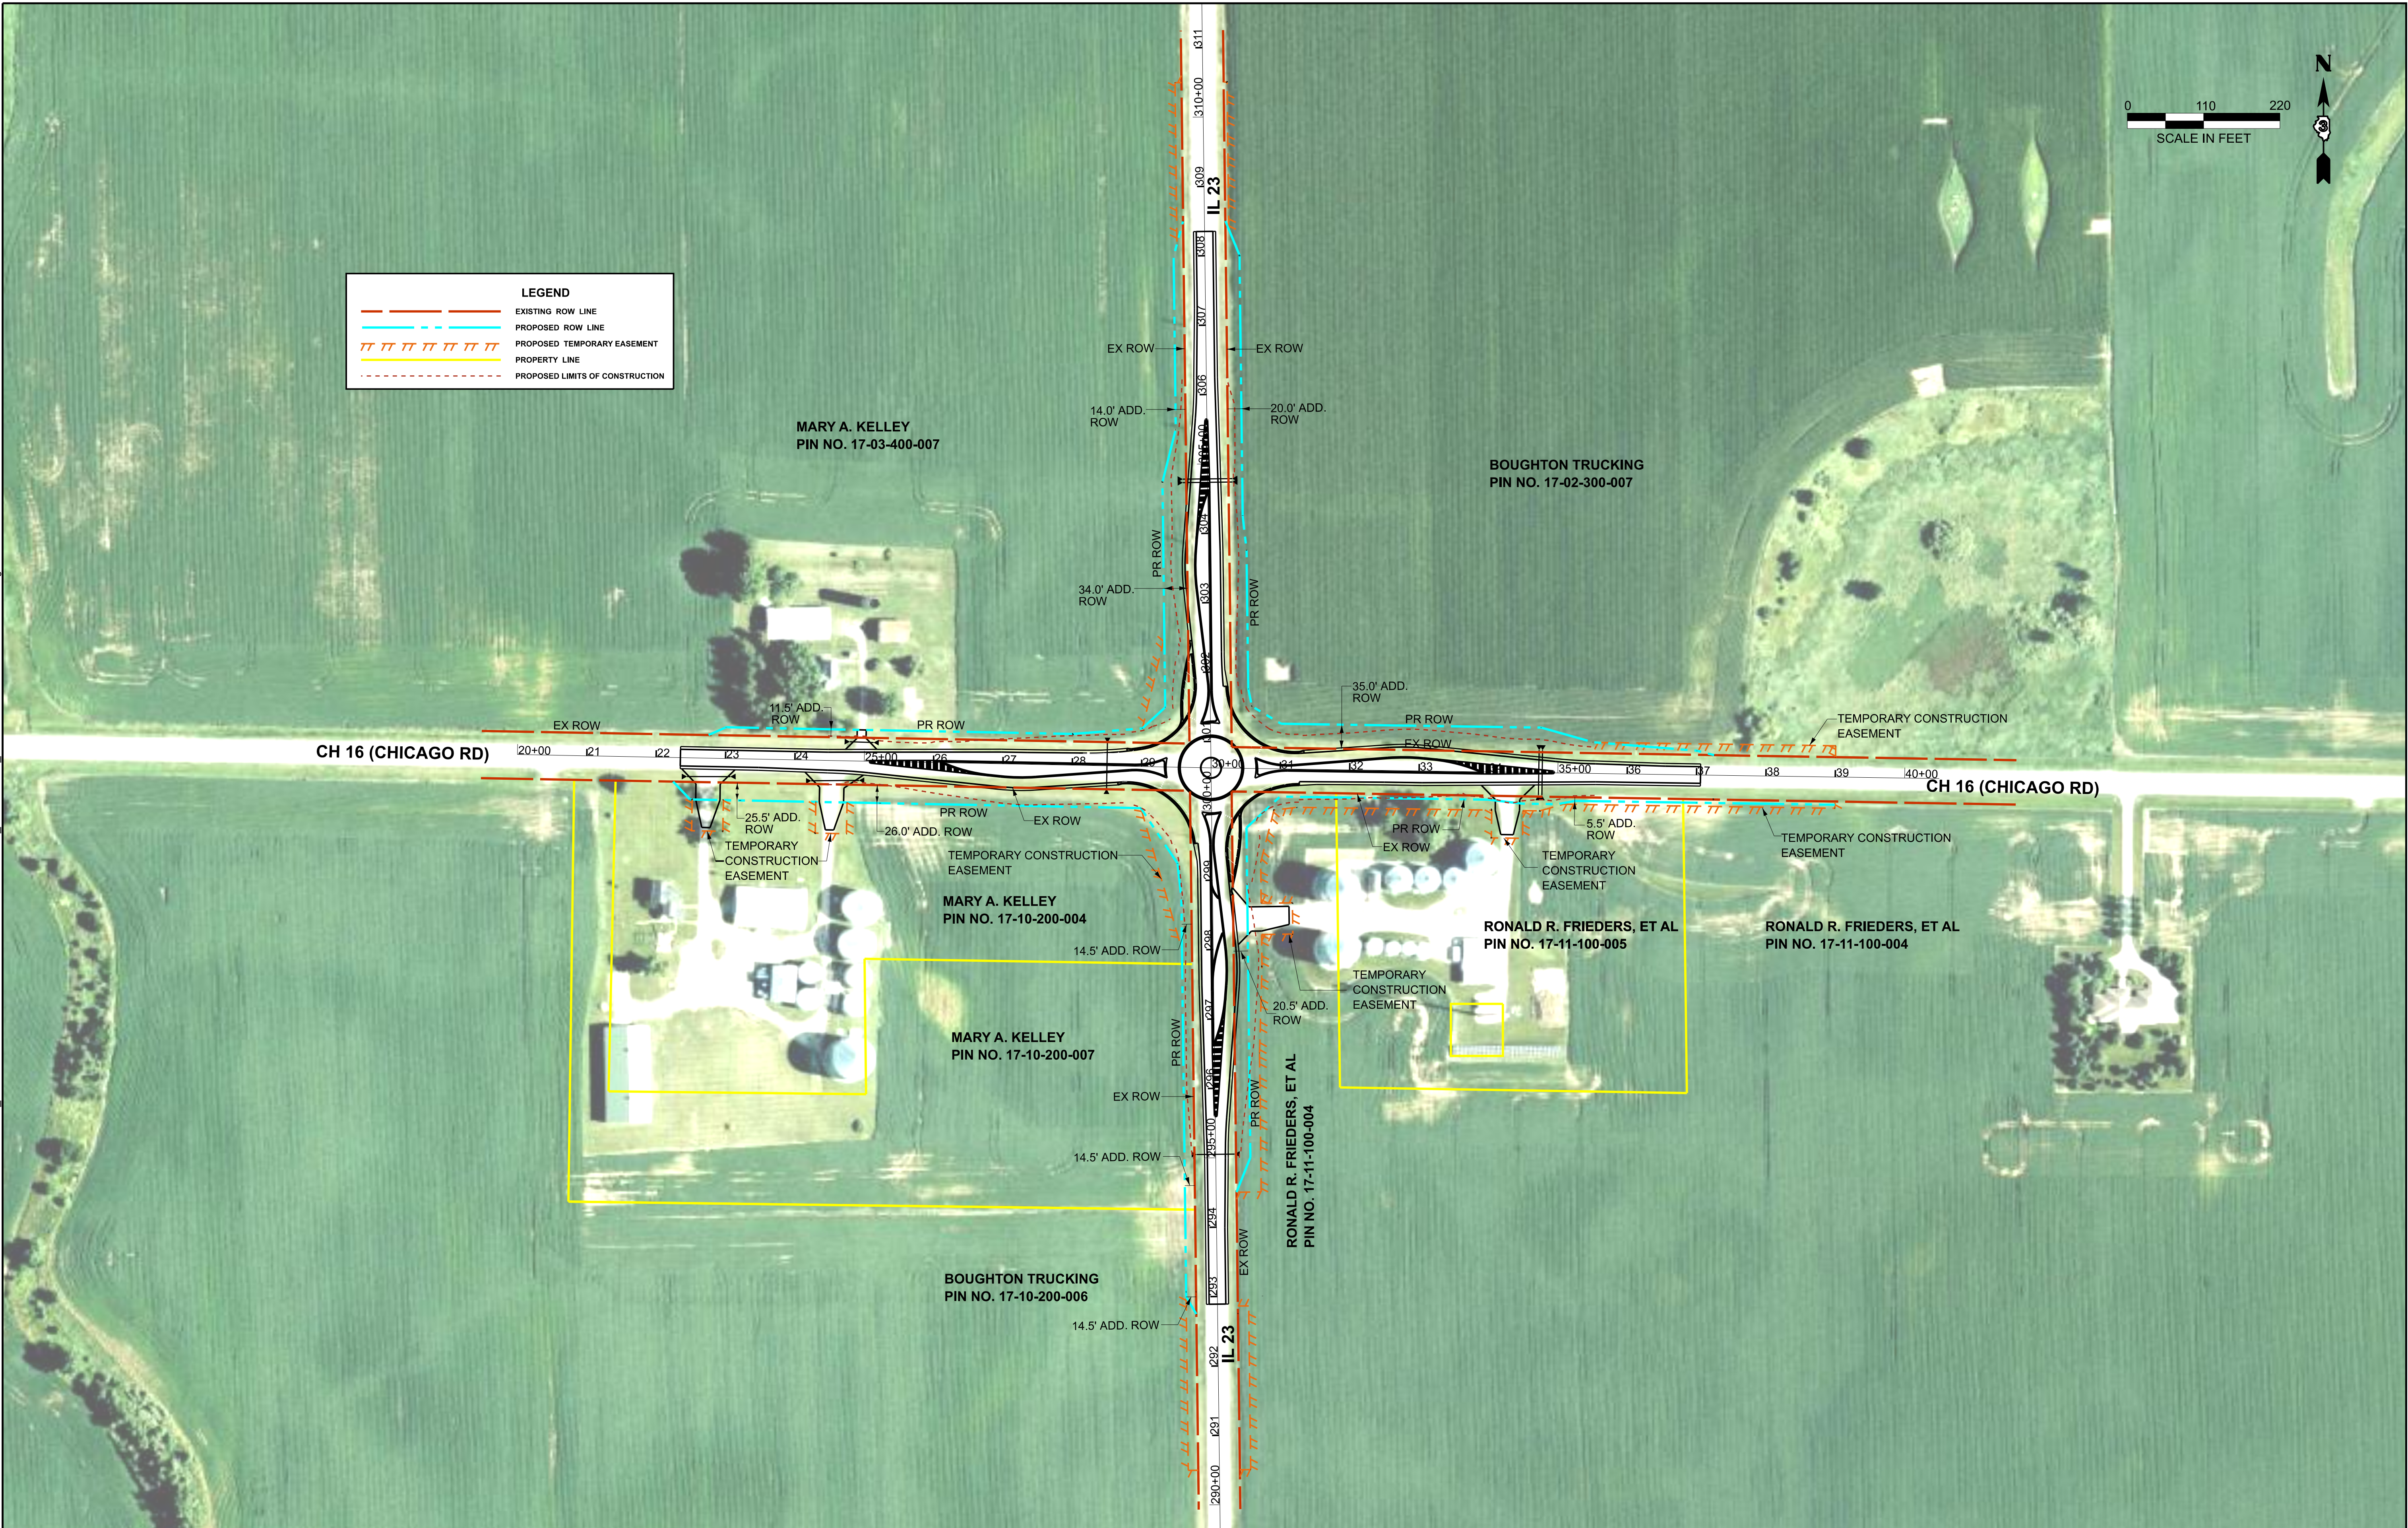

PLOT DATE = 3/13/2026	USER NAME = CHAMLIN	DESIGNED -	REVISED -
		DRAWN -	REVISED -
		CHECKED -	REVISED -
	DATE -	REVISED -	

STATE OF ILLINOIS
DEPARTMENT OF TRANSPORTATION

AERIAL EXHIBIT				
SCALE:	SHEET	OF	SHEETS	STA. TO STA.

F.A.P. RTE.	SECTION	COUNTY	TOTAL SHEETS	SHEET NO.
	(31)N,R	DEKALB		
CONTRACT NO. 66N64				
ILLINOIS FED. AID PROJECT				