ALTERNATIVE 7D (PREFERRED)
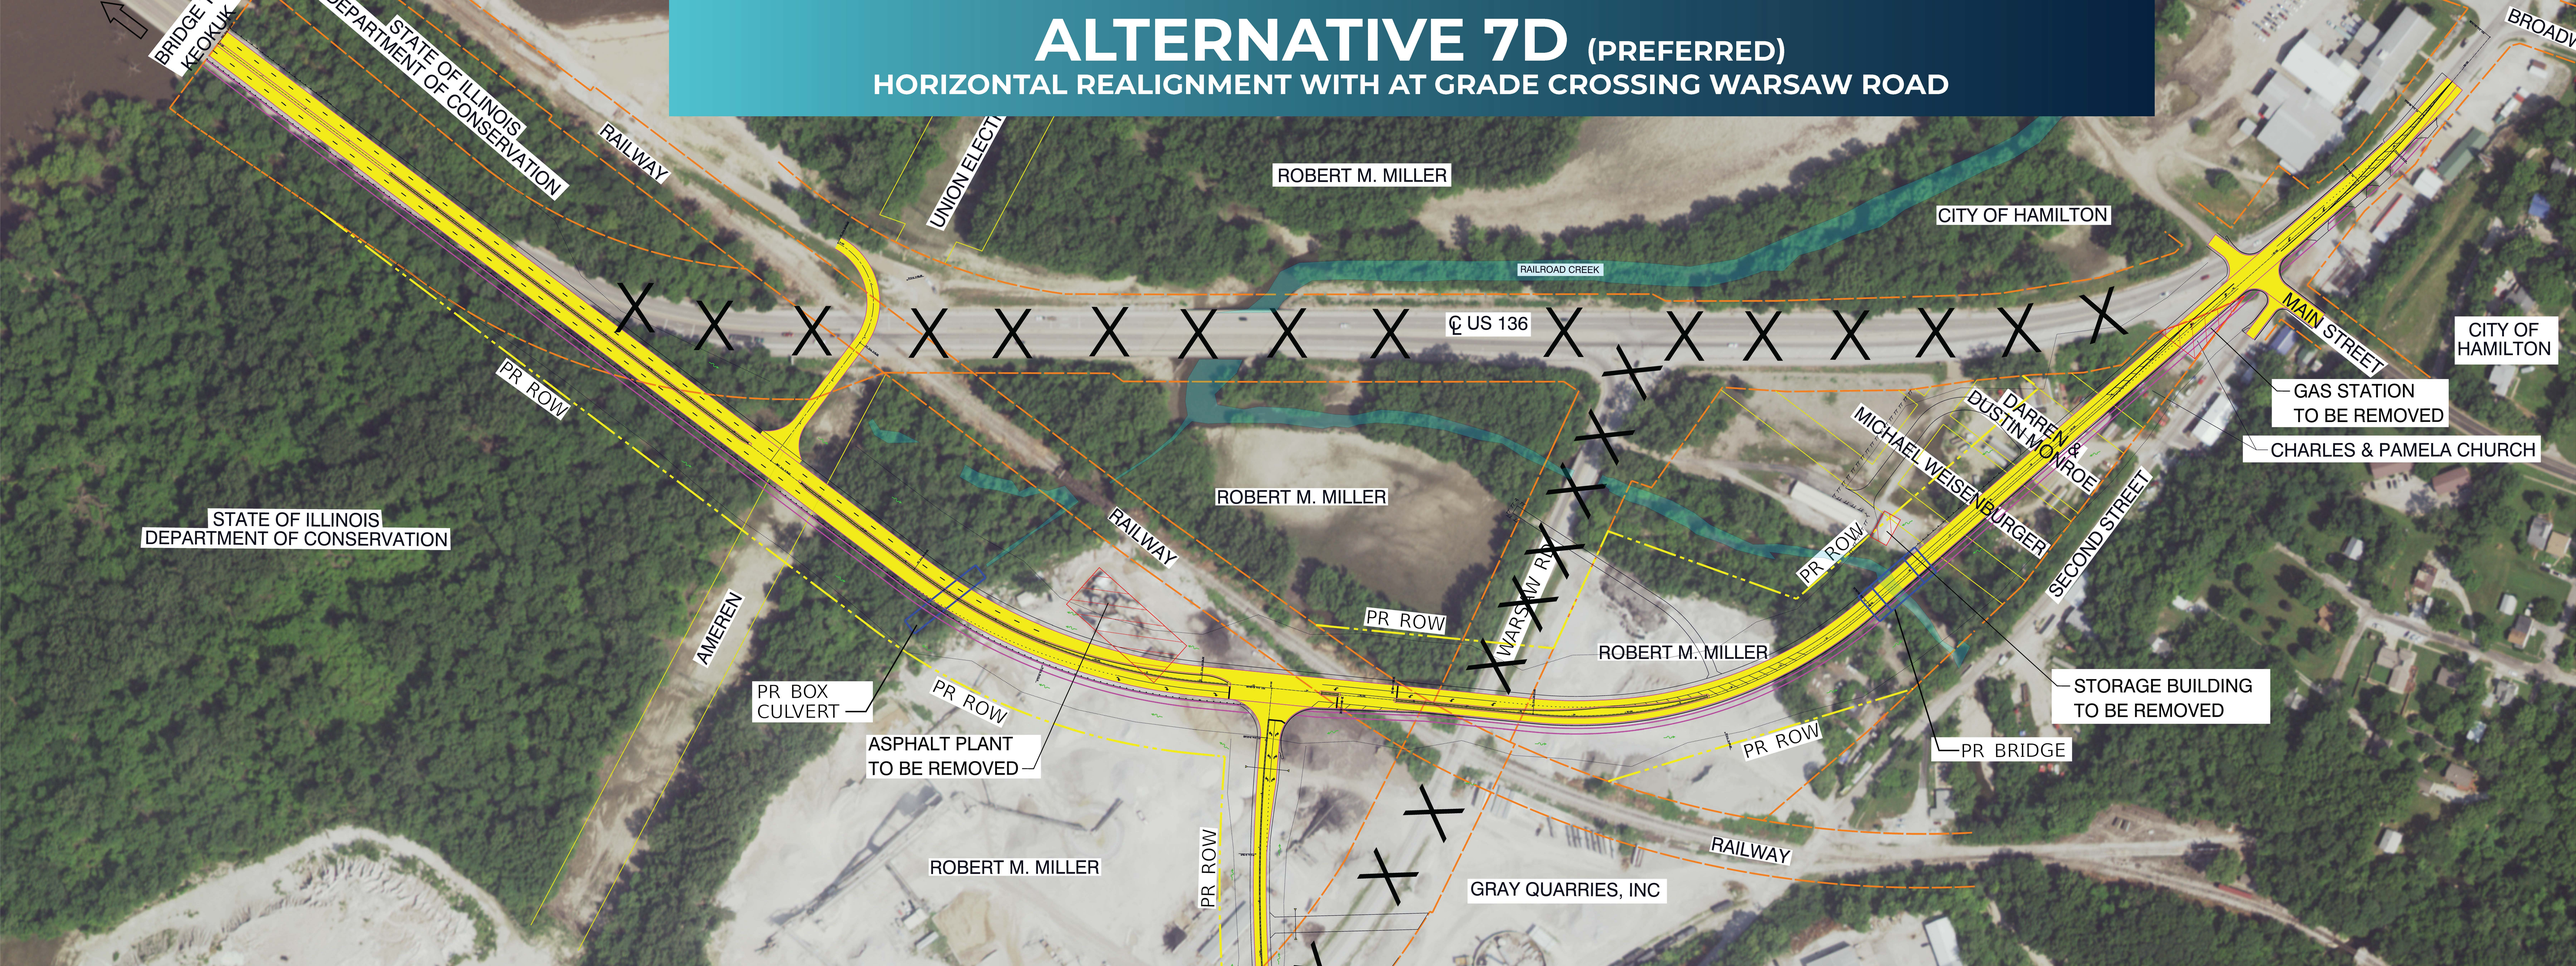
HORIZONTAL REALIGNMENT WITH AT GRADE CROSSING WARSAW ROAD