ALTERNATIVE 8
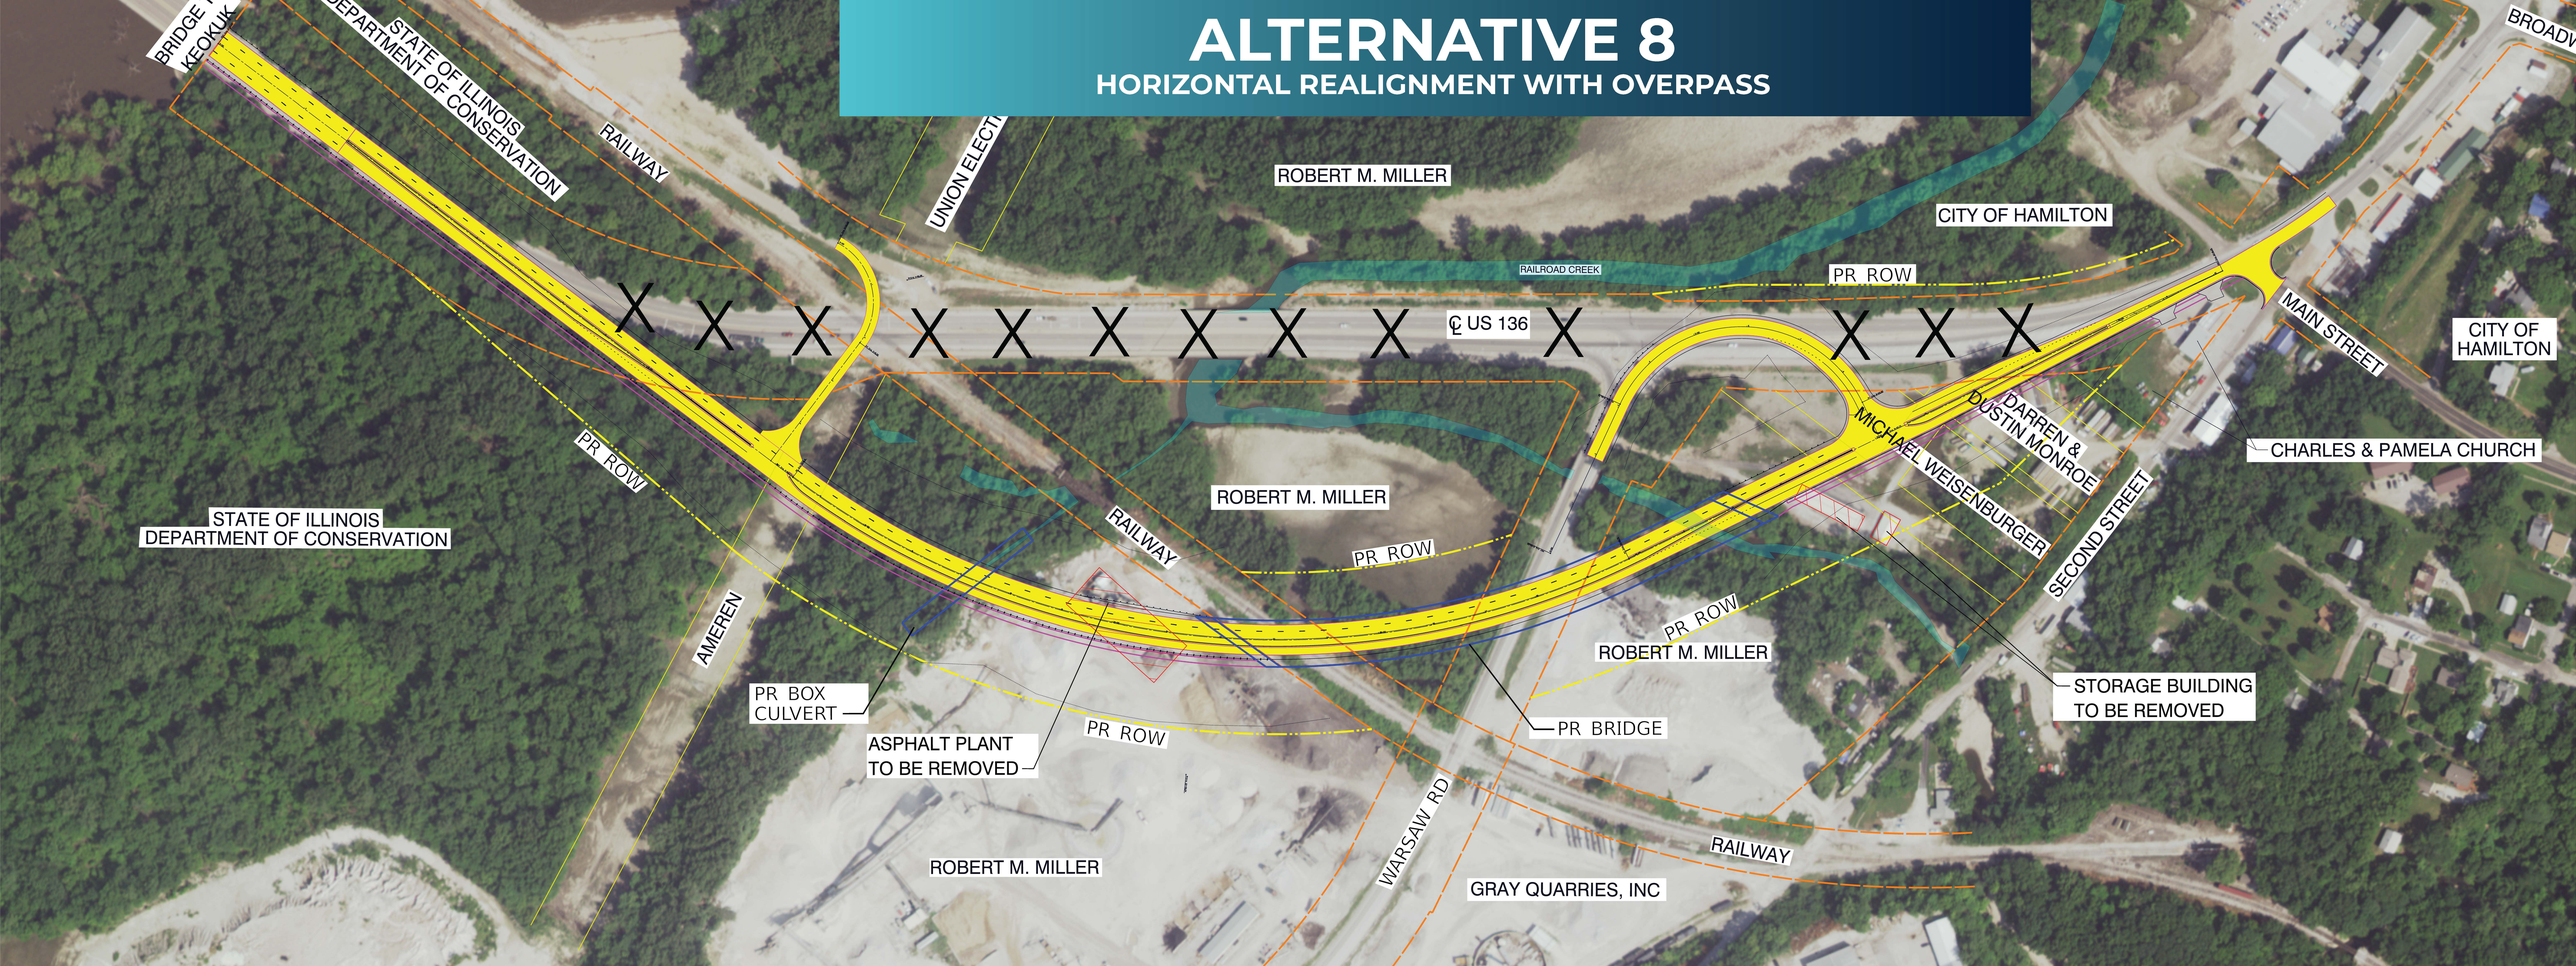
HORIZONTAL REALIGNMENT WITH OVERPASS