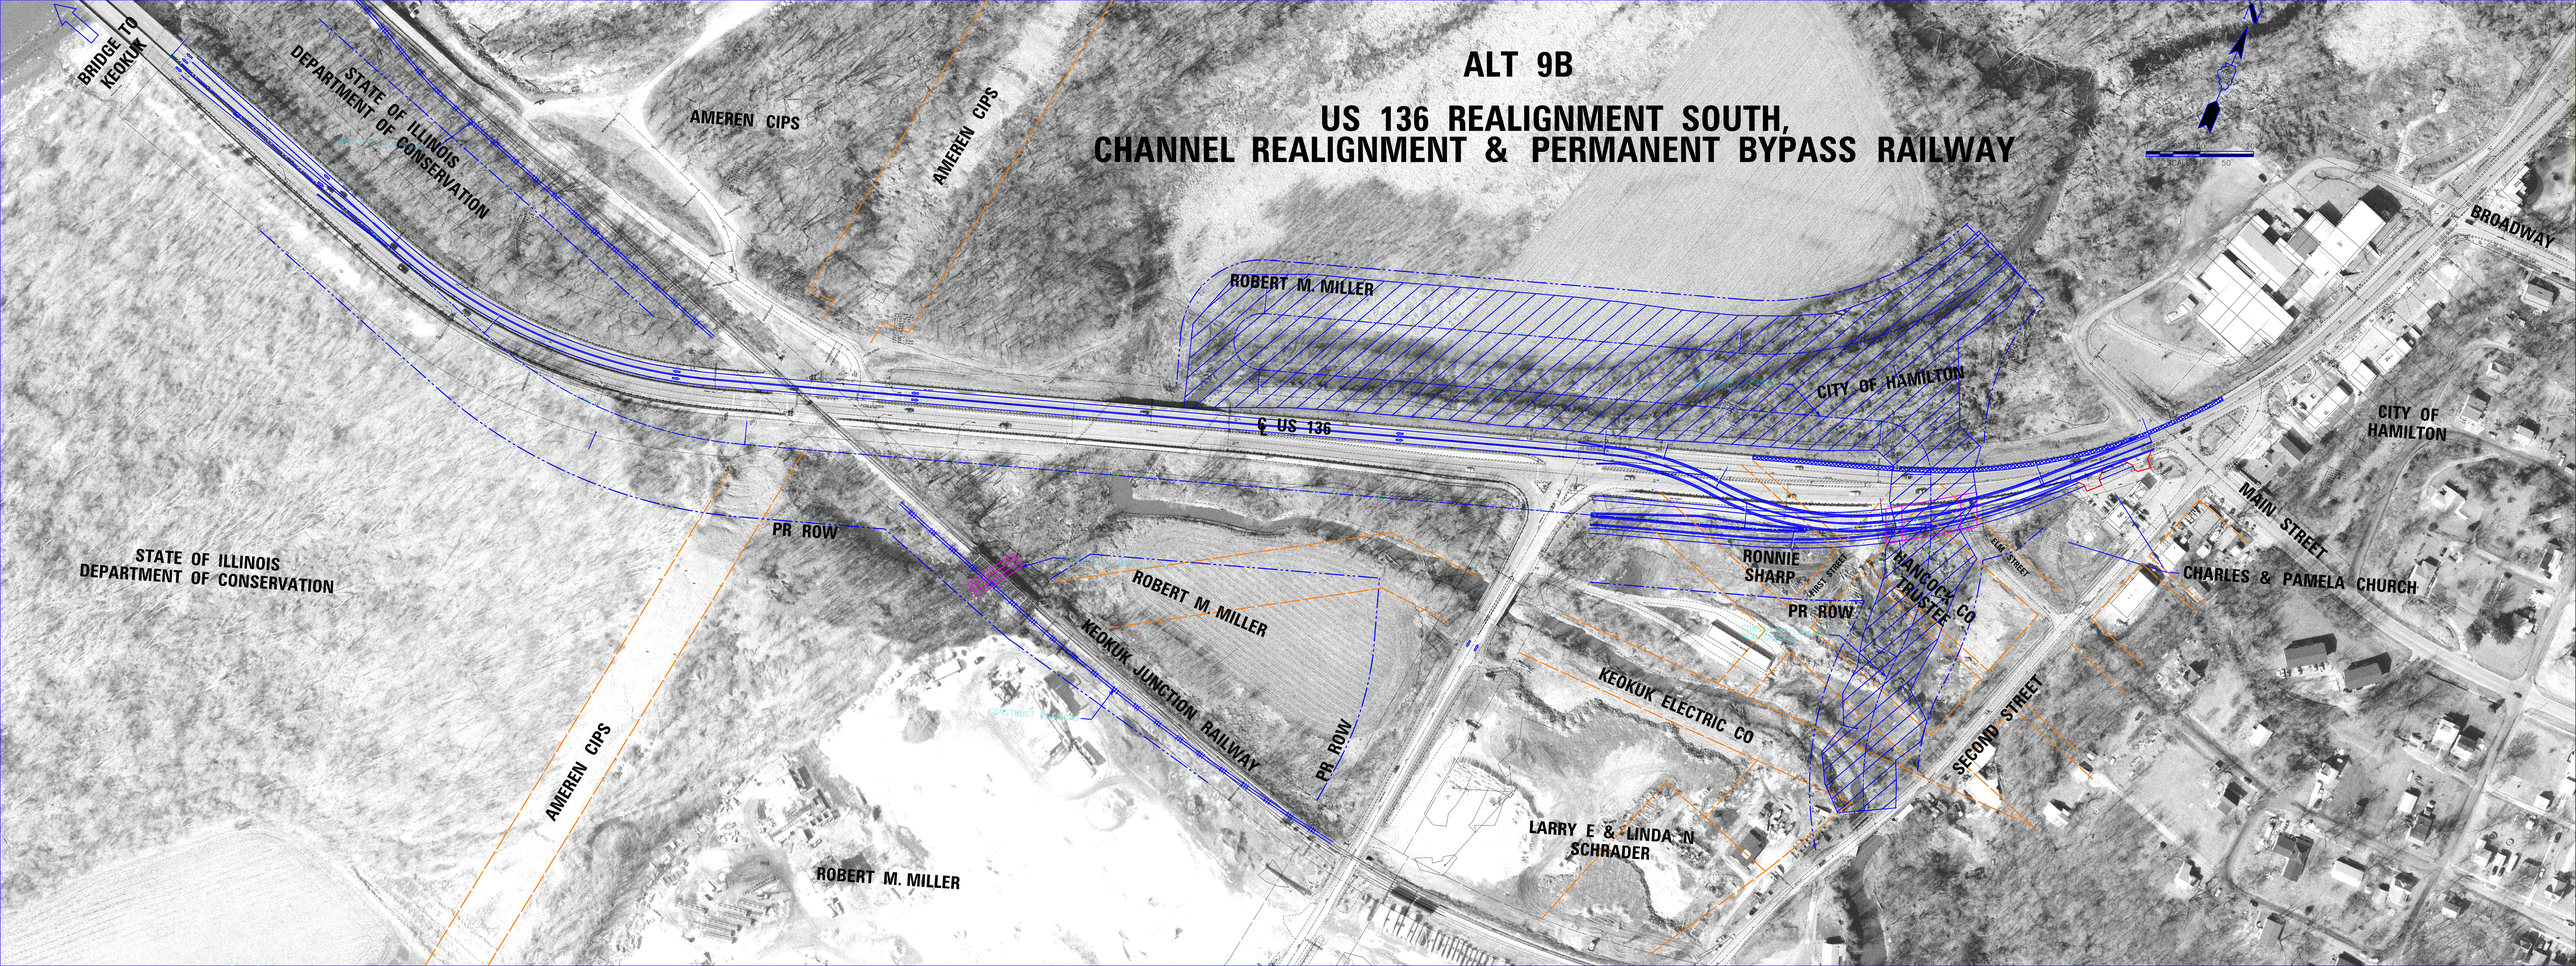
ALT 9B
US 136 REALIGNMENT SOUTH,
CHANNEL REALIGNMENT & PERMANENT BYPASS RAILWAY
BRIDGE TO KEOKUK
STATE OF ILLINOIS DEPARTMENT OF CONSERVATION
AMEREN CIPS
AMEREN CIPS
ROBERT M. MILLER
CITY OF HAMILTON
℄ US 136
BROADWAY
CITY OF HAMILTON
MAIN STREET
CHARLES & PAMELA CHURCH
PR ROW
STATE OF ILLINOIS DEPARTMENT OF CONSERVATION
ROBERT M. MILLER
KEOKUK JUNCTION RAILWAY
PR ROW
RONNIE SHARP
PR ROW
HANCOCK CO TRUSTEE
FIRST STREET
ELM STREET
KEOKUK ELECTRIC CO
SECOND STREET
AMEREN CIPS
ROBERT M. MILLER
LARRY E & LINDA N SCHRADER
N
SCALE: 1" = 50'