


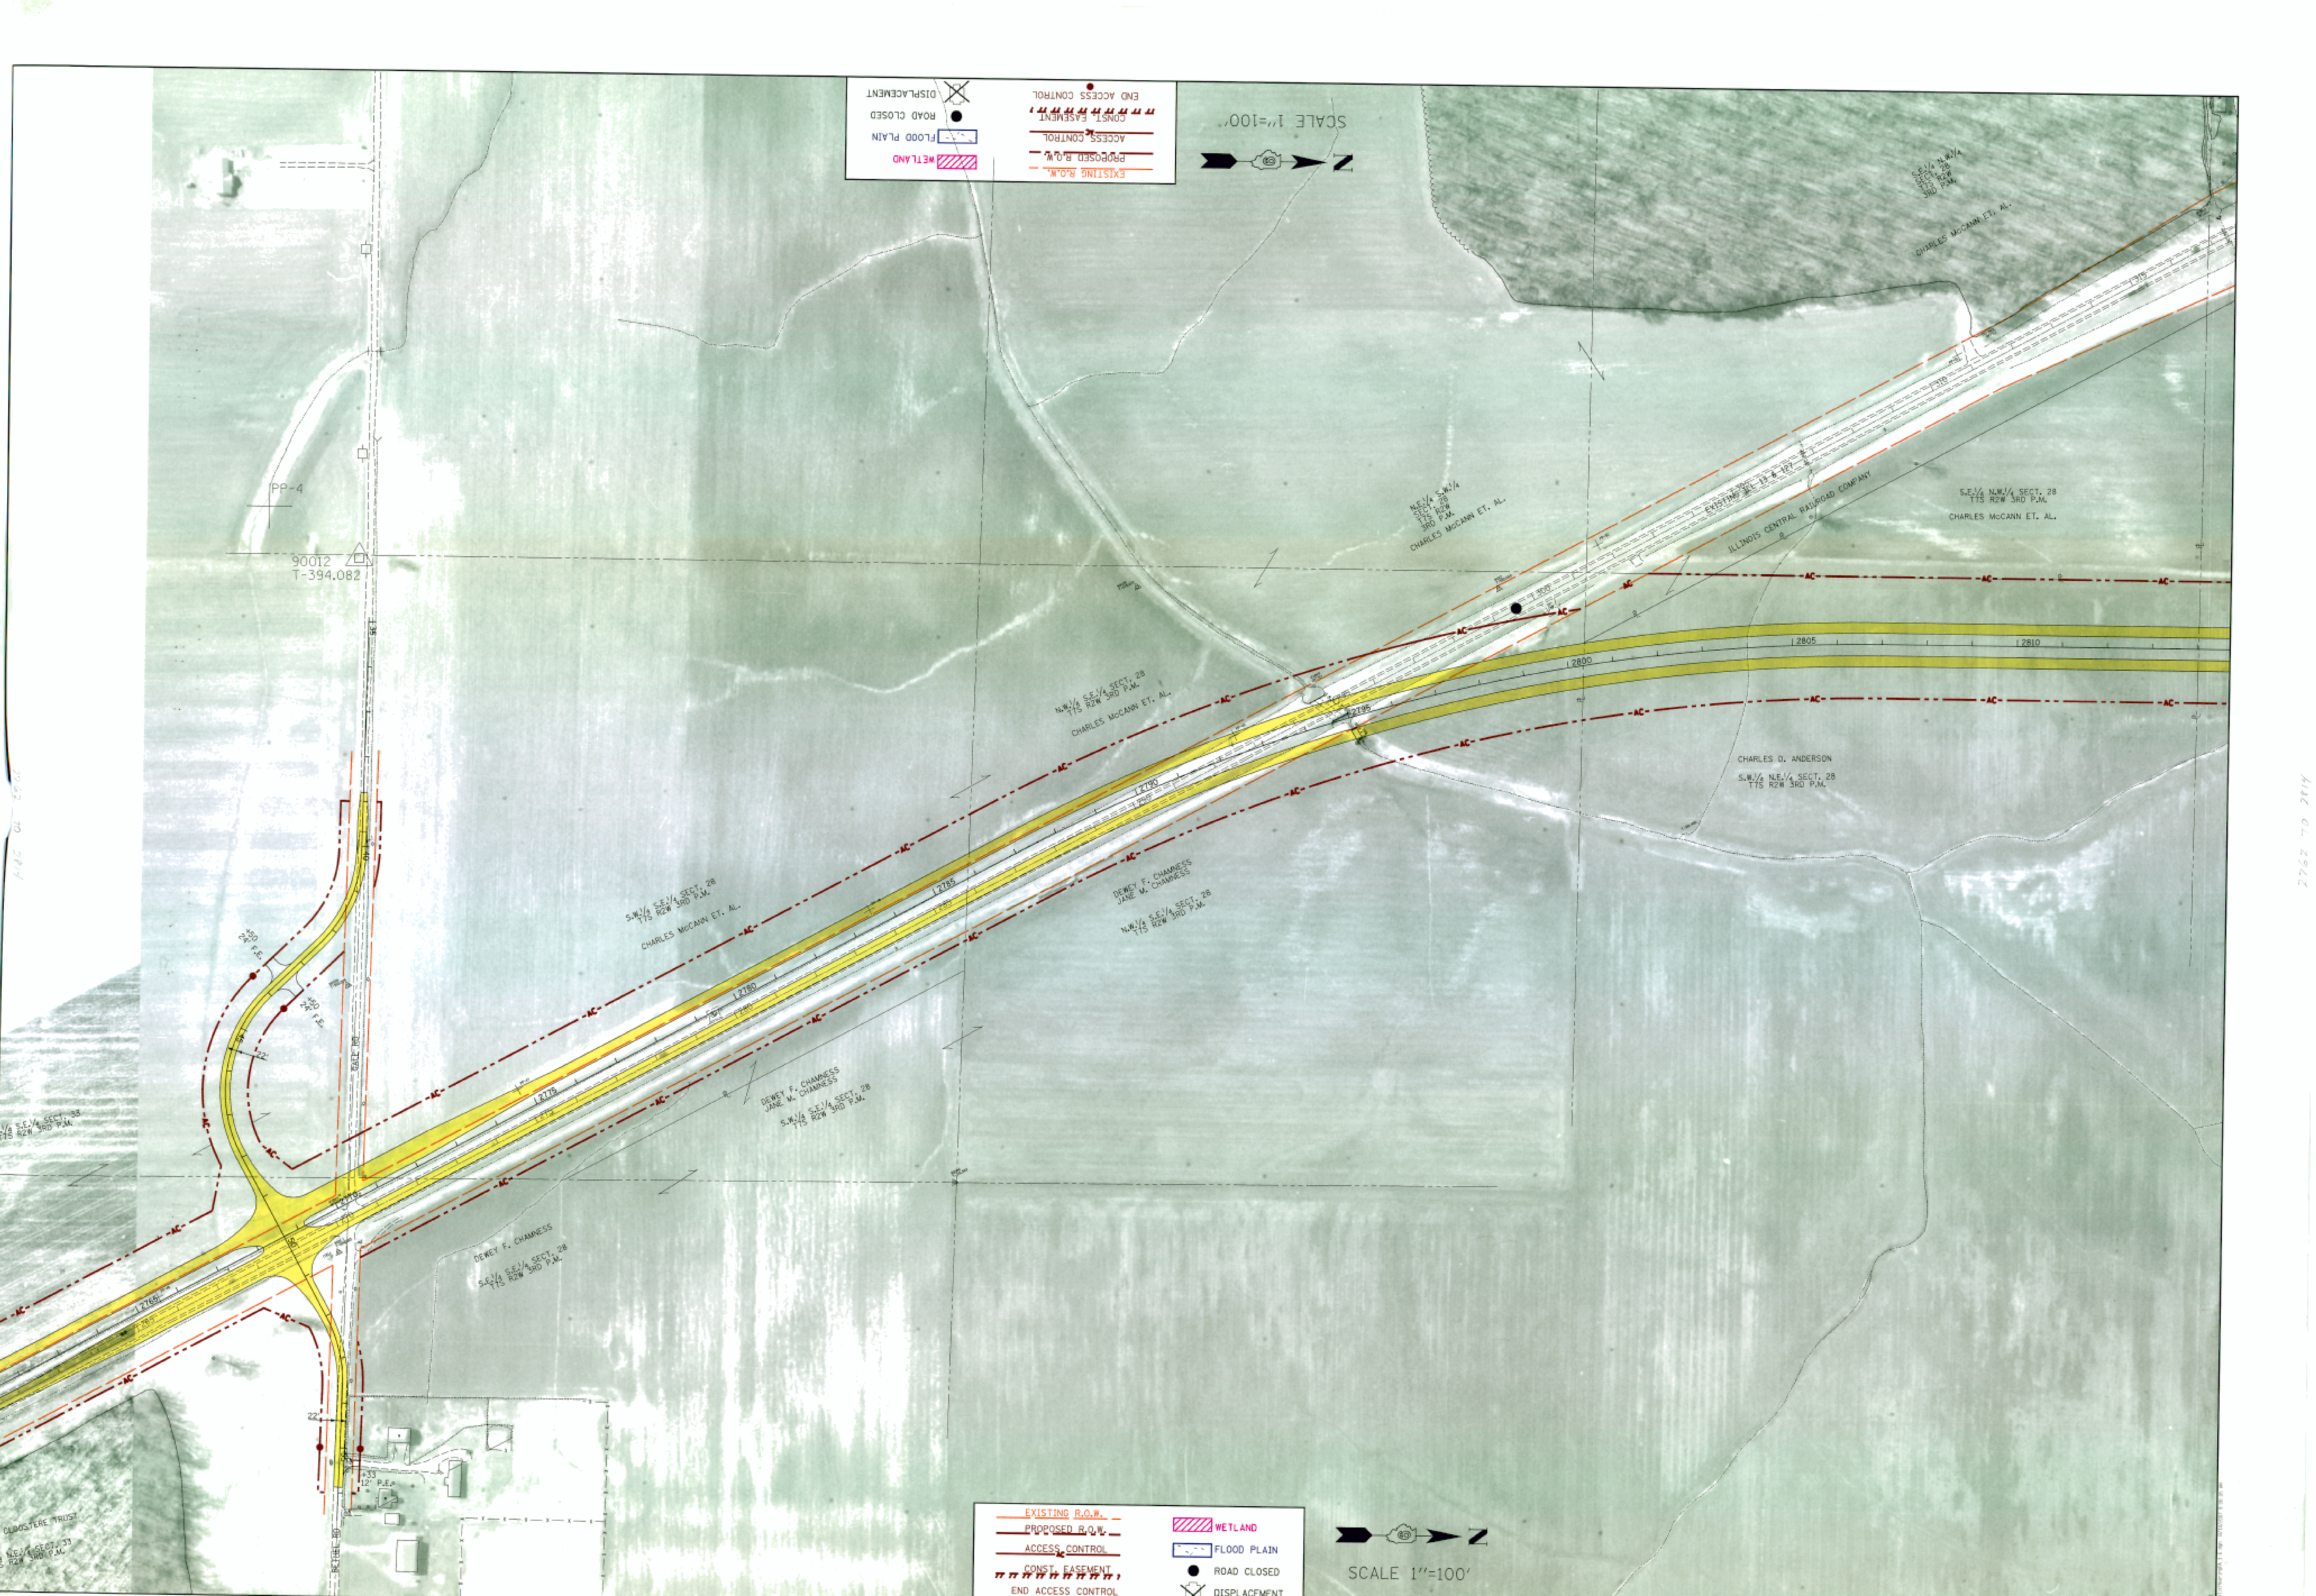

DISPLACEMENT	END ACCESS CONTROL
ROAD CLOSED	CONST. EASEMENT
FLOOD PLAIN	ACCESS CONTROL
WETLAND	PROPOSED R.O.W.
	EXISTING R.O.W.

SCALE 1"=100'

EXISTING R.O.W.	WETLAND
PROPOSED R.O.W.	FLOOD PLAIN
ACCESS CONTROL	ROAD CLOSED
CONST. EASEMENT	DISPLACEMENT
END ACCESS CONTROL	

SCALE 1"=100'